






Site Plan
scale 1:200

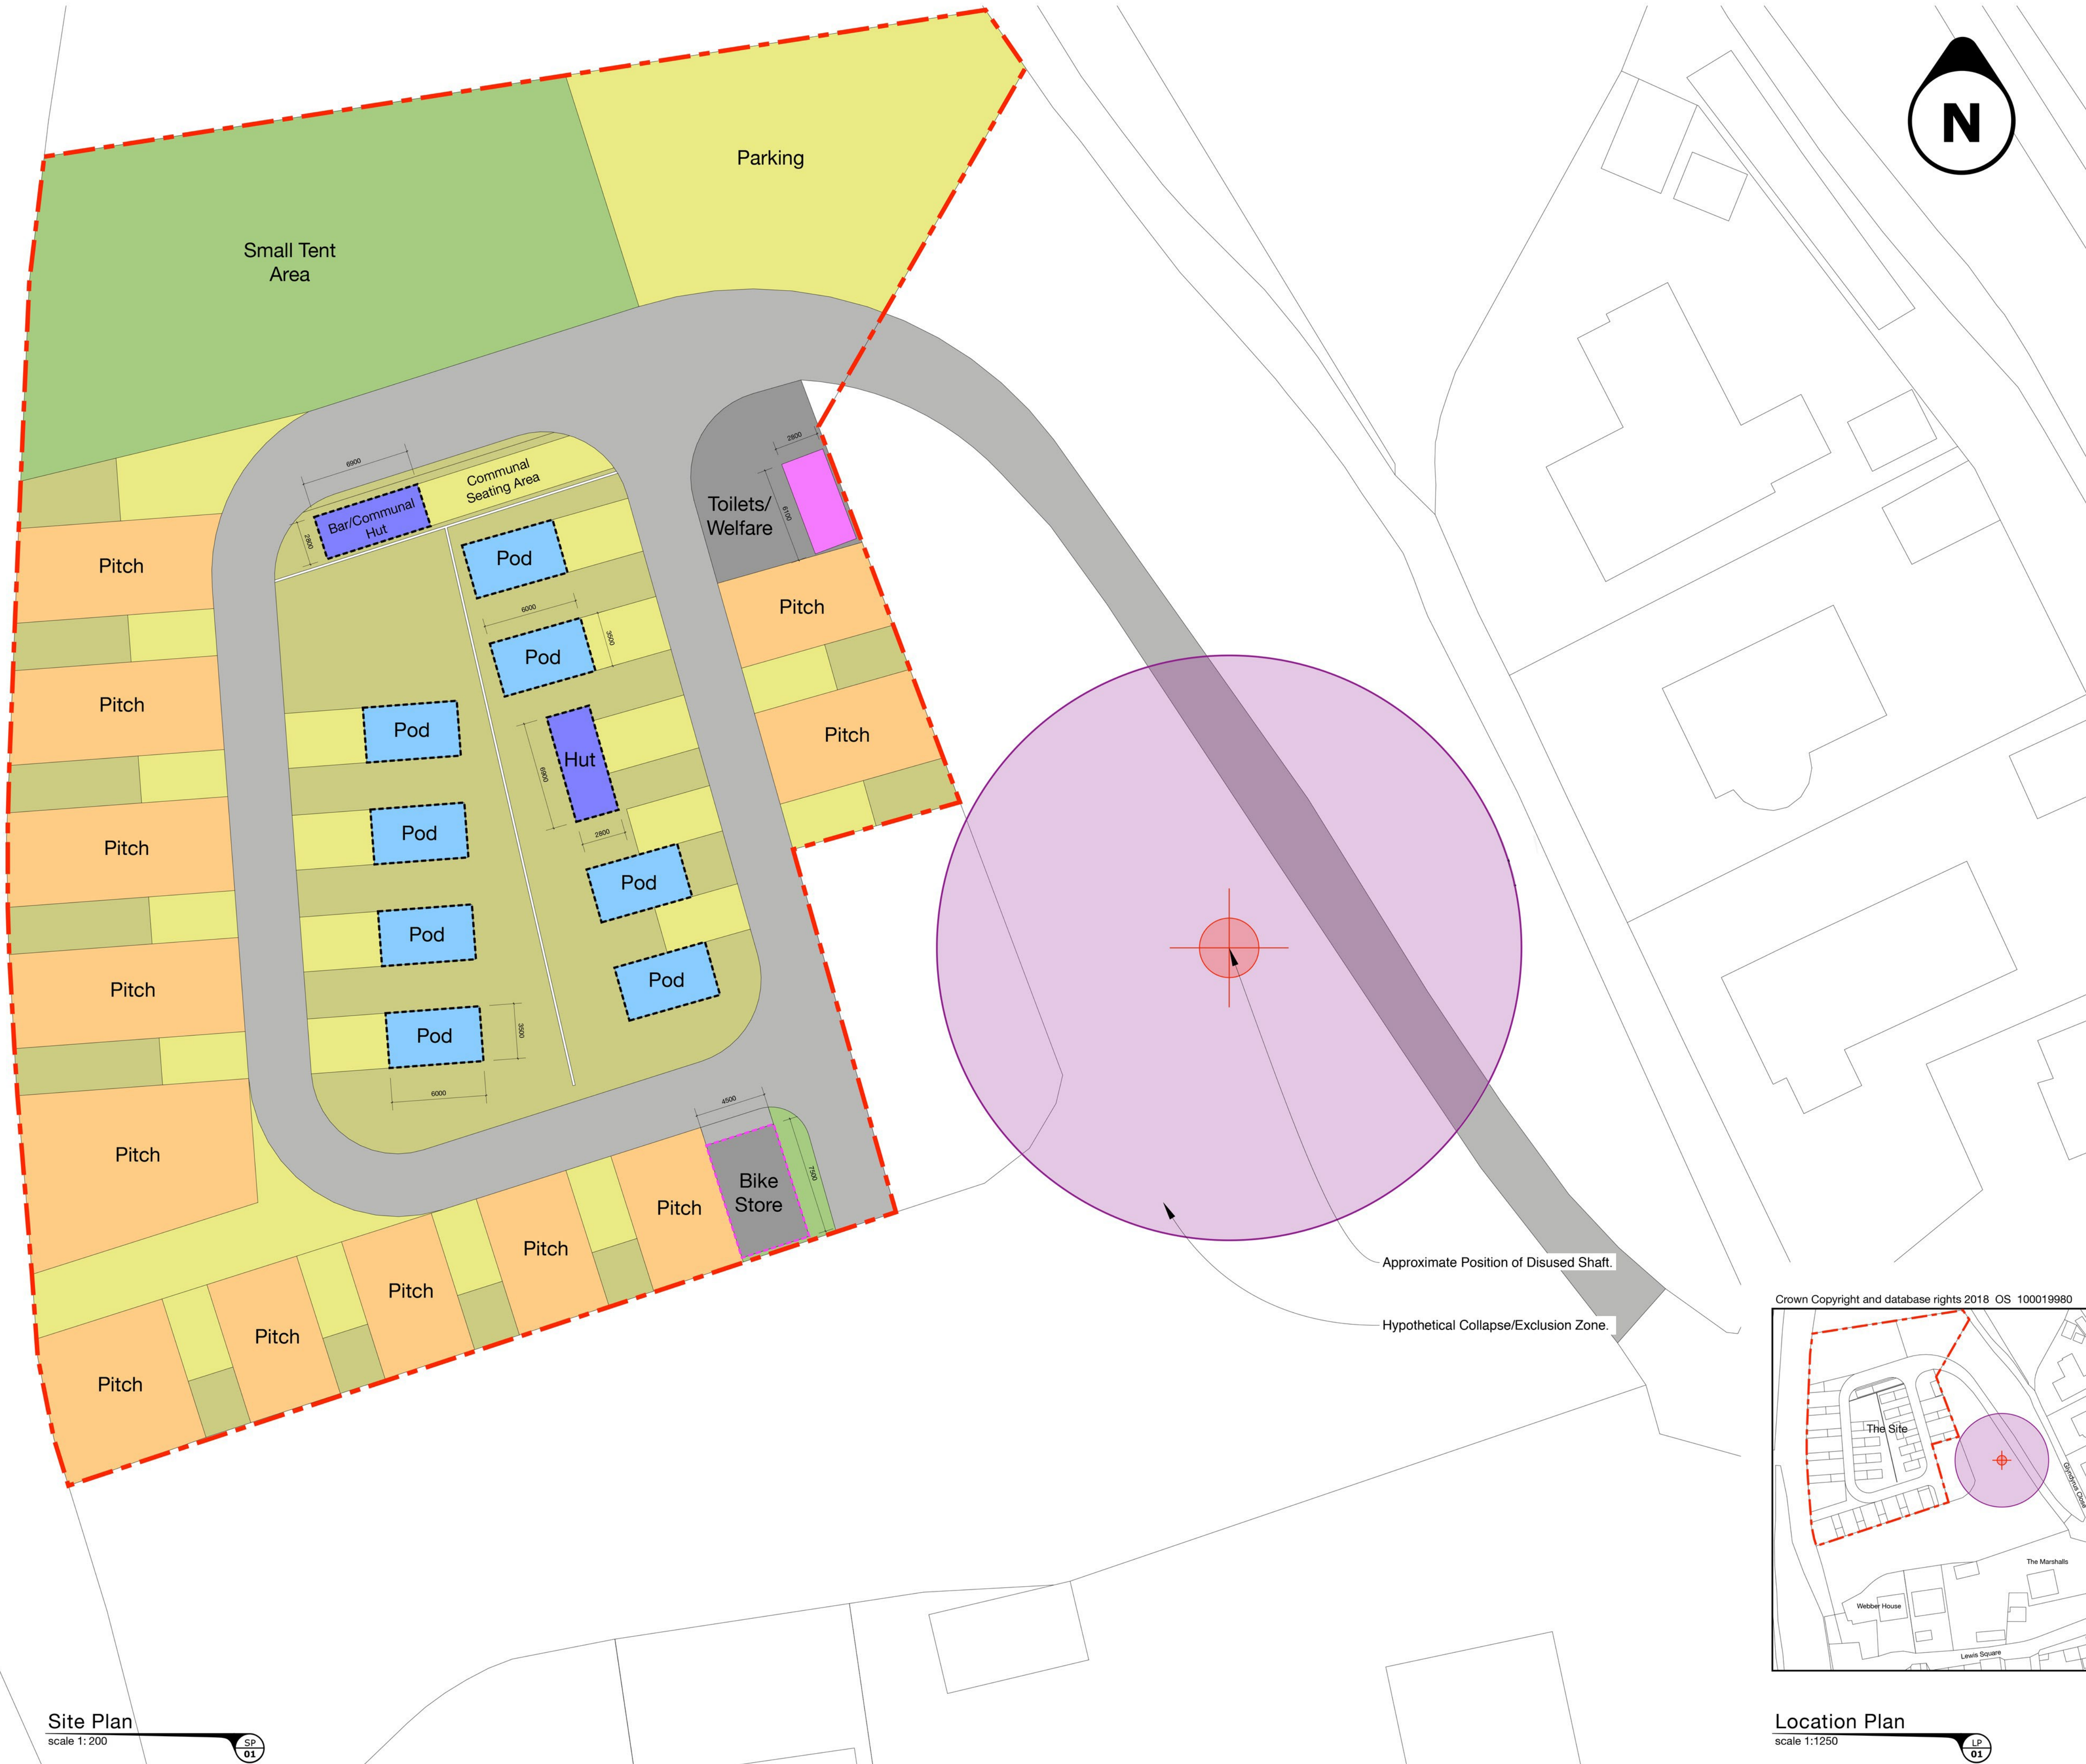

Approximate Position of Disused Shaft.
Hypothetical Collapse/Exclusion Zone.

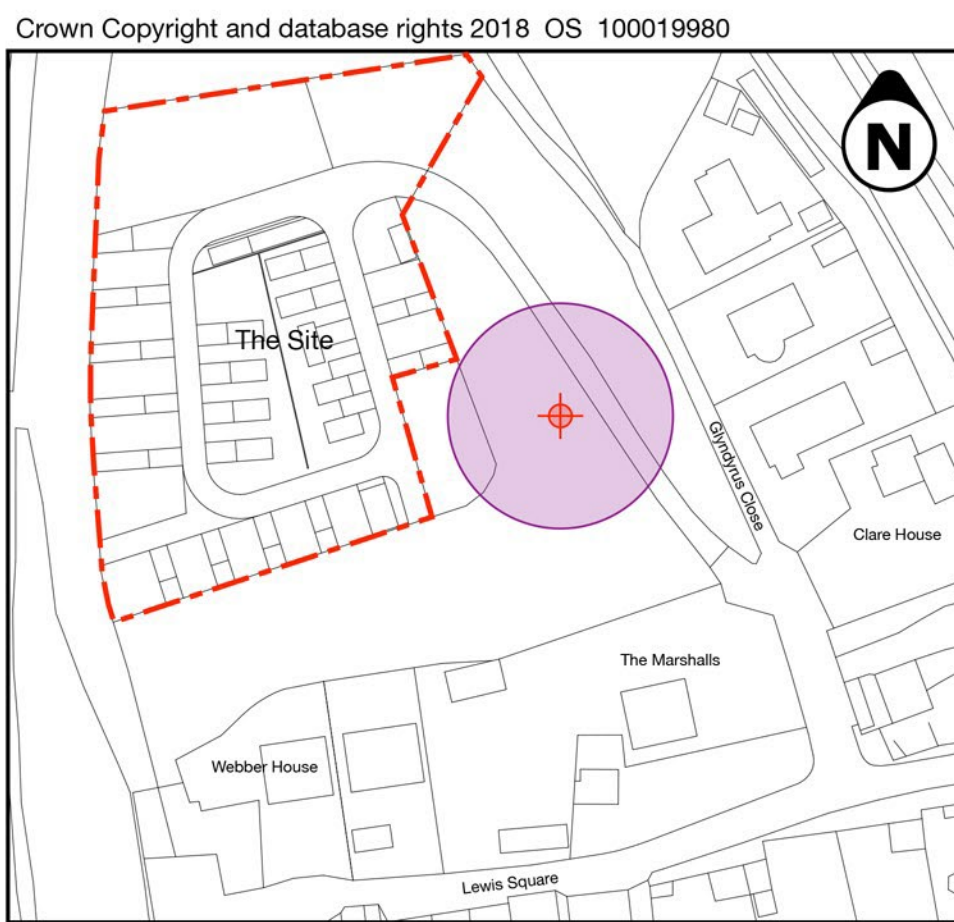

Location Plan
scale 1:1250

 

This drawing is copyright and owned by Concept Consultants Ltd., and is for use on this site only unless contractually stated otherwise.

DO NOT SCALE this drawing (printed or electronic versions). Contractors must check all dimensions from site.

All other design team elements, where indicated, have been imported from the consultant's drawings and reference should be made to the individual consultant's drawings for exact setting out, size and type of component.

Discrepancies and / or ambiguities within this drawing, between it and information given elsewhere, must be reported immediately to the architect for clarification before proceeding.

All works are to be carried out in accordance with the latest British Standards and Codes of Practice unless specifically directed otherwise in the specification.

Responsibility for the reproduction of this drawing in paper form, or if issued in electronic format, lies with the recipient to check that all information has been replicated in full and is correct when compared to the original paper or electronic image. Graphical representations of equipment on this drawing have been co-ordinated, but are approximations only. Please refer to the Specifications and / or Details for actual sizes and / or specific contractor construction information.

SAFETY, HEALTH AND ENVIRONMENTAL INFORMATION

Refer to the relevant Construction (Design and Management) documentation where applicable.

It is assumed that all works on this drawing will be carried out by a competent contractor, working where appropriate to an approved method statement.

Proposed Campsite with Glamping, Tourers & Tents		Job No. 19_110	Rev.
Title: Proposed Site Plan		Dwg No. AL(90)10	
Date: 24/02/2020	Drawn:	Scale: 1:200 & 1:1250 @ A1	

Architects · Town planners
Environmental & Urban design

Unit 1A, Corporate Business Park,
Pacific Road, Cardiff, CF24 0EL
www.c.c. architects.co.uk
tel: 029 20402100