

Huts


Date
19/02/20

Drawn

Check

Description


Rev.
*

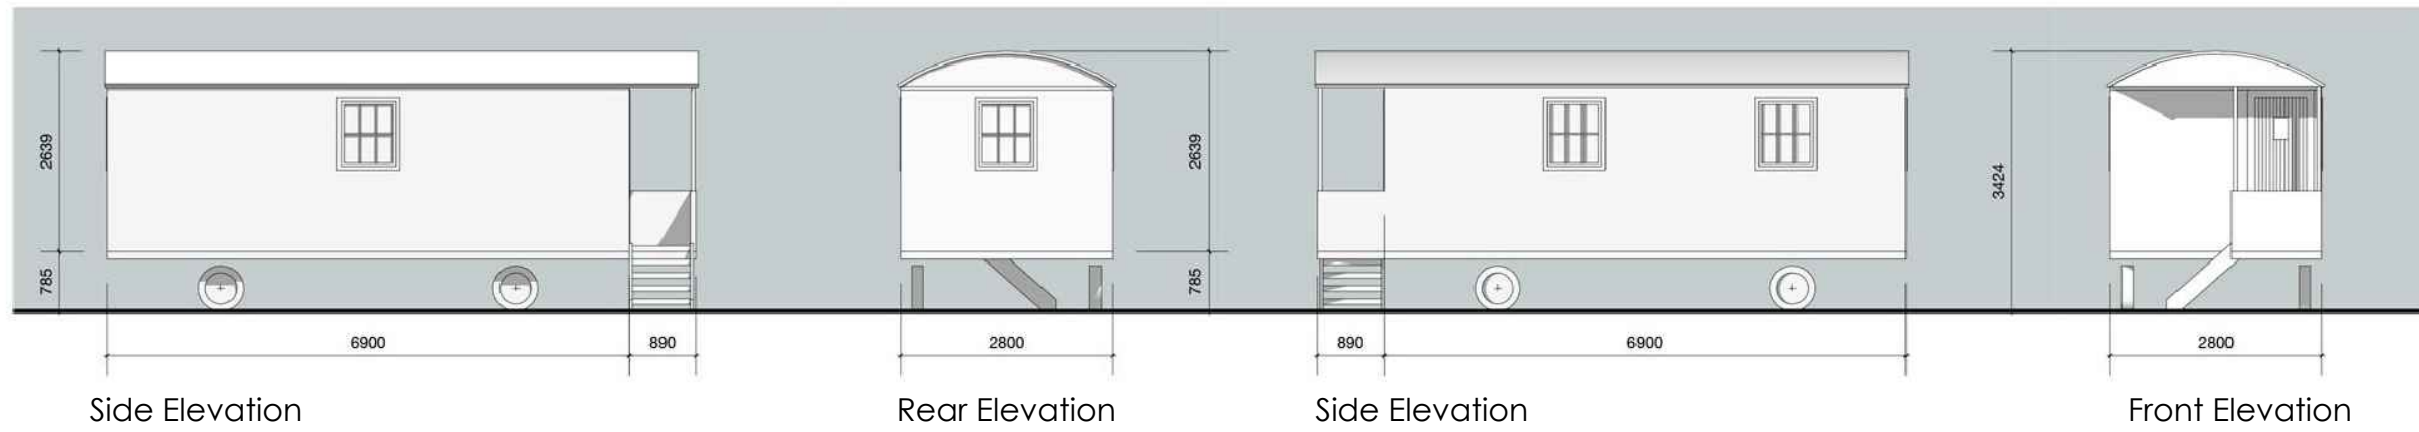

Hut finishes

Treated S.W. walls painted dark green with corrugated roof (colour to match walls)


Bike Store

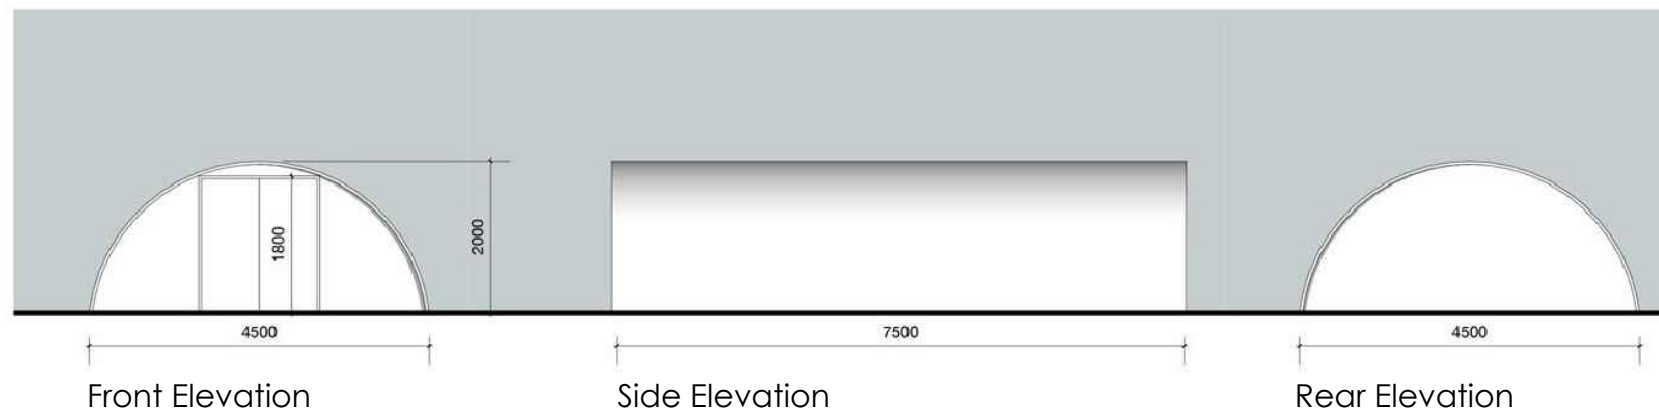

Bike Store finishes

Front and rear elevation - metal sheeting with curved corrugated roof painted dark brown


Pods

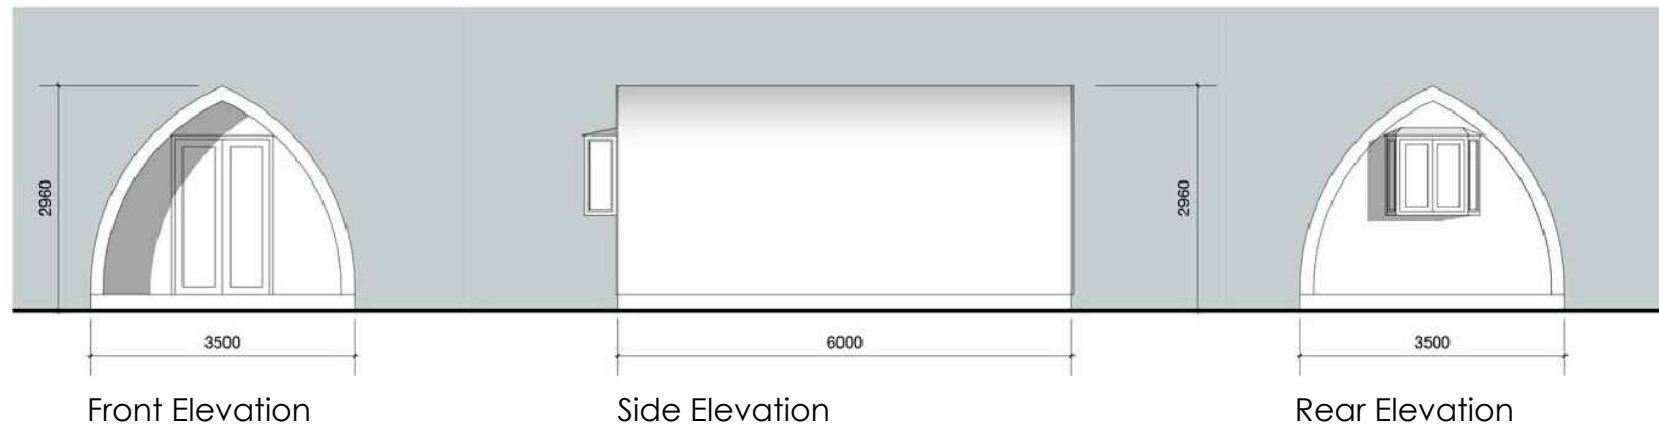

Pod finishes

Timber construction with felt tiles to roof (colour: dark green)

Toilet Block

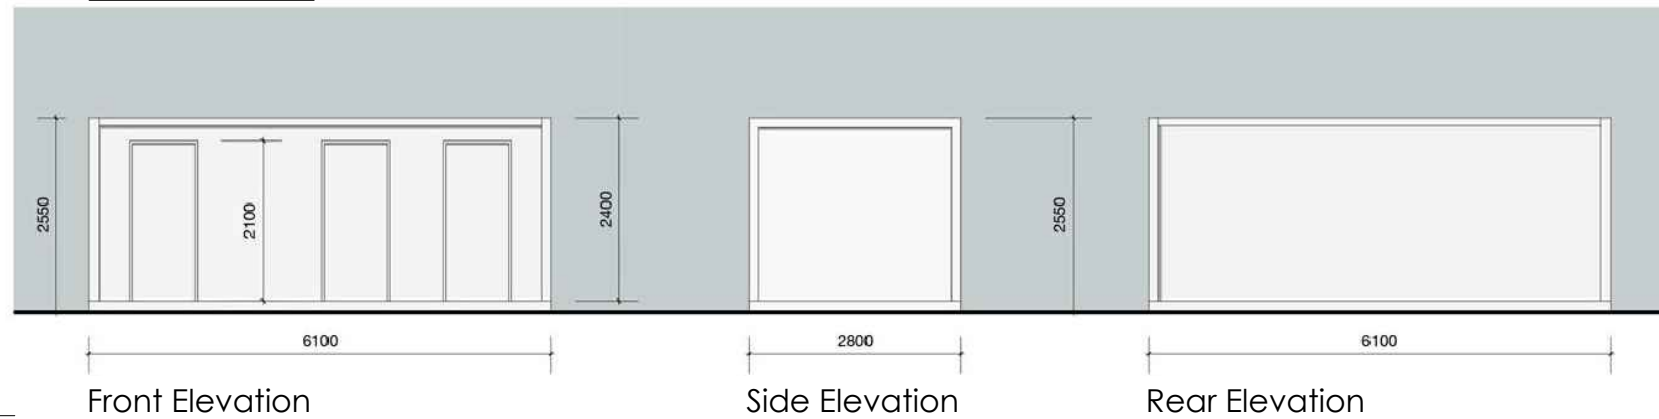

Toilet block finishes

Purpose built 'shipping container - toilet block' painted dark green

Proposed Campsite with Glamping, Tourers & Tents		Job No. 19_110	Rev.
Elevations as Proposed		Dwg No. AL(0)15	
Date 17/02/2020	Drawn	Scale 1:100 @ A3	
 C2 Architects Environmental & Urban design		Town planners & Urban design www.c2architects.co.uk tel: 029 20452100	

Unit 1A, Compass Business Park,
Pacific Road, Cardiff. CF24 5HL

www.c2architects.co.uk
tel: 029 20452100