




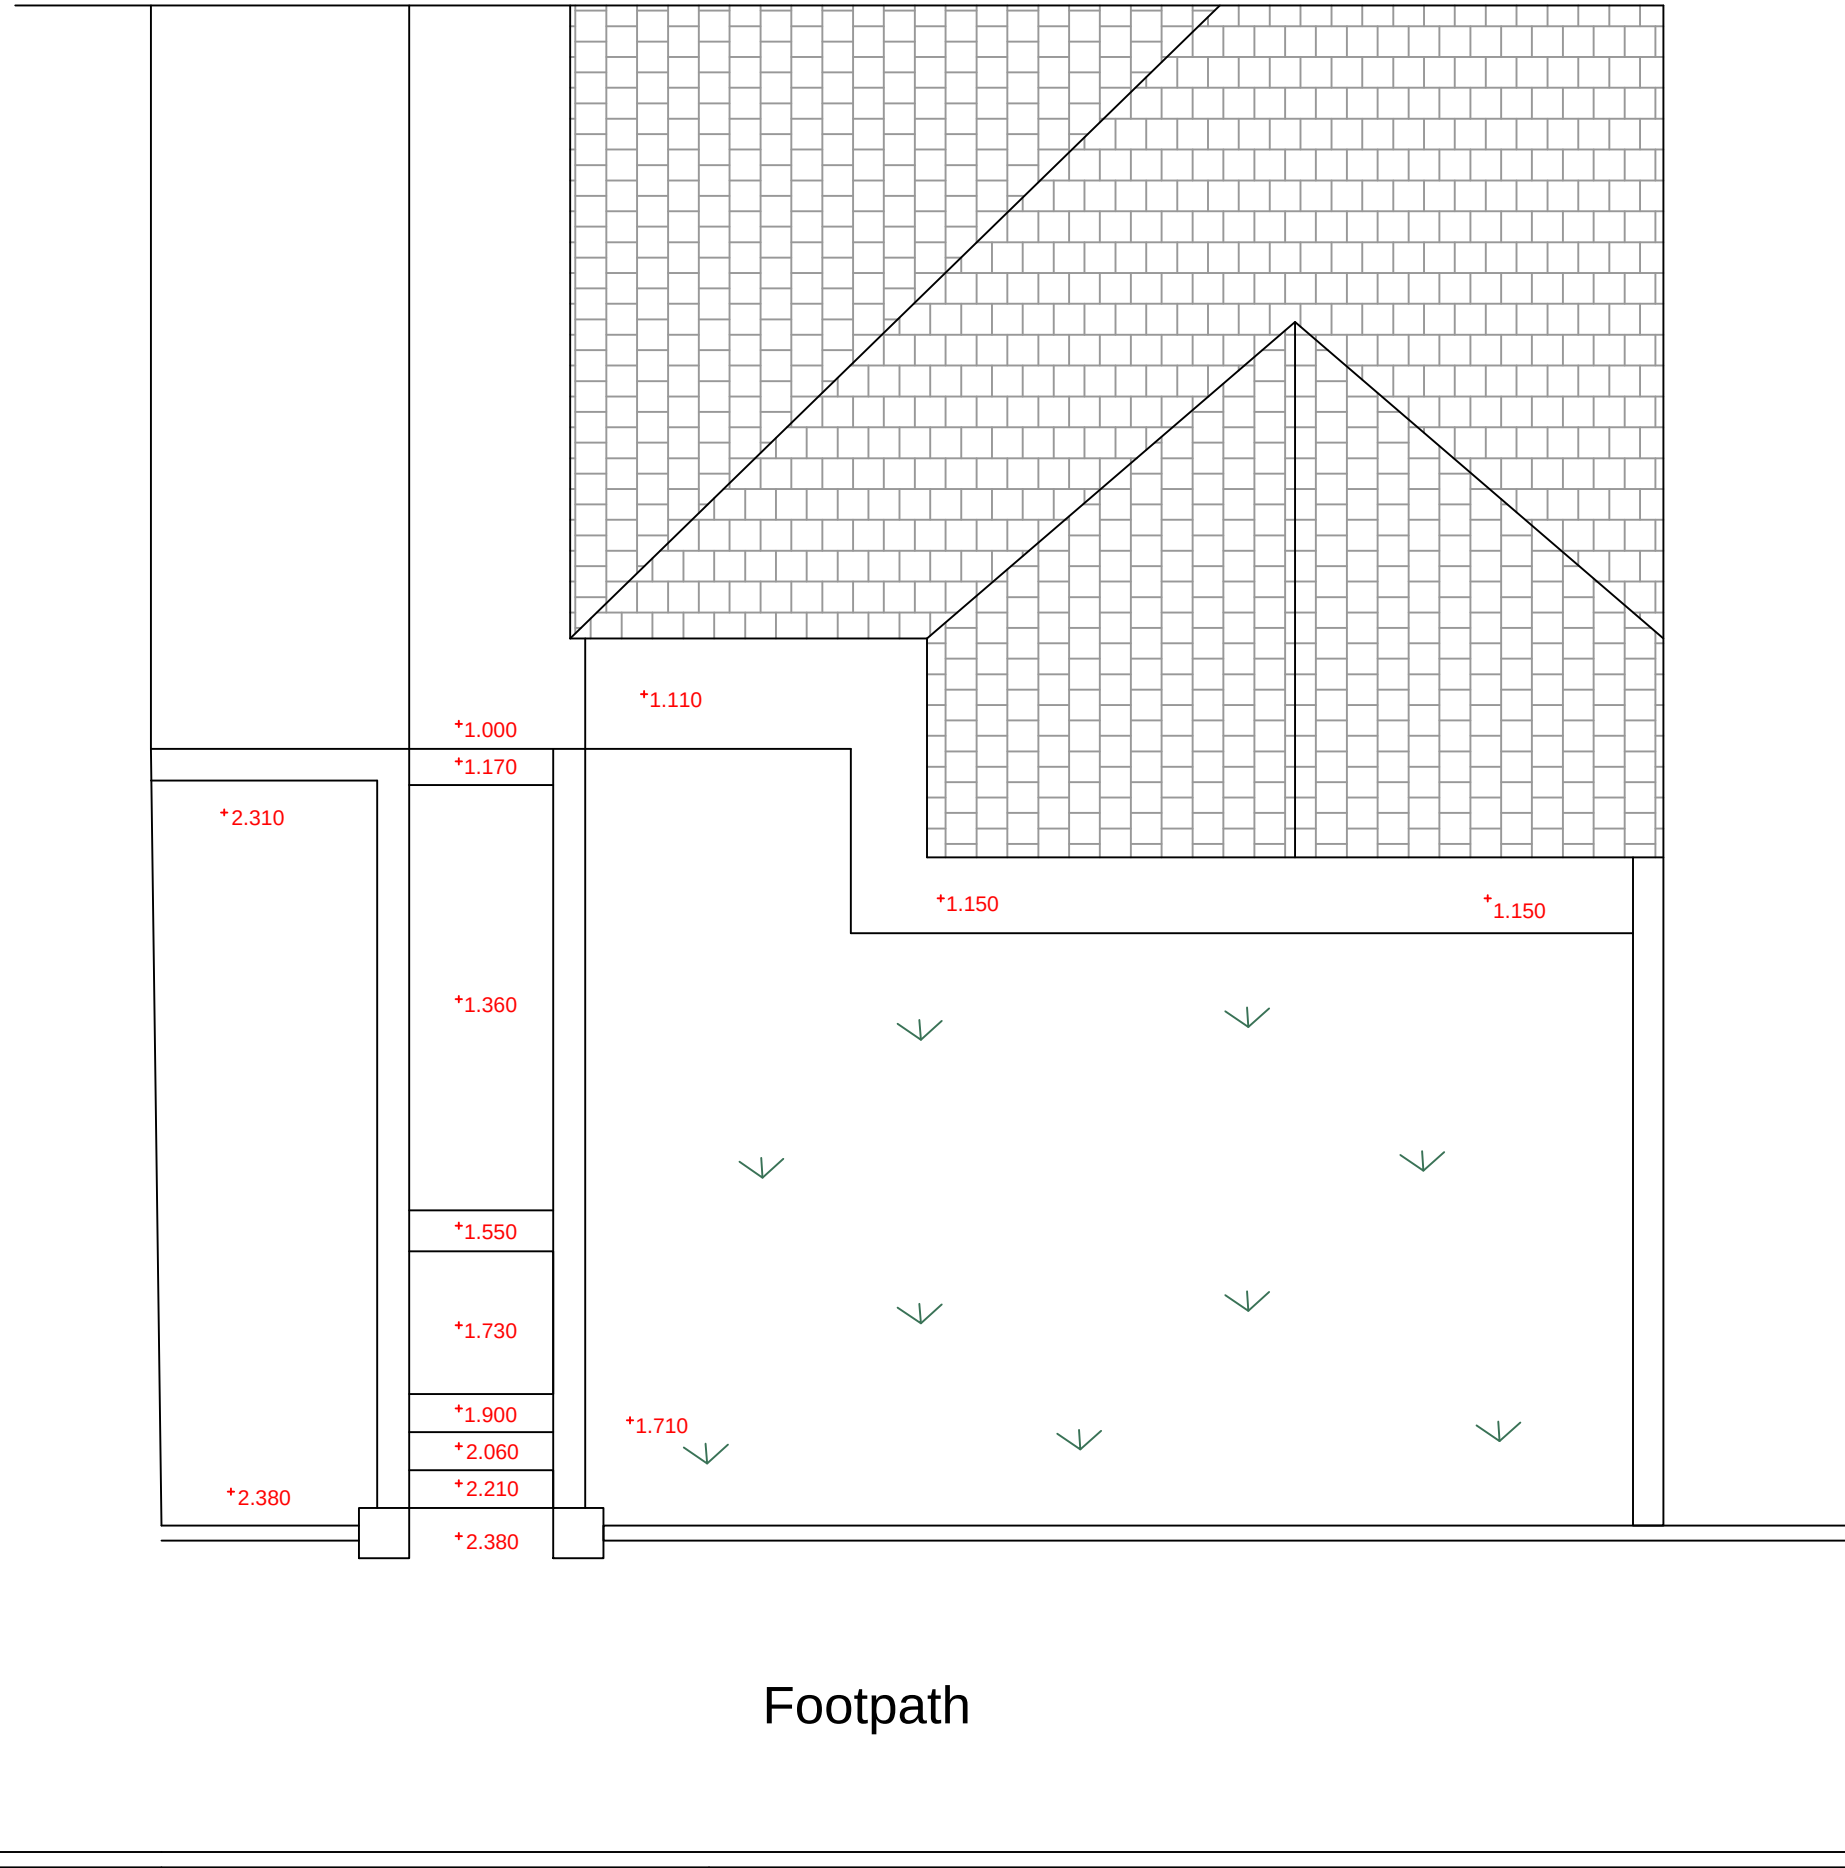


Existing Plan
Scale 1:50

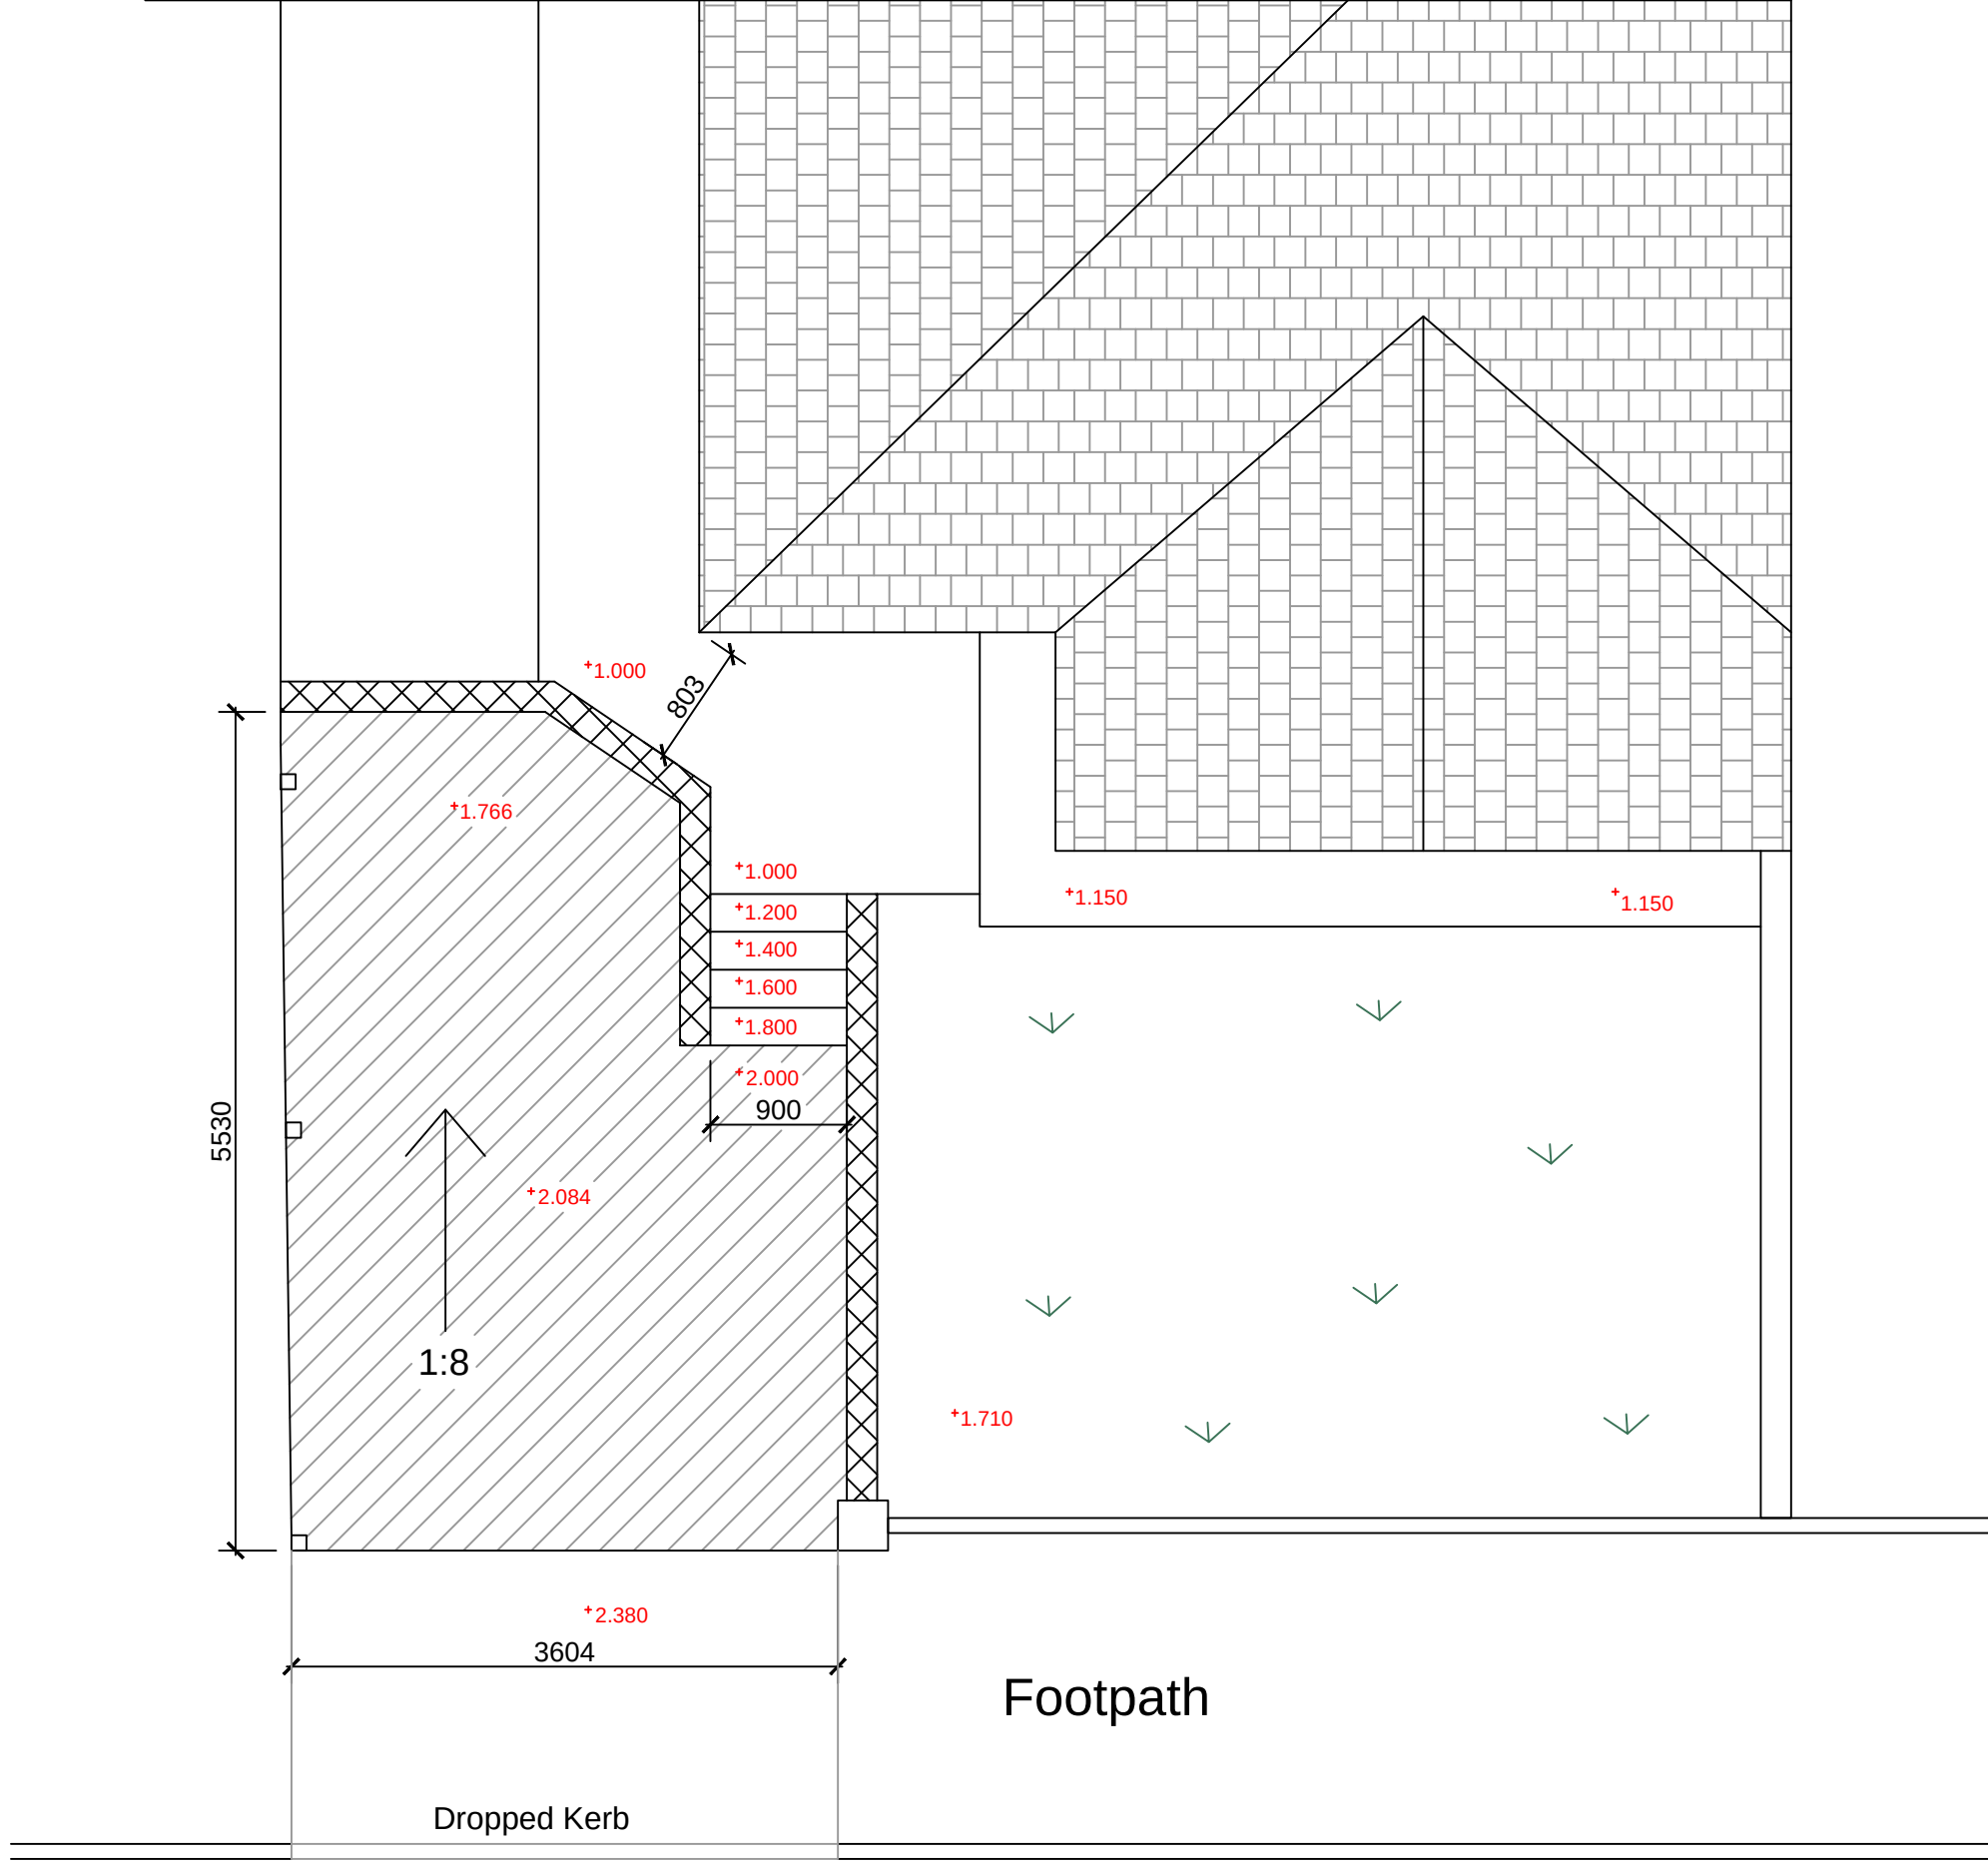

Proposed Plan
Scale 1:50

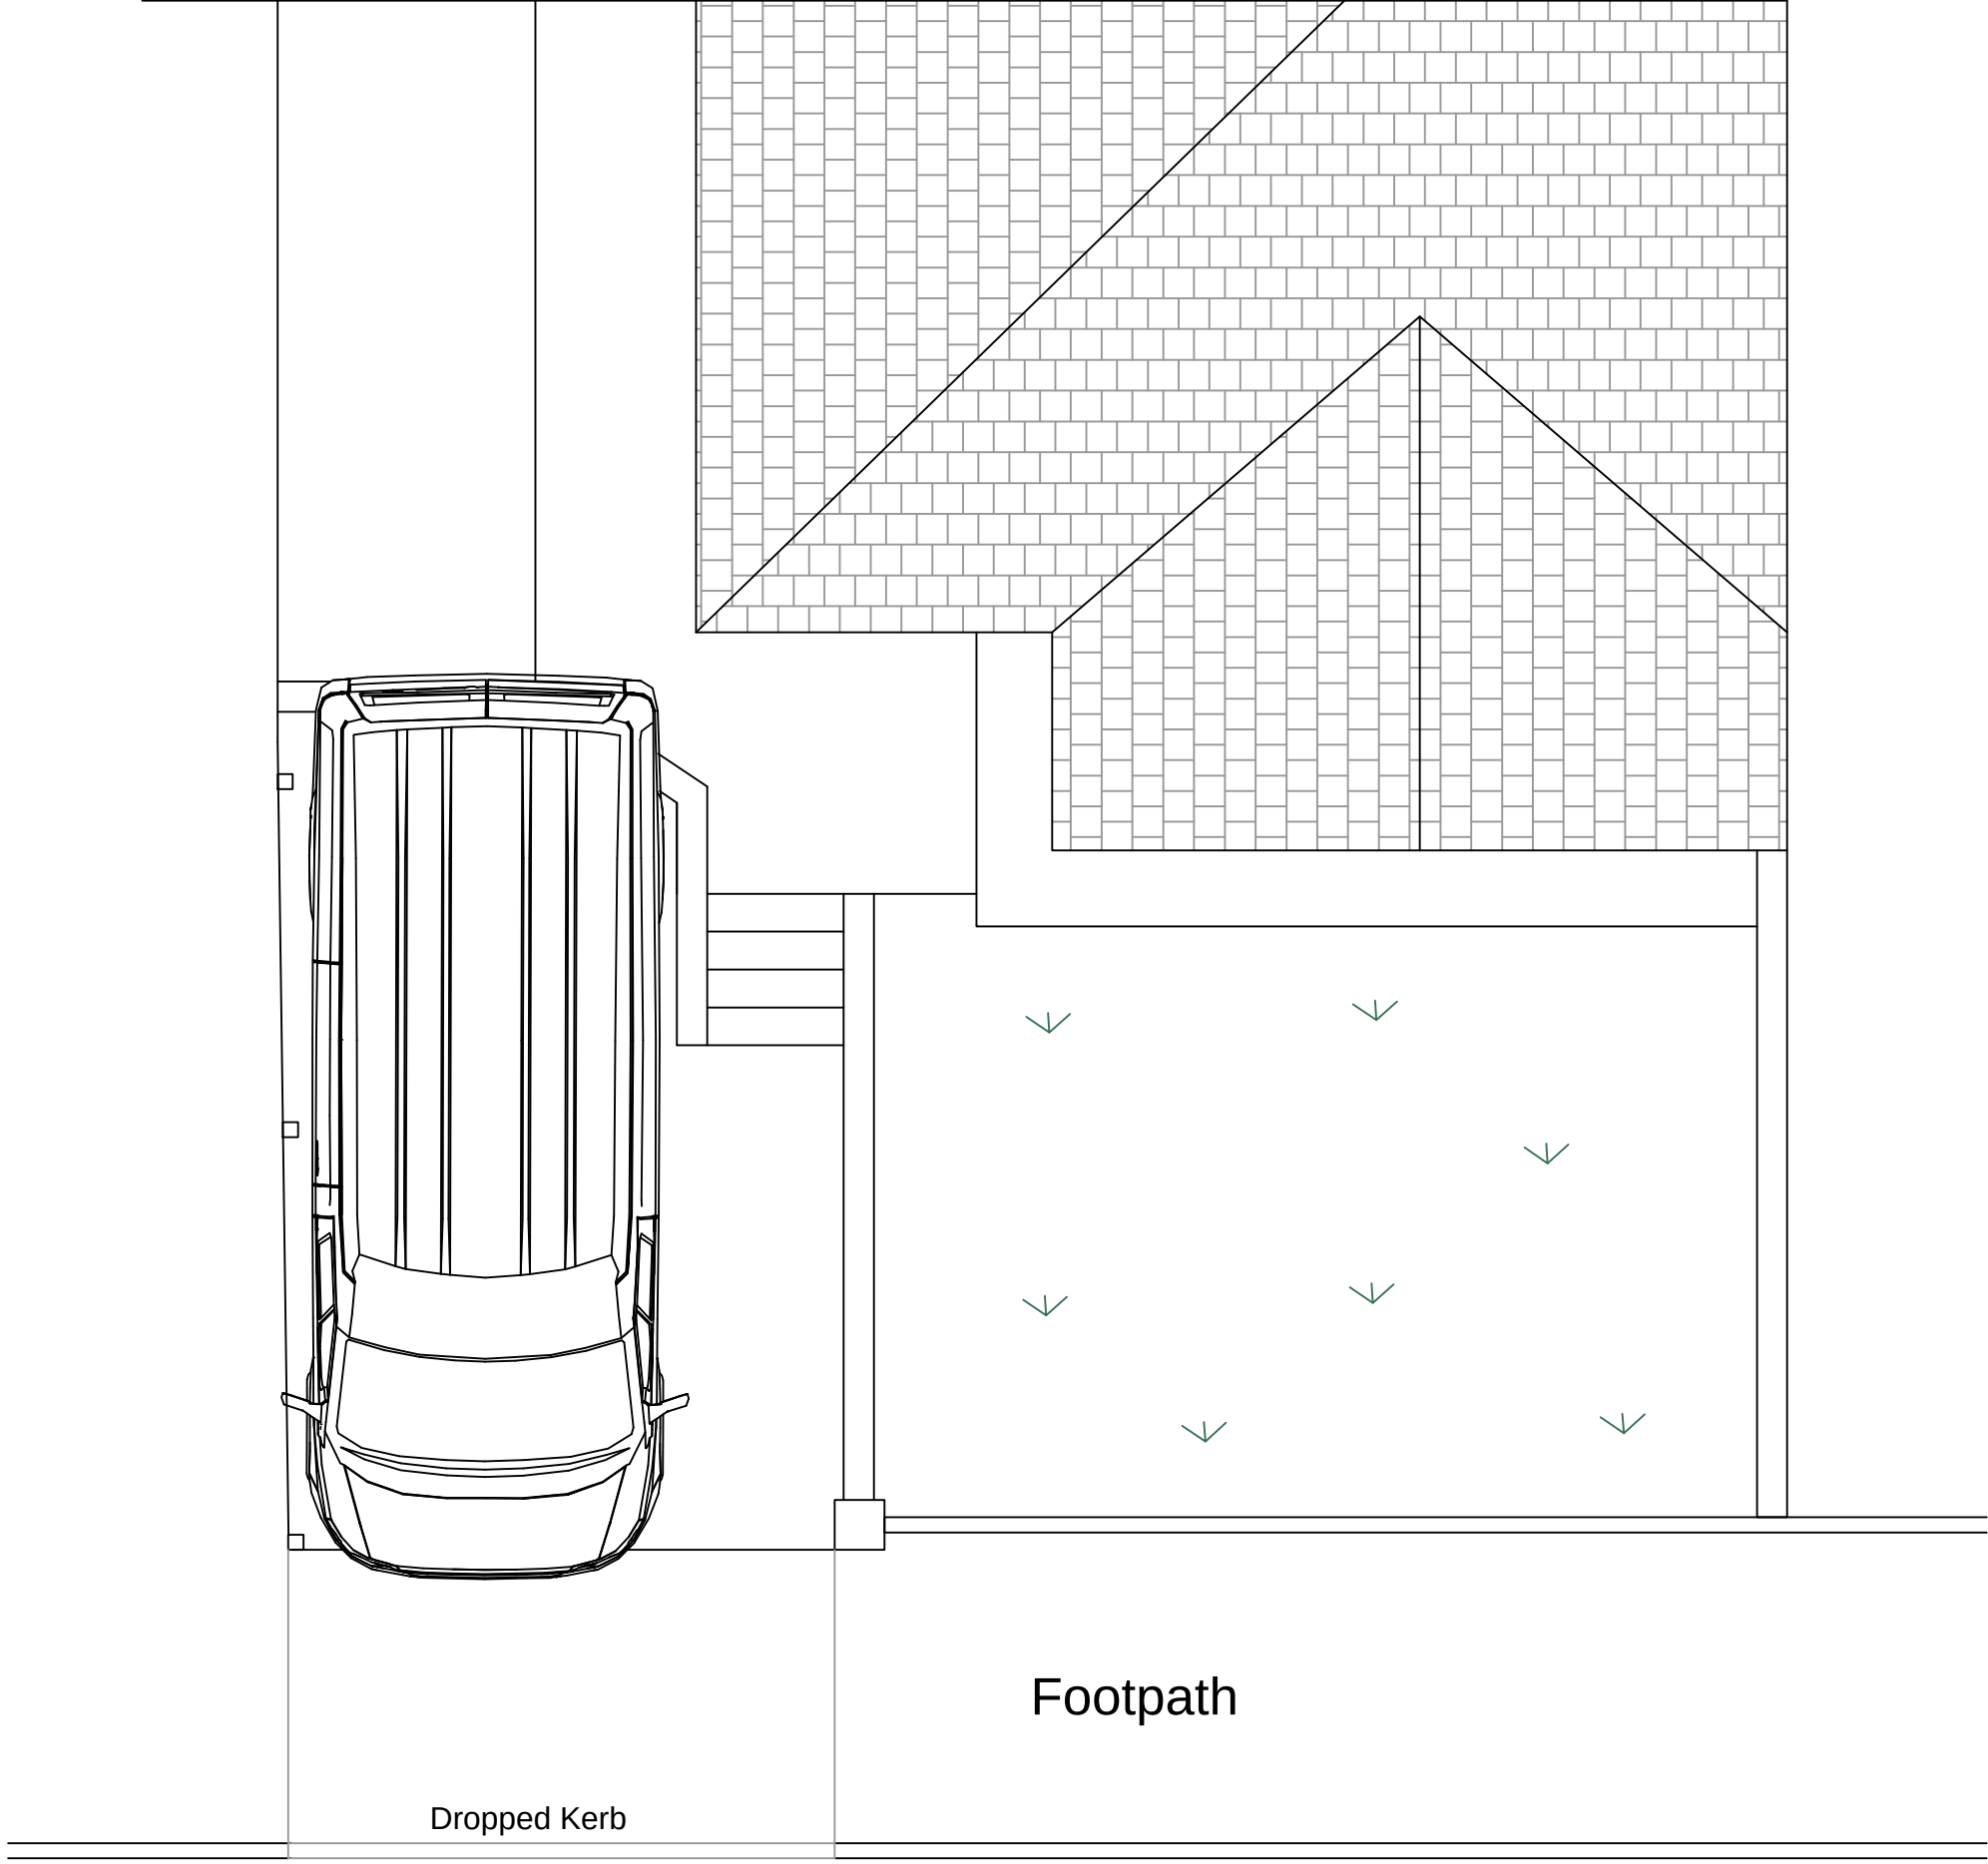

Proposed Plan
Scale 1:50

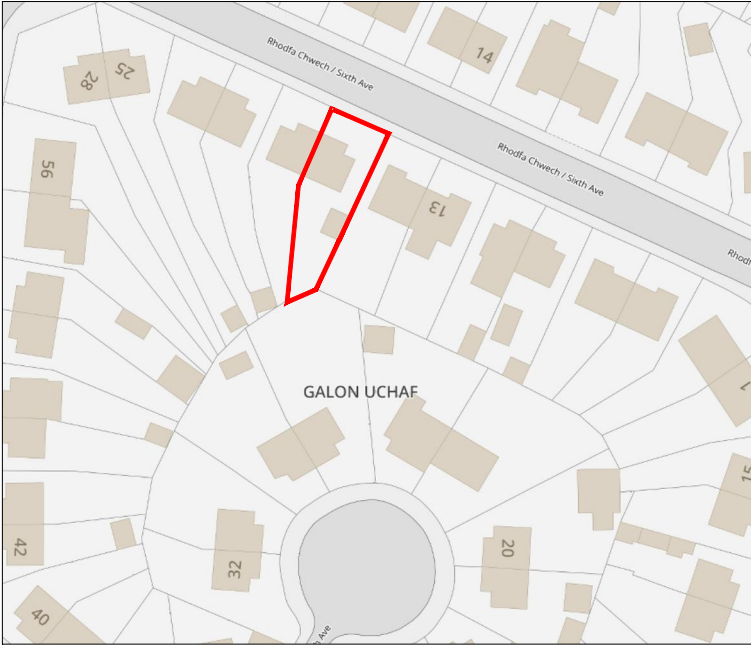

OS Map
Scale 1:1250

Notes:
All dimensions must be checked on site by the contractor and not scaled from this drawing.
All working dimensions must be taken from checked & / or verified by the main contractor on site prior to commencement or items for works.
All work must comply with the current building regulations, local authorities laws stipulations & requirements of statutory bodies.
The drawing is copyright

Planning Application
Proposed Drive at 17 Sixth Ave

Applicant:
Gareth Norris


Address:
17 Sixth Avenue,
Merthyr Tydfil

Date: February 2025

Scale: As Shown @ A1

dwg no: 2025-001-SA


Rev: -

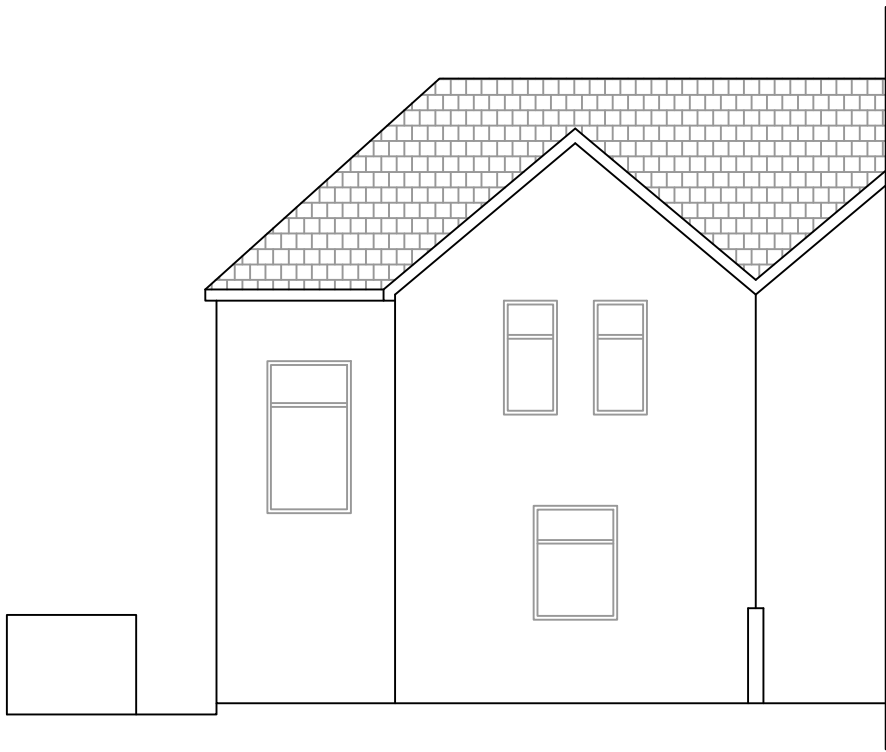


Existing North Elevation
Scale 1:100




Existing North Elevation (Street View)
Scale 1:100

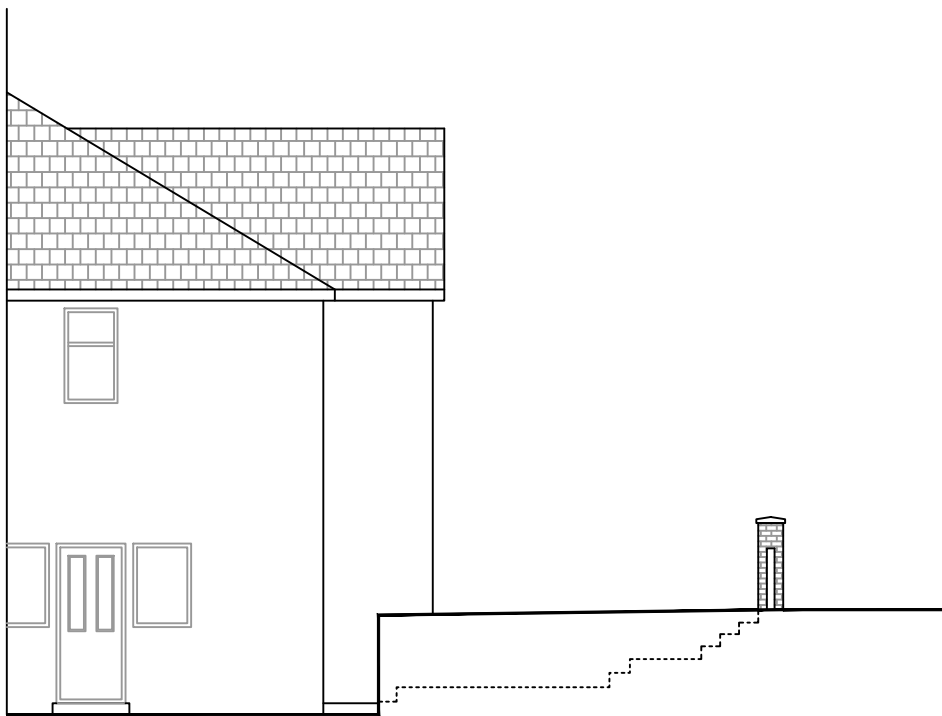

Existing East Elevation
Scale 1:100

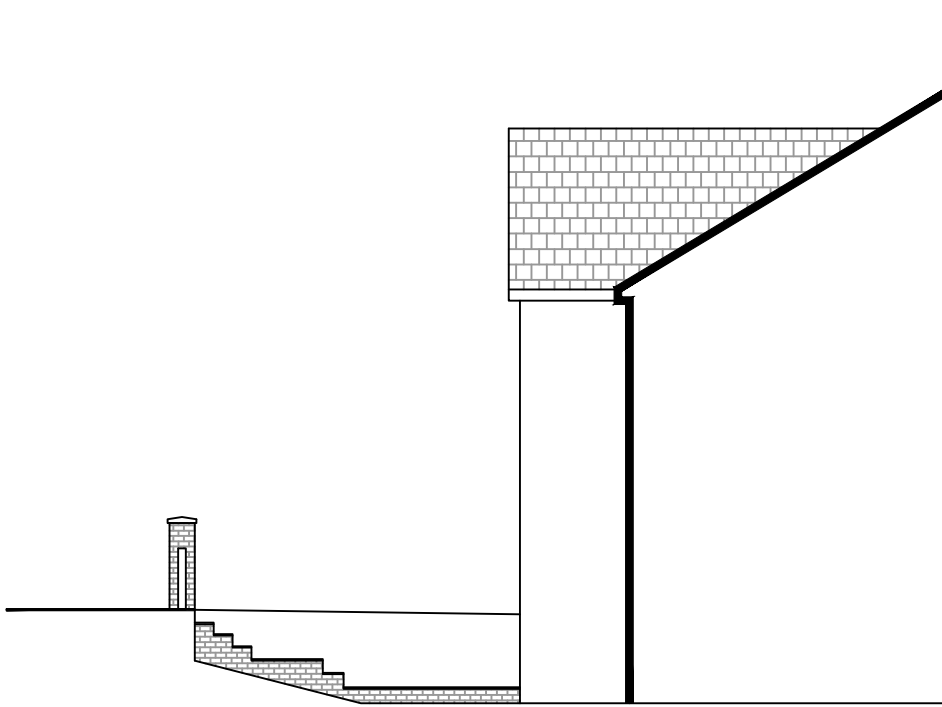


Existing West Elevation
Scale 1:100

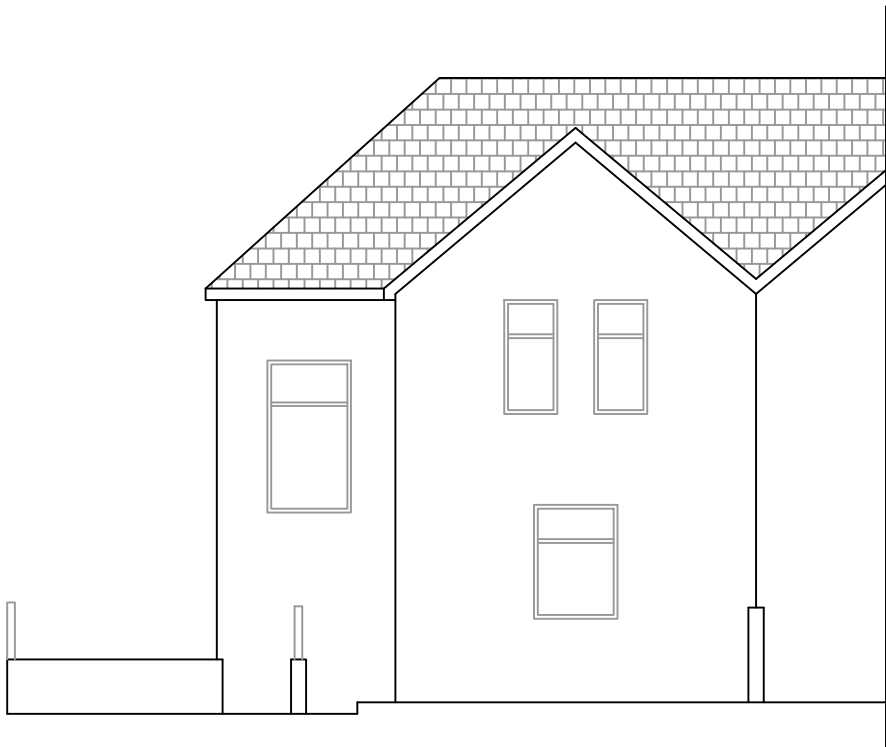


Proposed North Elevation
Scale 1:100



Proposed North Elevation (Street View)
Scale 1:100

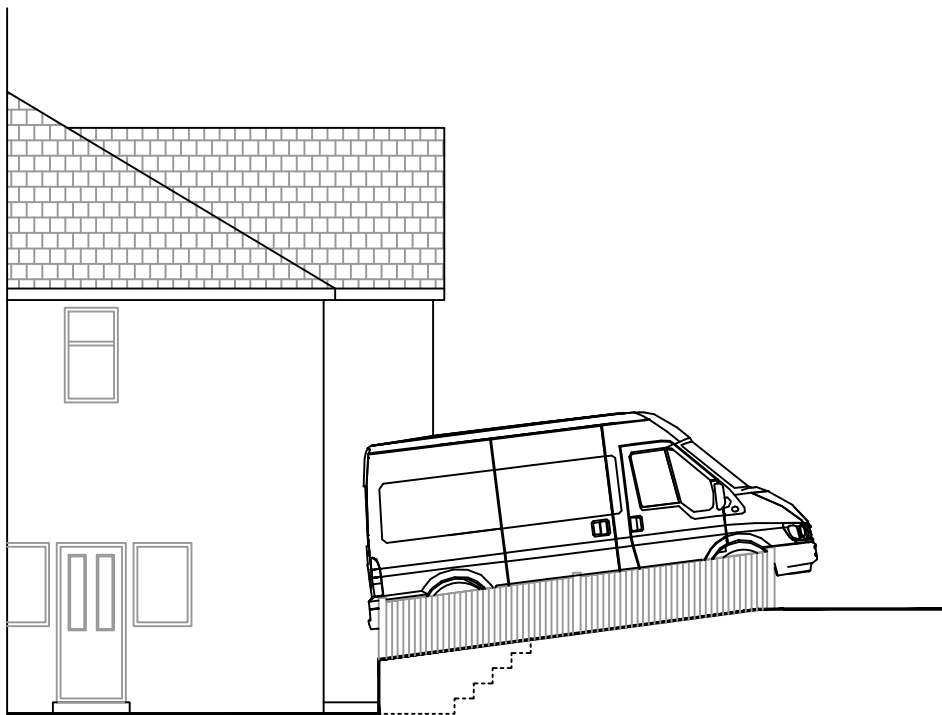

Proposed East Elevation
Scale 1:100

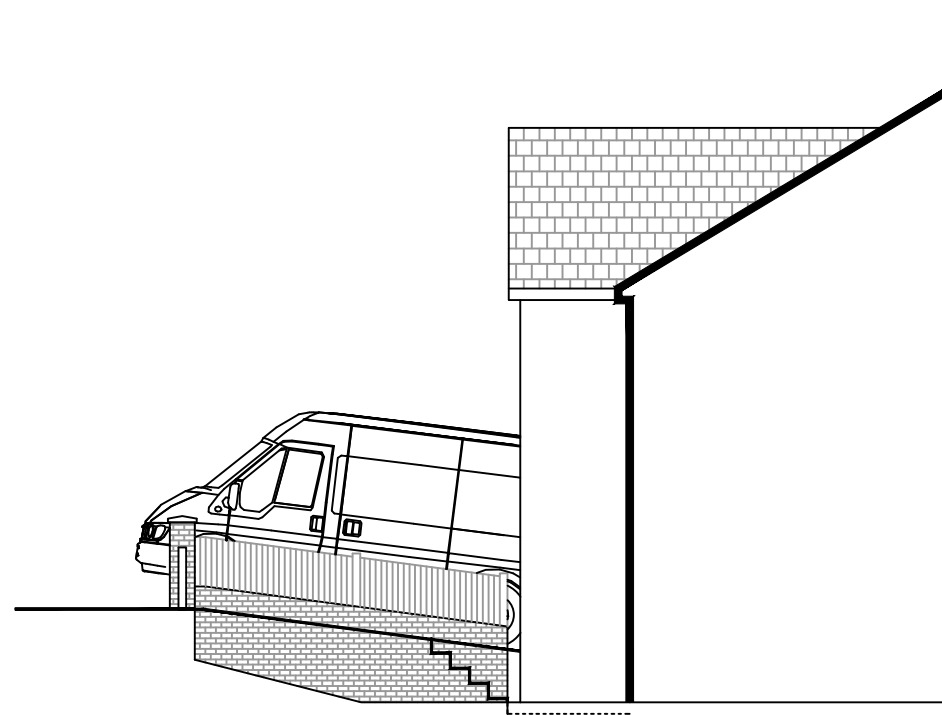

Proposed West Elevation
Scale 1:100