



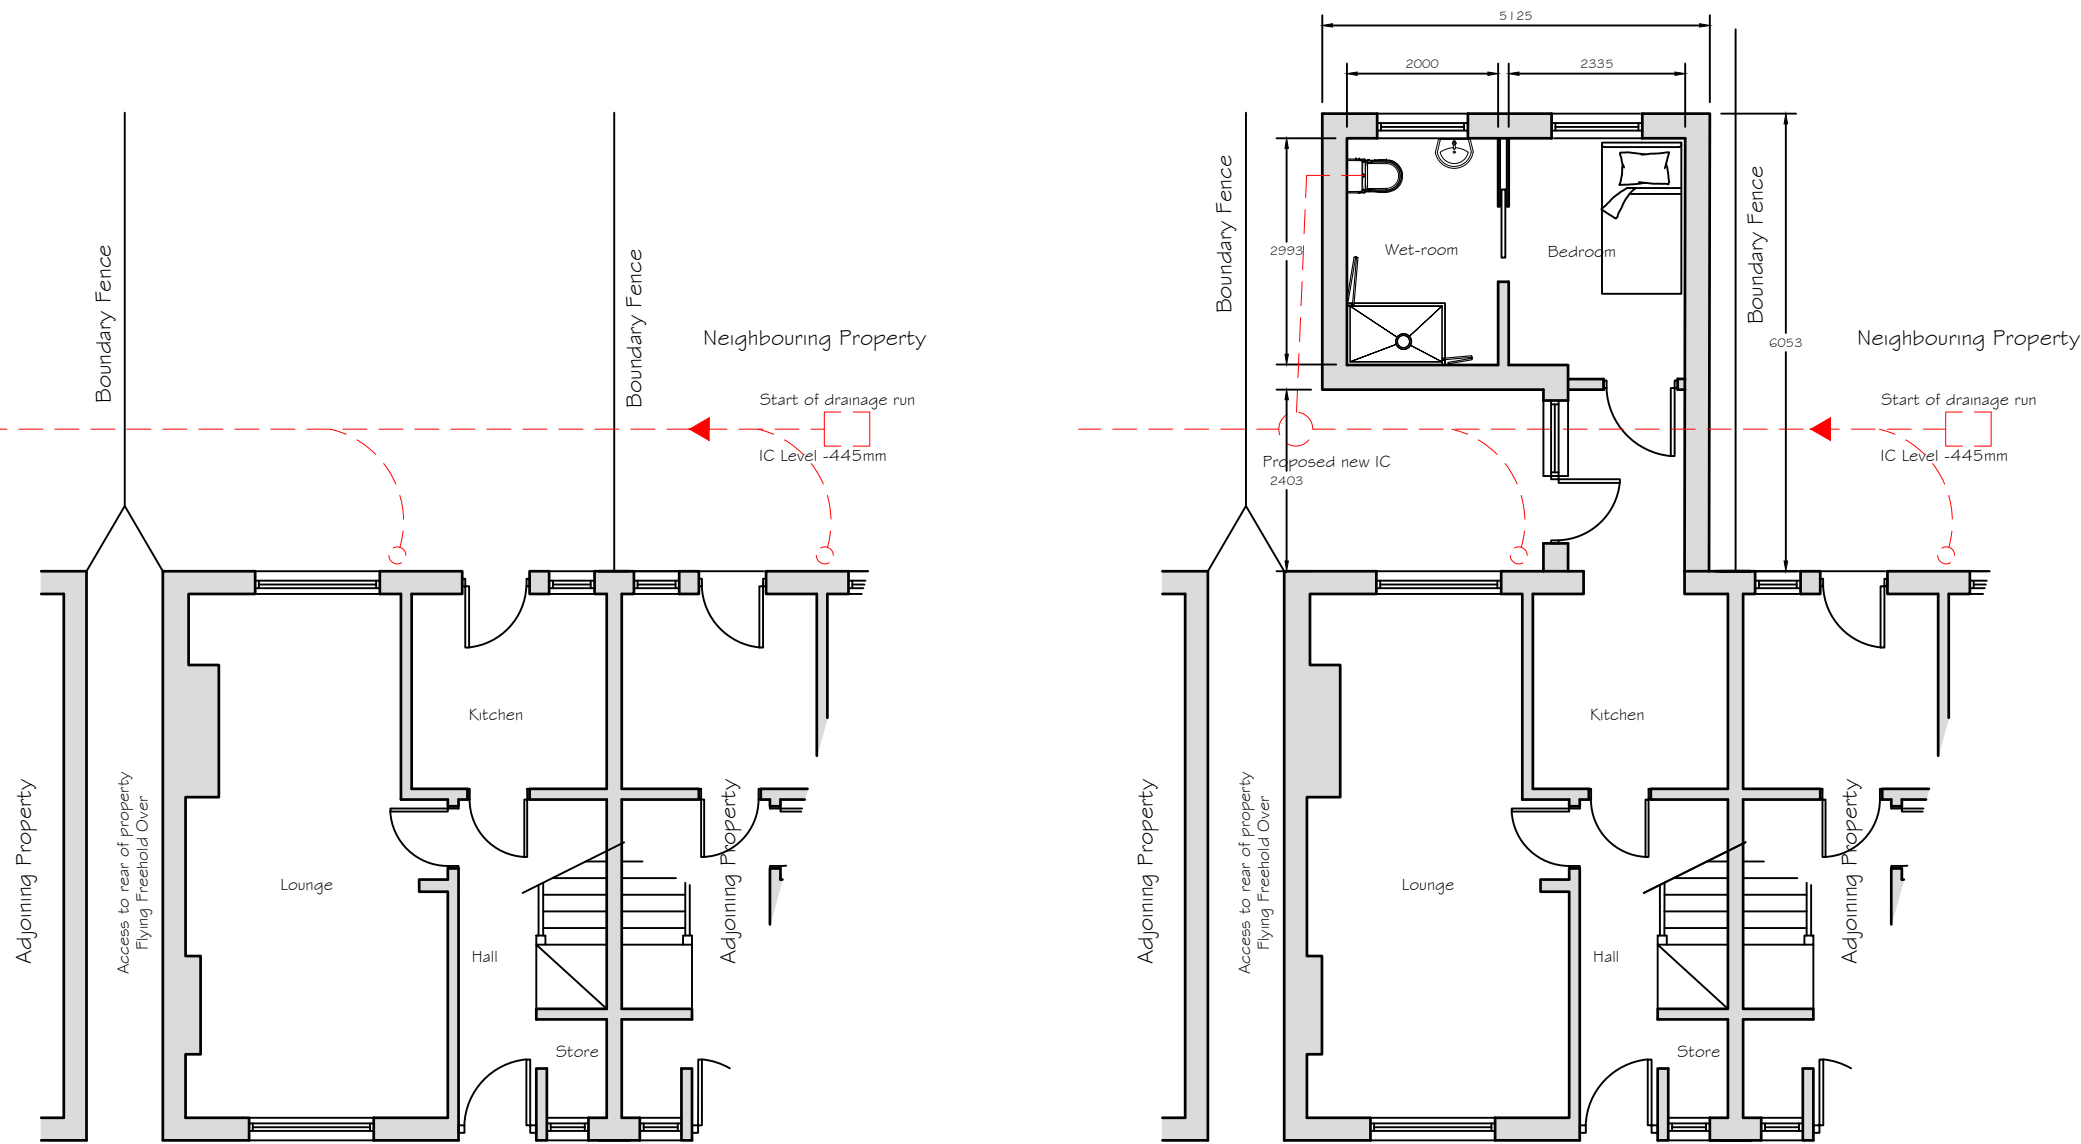


Existing Ground Floor Plan


Proposed Ground Floor Plan

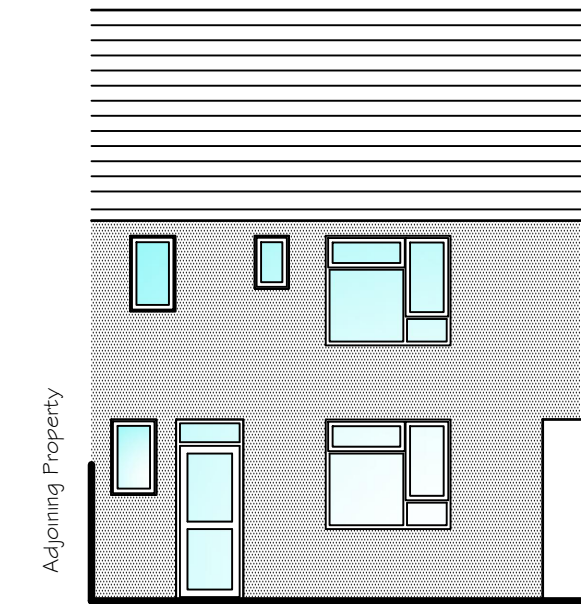


Existing Rear Elevation

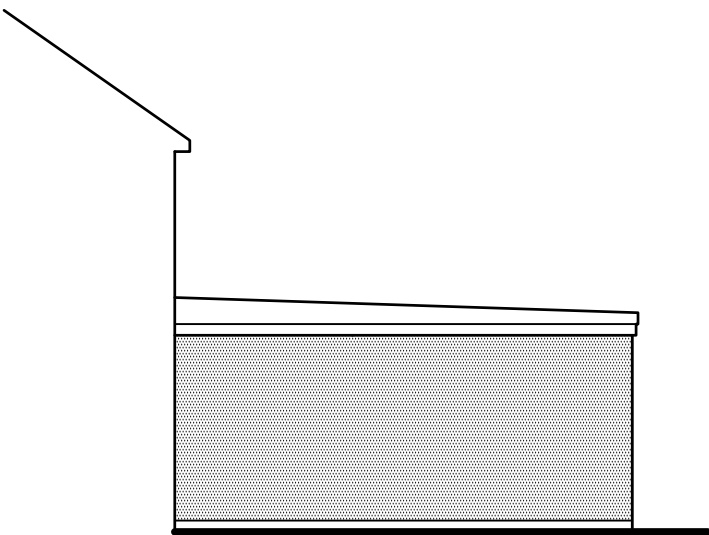


Proposed Side Elevation

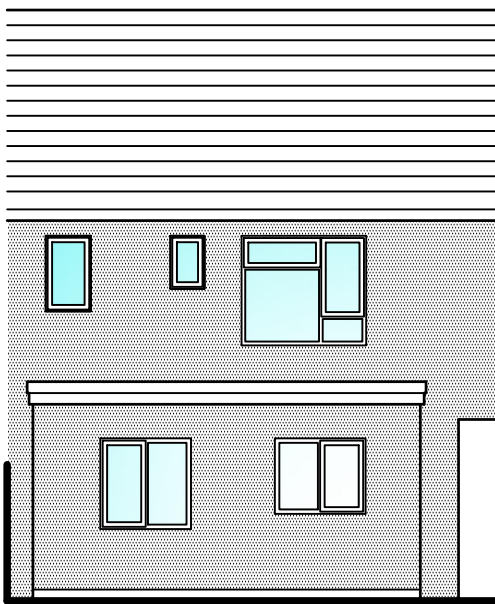

Proposed Rear Elevation

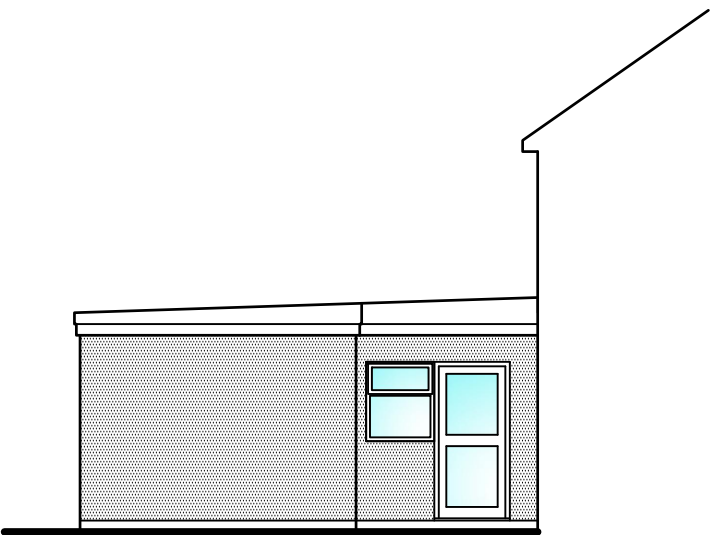


Proposed Side Elevation

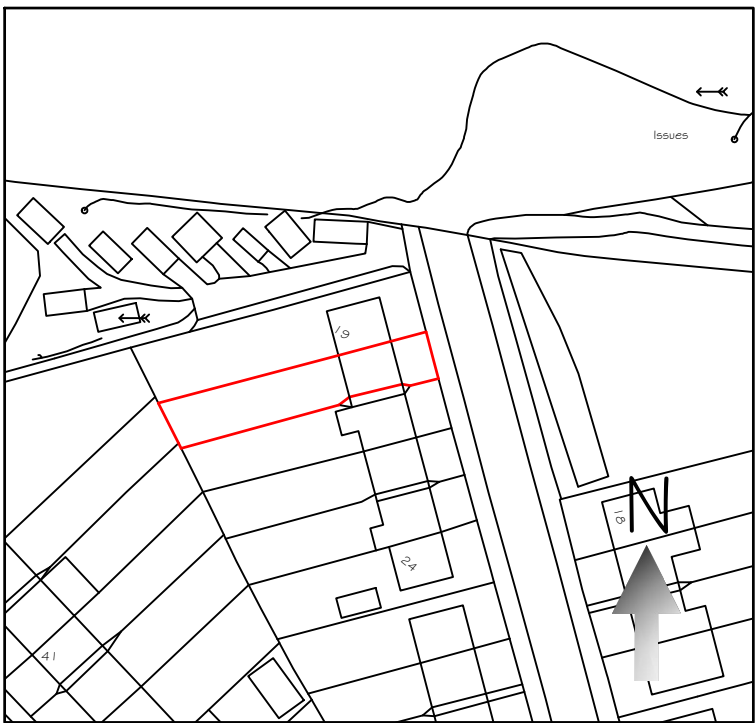

Site Location Plan at 1 : 1 000 Scale



Existing Site Plan At 1 :500 Scale

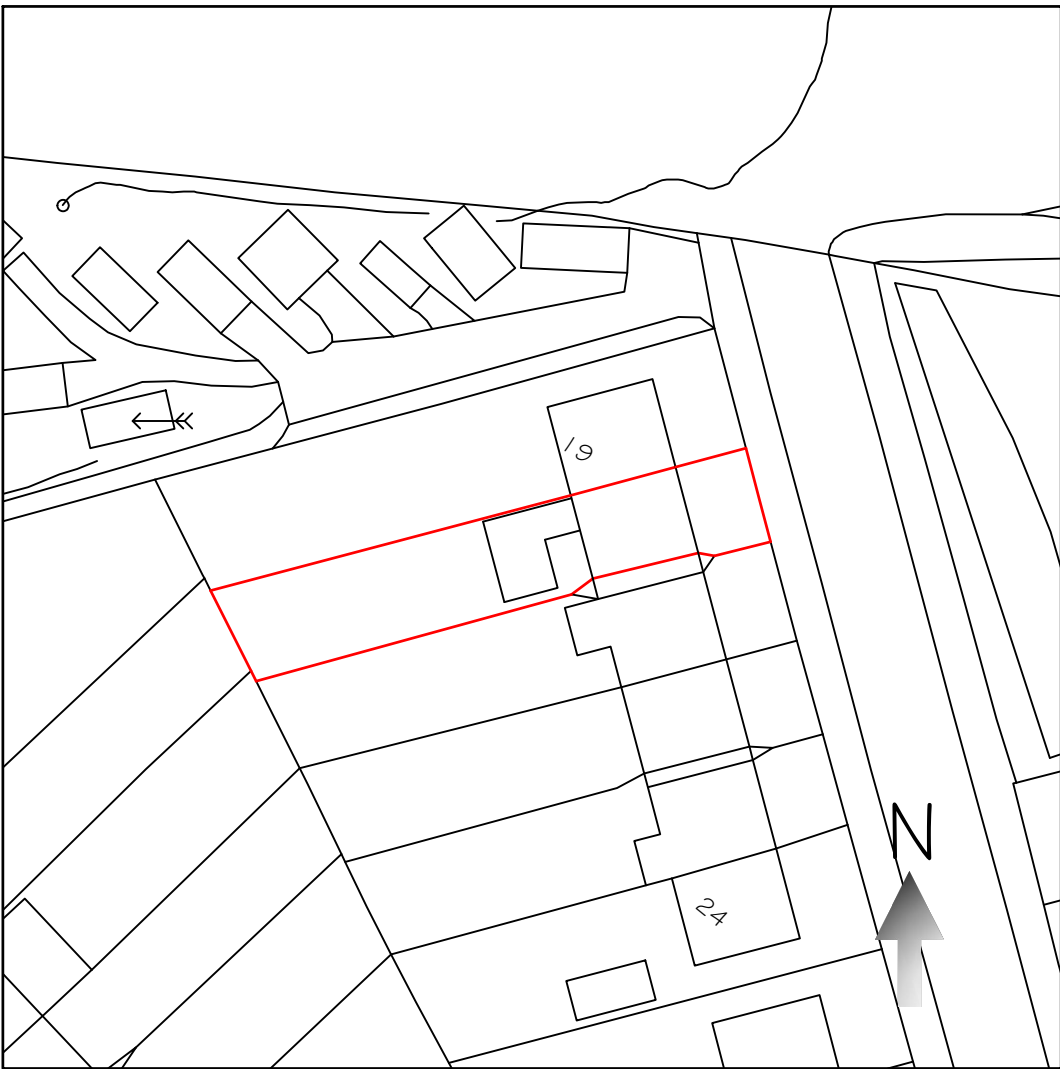

Proposed Site Plan At 1 :500 Scale

Tecta Associates Ltd

Mobile: - 07765800405
E-mail: - info@tecta-associates.co.uk

Title: Proposed Single Storey Rear Extension 20 Cilhaul, Treharns, CF46 5HT	Date: Sept 2022	Scale: 1 : 100 At A2
Client: Merthyr Valleys Homes 22 Lansbury Road, Gellideg, Merthyr Tydfil, CF48 1HA	Number: TAL22/23/01	