



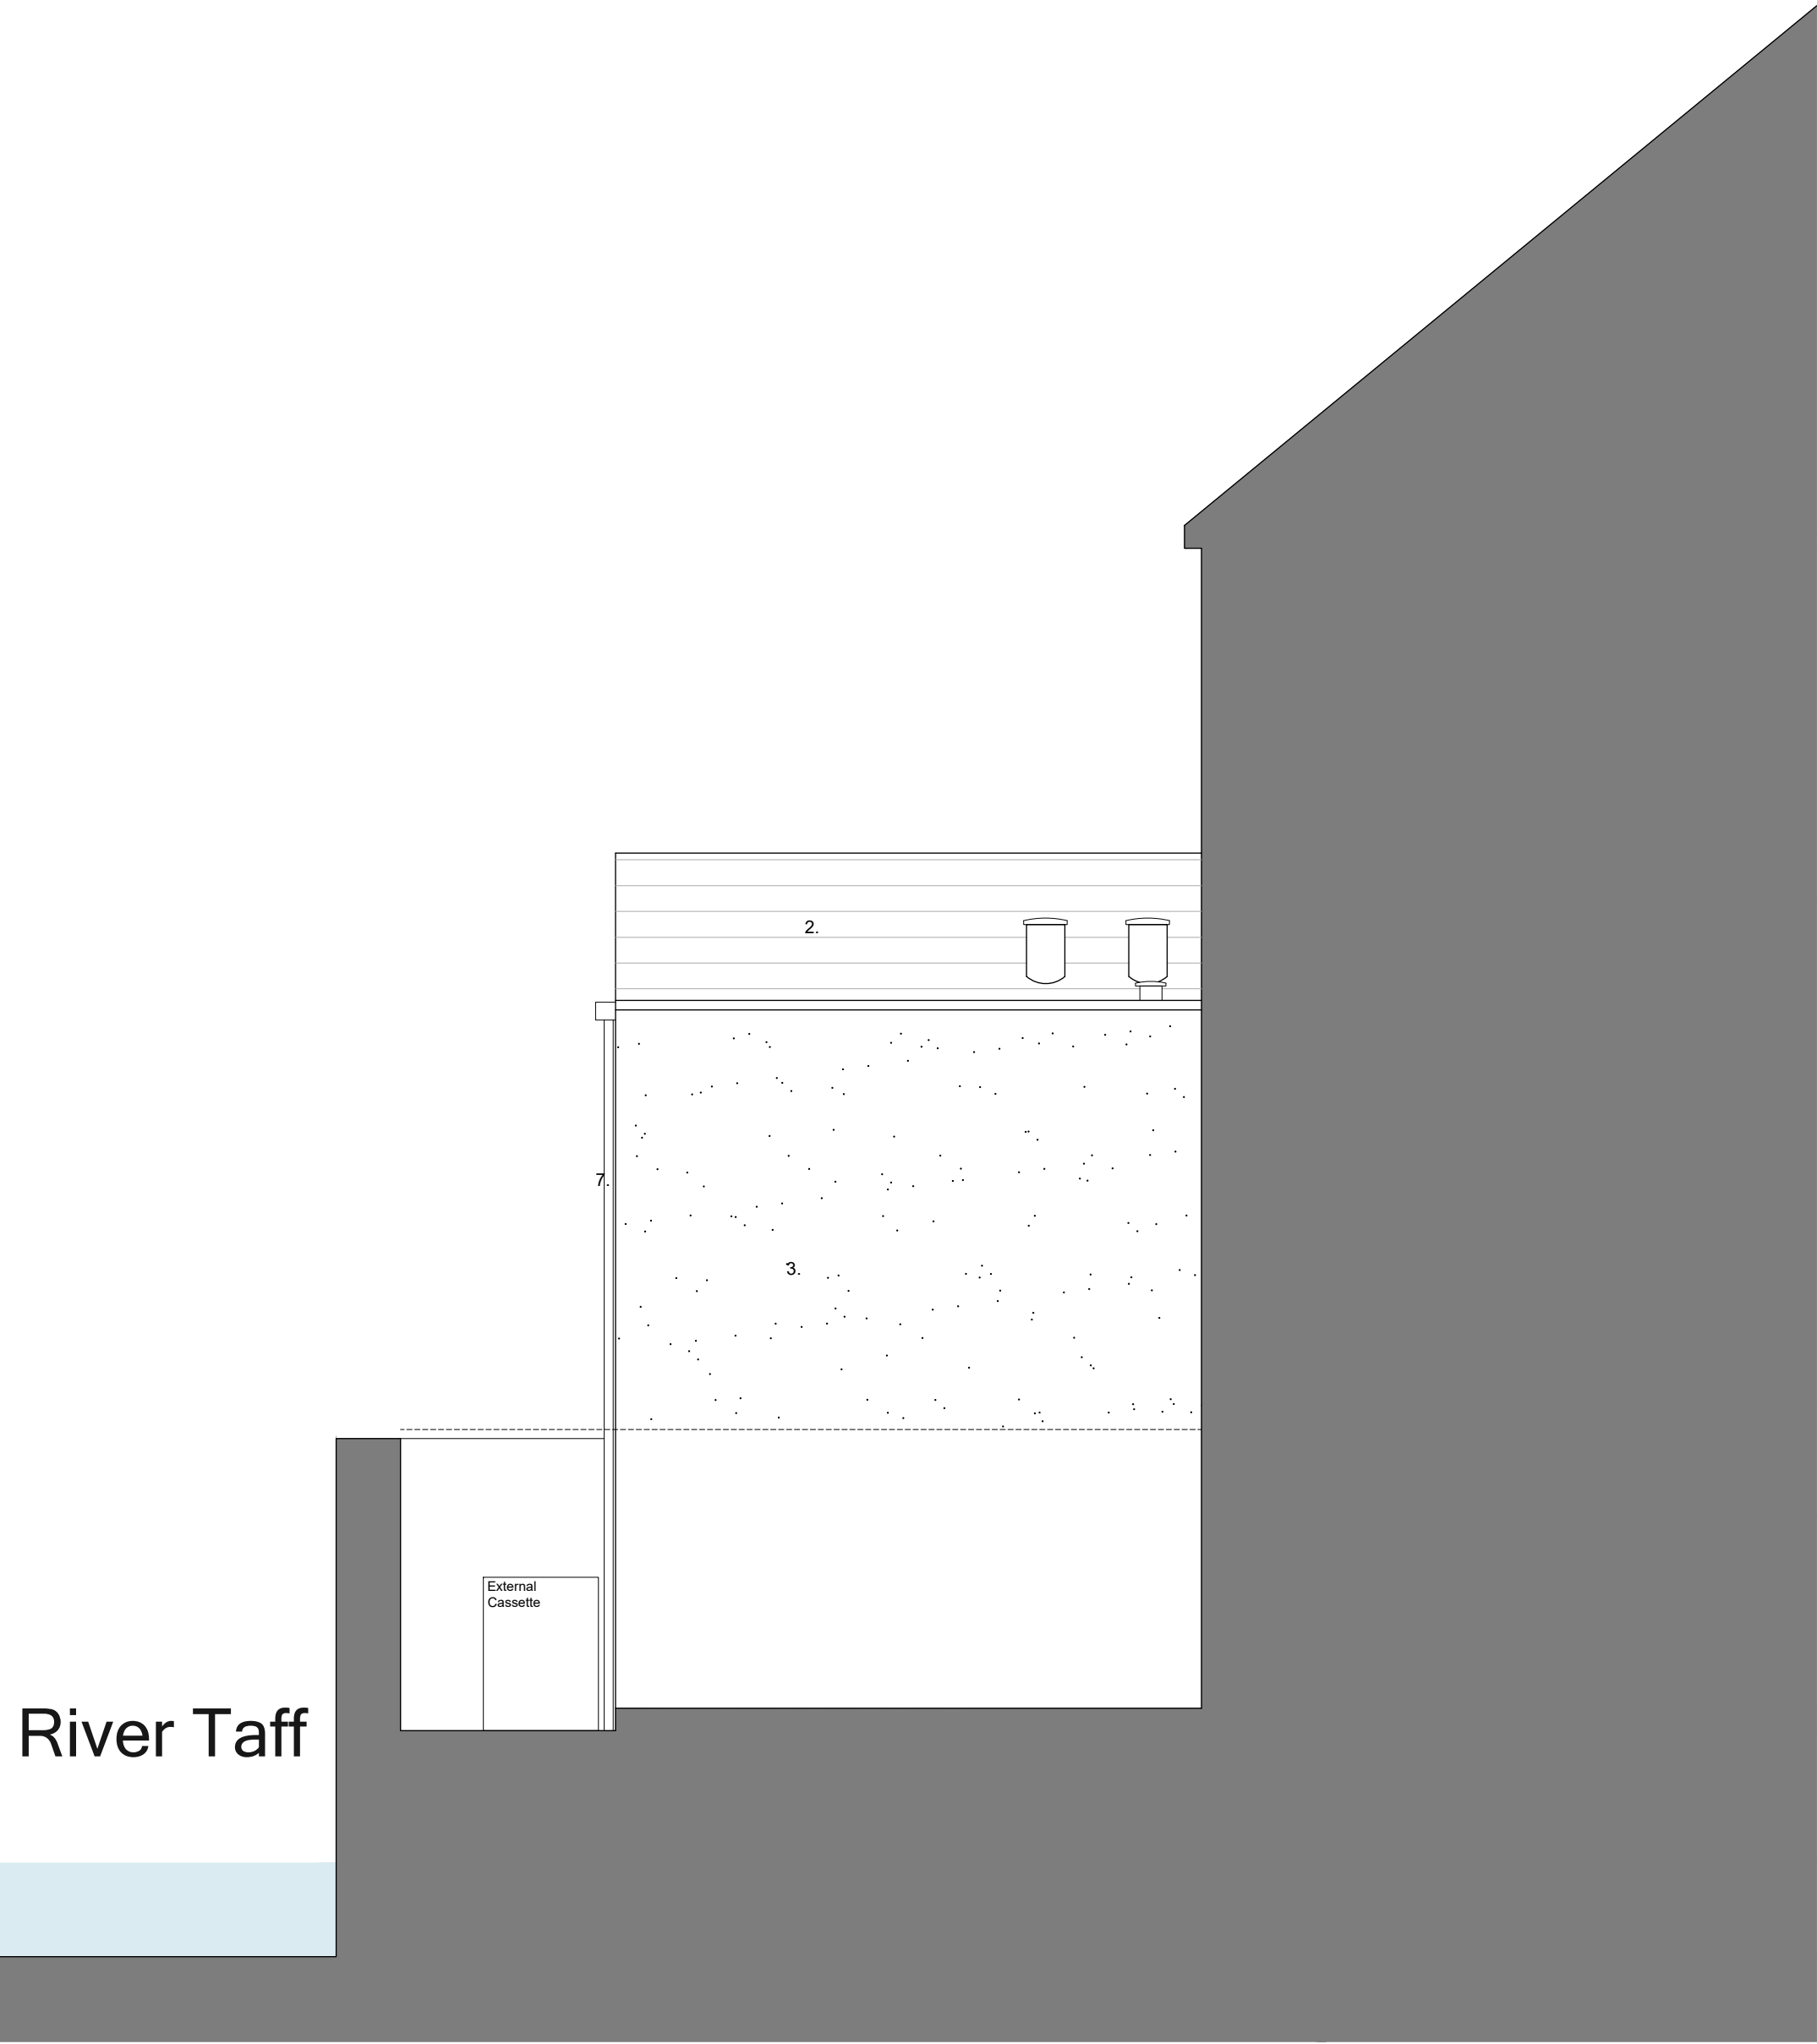


PROPSOED SIDE ELEVATION 01

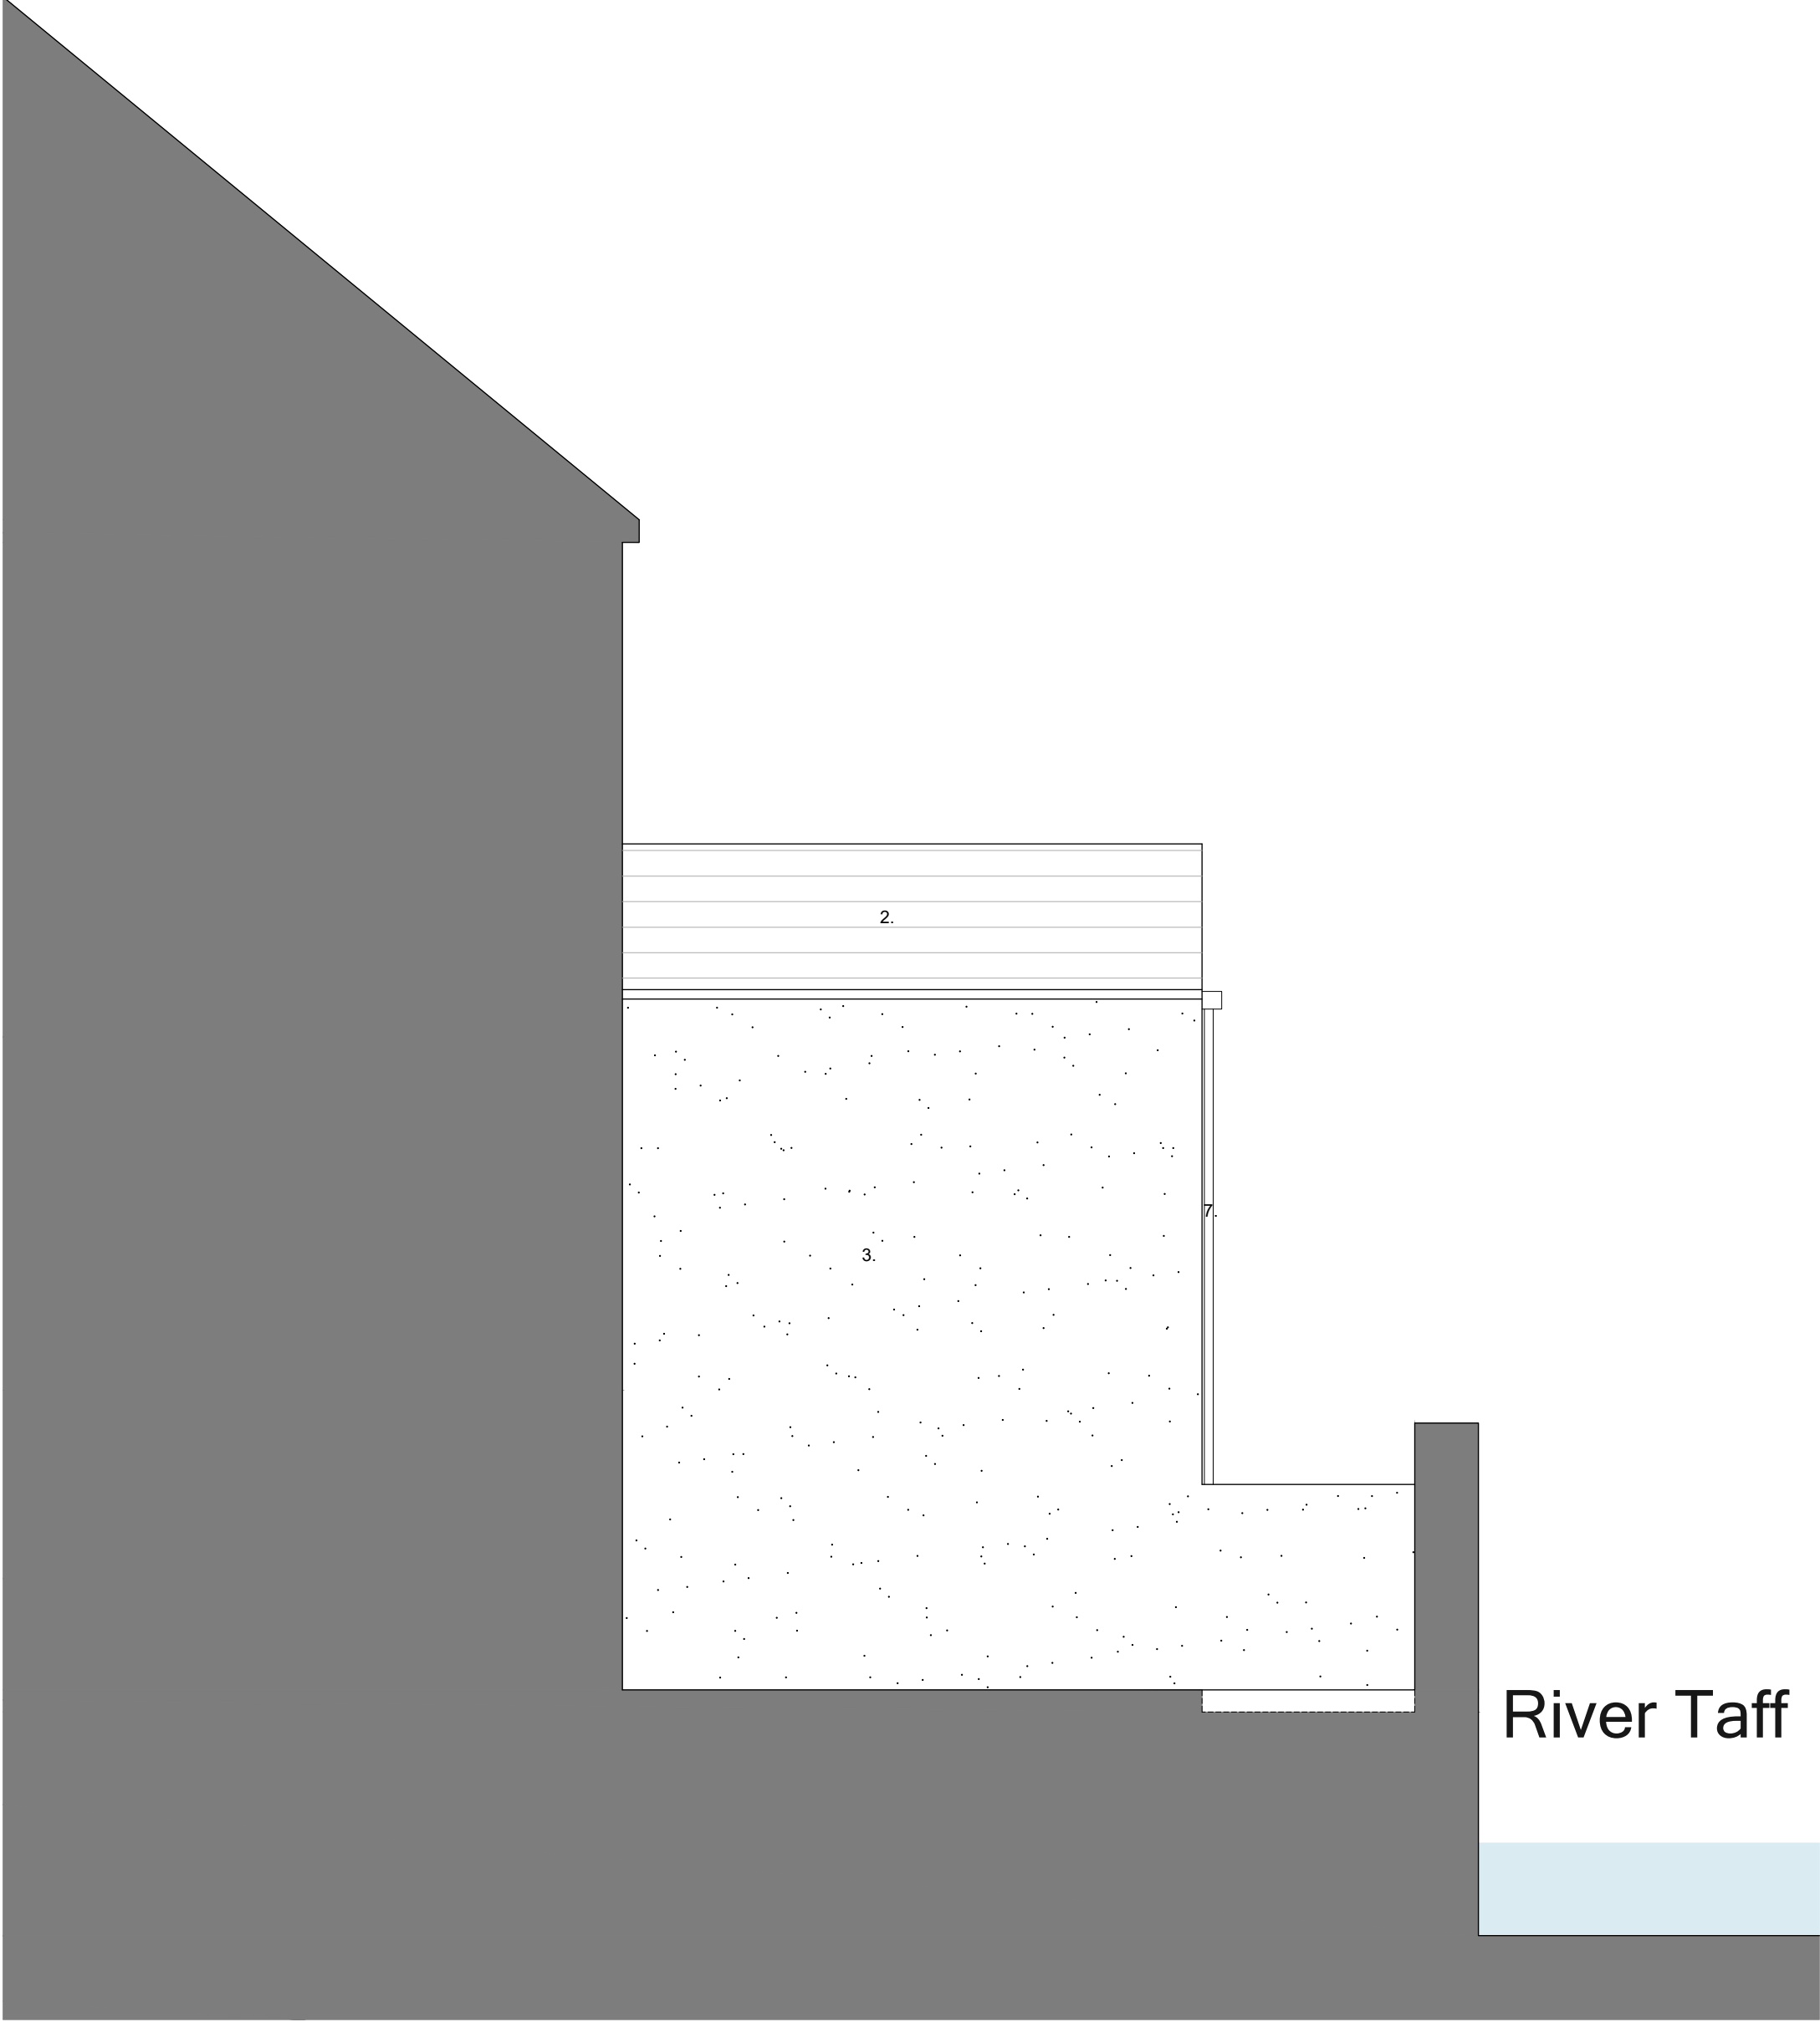

PROPOSED SIDE ELEVATION 02

- FINISHES/MATERIALS
1. SLIDING FOLDING WIDOWS
 2. NATURAL SLATE ROOFING TILES
 3. LIME RENDER - (FRONT ELEVATION LINED-OUT) WHITE WASHED
 4. TIMBER SASH WINDOWS - FRAME PAINTED BLACK
 5. GLAZED DOORS - FRAME BLACK
 6. TIMBER DOOR-COLOUR BLACK
 7. RAIN WATER GOODS CAST IRON - COLOUR BLACK
 8. TIMBER FACIA - COLOUR BLACK
 9. STALLRISER - GLAZED BRICK
 10. PILLASTER - COLOUR BLACK
 11. SIGNAGE ZONE (SIGNAGE PART OF SEPARATE APPLICATION)
 12. WINDOW SURROUNDS EXITING TO BE REPAIRED - CLOUR WHITE

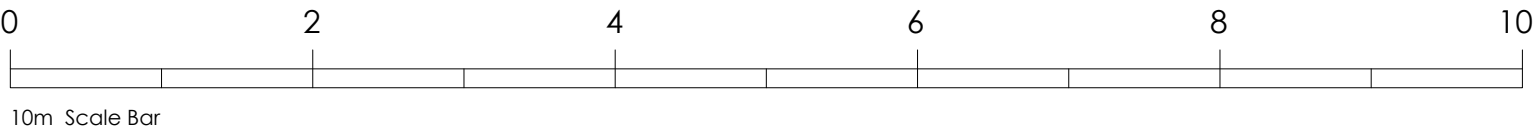

REV	DATE	DESCRIPTION	BY
IN CASE OF DOUBT OR DISCREPANCIES PLEASE REFER TO ARCHITECT FOR INSTRUCTIONS. THIS DRAWING SHOULD NOT BE SCALED. THIS DRAWING IS COPYRIGHT.			
01. DESIGN	04. PRODUCTION INFORMATION	07. CONSTRUCTION	
02. DESIGN CONCLUSION	05. BUILDING REGULATIONS	08. FINAL CONSTRUCTION	
03. PLANNING	06. TENDER	09. SPARE	
DRAWING STATUS :			
03. PLANNING			
01. PRELIMINARY	02. FOR COMMENT	03. FOR APPROVAL	
OTHER :			
03. FOR APPROVAL			
PROJECT :			
Proposed Development at: 18 High Street Merthyr Tydfil			
DRAWING TITLE :			
Proposed Elevation 02			
			
DATE :	August 2020	SCALE :	1:50@A1
JOB NO. :	0014	DRAWN BY :	
DWG NO. :	0014/PL(99)05	REV :	