



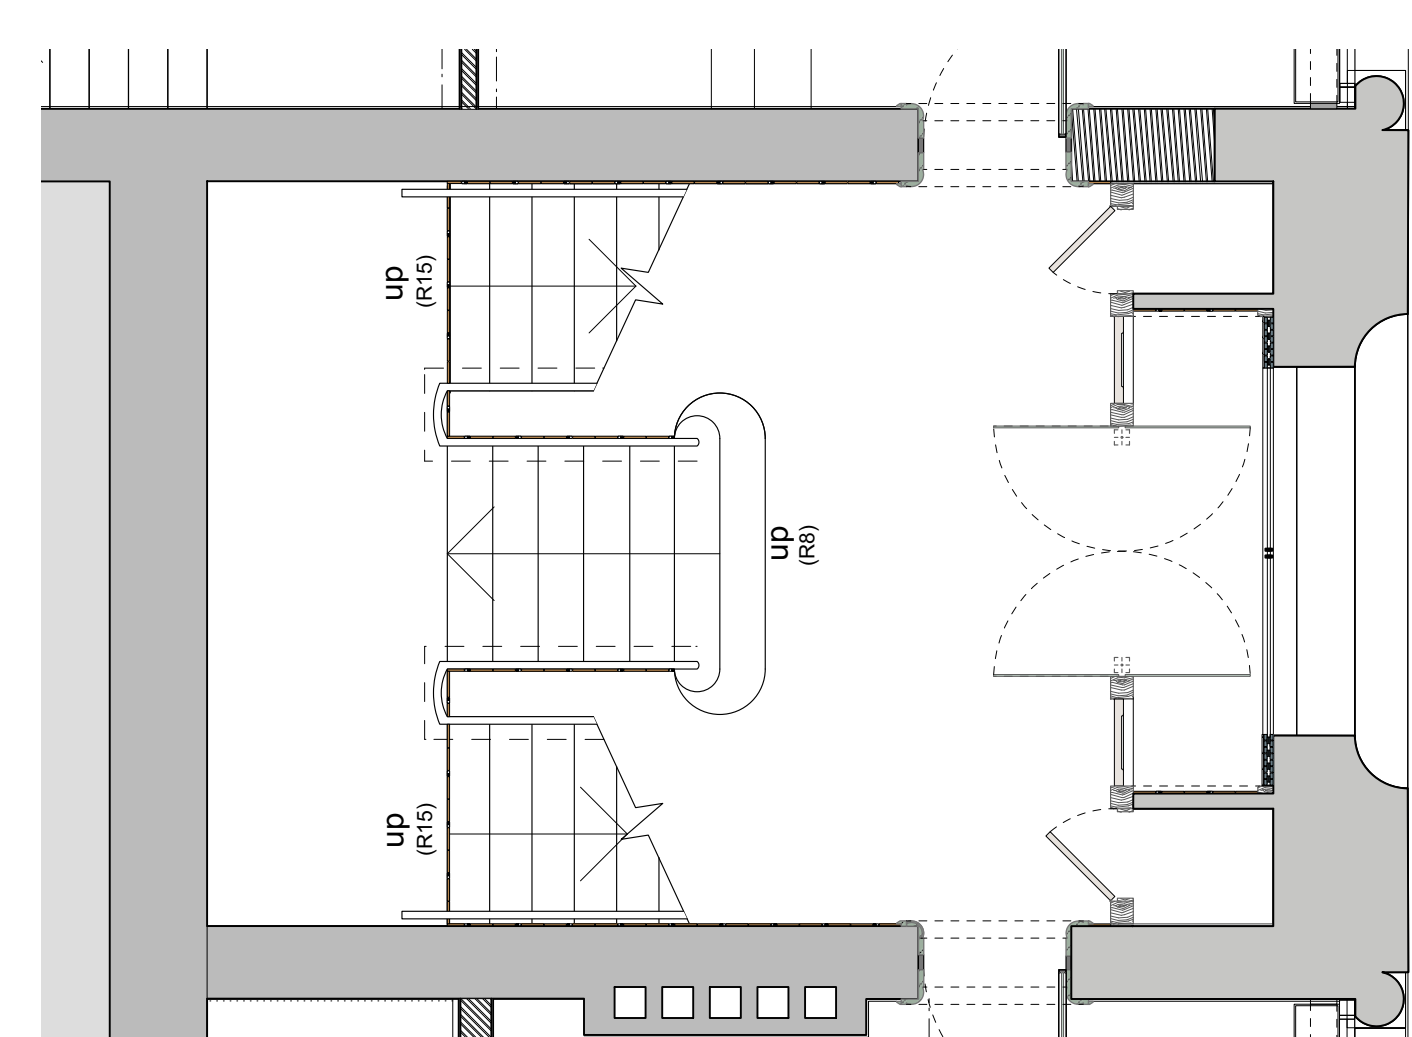

A 565.1 - STAIRHALL PLAN  
SCALE 1:50 @ A1, 1:100 @ A3

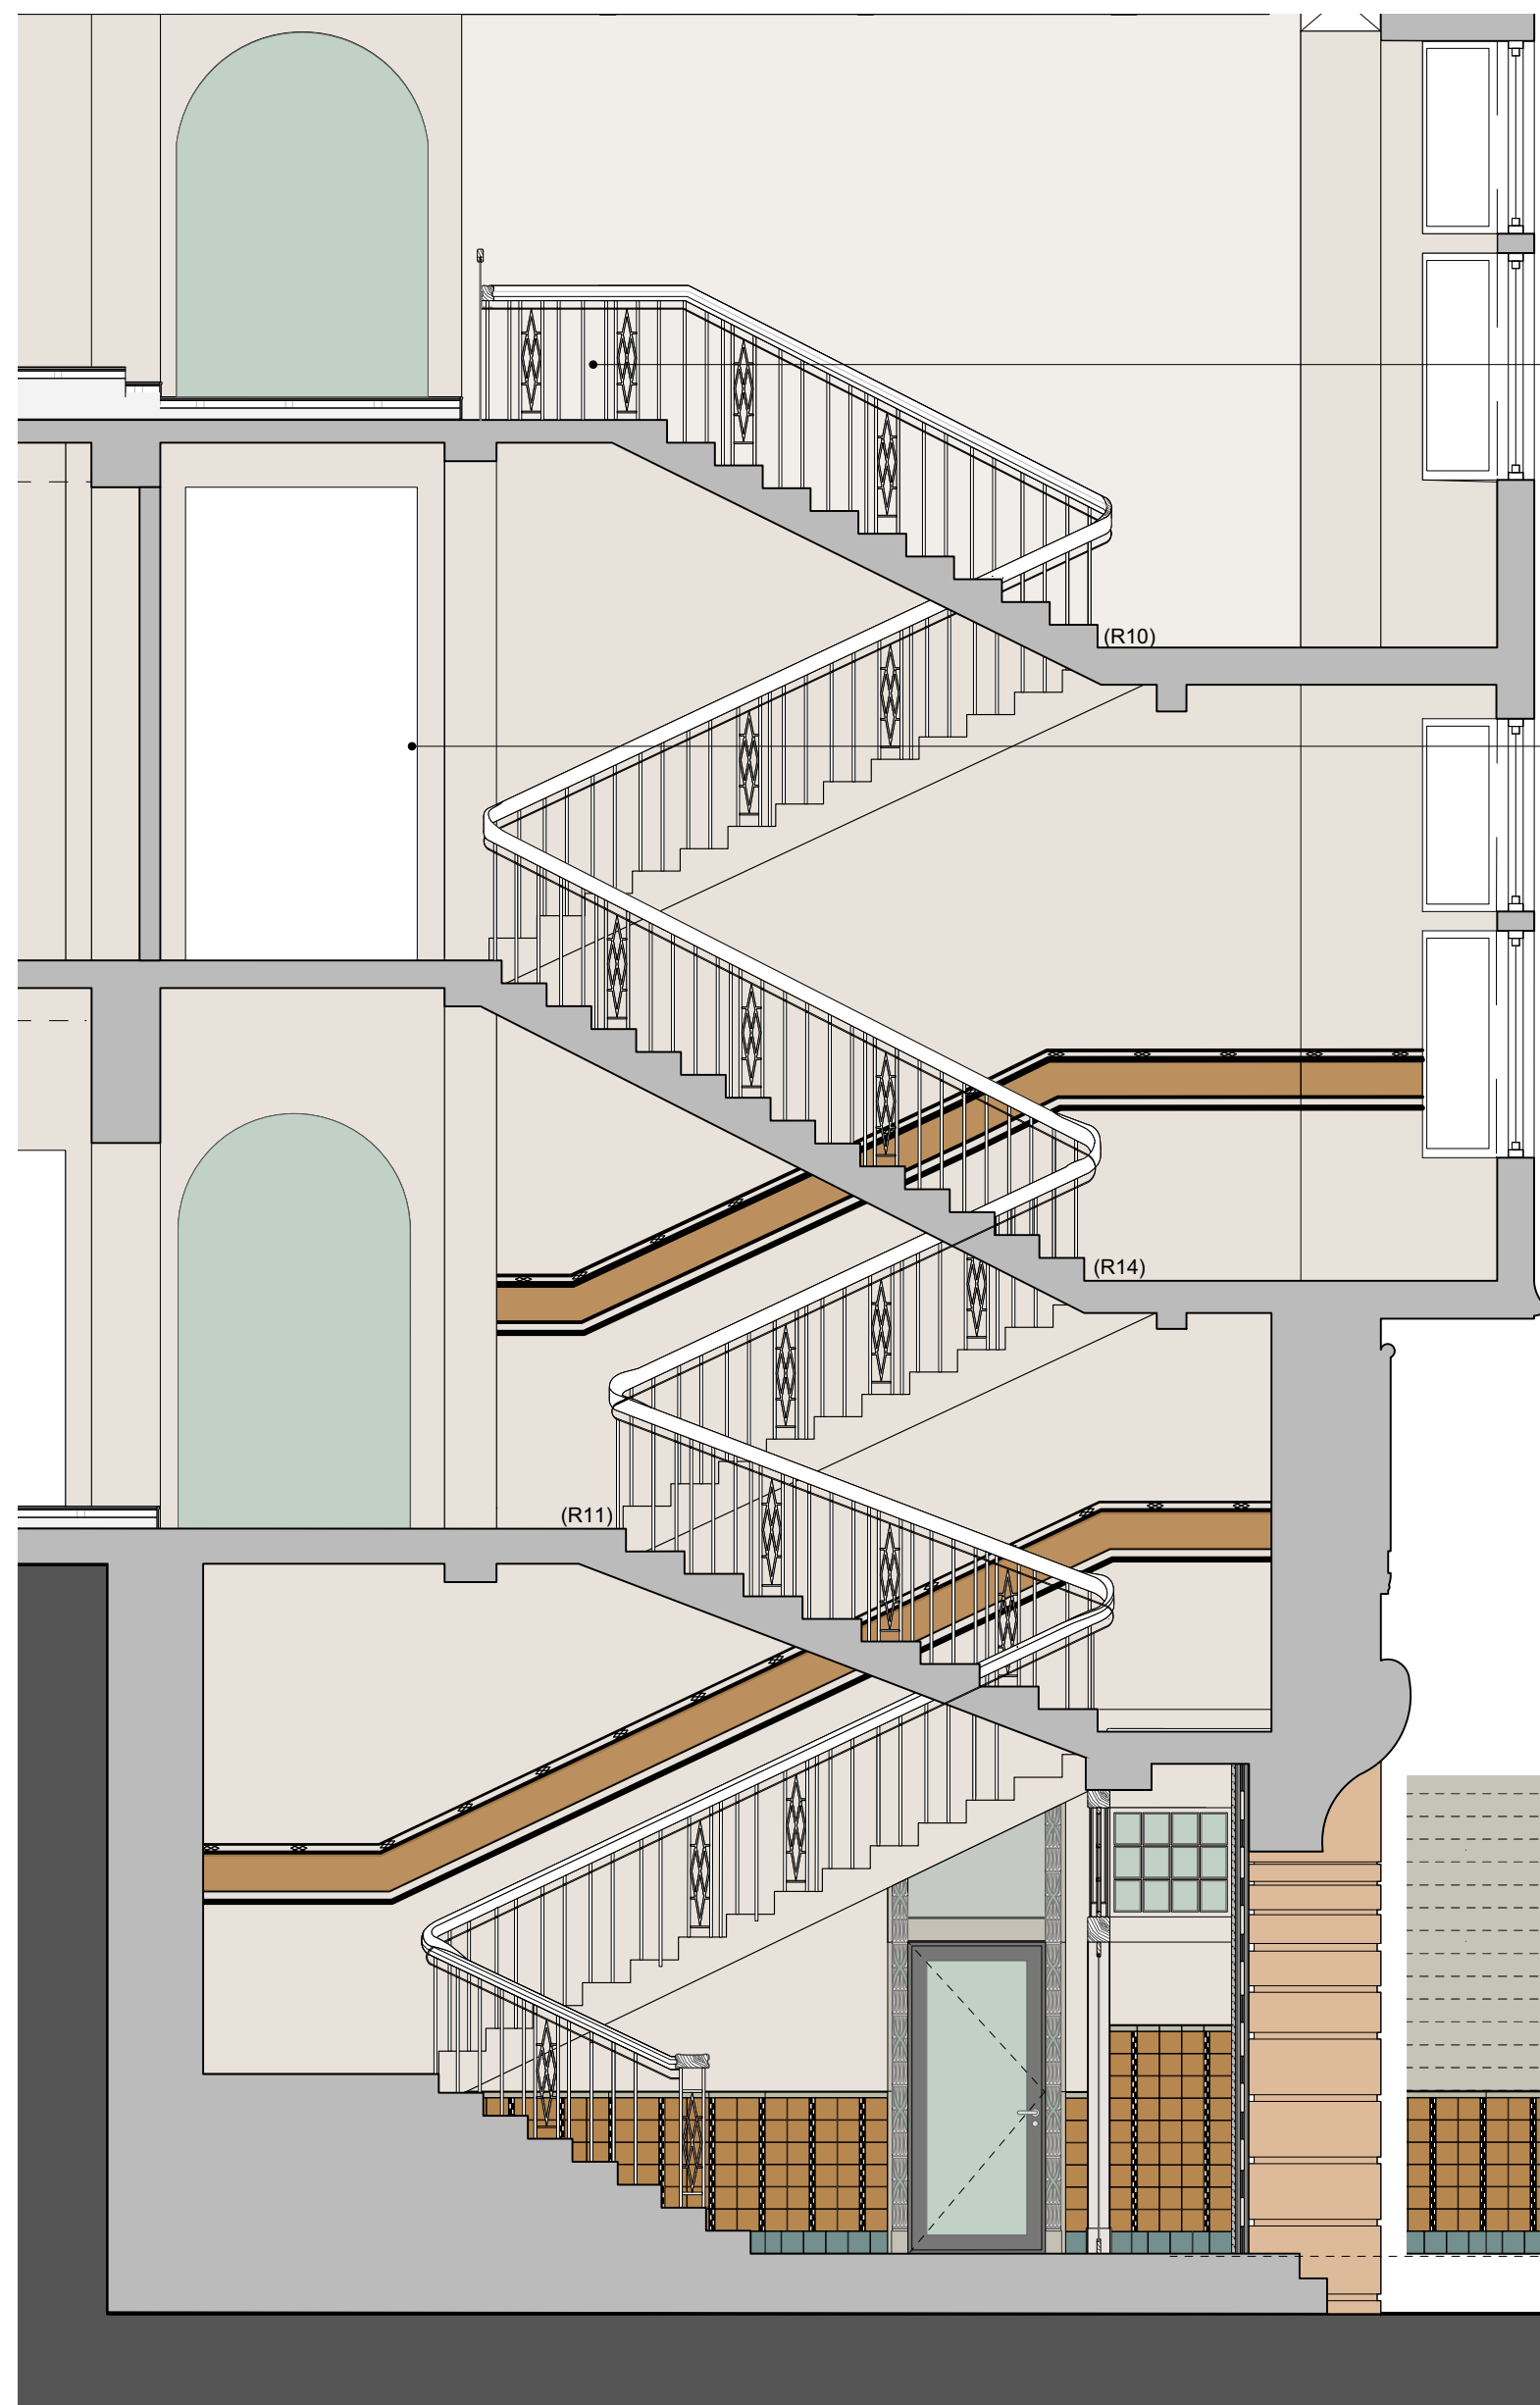

A 565.2 STAIRHALL SECTION  
SCALE 1:50 @ A1, 1:100 @ A3

Notes:

Responsibility is not accepted for errors made by others scaling from this drawing.


All construction information should be taken from figured dimensions only. Dimensions are in millimetres unless otherwise stated.

All dimensions and conditions are to be checked on site prior to preparing drawings or commencing any work.


Any variations or supplementary drawings are to be approved by The Architect.

- Pattern composed of 7mm thk intersecting black lines occurring at 580mm centre to centre at chair rail level
- Original black and ochre decorative painted scheme to be protected and restored
- Existing timber handrail (displaying rot decay due to extremely damp atmosphere in the interior of the building) to be replaced with a new timber handrail of similar design but slightly elongated proportions to achieve desired railing height at flights (900mm)
- The rusted metal work of staircase balustrade to be retained in place and restored to former condition
- Metal bead to be inserted between the tile and wall paint or plaster for designed transition of materials
- Original tile work dado on the walls of the ground floor stairhall to be restored
- Existing stair finish to be restored and groove detail to be retained
- Glass railing to be erected aligned to the internal face of the existing railing to meet building regulation standards where the existing height is insufficient (1100 mm at landings and 900 mm at flights)



First floor stair Landing outside the main room of the building, bearing artistic value to have an emphasised detail around the fixed glass partition with design and finishes inspired from exterior architectural design

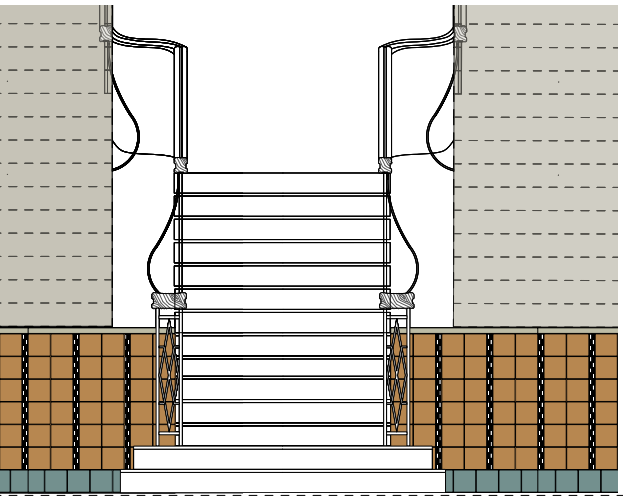


A 565.3 STAIRCASE FRONT ELEVATION  
SCALE 1:25 @ A1, 1:50 @ A3

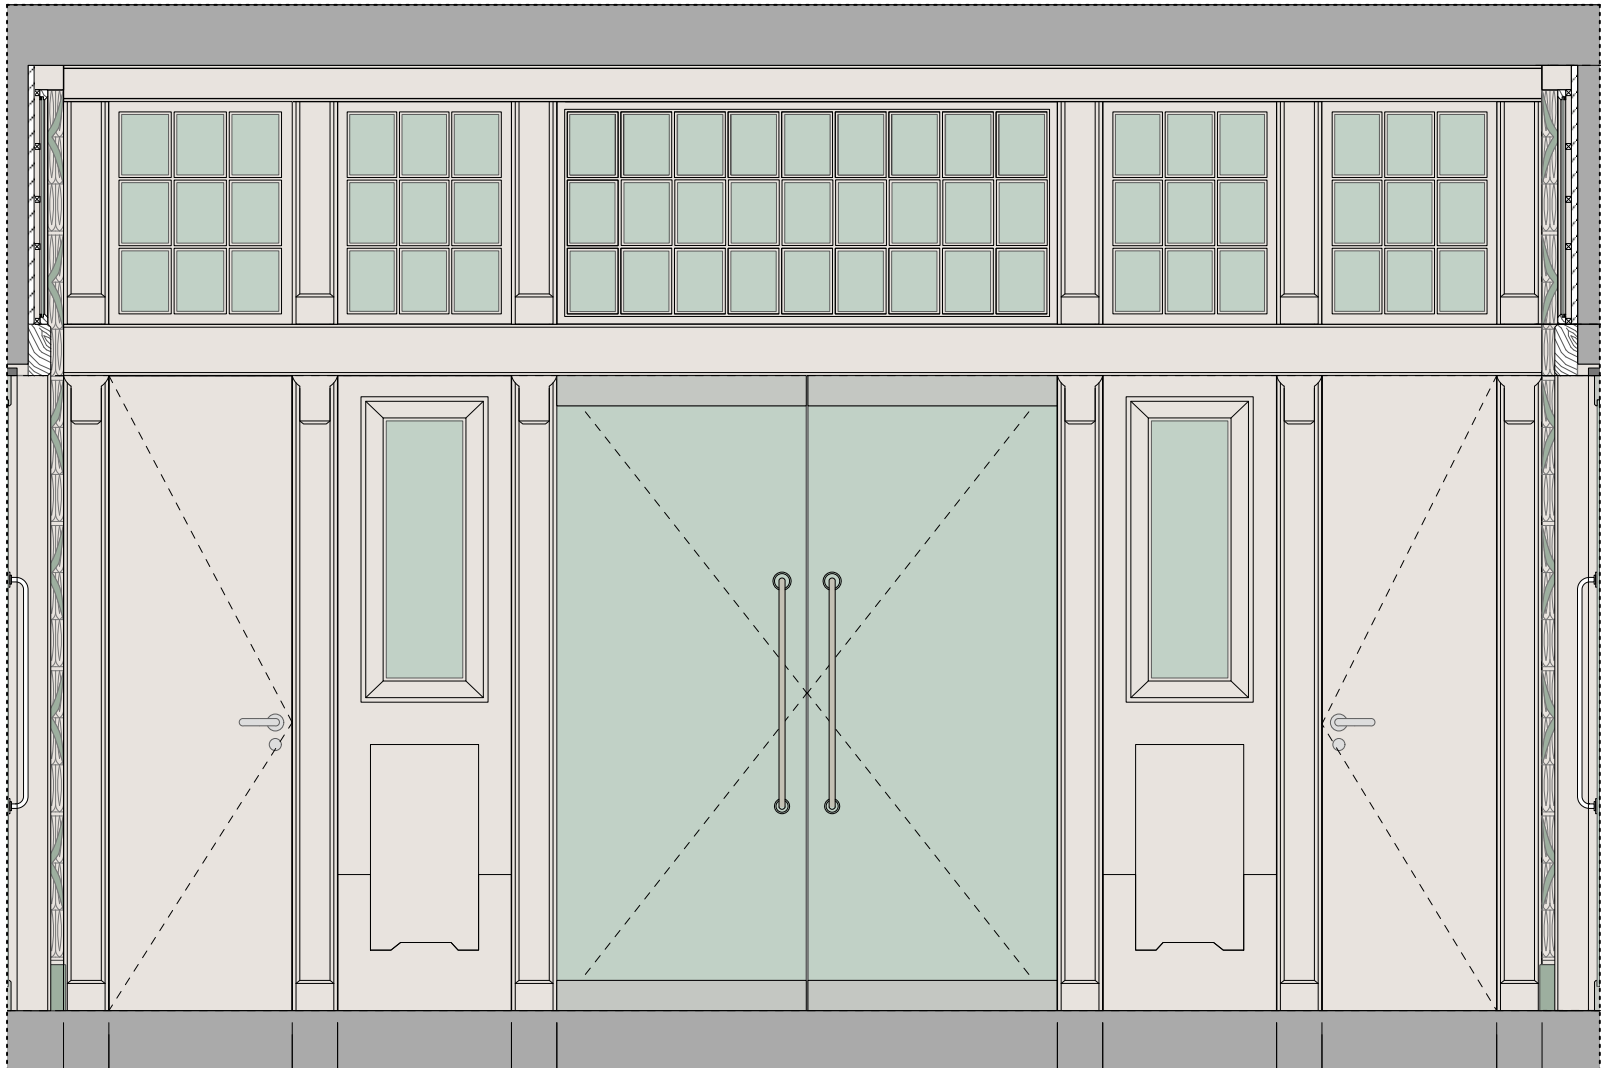


A 565.4 - INTERIOR ELEVATION  
SCALE 1:50 @ A1, 1:25 @ A3

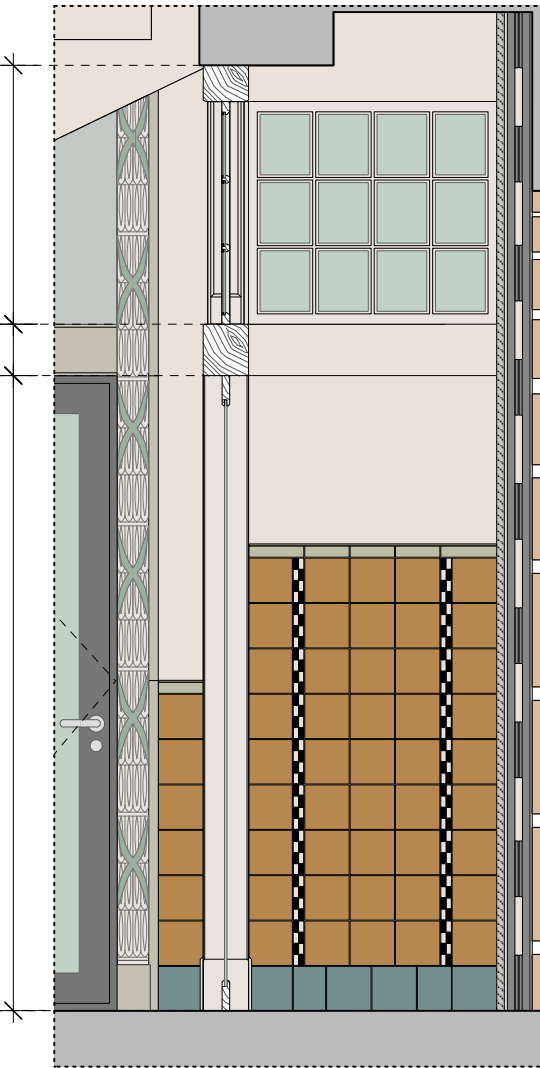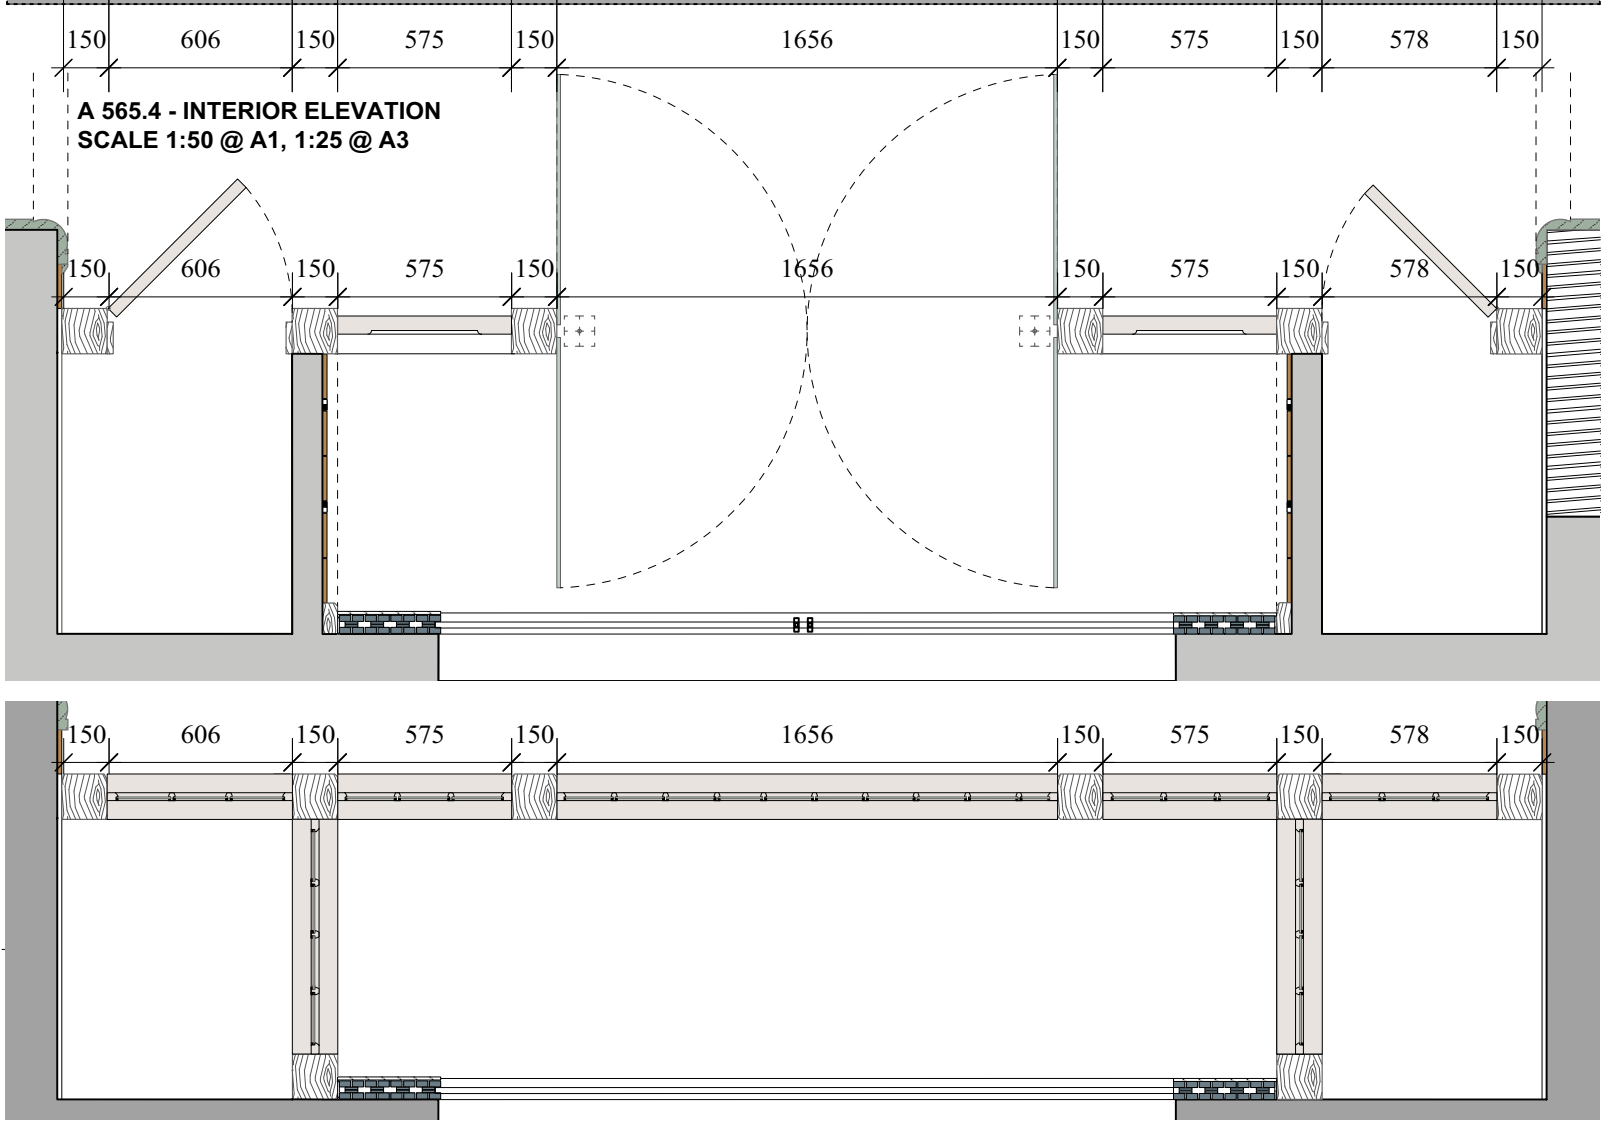

A 565.5 SECTION  
SCALE 1:50 @ A1, 1:25 @ A3

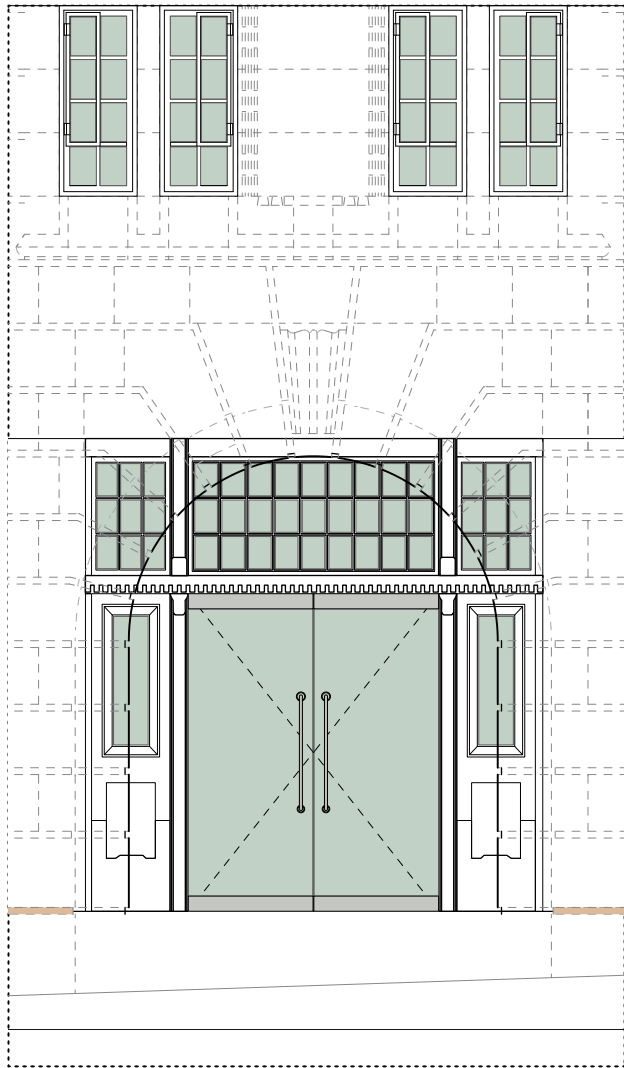

A 565.6 EXTERIOR ELEVATION  
SCALE 1:100 @ A1, 1:50 @ A3

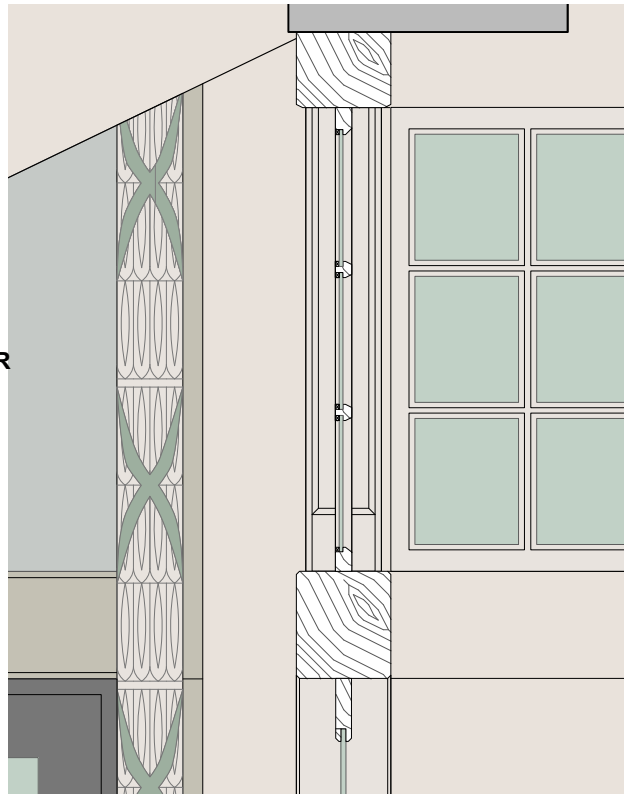

A 565.8 HIGHER LEVEL PLAN\_ENTRANCE DOOR  
SCALE 1:50 @ A1, 1:25 @ A3



A 565.9 EXISTING CONDITION  
SITE PHOTOGRAPHS

| NO.           | DATE                                       | REVISION               |
|---------------|--------------------------------------------|------------------------|
| CLIENT        | CHRT                                       |                        |
| PROJECT       | YMCA Merthyr Tydfil                        |                        |
| DRAWING TITLE | Stairhall Balustrade & Wall Painted Scheme |                        |
| DRAWN/CHECKED | SK/KS                                      | DATE 10.06.2016        |
| SCALE         | 1:50                                       | DRAWING NO. 3510_A_565 |
| REV.          |                                            |                        |

DO NOT SCALE FOR CONSTRUCTION PURPOSES • ALL DIMENSIONS TO BE CHECKED ON SITE • NOTIFY ARCHITECT OF ALL DISCREPANCIES • THIS DRAWING IS COPYRIGHT

DAVIES  
SUTTON  
ARCHITECTS

Penhevod Studios • Penhevod Street  
Grangeltown • Cardiff • CF11 7JU  
Tel: 029 2066 4455 • Fax: 029 2066 4411  
E-mail: office@davies-sutton.co.uk  
Web: www.davies-sutton.co.uk