



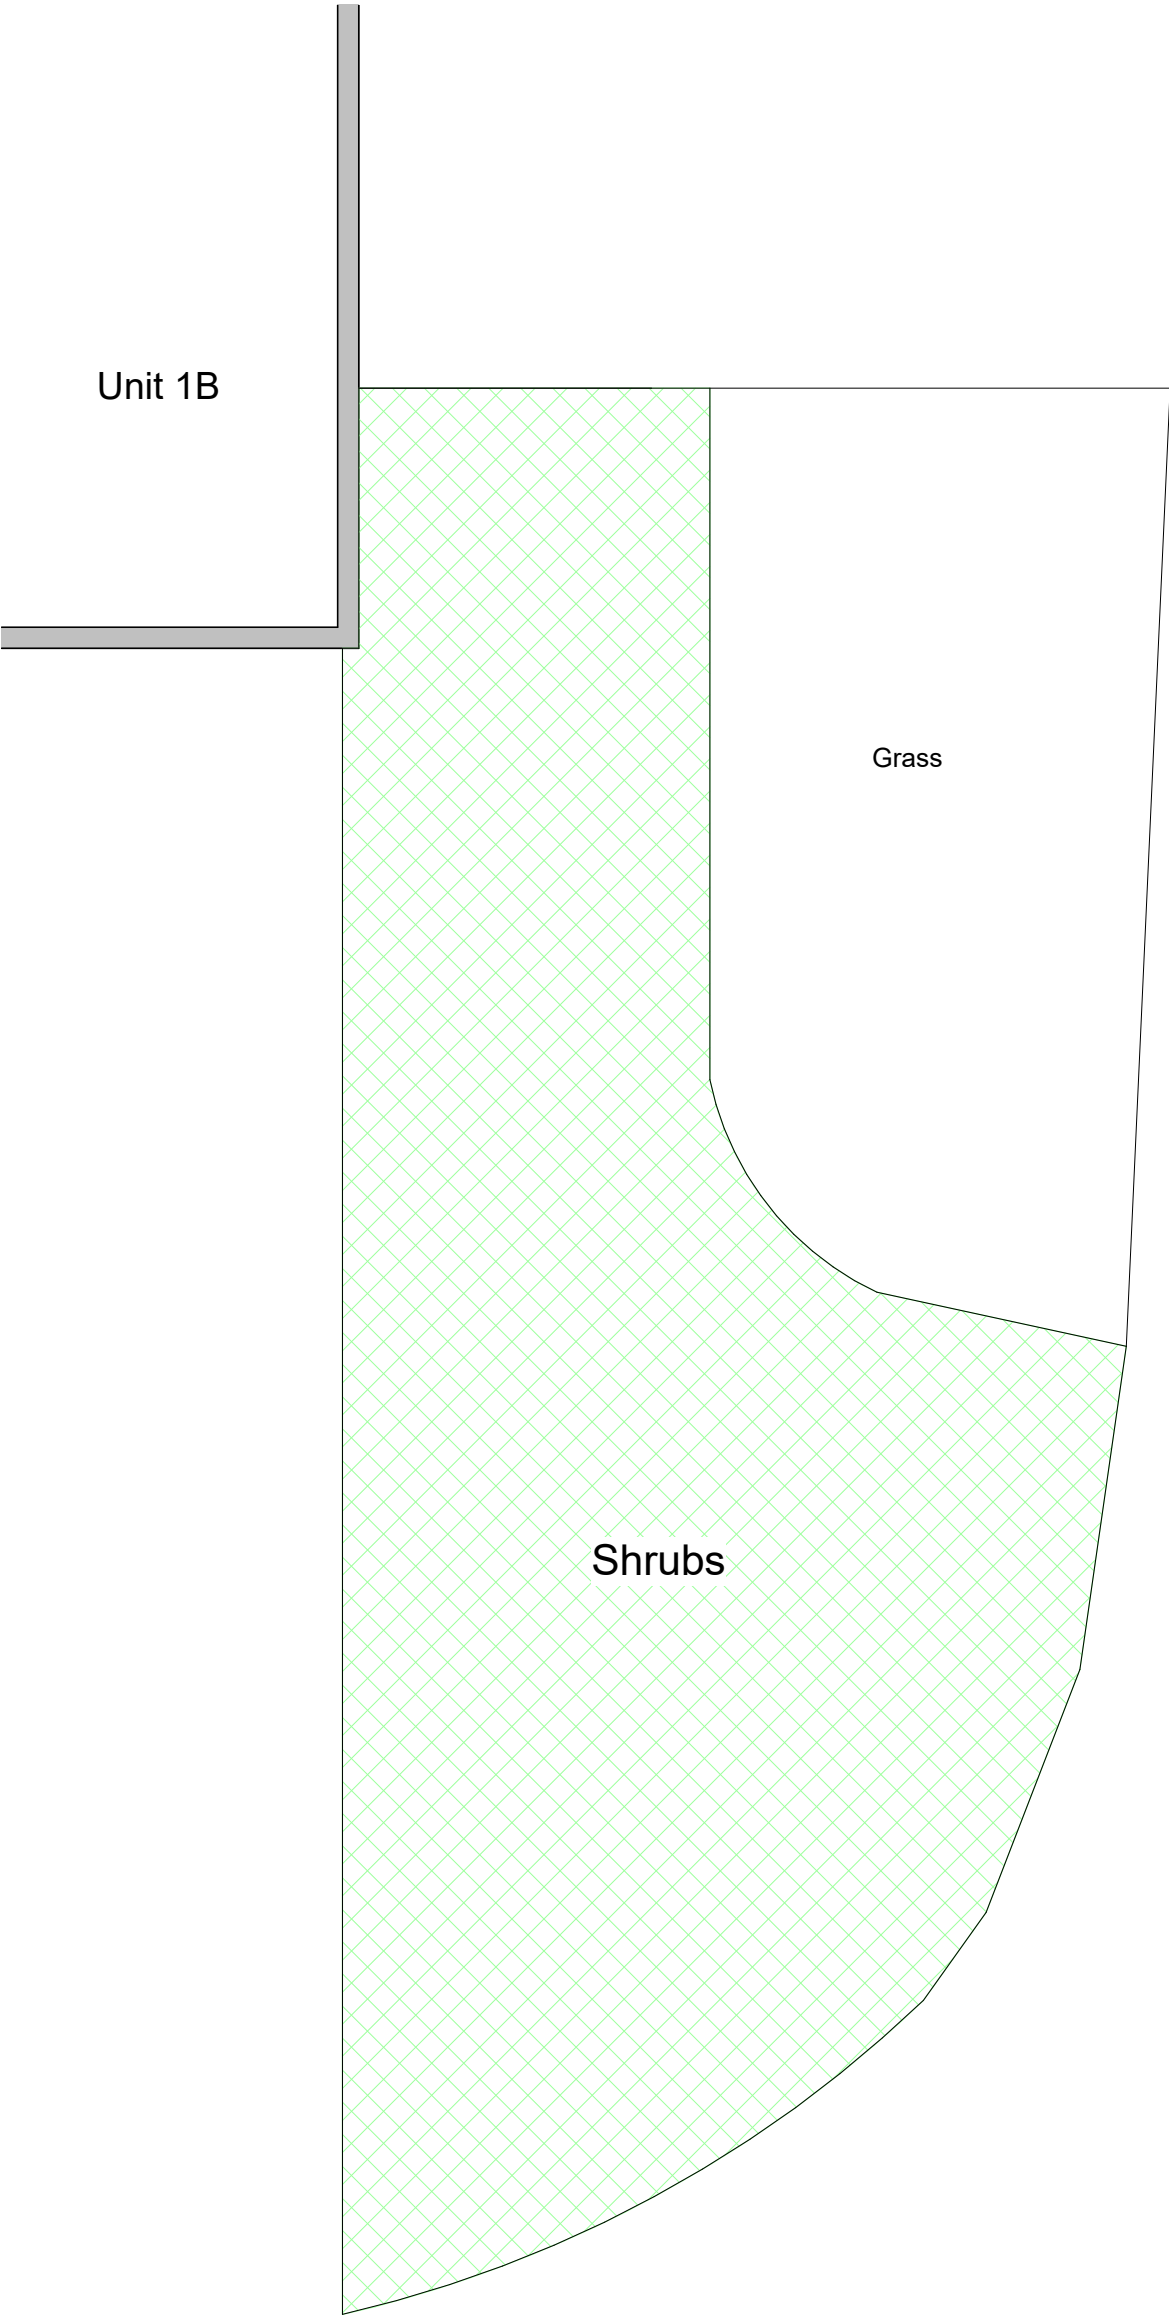


Existing Plan

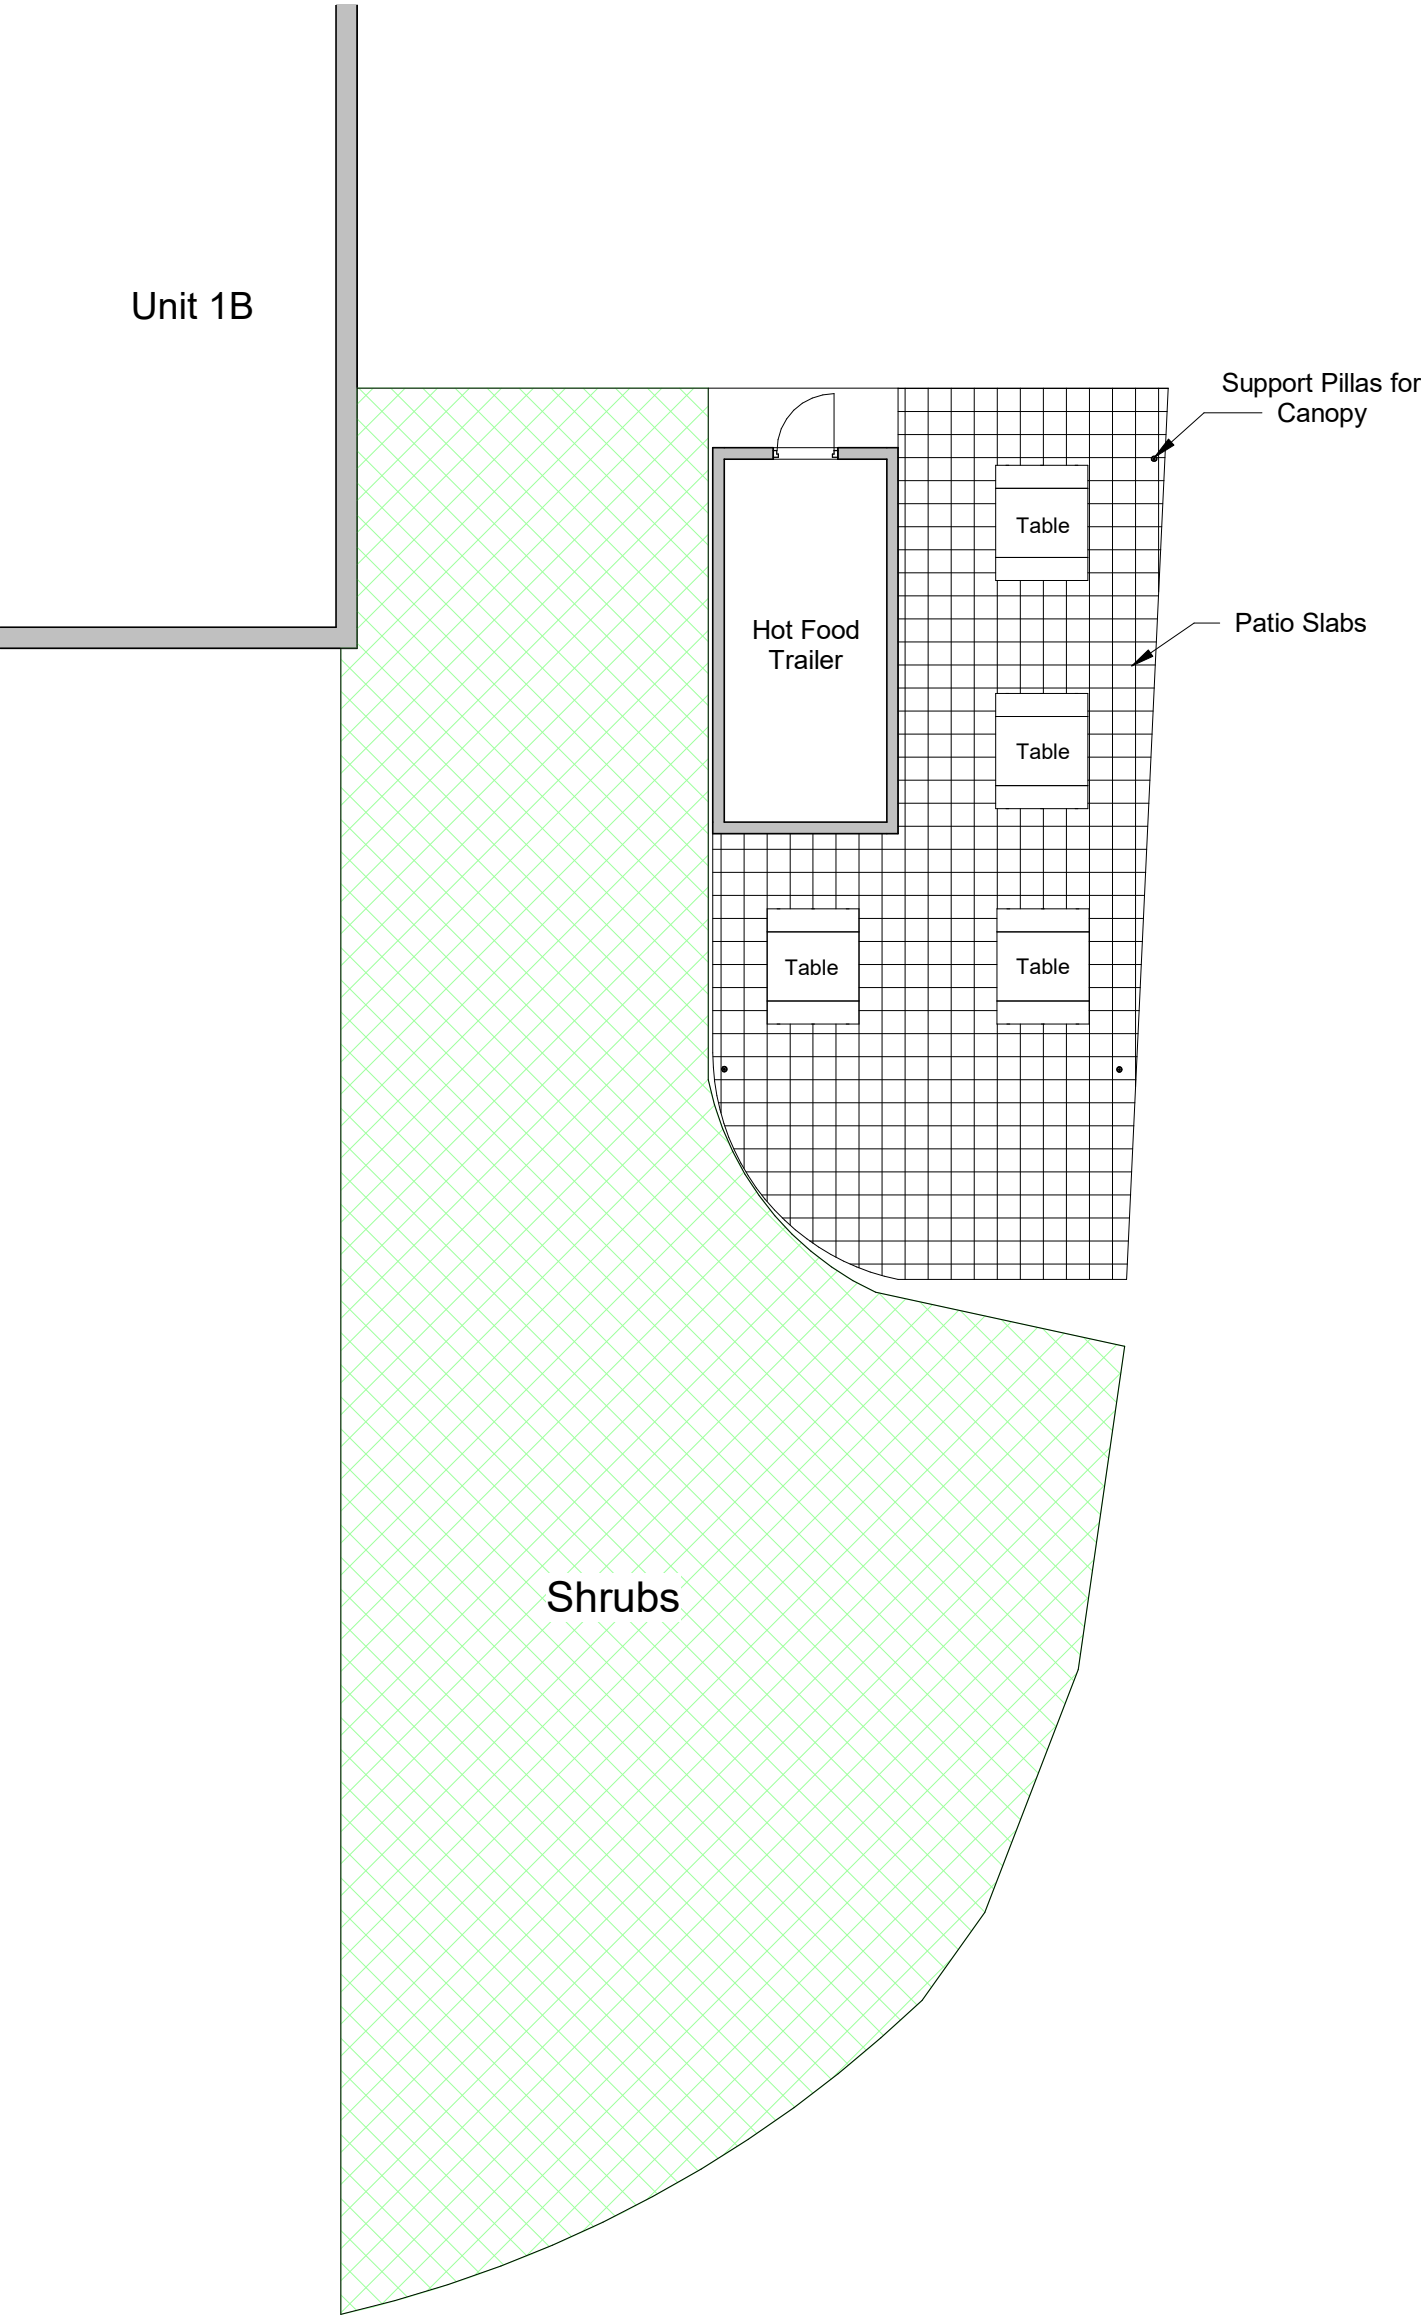


Proposed Plan




INDIGO DESIGN (Part of 3dcadwales Ltd) 5 Ashlea Drive, Merthyr Tydfil, CF47 0NY Tele 01685 385746 Mob - 07940913216 Email: enquiries@indigo-3d-design.co.uk This Drawing is Copyright. Dimensions to be checked on site and not scaled from this drawing						
PURPOSE OF ISSUE Planning Approval			SHEET Existing and Proposed Plan			
PROJECT Siting of Catering trailer			Address Platinum Car Sales Ltd., Unit 1B, Cyfarthfa Ind Est, Merthyr Tydfil, CF47 8PE			
DRAWING NUMBER 91021122-01			Checked by JH	Drawn by PH	Scale (@ A2) 1 : 100	
Rev No A	Description Issue				Date 22/11/19	

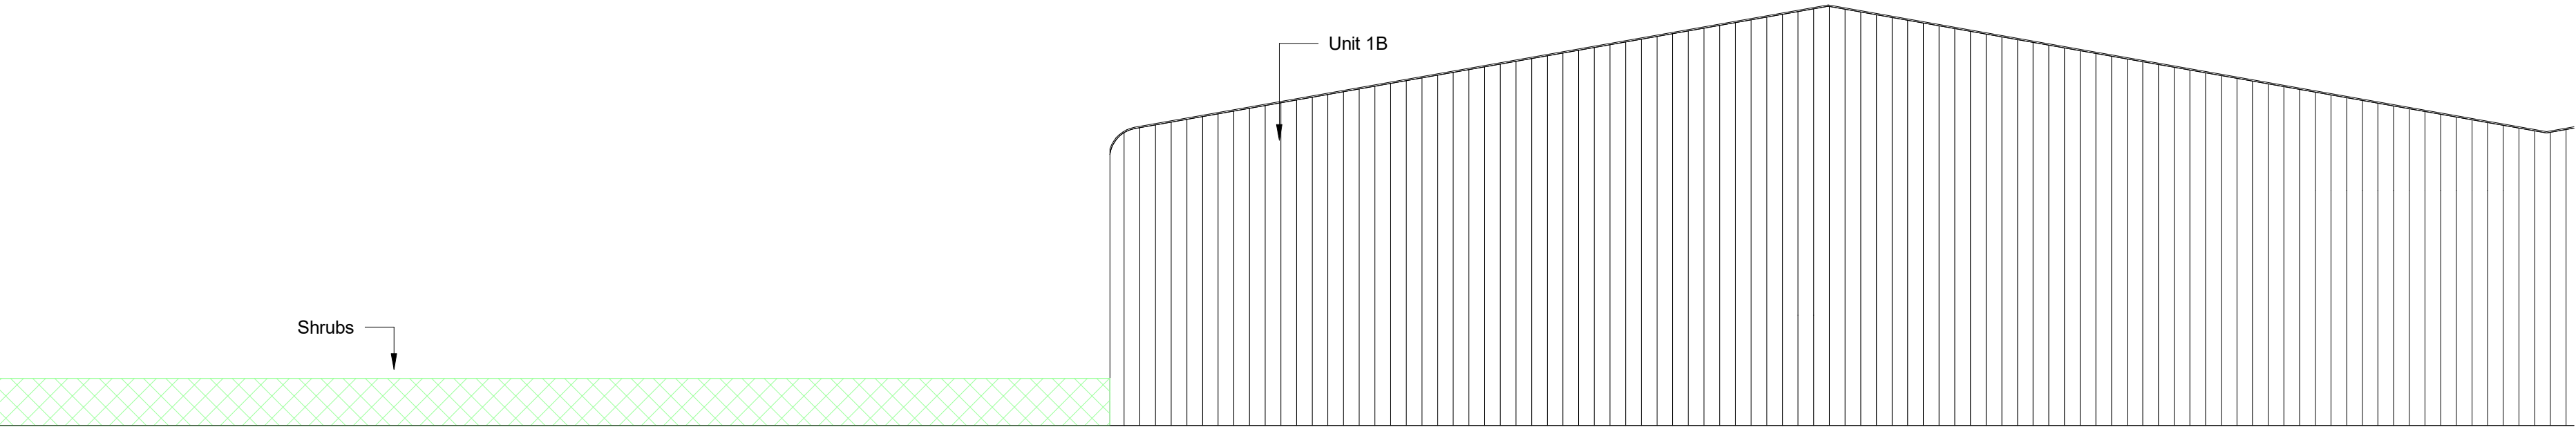


Existing Front Elevation

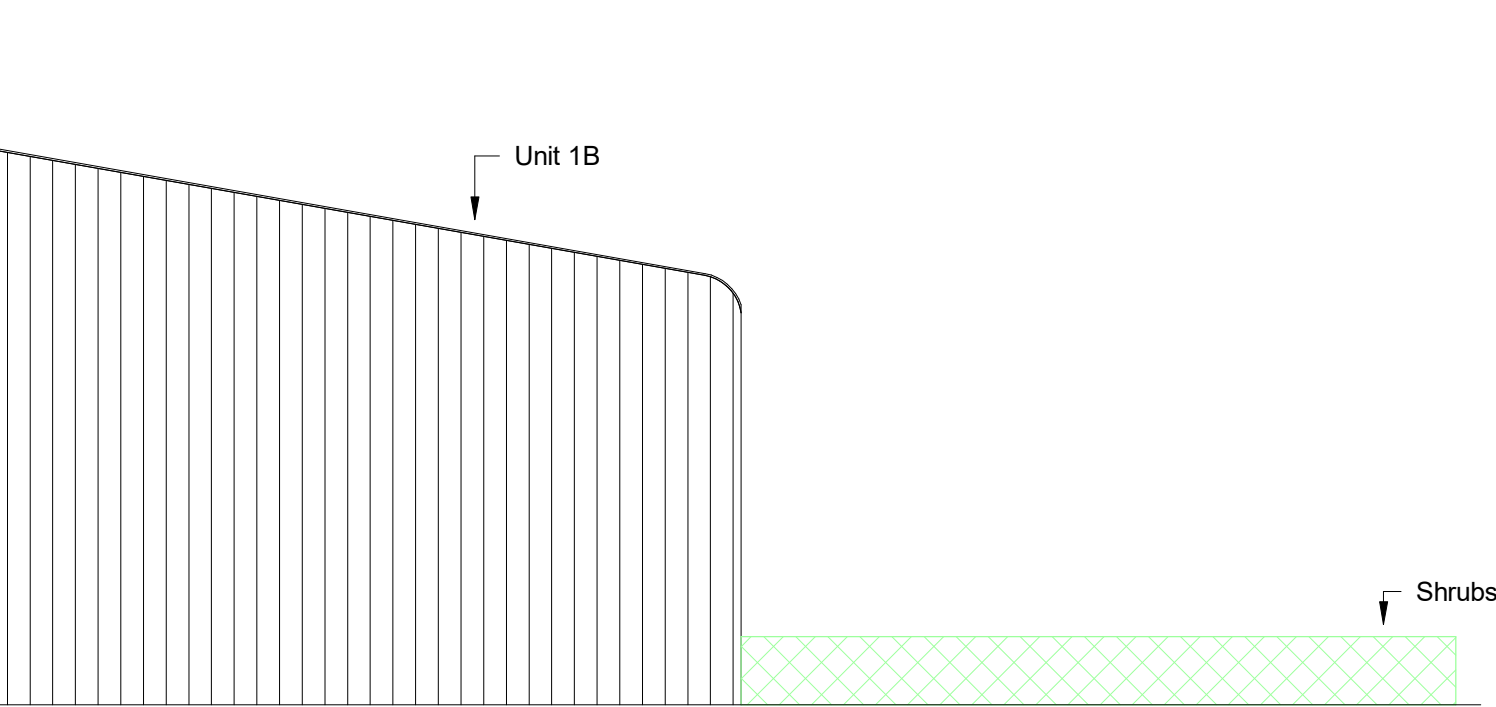


Existing Rear Elevation

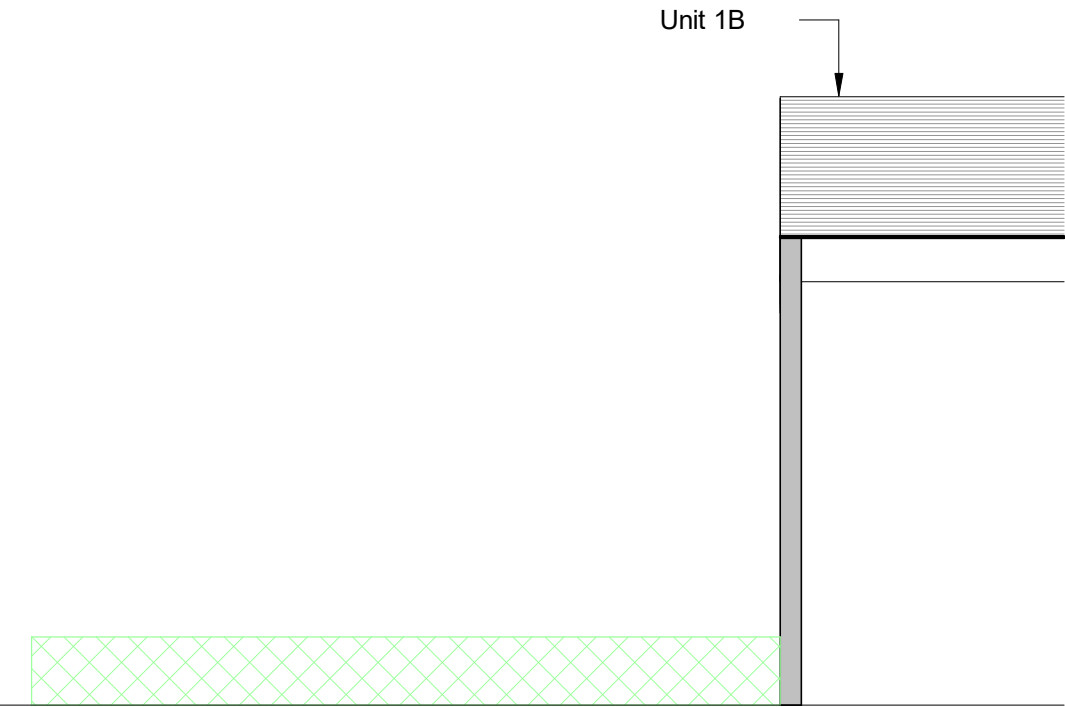




Existing Side Elevation 1

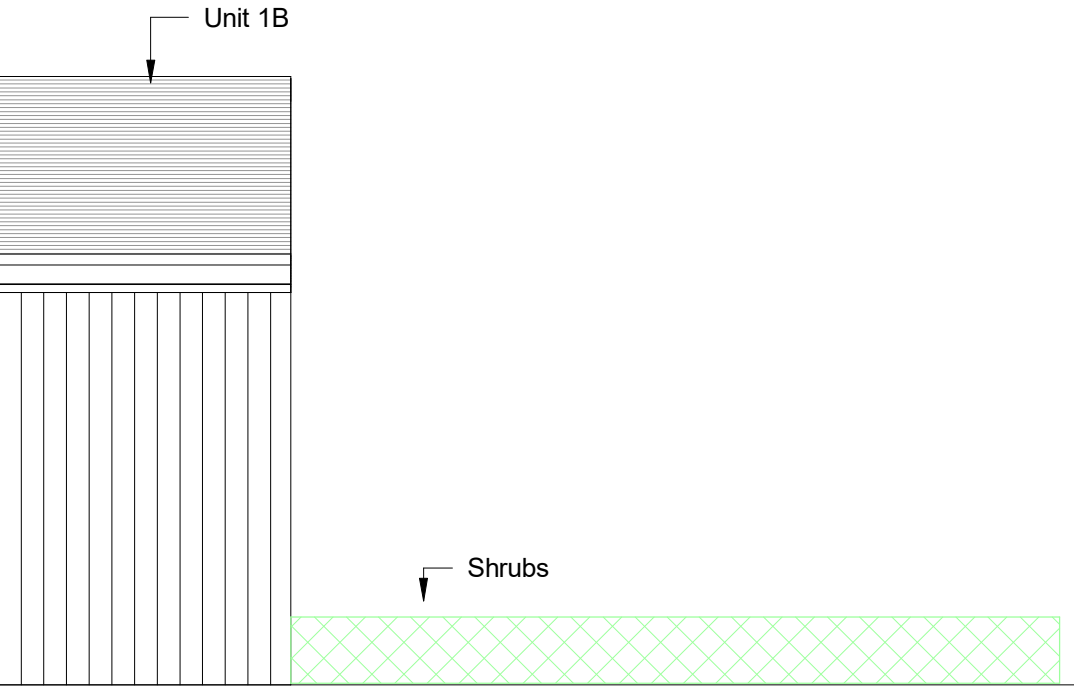

Existing Side Elevation 2

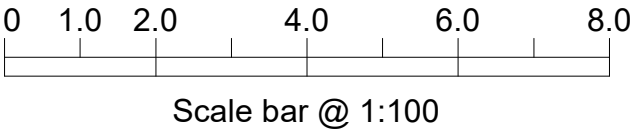

INDIGO DESIGN (Part of 3dcadwales Ltd) 5 Ashlea Drive, Merthyr Tydfil, CF47 0NY Tele 01685 385746 Mob - 07940913216 Email: enquiries@indigo-3d-design.co.uk This Drawing is Copyright. Dimensions to be checked on site and not scaled from this drawing 			
PURPOSE OF ISSUE		SHEET	
Planning Approval		Existing Elevations	
PROJECT		Address	
Siting of Catering trailer		Platinum Car Sales Ltd., Unit 1B, Cyfarthfa Ind Est, Merthyr Tydfil, CF47 8PE	
DRWAING NUMBER		Checked by	Scale (@ A2)
91021122-03		JH	PH 1 : 100
Rev No	Description		Date
A	Issue		22/11/19

 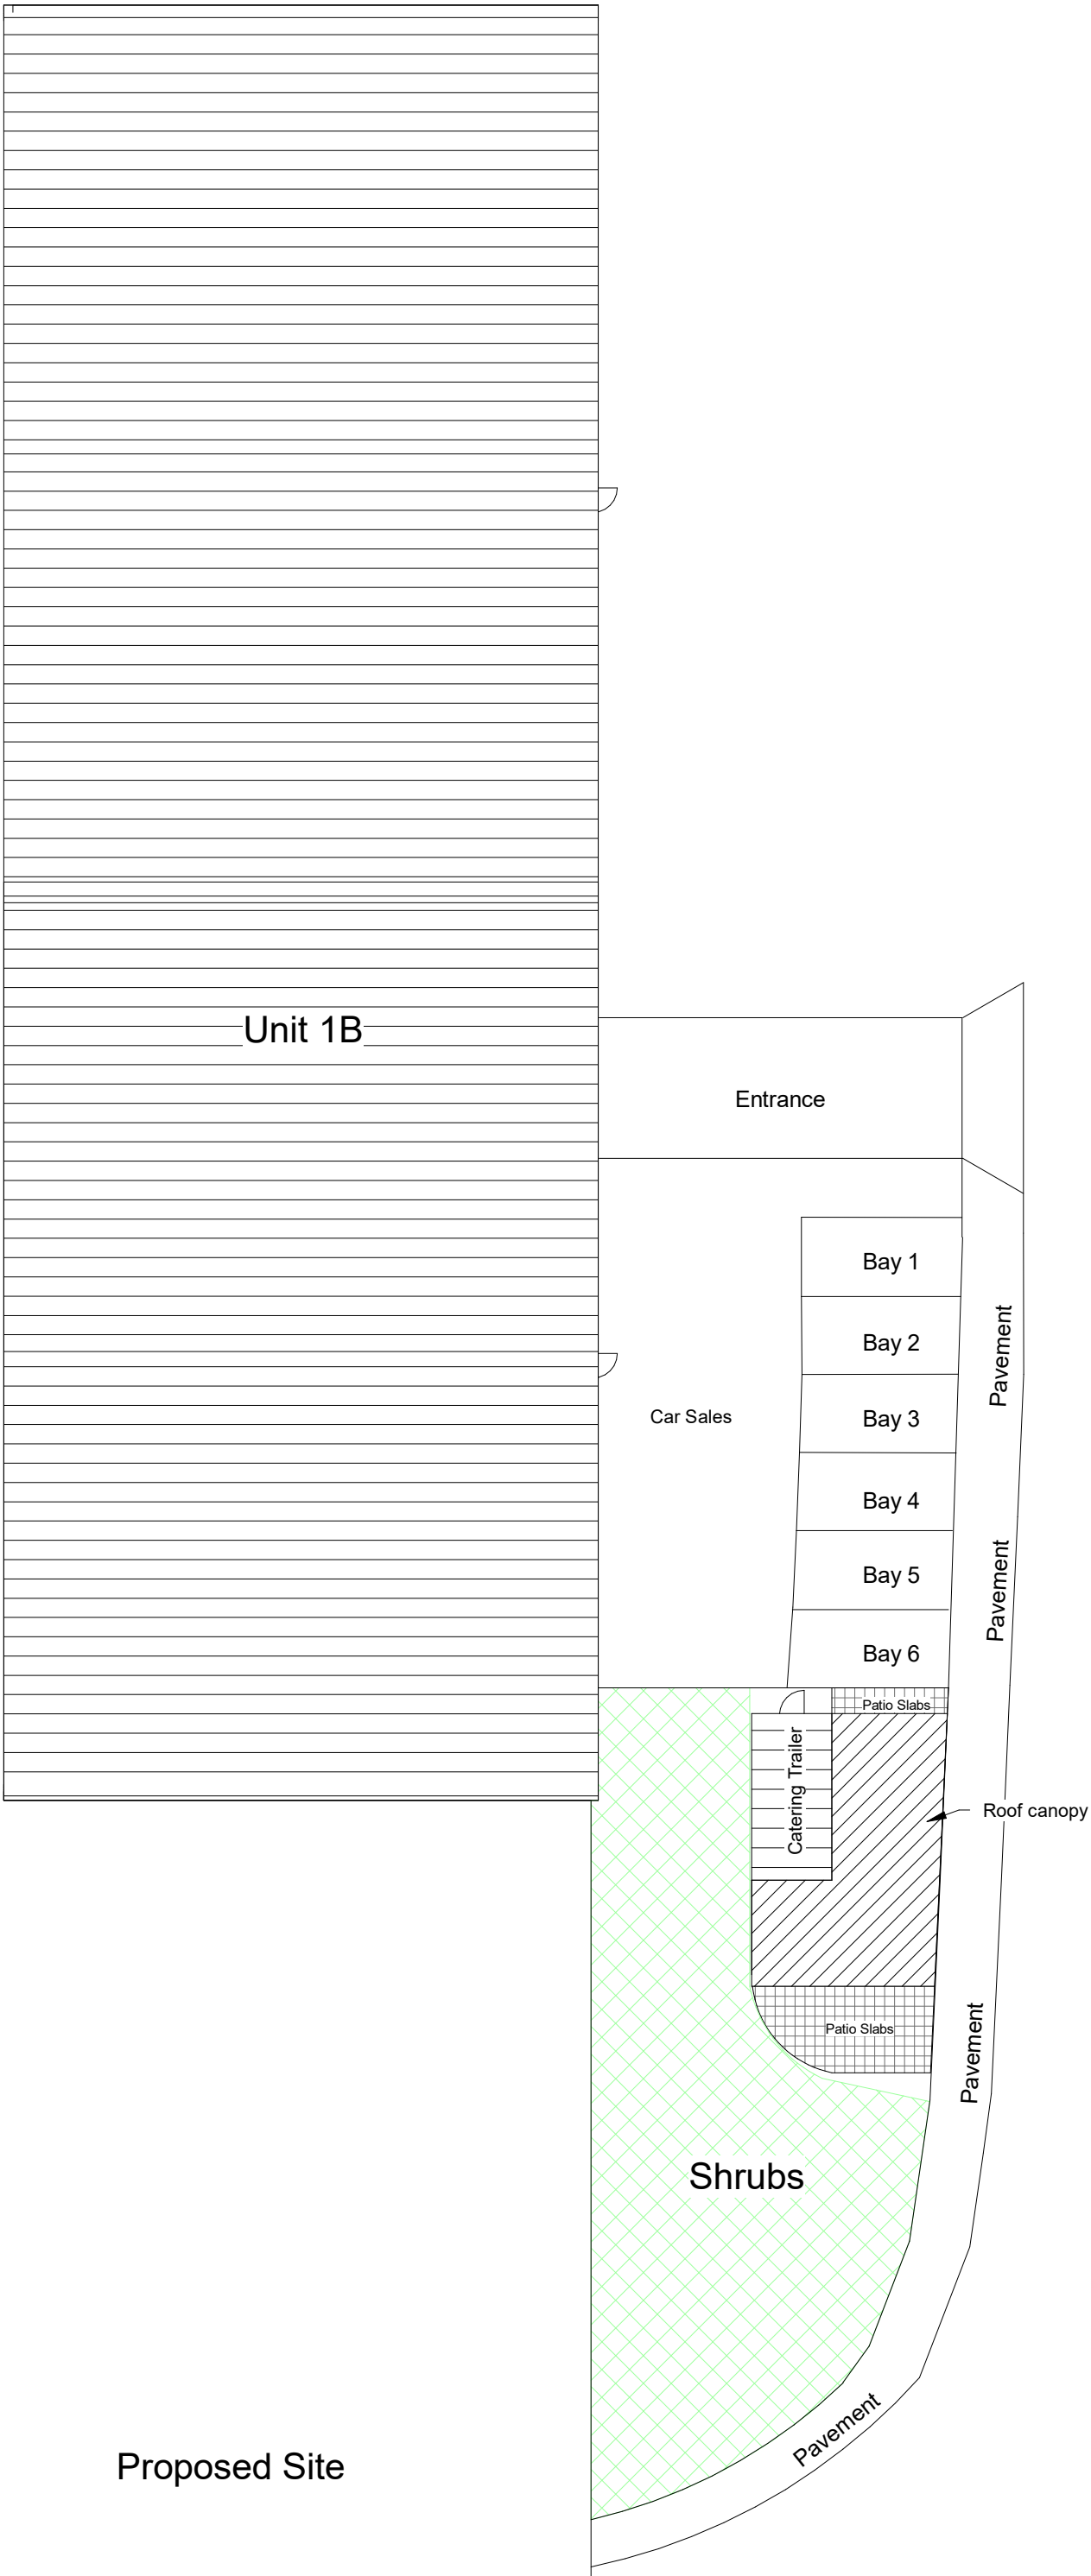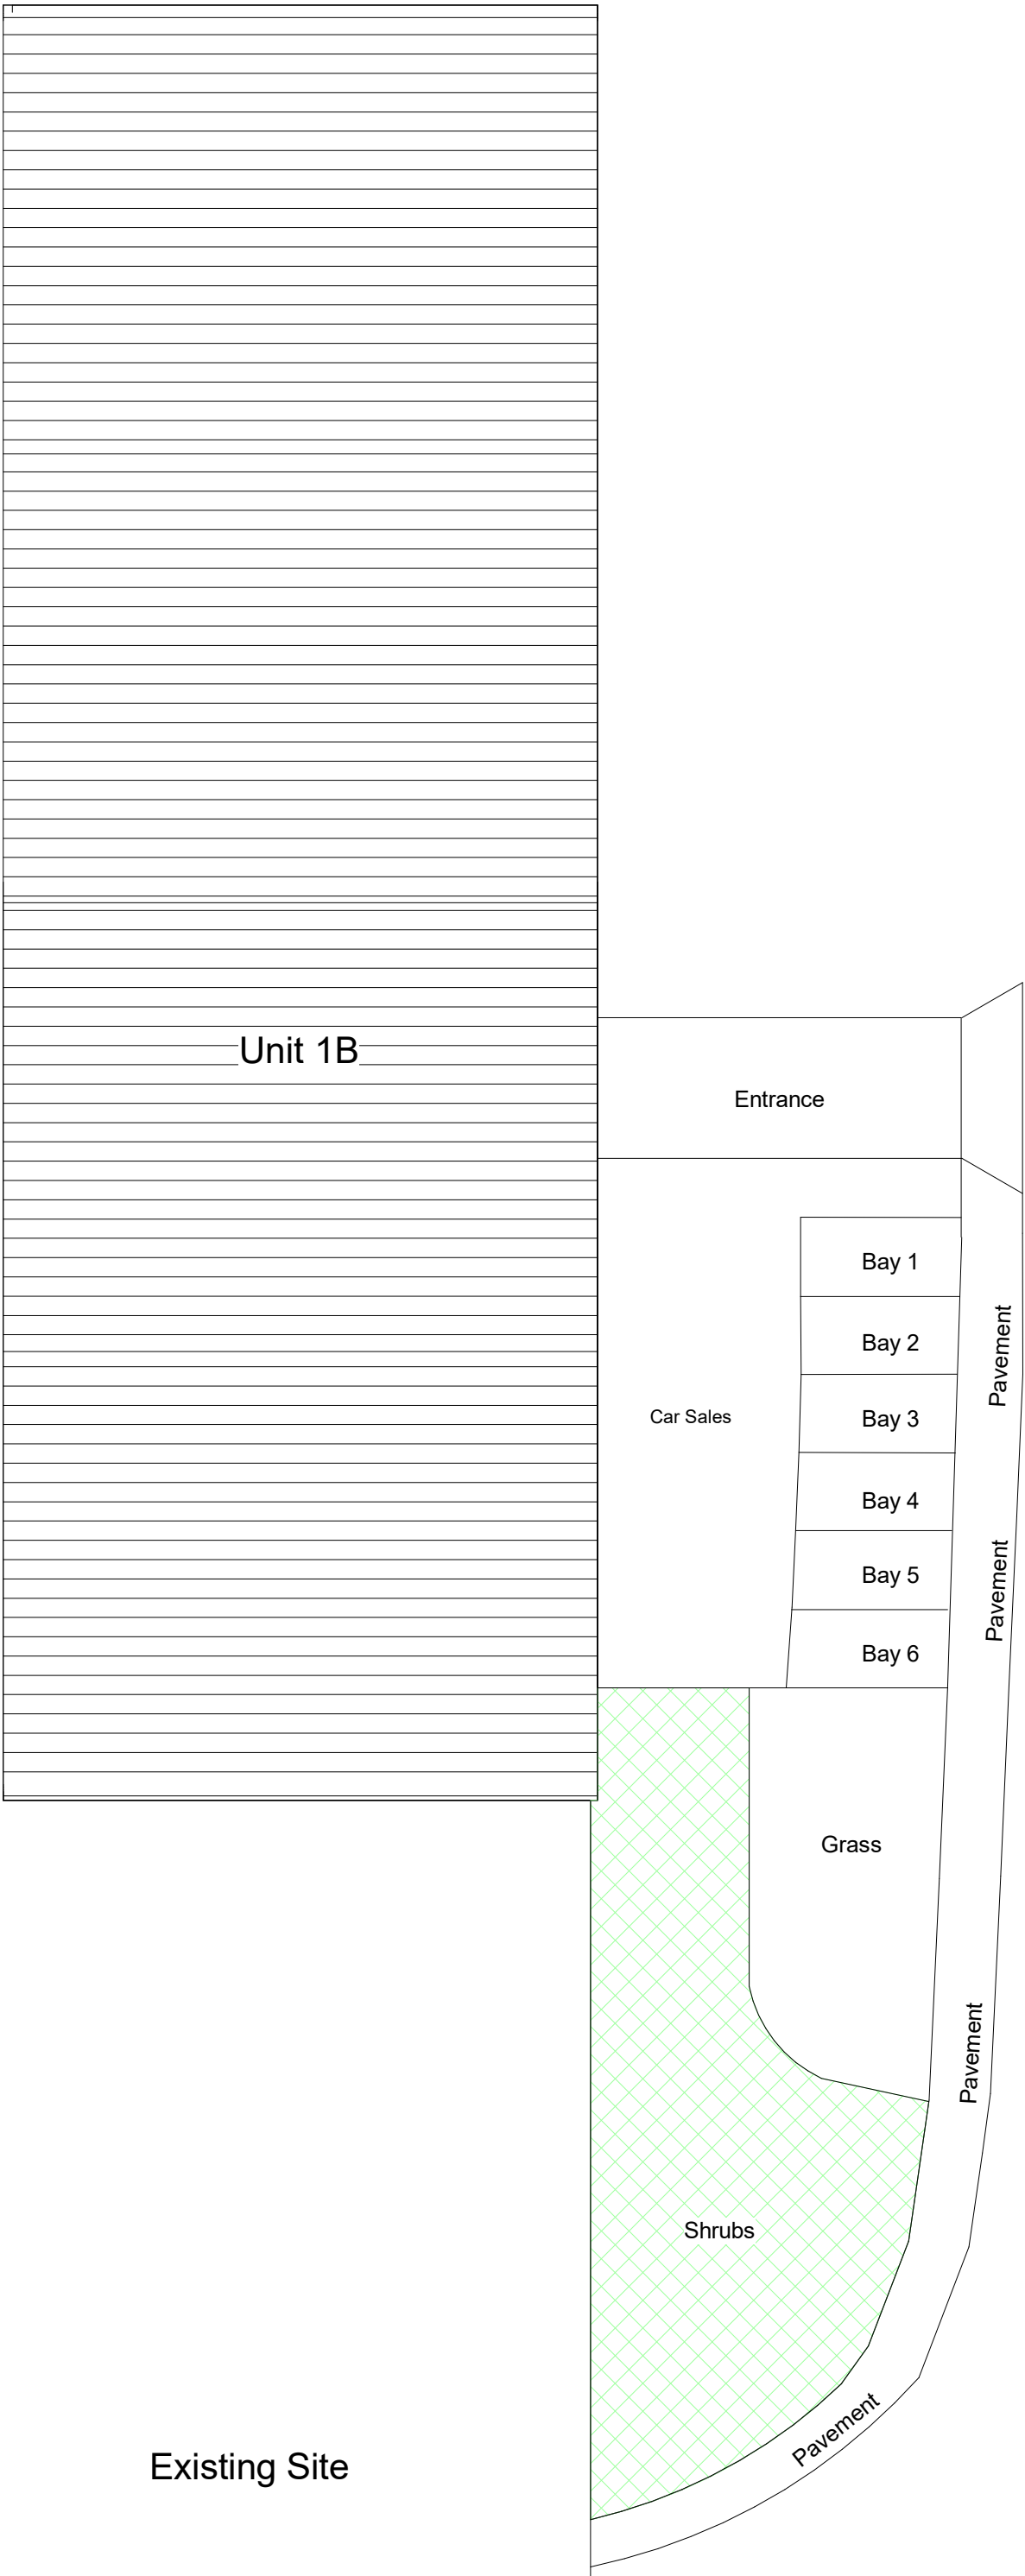

INDIGO DESIGN (Part of 3dcadwales Ltd) 5 Ashlea Drive, Merthyr Tydfil, CF47 0NY Tele 01685 385746 Mob - 07940913216 Email: enquiries@indigo-3d-design.co.uk		This Drawing is Copyright, Dimensions to be checked on site and not scaled from this drawing			
PURPOSE OF ISSUE		SHEET		Site Plan	
PROJECT		Address		Platinum Car Sales Ltd., Unit 1B, Cyfarthfa Ind Est, Merthyr Tydfil, CF47 8PE	
Siting of Catering trailer					
DRWAING NUMBER		Checked by		Drawn by	
91021122-05		JH		PH	
				Scale (@ A2)	
				1 : 200	
Rev No		Description			Date
A		Issue			22/11/19
B		Elevation, scale bar & finsines added			26/11/19