


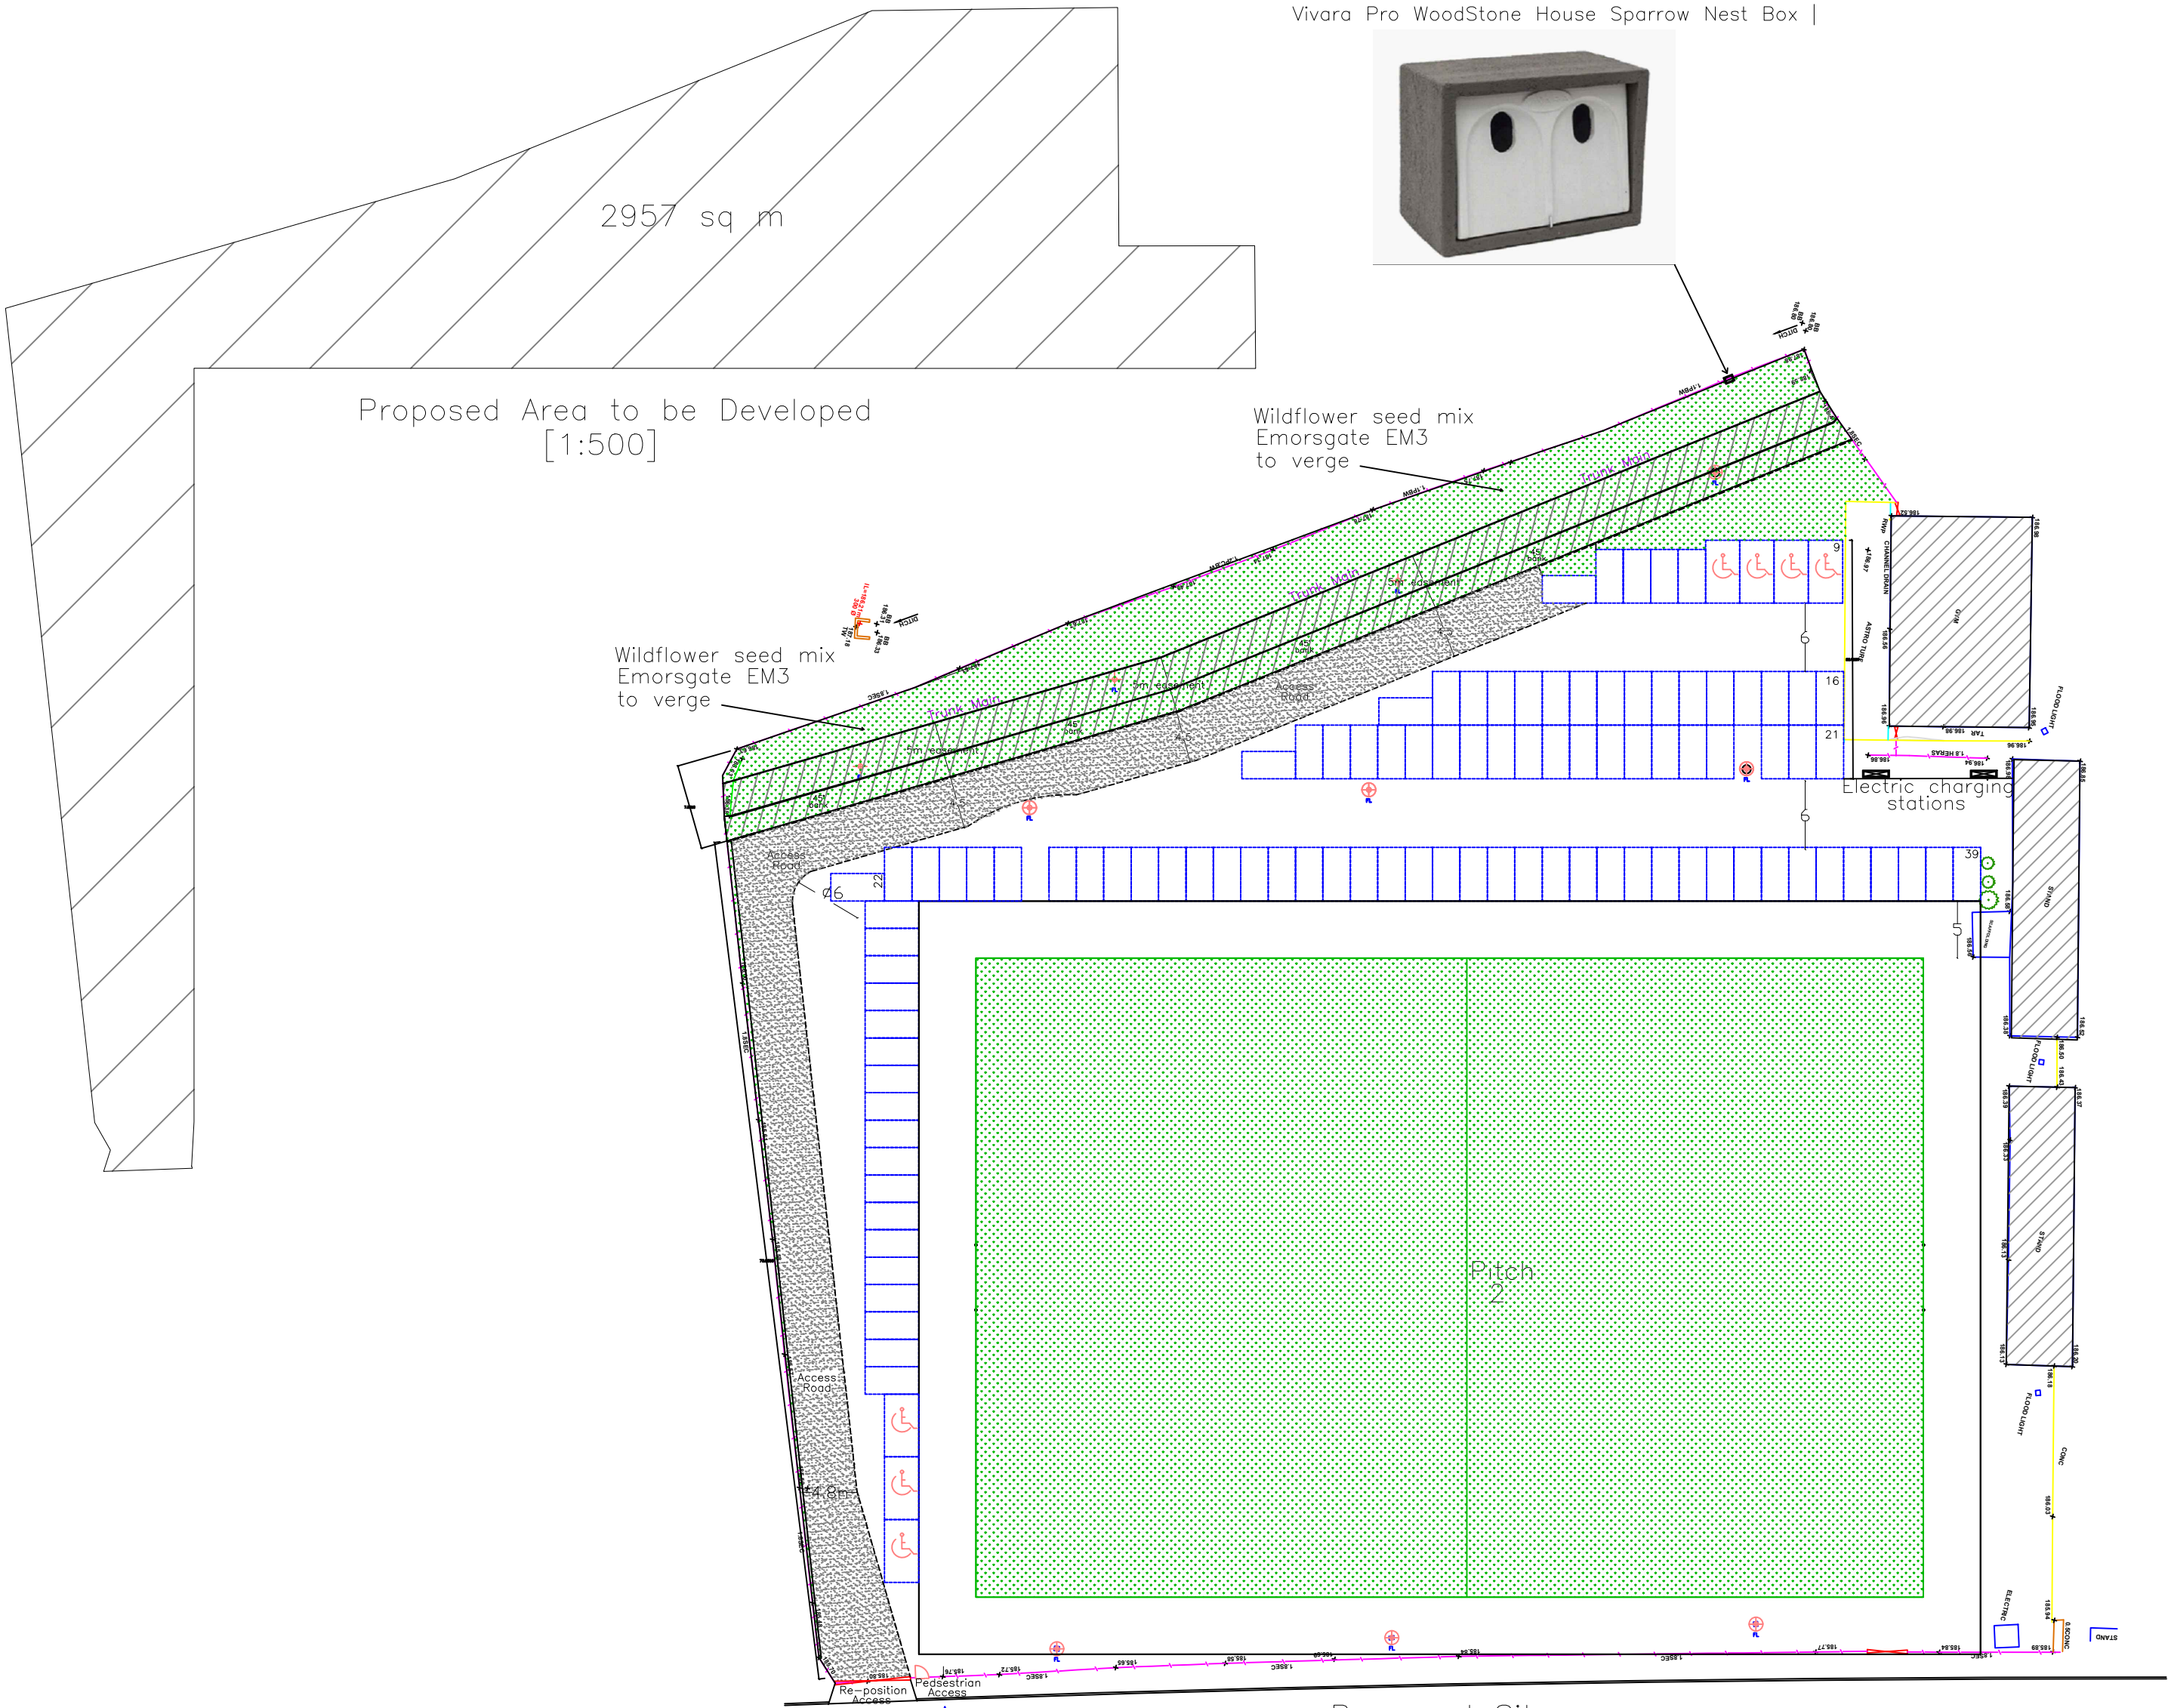

Vivara Pro WoodStone House Sparrow Nest Box |



WW
Contractor to prepare
RAMS and be submitted to
WW before work commences

Parking
107 Parking spaces
100 @ 2.4x4.8m
4 @ 3.x5.5m
3 @ 2.4x5.5m

Parking
107 Parking spaces
100 @ 2.4x4.8m
4 @ 3.x5.5m
3 @ 2.4x5.5m

Finishes
Natural turf to WRU standards
Permeable gravel to new access road
and parking area



Utopia Design
Architectural Services
Building Planning Application Support
Paul Thomas: BSc (Hons)
Tel: 01685 559230. Mob: 07908 725065
e-mail: utopiadas@hotmail.com

Issued Only for Purpose Indicated
Drawing Status: FOR PLANNING PURPOSES ONLY

Client
Merthyr Rugby Ground
The Wern
Ynysfach
Merthyr Tydfil
CF48 1AE

Project
Wern 2 Project
New Access, Access Road, Parking and
New Pitch 2 with Associated Re-profiling
of Ground
at

Merthyr Rugby Ground
The Wern
Ynysfach
Merthyr Tydfil

Drawn by	Date	Scale
PT	21.05.21	
Title		1:500
Proposed Site Plan		Paper A2
		Drwg No WERN 2 PRSD 04