



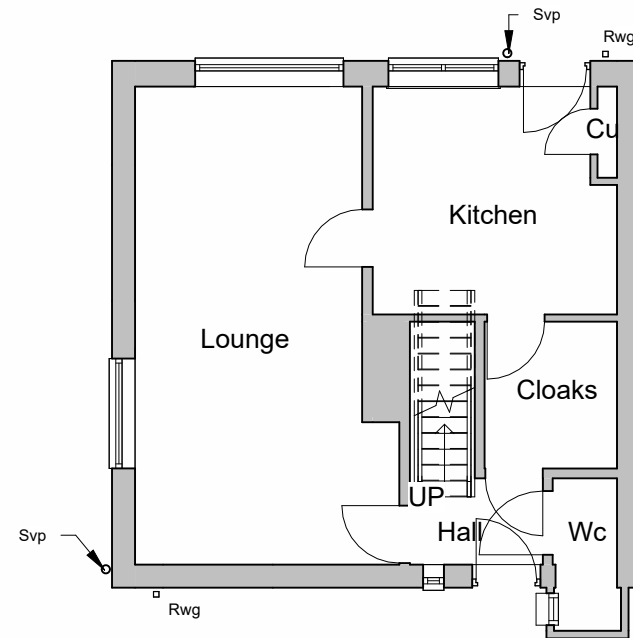


1 Existing Ground Floor
1 : 100

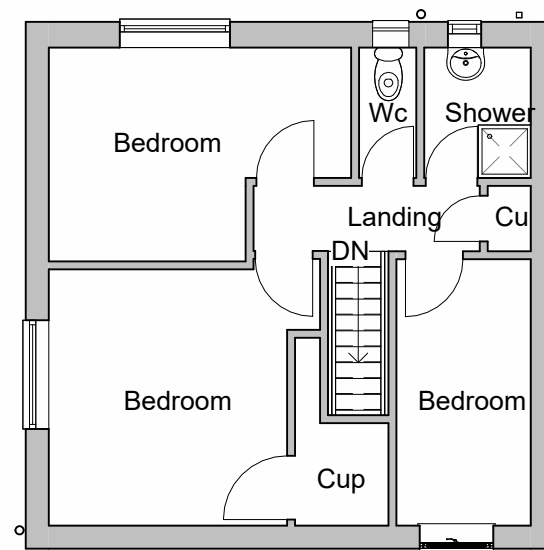


2 Existing First Floor
1 : 100




3 Existing Front Elevation
1 : 100

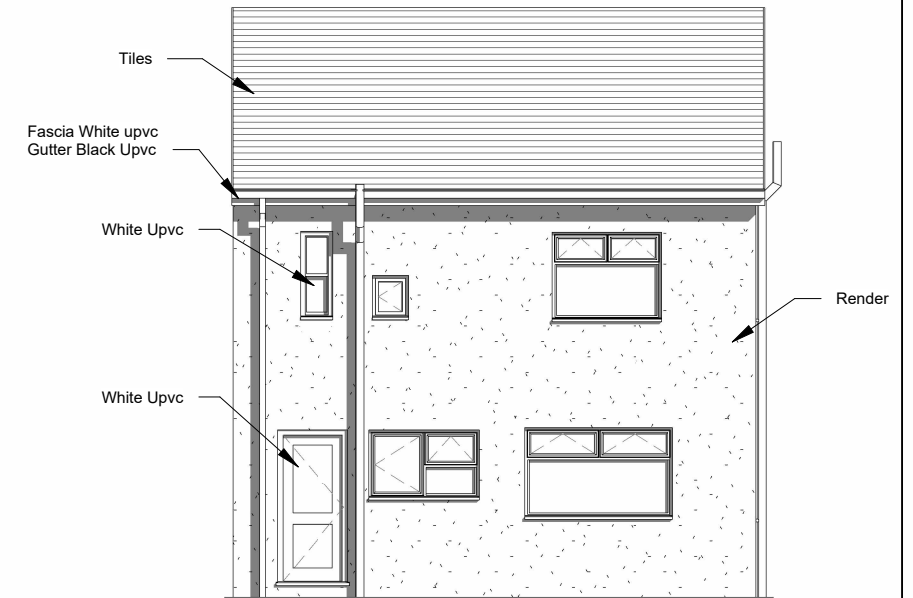


4 Existing Rear Elevation
1 : 100

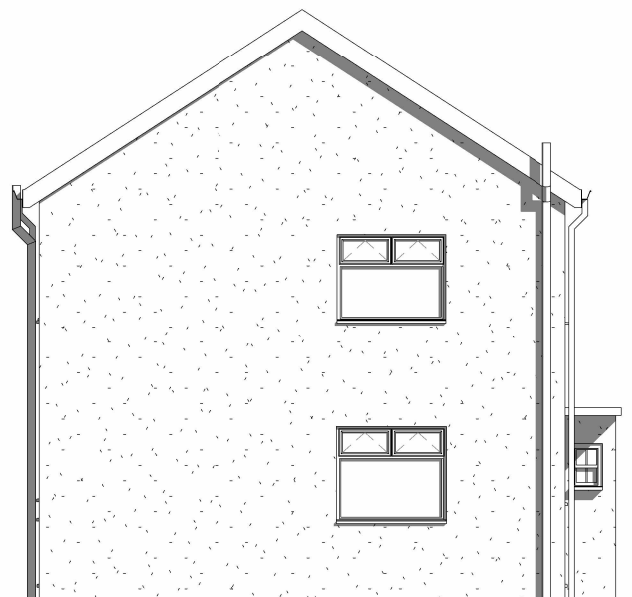

5 Existing Side 1 Elevation
1 : 100

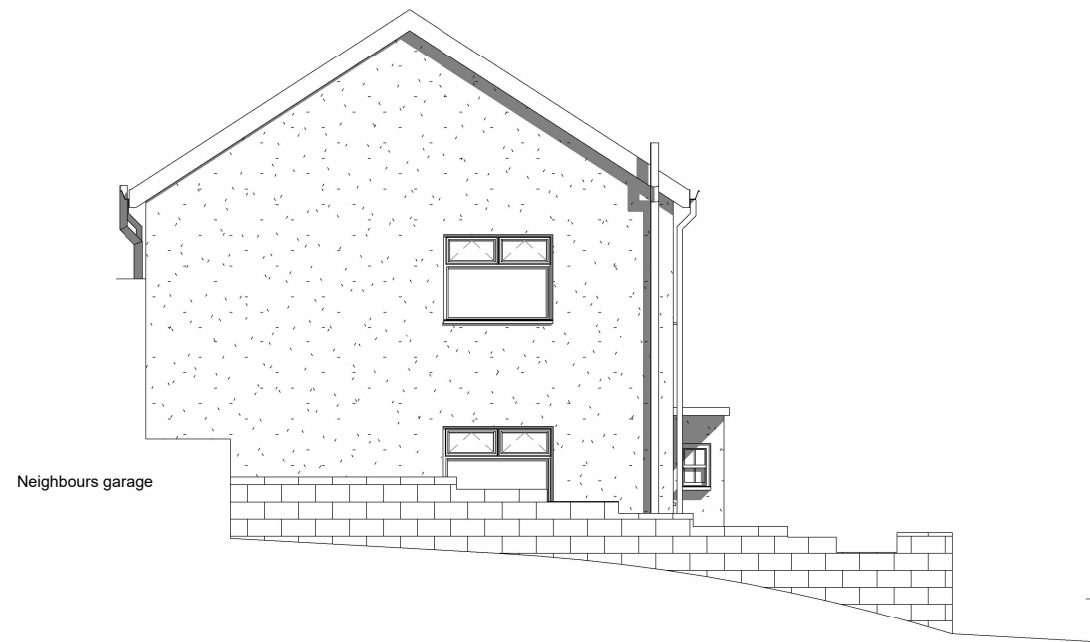

7 Existing Side 1 Elevation Inc Wall
1 : 100

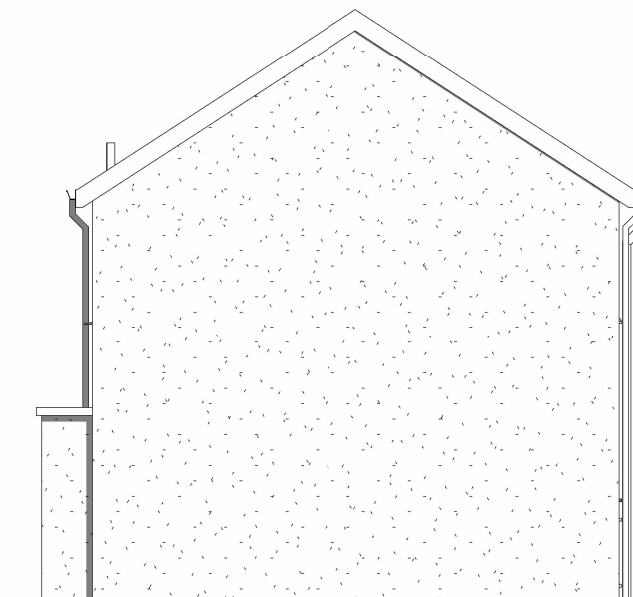

6 Existing Side 2 Elevation
1 : 100

INDIGO DESIGN (Part of 3dcadwales Ltd) 5 Ashlea Drive,
Merthyr Tydfil, CF47 0NY Tele 01685 385746 Mob -
07940913216 Email: philip@3dcadwales.co.uk

This Drawing is Copyright,
Dimensions to be checked
on site and not scaled from
this drawing



PURPOSE OF ISSUE	DRWAING NUMBER
Planning Approval	HP-01


PROJECT	Single Storey Extension to Rear
---------	---------------------------------

SHEET	Existing Plans and Elevations
-------	-------------------------------


Address	7 Heol Parc Maen Swansea Road CF48 1LF
---------	---

Checked by	Drawn by	Scale (@ A3)
JH	PH	1 : 100

Rev No	Description	Date
A	Issue	19/04/2021

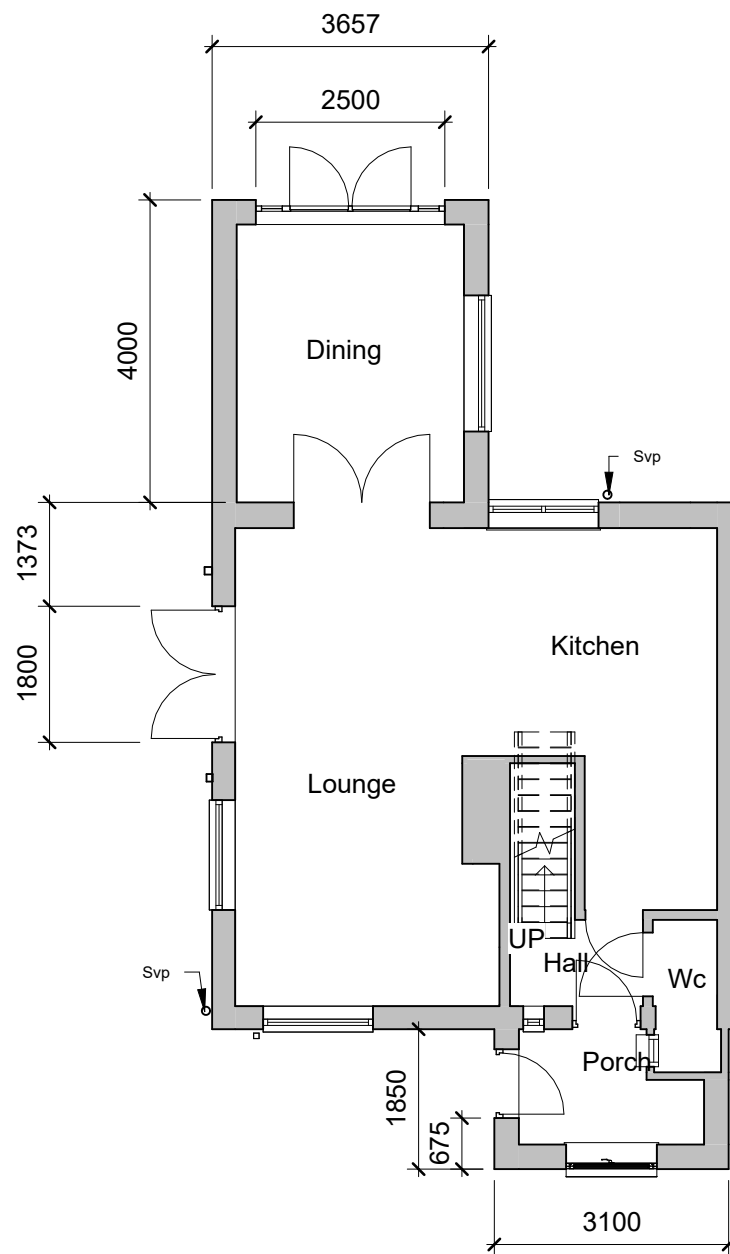

3 Proposed Ground Floor
1 : 100

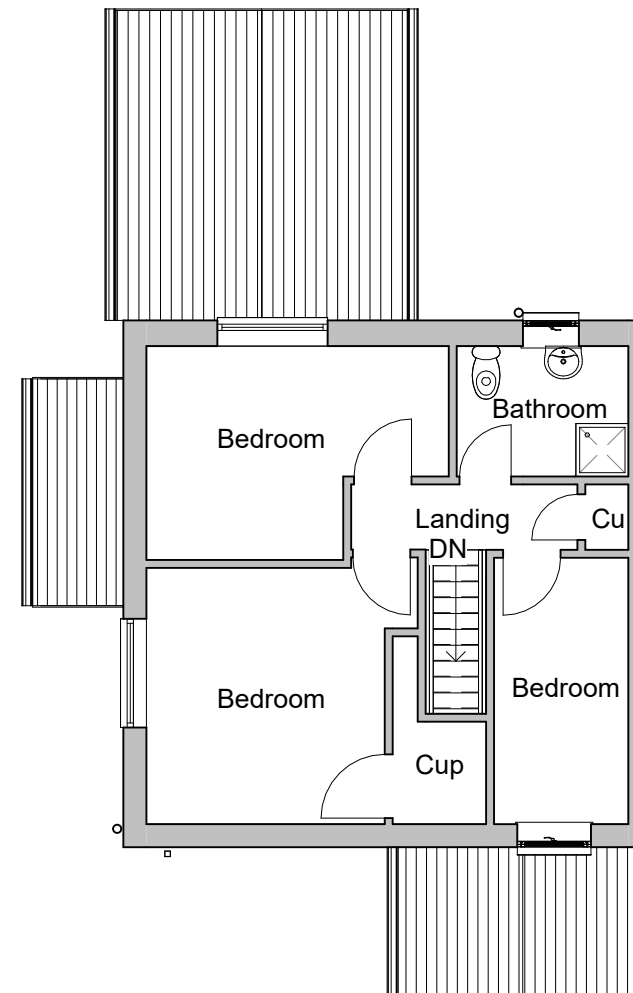

4 Proposed First Floor
1 : 100

INDIGO DESIGN (Part of 3dcadwales Ltd) 5 Ashlea Drive,
Merthyr Tydfil, CF47 0NY Tele 01685 385746 Mob -
07940913216 Email: philip@3dcadwales.co.uk

This Drawing is Copyright,
Dimensions to be checked
on site and not scaled from
this drawing



PURPOSE OF ISSUE	DRWAING NUMBER
Planning Approval	HP-02


PROJECT
Single Storey Extension to Rear

SHEET
Proposed Plans and Elevations


Address
7 Heol Parc Maen Swansea Road CF48 1LF

Checked by	Drawn by	Scale (@ A3)
JH	PH	1 : 100

Rev No	Description	Date
A	Issue	19/04/2021

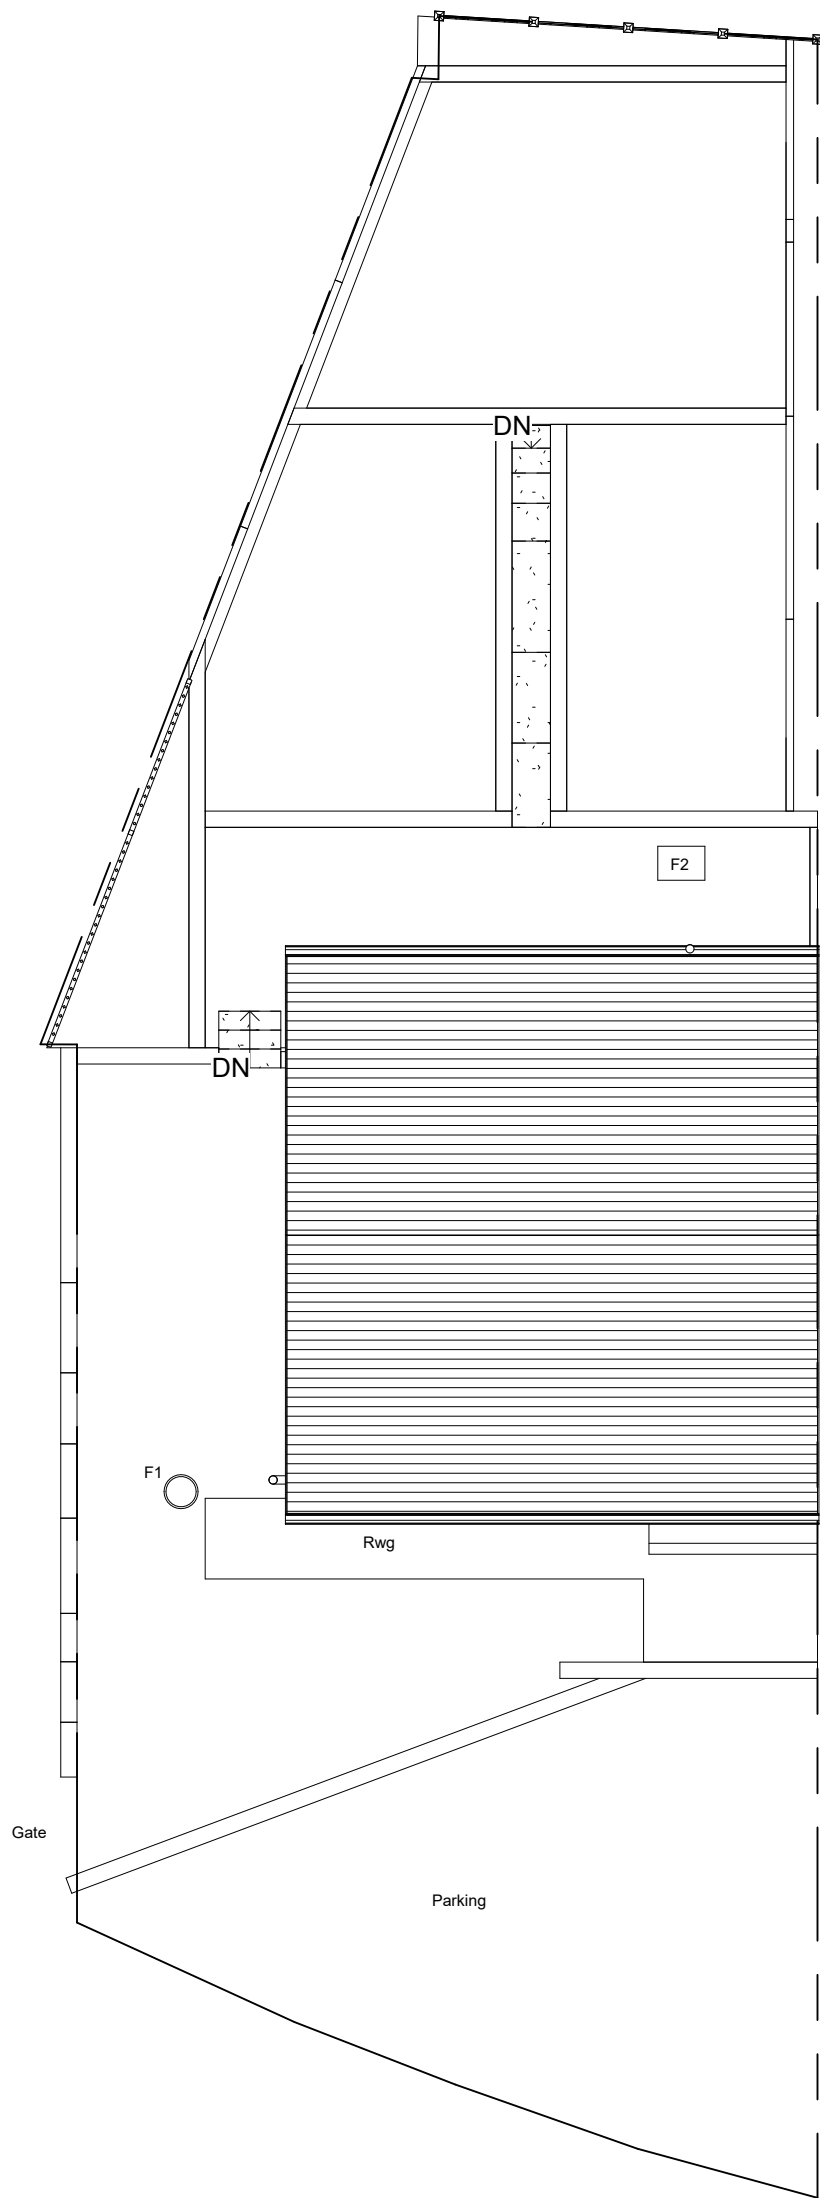


1 Existing Site
1 : 100

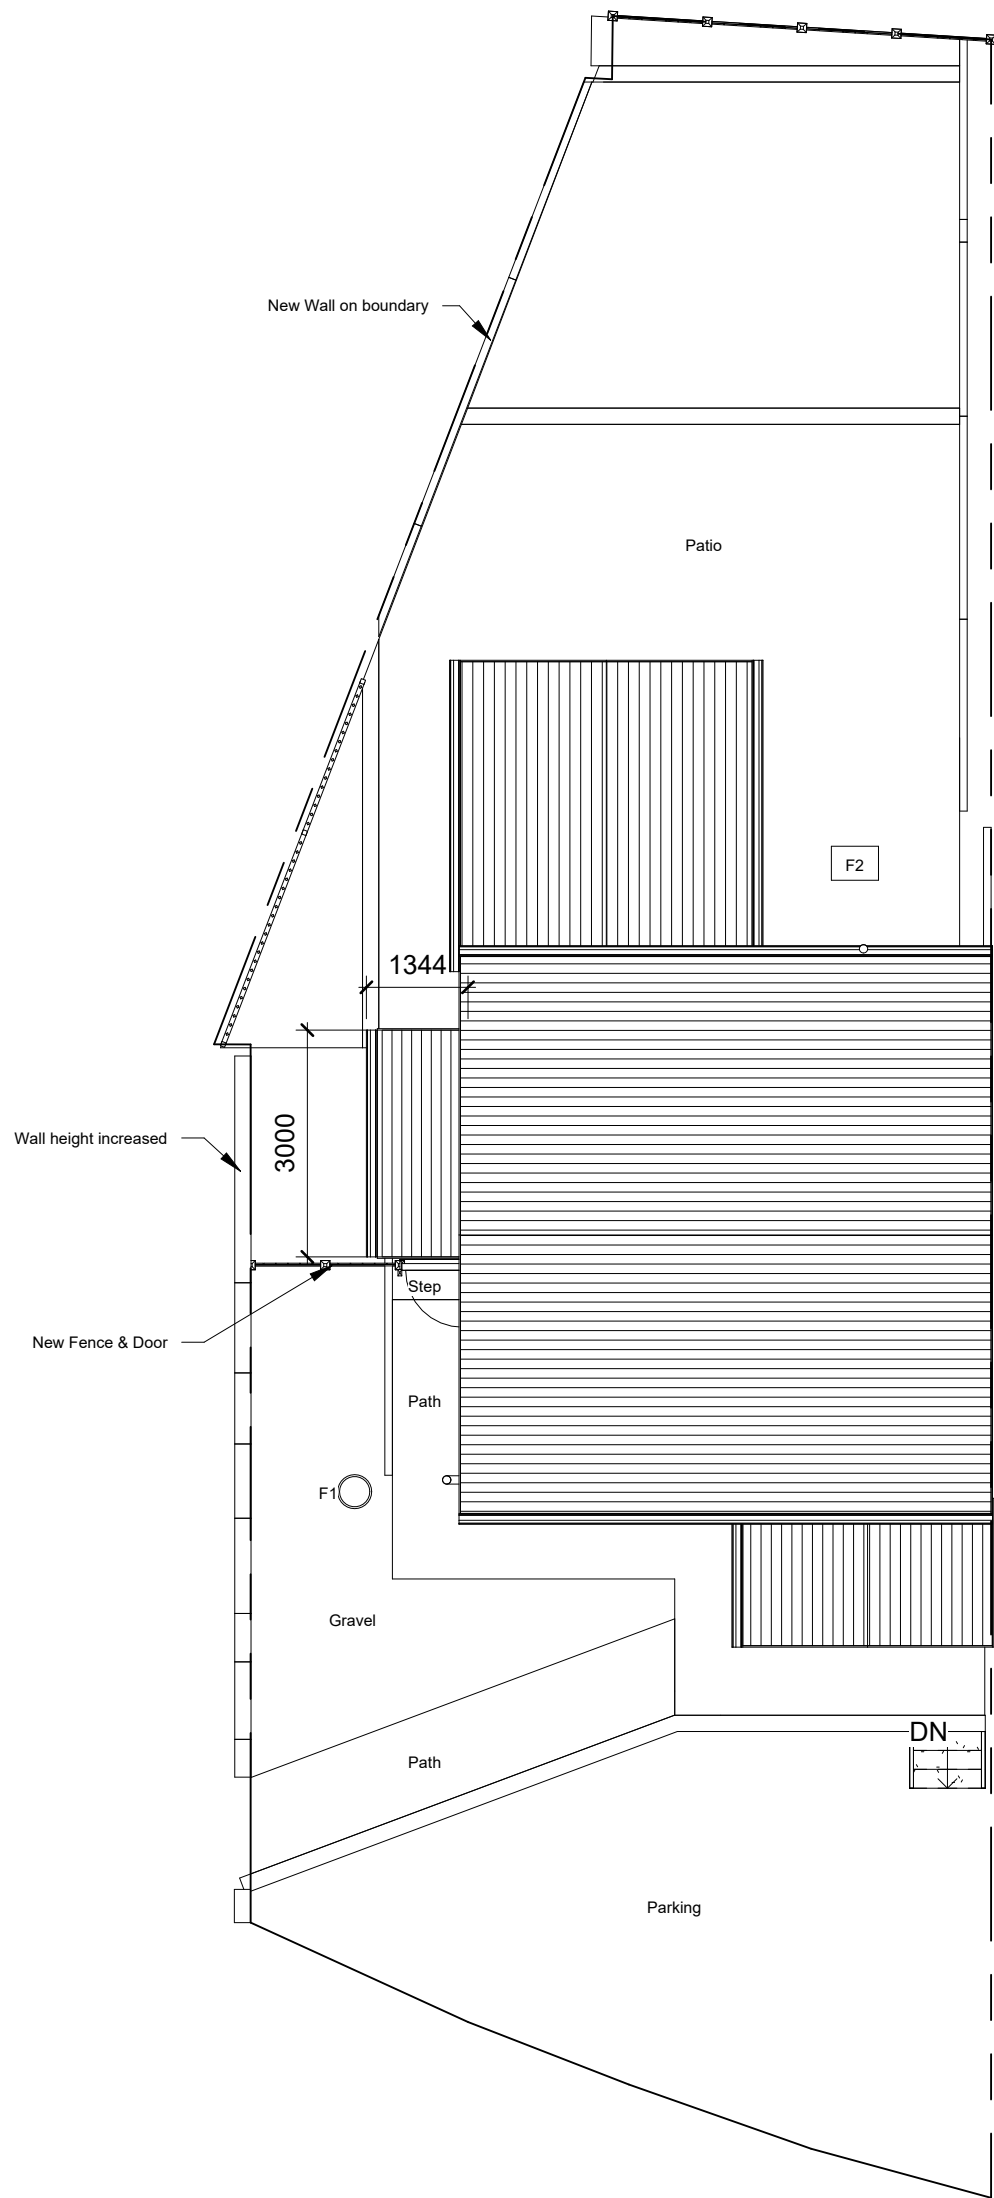


2 Proposed Site
1 : 100


INDIGO DESIGN (Part of 3dcadwales Ltd) 5 Ashlea Drive, Merthyr Tydfil, CF47 0NY Tele 01685 385746 Mob 07940913216 Email: philip@3dcadwales.co.uk		
This Drawing is Copyright, Dimensions to be checked on site and not scaled from this drawing		 Indigo 3d Design
PURPOSE OF ISSUE	DRAWING NUMBER	
Planning Approval	HP-03	
PROJECT		
Single Storey Extension to Rear		
SHEET		
Site Plans		
Address 7 Heol Parc Maen Swansea Road CF48 1LF		
Checked by	Drawn by	Scale (@ A3)
JH	PH	1 : 100
Rev No	Description	Date
A	Issue	19/04/2021

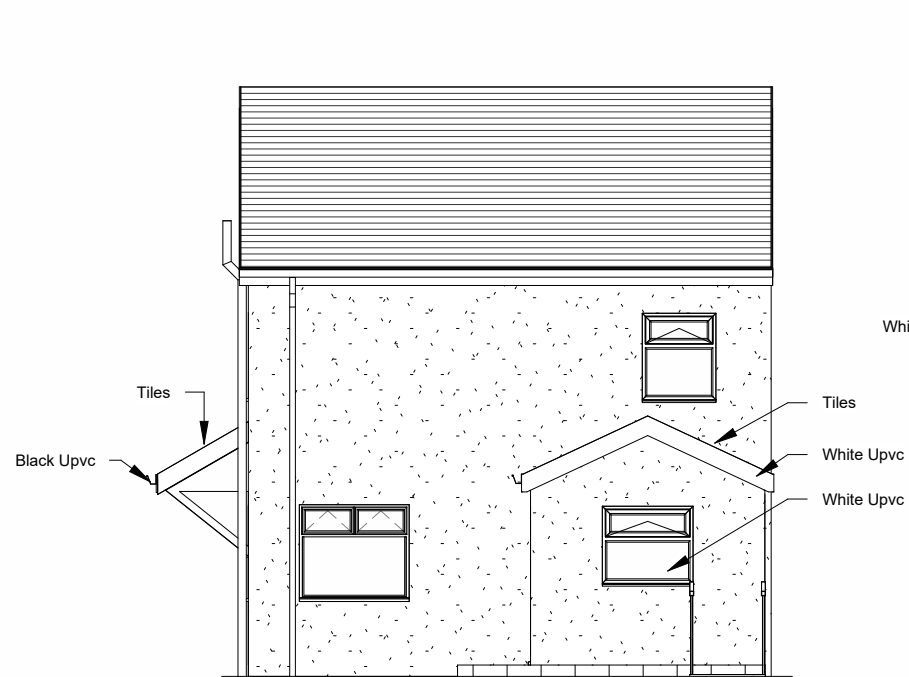

1 Proposed Front Elevation
1 : 100

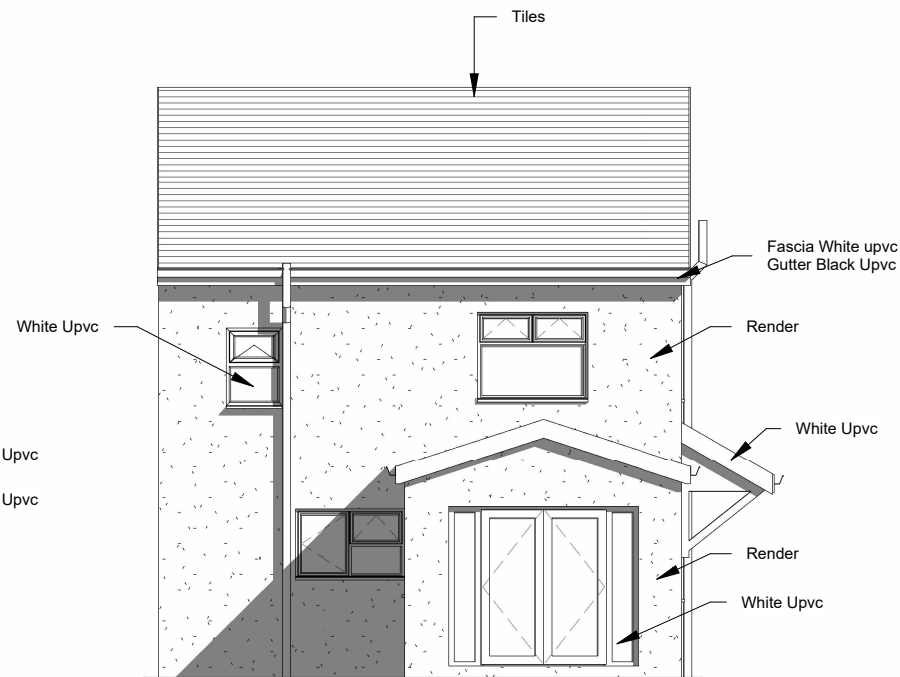

2 Proposed Rear Elevation
1 : 100

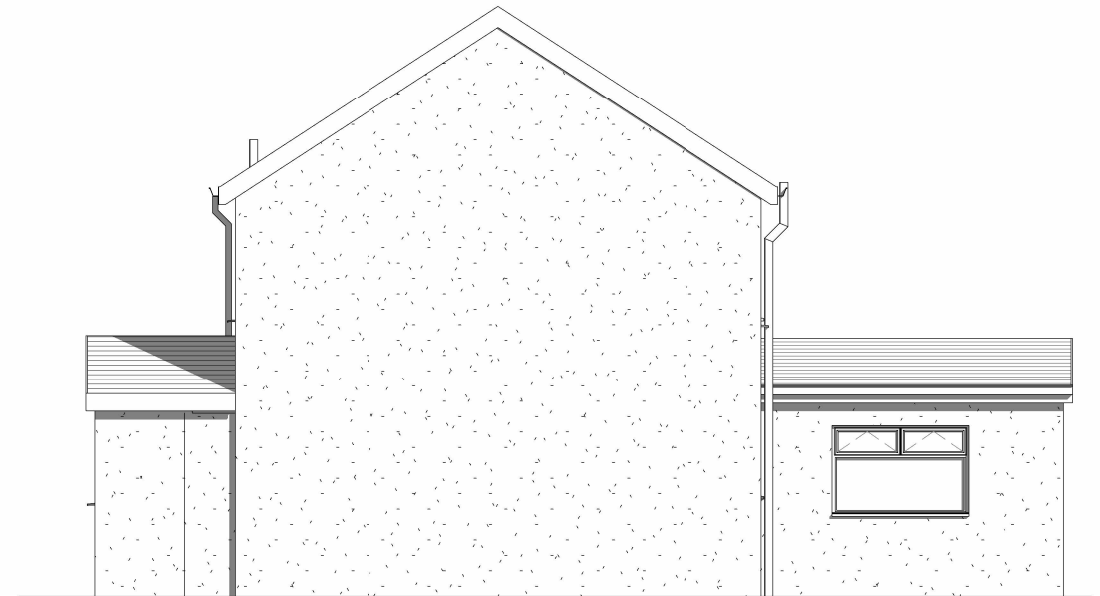

5 Proposed Side 2 Elevation
1 : 100



3 Proposed Side 1 Elevation
1 : 100



4 Proposed Side 1 Elevation Inc Wall
1 : 100

INDIGO DESIGN (Part of 3dcadwales Ltd) 5 Ashlea Drive,
Merthyr Tydfil, CF47 0NY Tele 01685 385746 Mob -
07940913216 Email: philip@3dcadwales.co.uk

This Drawing is Copyright,
Dimensions to be checked
on site and not scaled from
this drawing



PURPOSE OF ISSUE	DRWAING NUMBER
Planning Approval	HP-04


PROJECT	Single Storey Extension to Rear
---------	---------------------------------

SHEET	Proposed Elevations
-------	---------------------


Address	7 Heol Parc Maen Swansea Road CF48 1LF
---------	---

Checked by	Drawn by	Scale (@ A3)
JH	PH	1 : 100

Rev No	Description	Date
A	Issue	19/04/2021

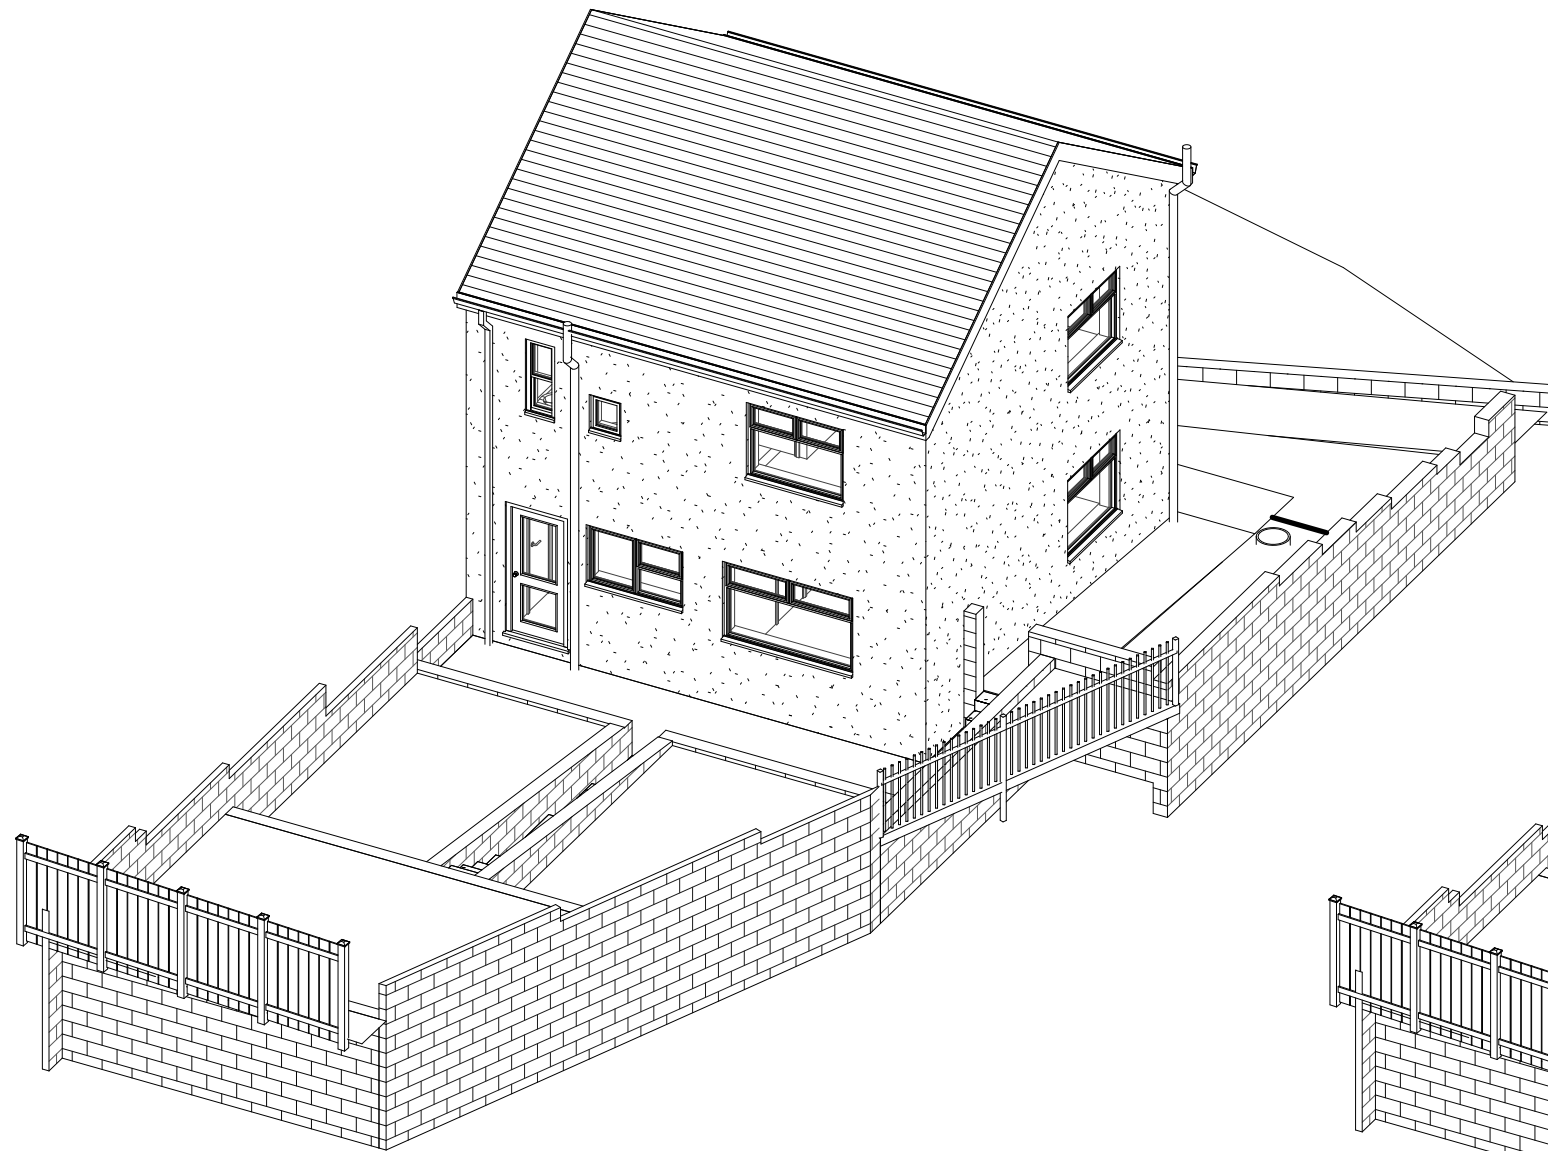

1 Existing Illustration

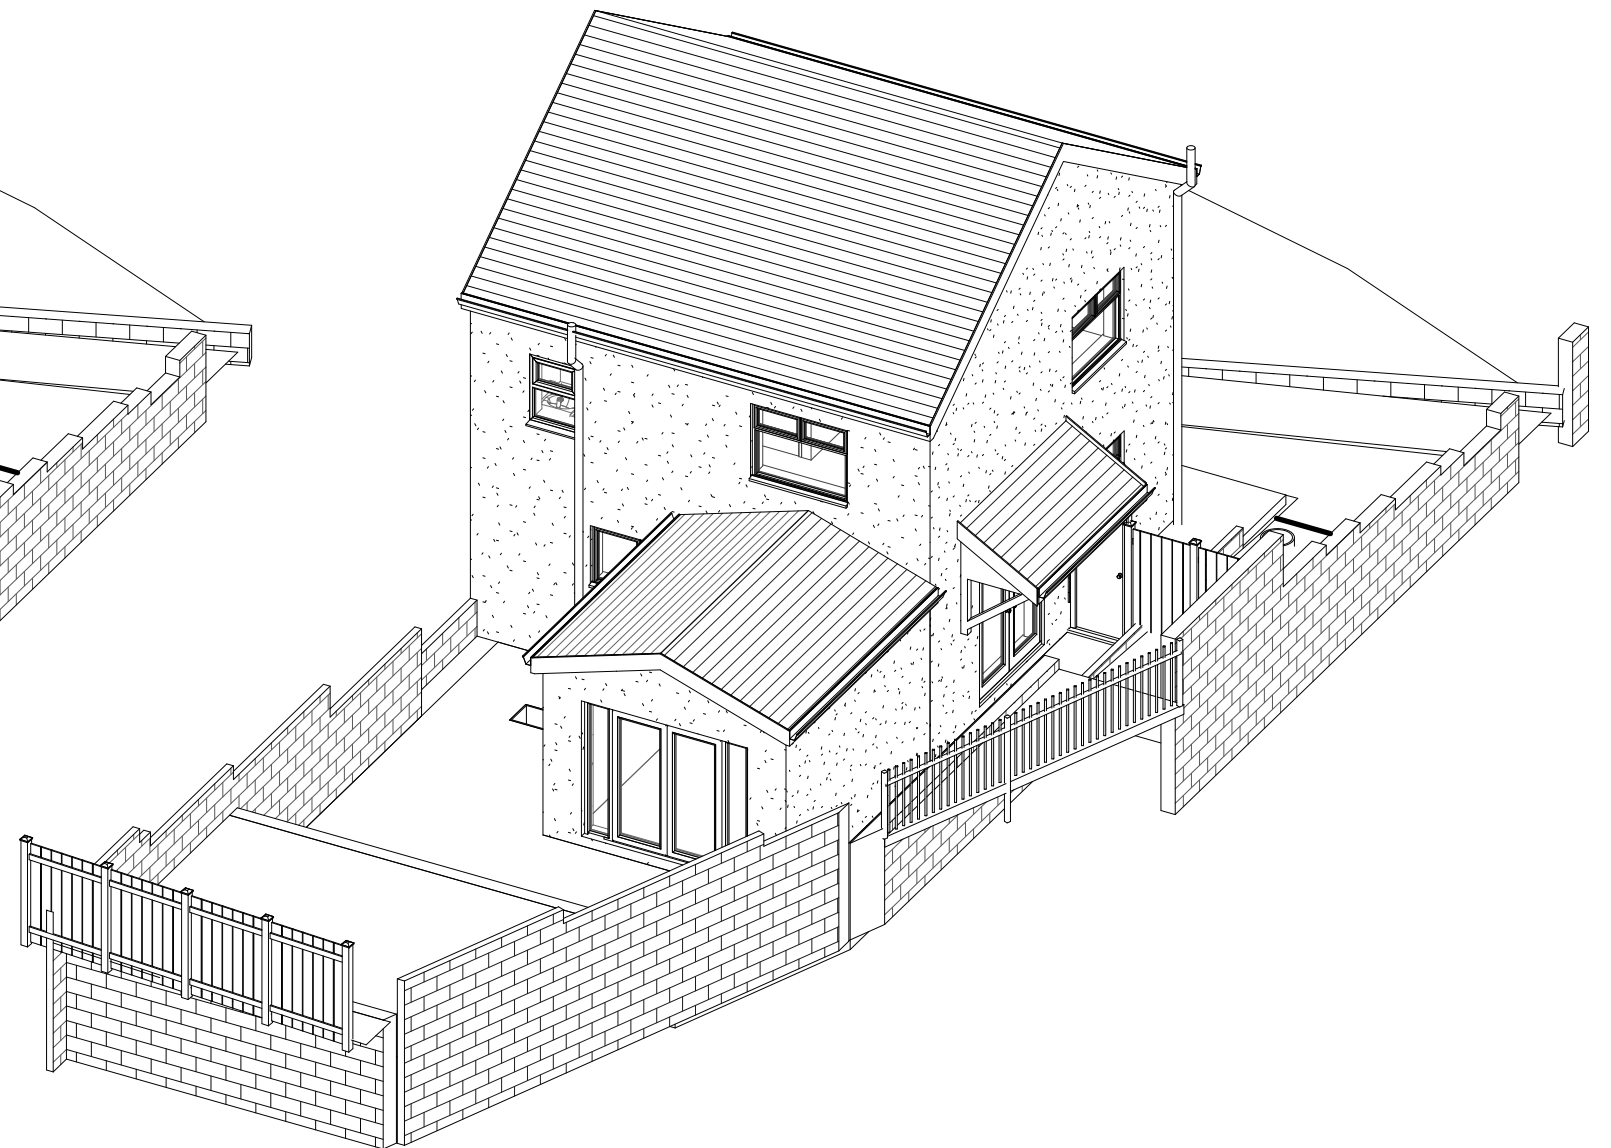

2 Proposed Illustration

INDIGO DESIGN (Part of 3dcadwales Ltd) 5 Ashlea Drive,
Merthyr Tydfil, CF47 0NY Tele 01685 385746 Mob -
07940913216 Email: philip@3dcadwales.co.uk

This Drawing is Copyright,
Dimensions to be checked
on site and not scaled from
this drawing



PURPOSE OF ISSUE	DRWAING NUMBER
Planning Approval	HP-05


PROJECT	Single Storey Extension to Rear
---------	---------------------------------

SHEET	Illustrations
-------	---------------

Address	7 Heol Parc Maen Swansea Road CF48 1LF
---------	---

Checked by	Drawn by	Scale (@ A3)
JH	PH	

Rev No	Description	Date
A	Issue	19/04/2021

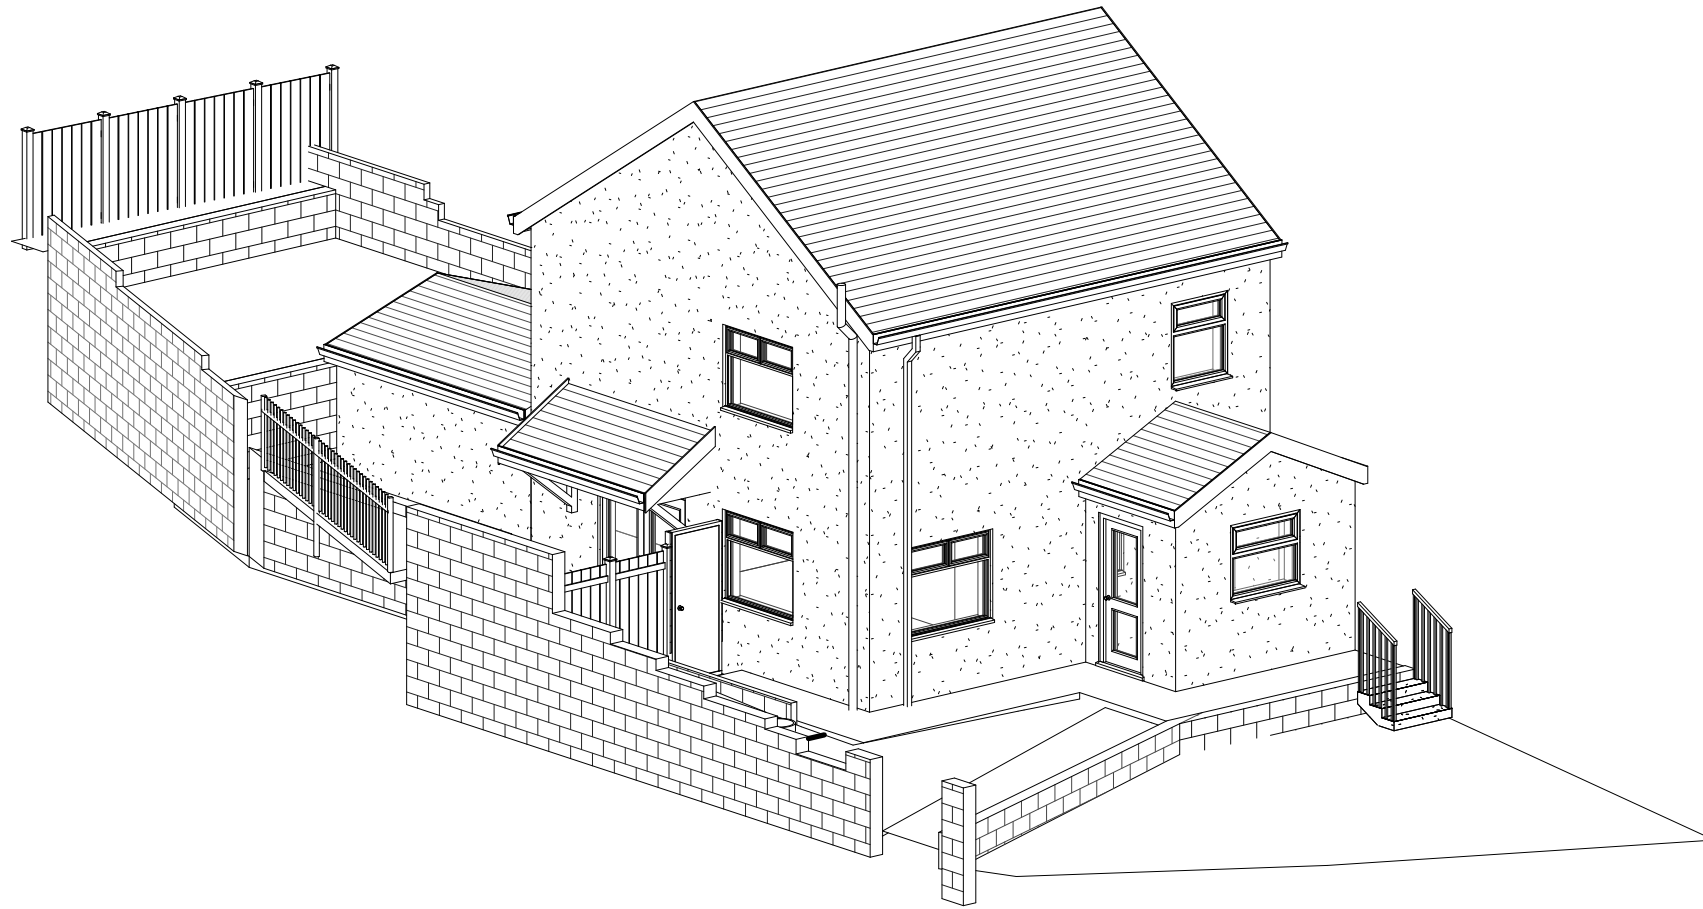

1 Front Illustration

INDIGO DESIGN (Part of 3dcadwales Ltd) 5 Ashlea Drive,
Merthyr Tydfil, CF47 0NY Tele 01685 385746 Mob -
07940913216 Email: philip@3dcadwales.co.uk

This Drawing is Copyright,
Dimensions to be checked
on site and not scaled from
this drawing



PURPOSE OF ISSUE	DRWAING NUMBER
Planning Approval	HP-06

PROJECT
Single Storey Extension to Rear

SHEET
Front Illustration

Address
7 Heol Parc Maen Swansea Road CF48 1LF

Checked by	Drawn by	Scale (@ A3)
JH	PH	

Rev No	Description	Date
A	Issue	19/04/2021