




Existing Elevations and Floor Plan Layout

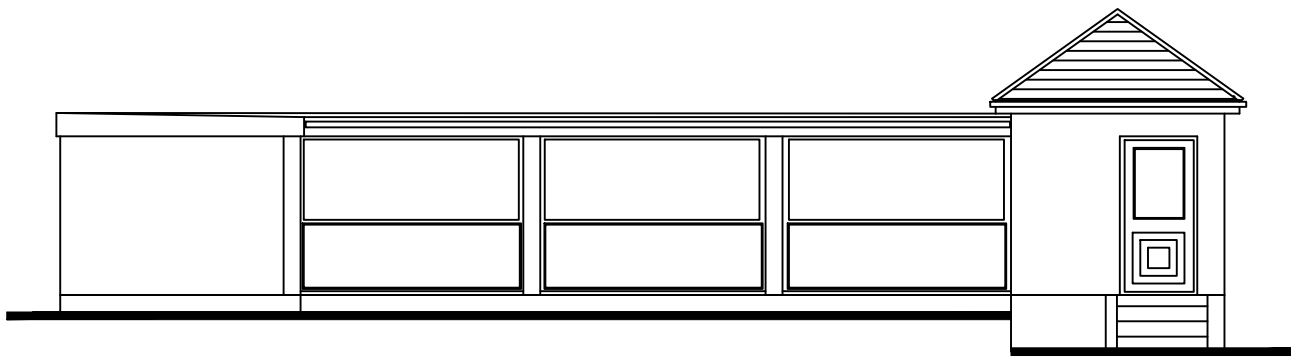


Front Elevation

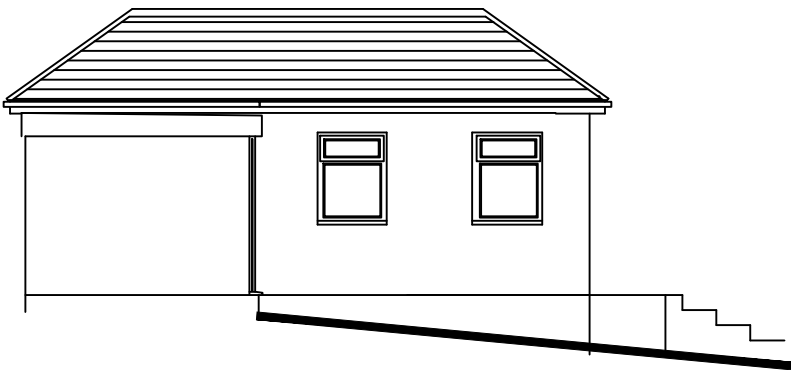


Side Elevation (internal)

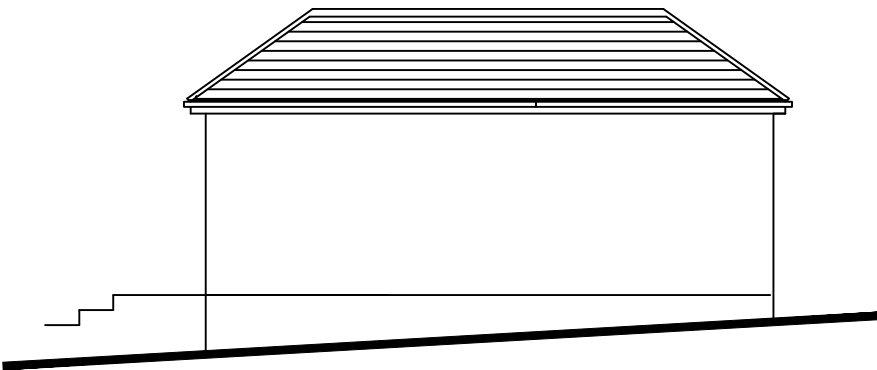


Side Elevation

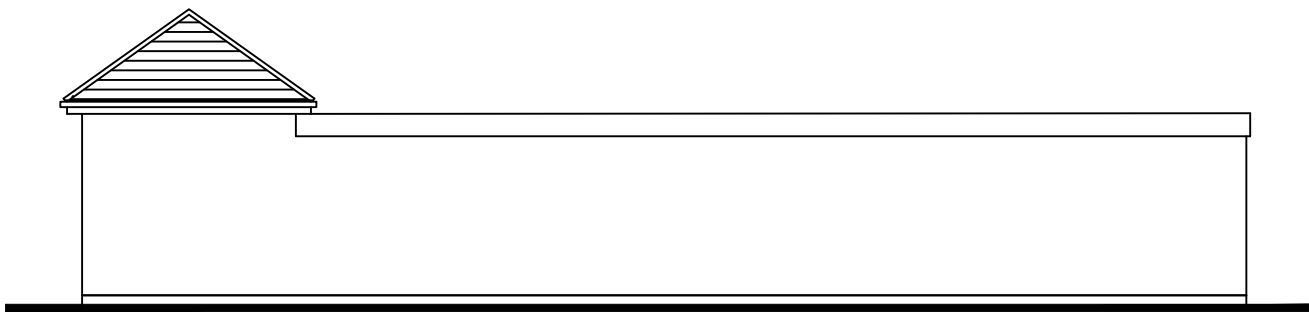


Rear Elevation

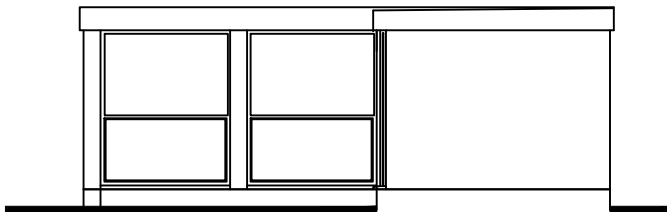

Side Elevation (internal)

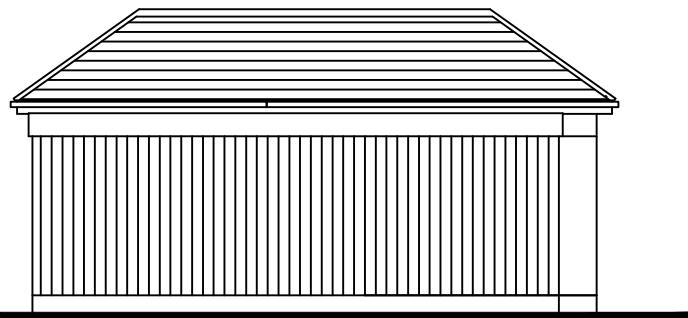

Rear Elevation

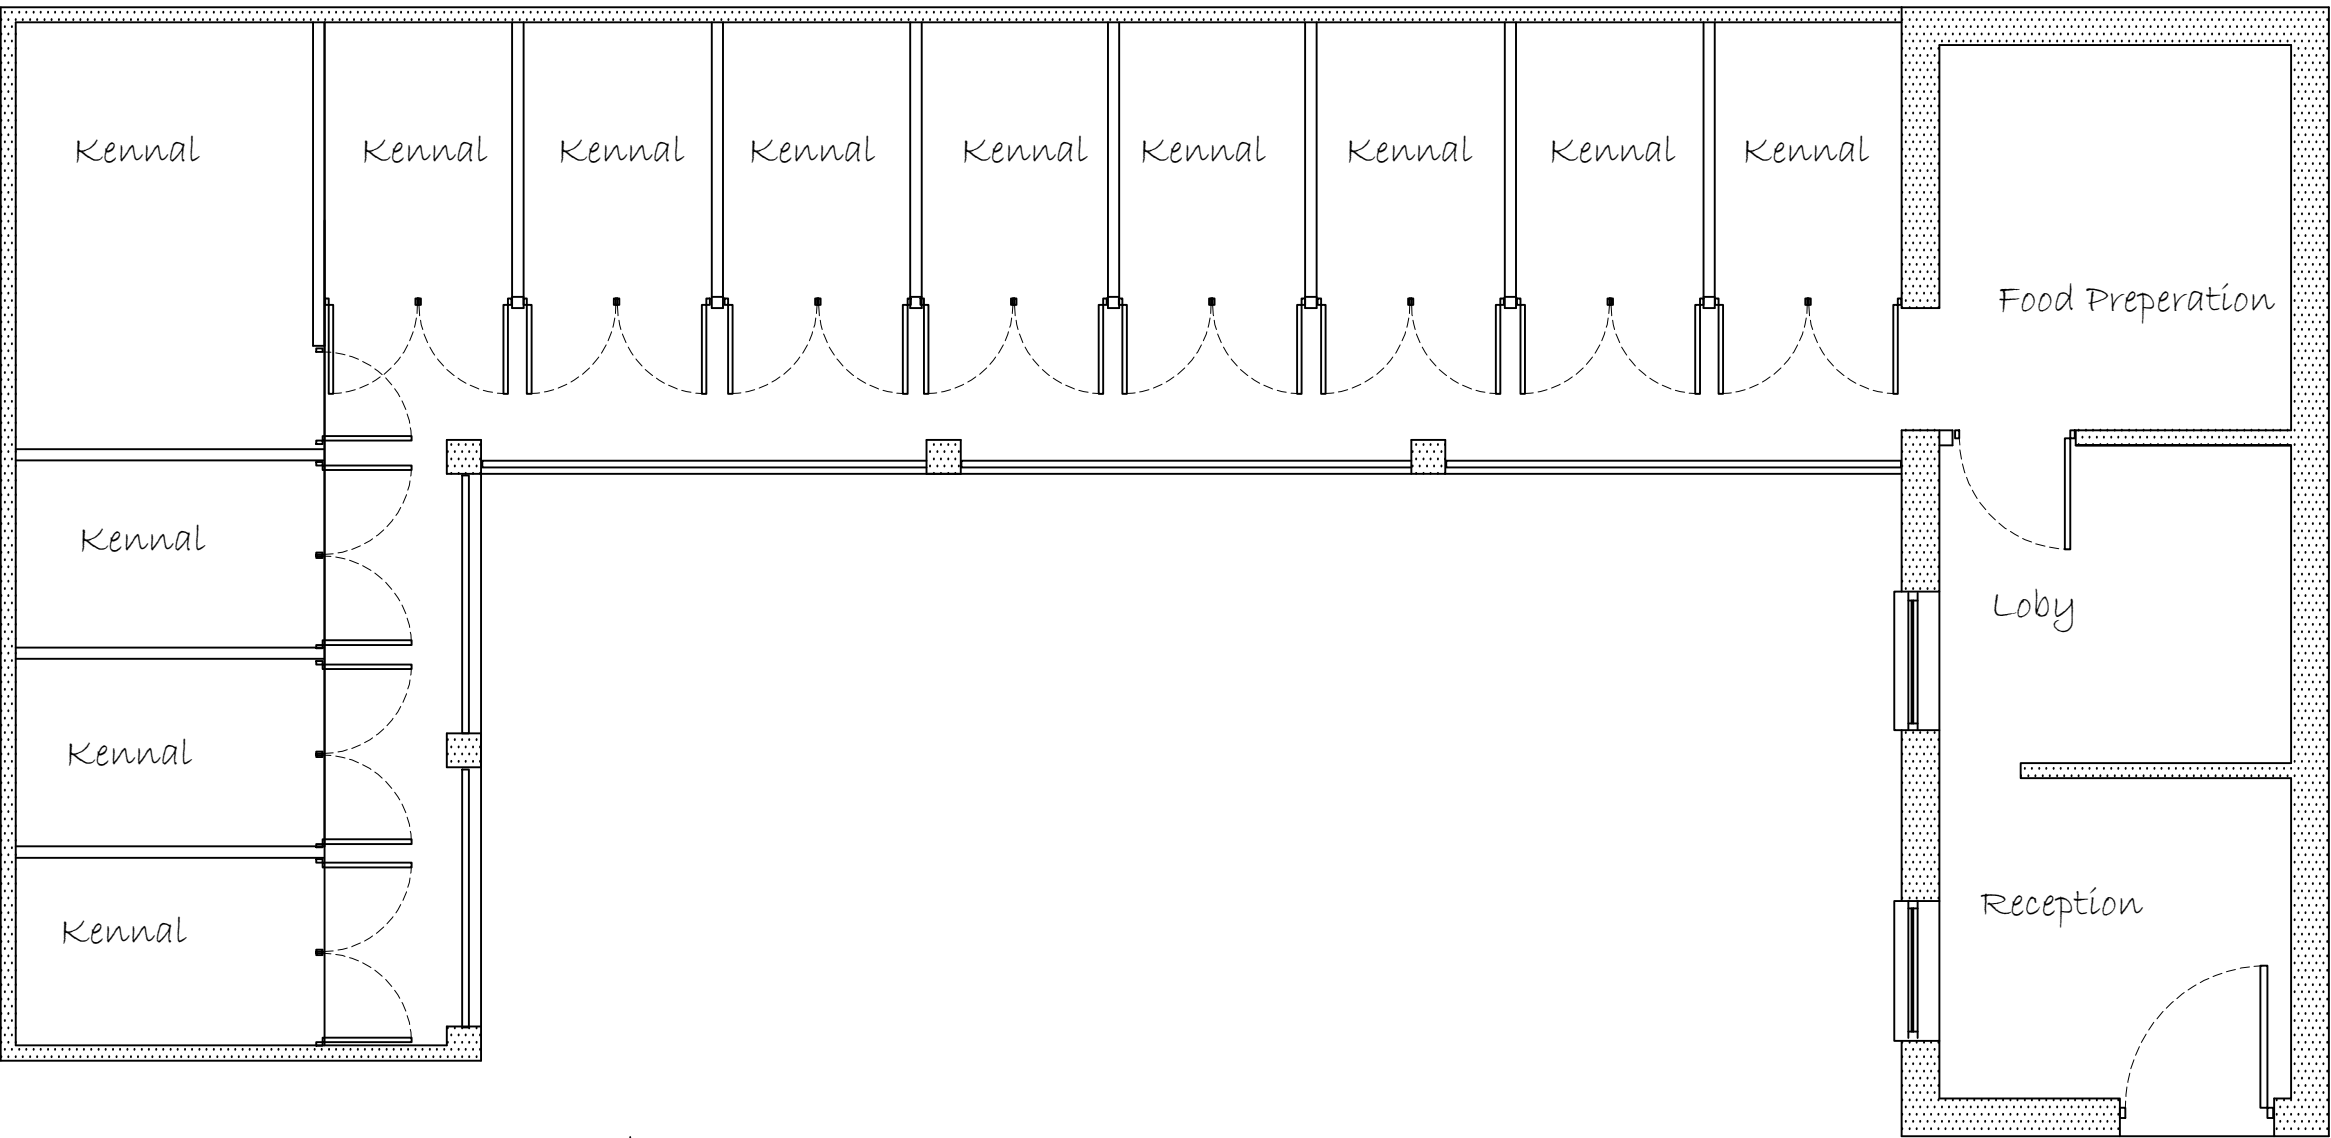

Ground Floor Plan

The contractor is to check and verify all building dimensions, levels and sewer invert levels at the connection point prior to starting works
The contractor is to comply in all respects with British Standard Specifications, Building Regulations etc whether or not specifically stated on this drawing.
This drawing is to be read with and checked against any structural geotechnical or other specialist documentation.
Where existing trees are to be retained they should be the subject of a full Arboricultural report
The client is to confirm all legal boundaries prior to site start
The contractor is to provide method statement and risk assessment

PROJECT
CONVERSION OF FORMER
CATTERY INTO SINGLE
BEDROOM ANNEXE
DRAWING
EXISTING - ELEVATIONS
FLOOR PLAN LAYOUTS
ADDRESS
1 BRECON WALK,
QUAKERS YARD
1;100 & 1;50 @ A2
DRAWING NO 01
DATE AUGUST 2023