




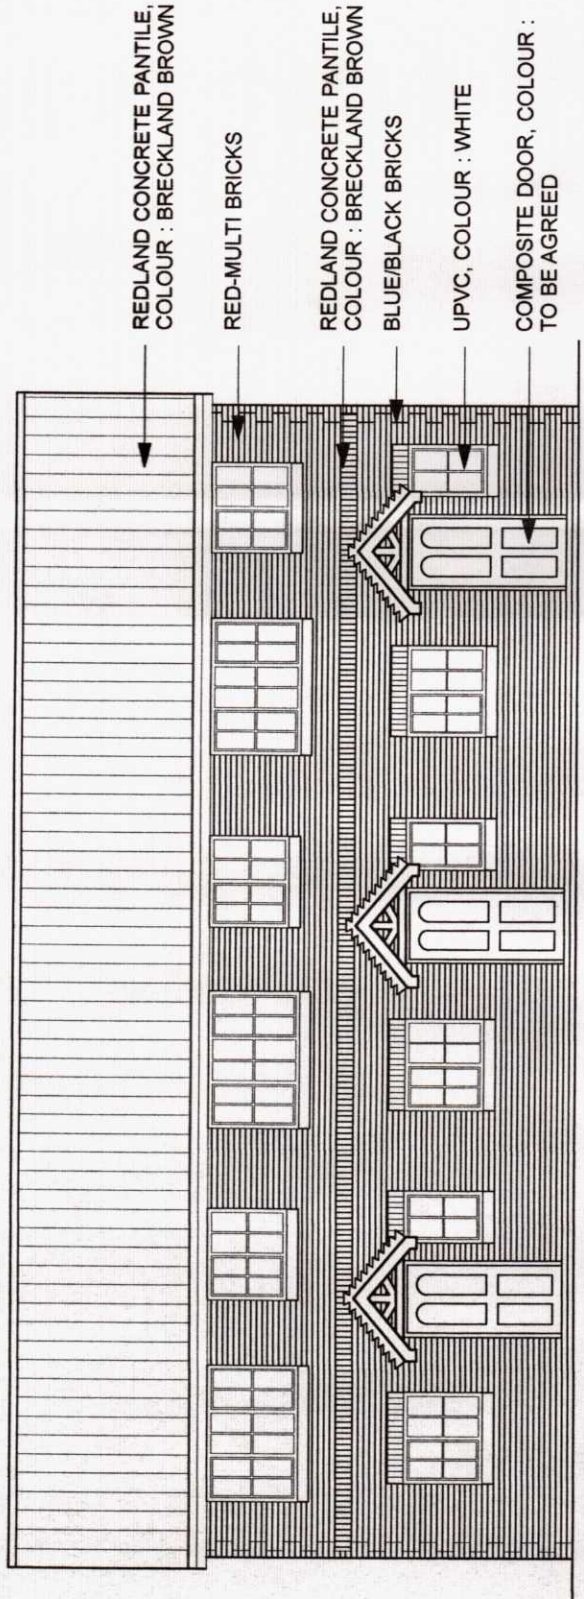


Front Elevation

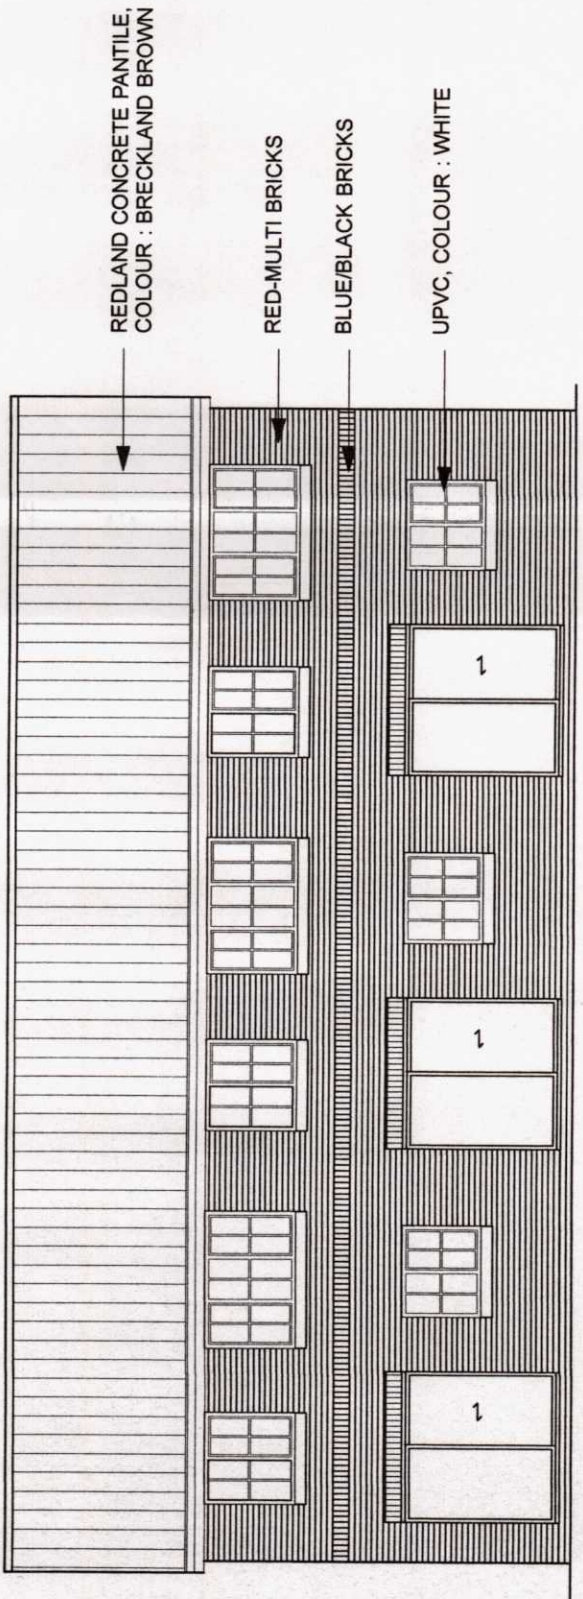



Rear Elevation

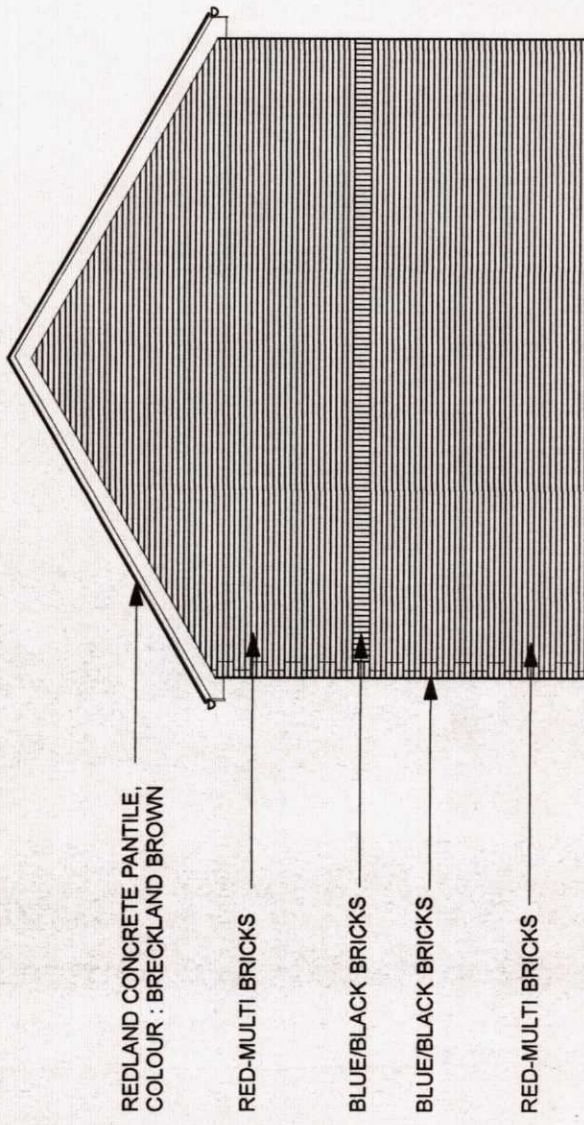


Side Elevation

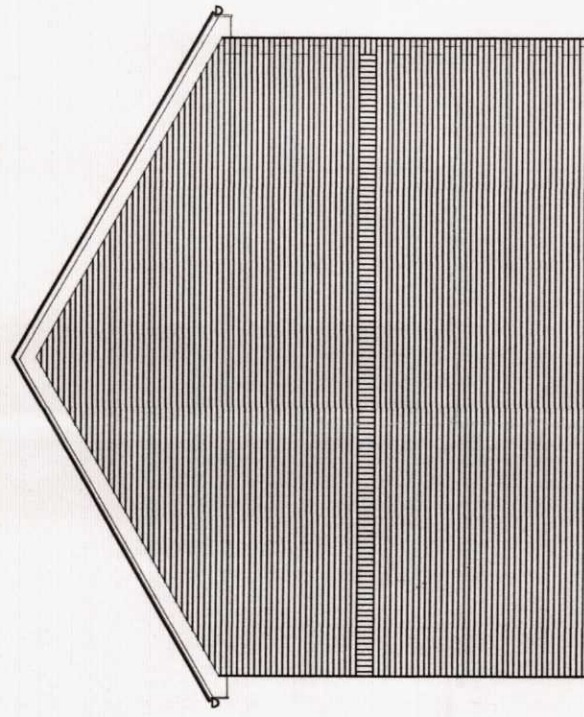


Side Elevation

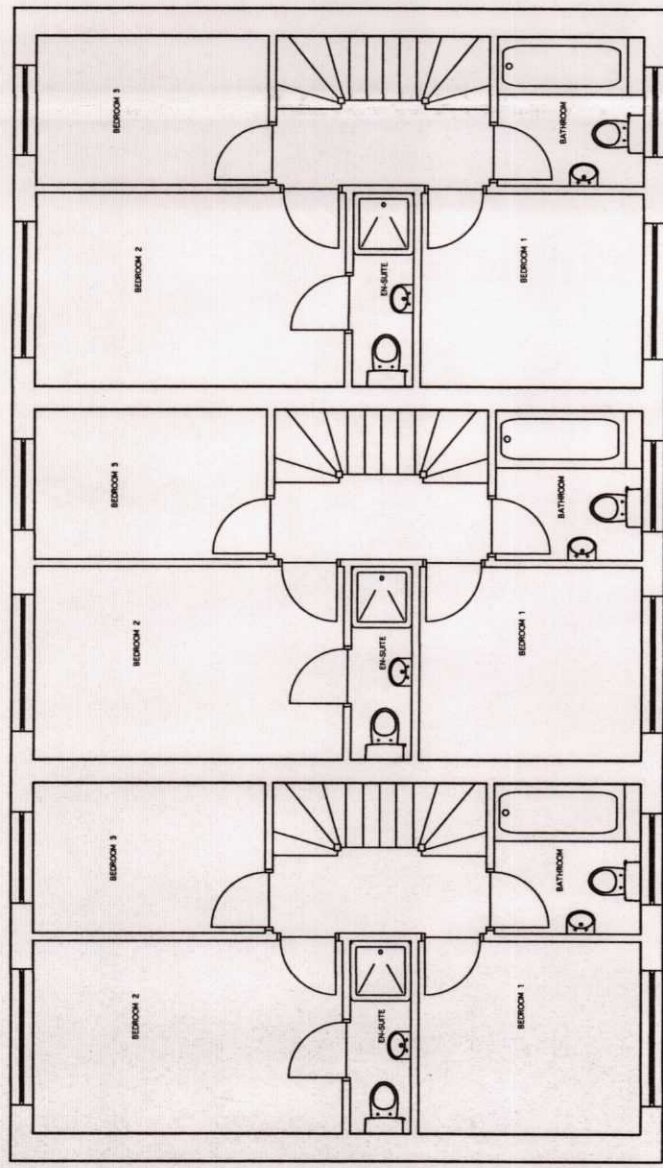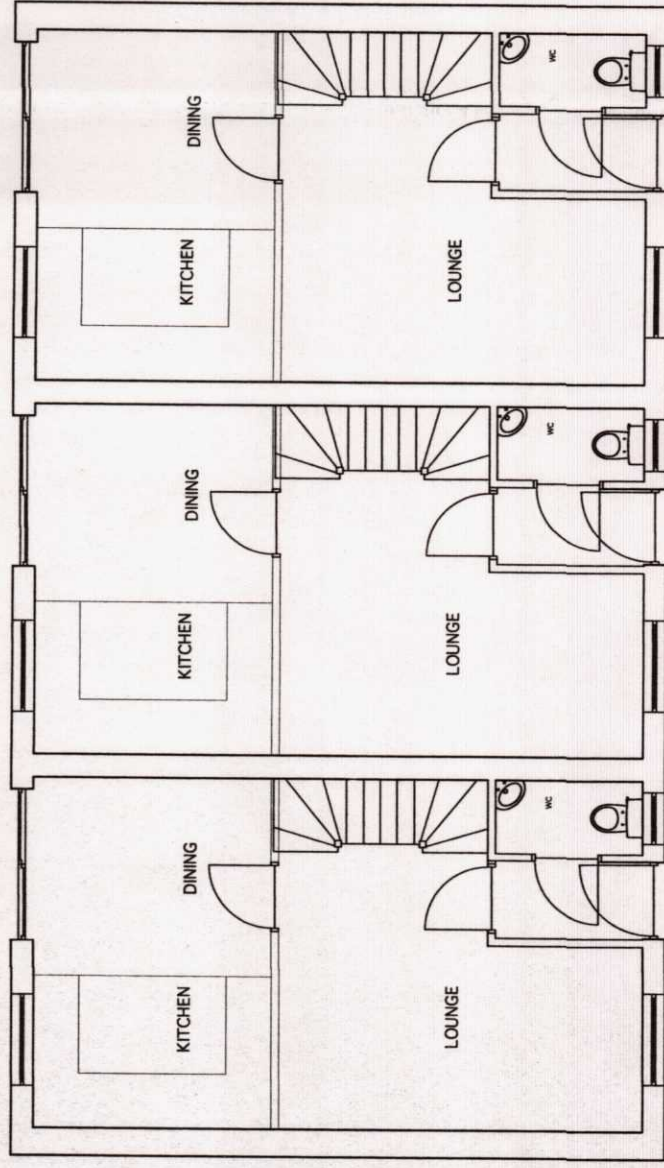


3 Bed Terrace of 3
Plots 11 - 13

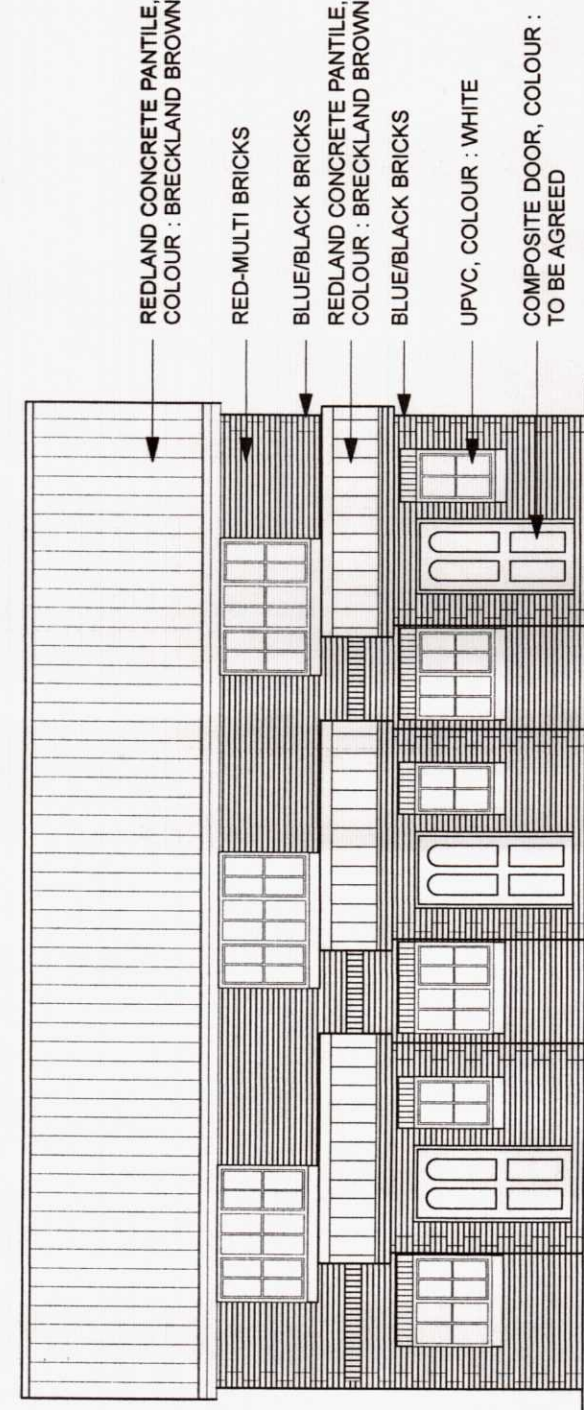


Front Elevation

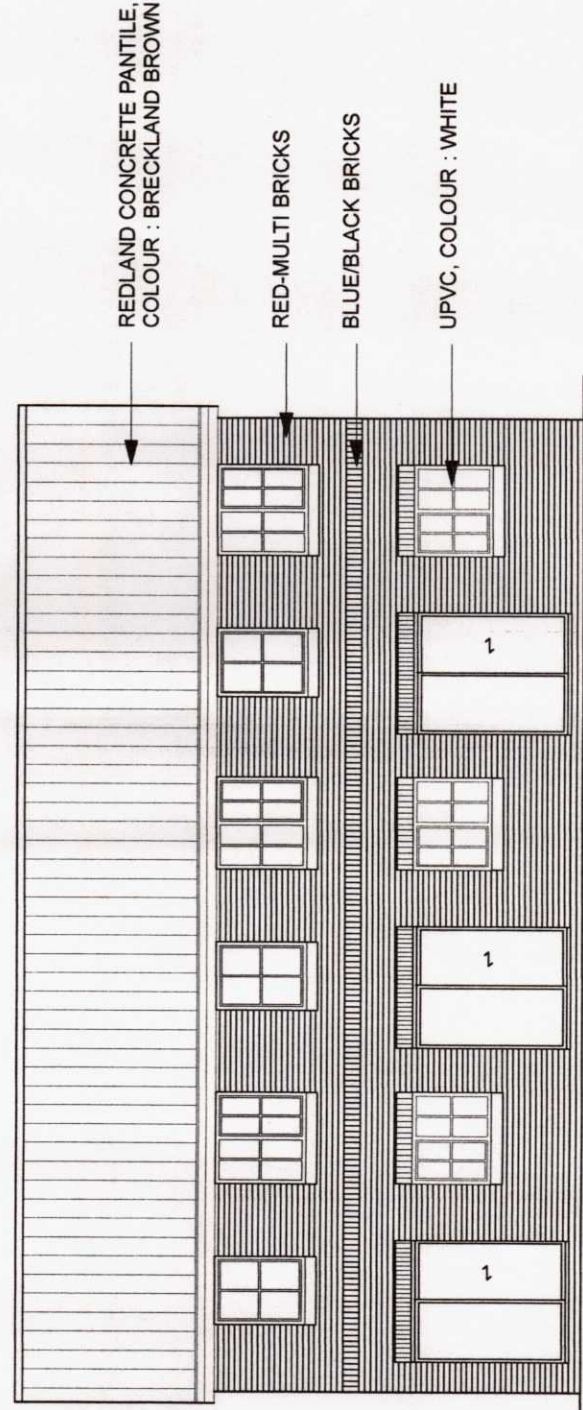



Rear Elevation

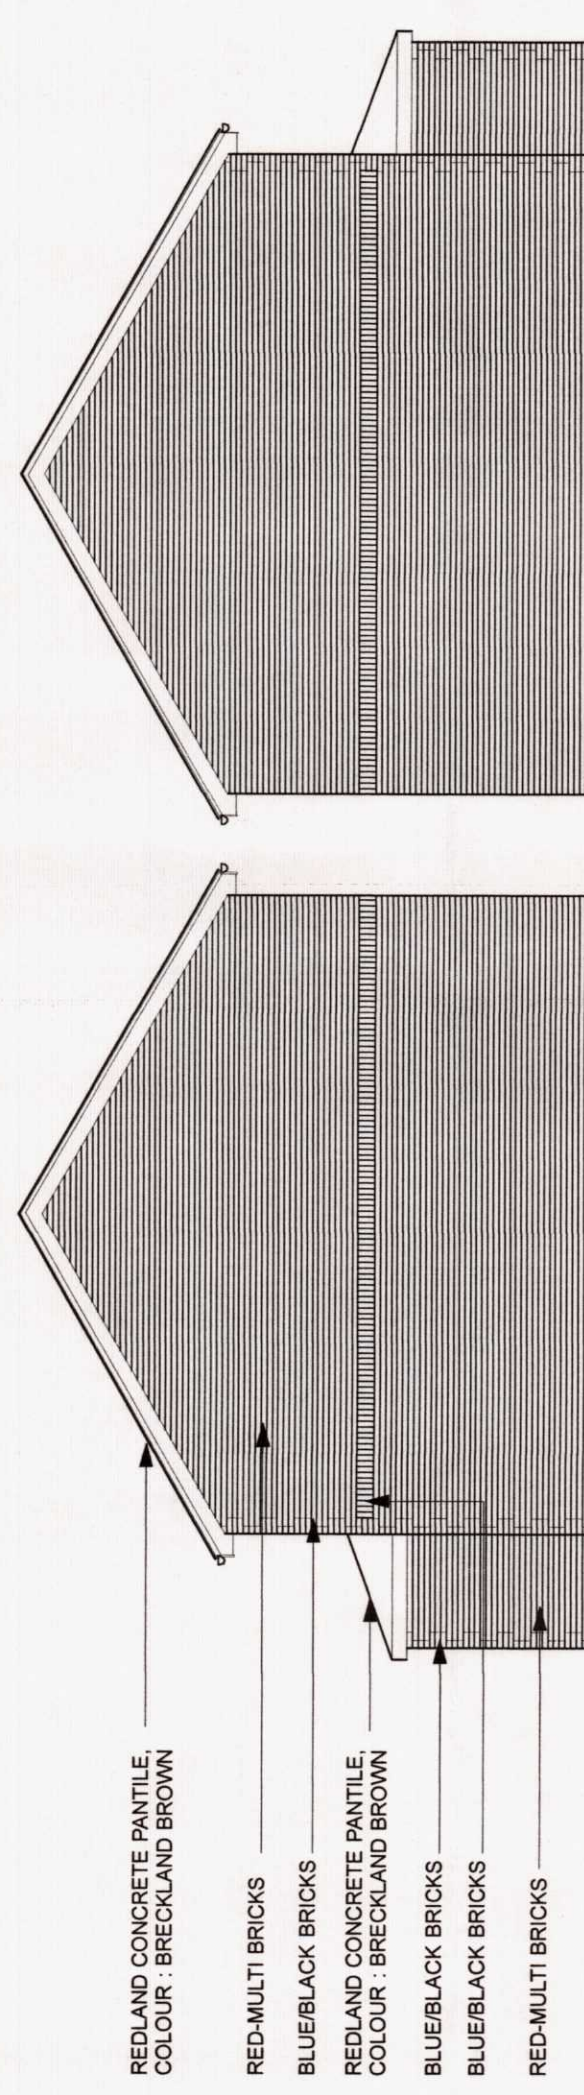


Side Elevation

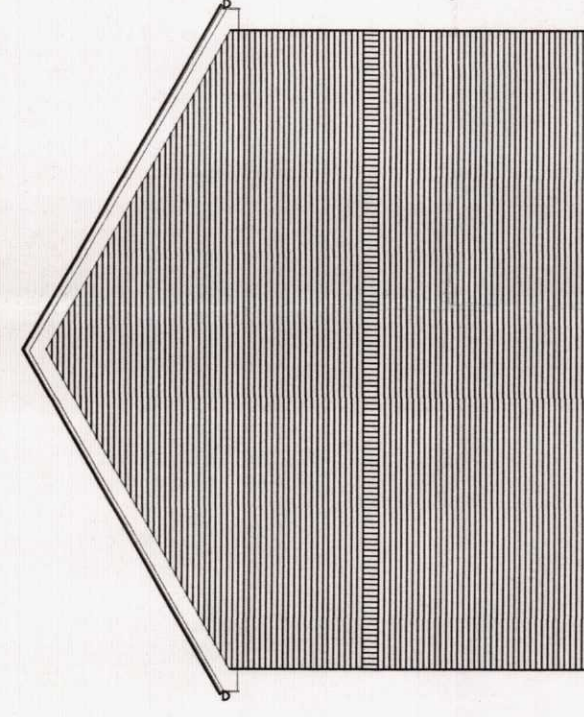


Side Elevation

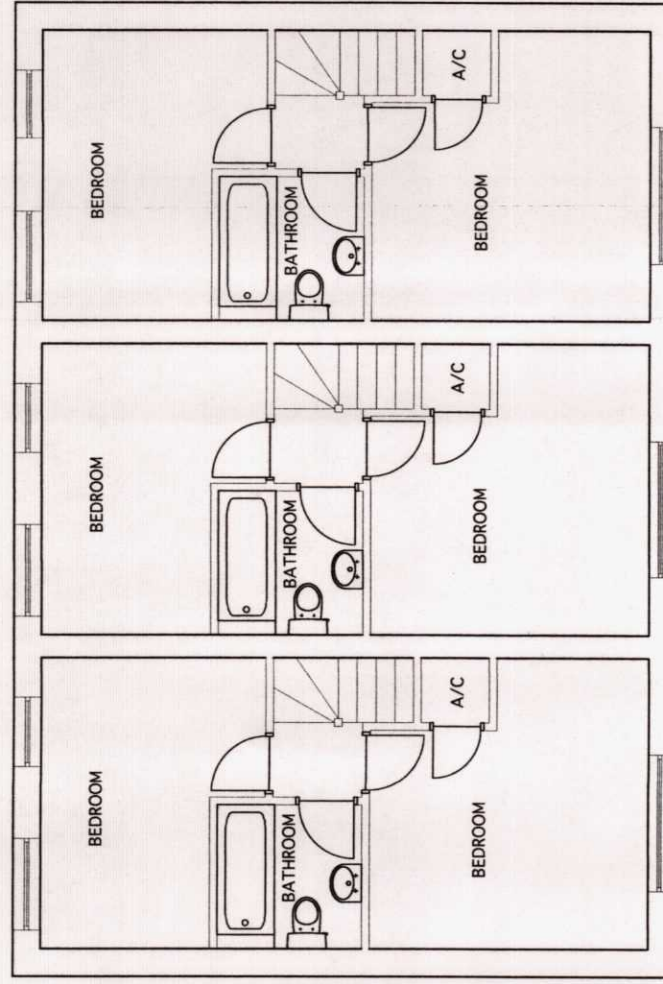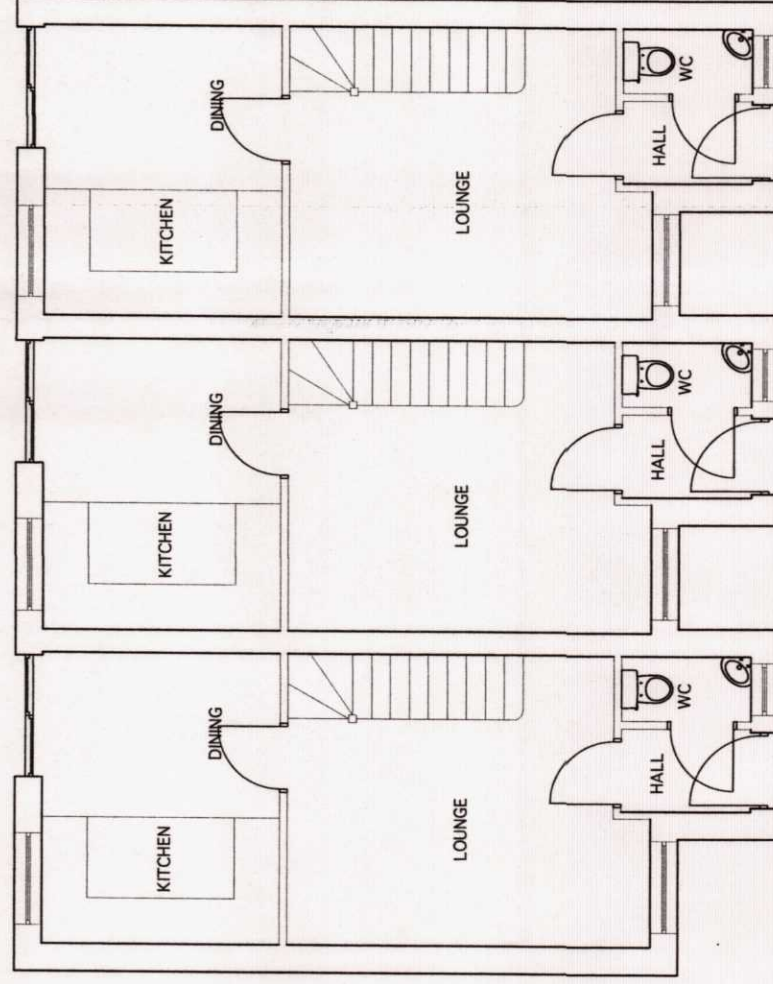


2 Bed Terrace of 3
Plots 5 - 7

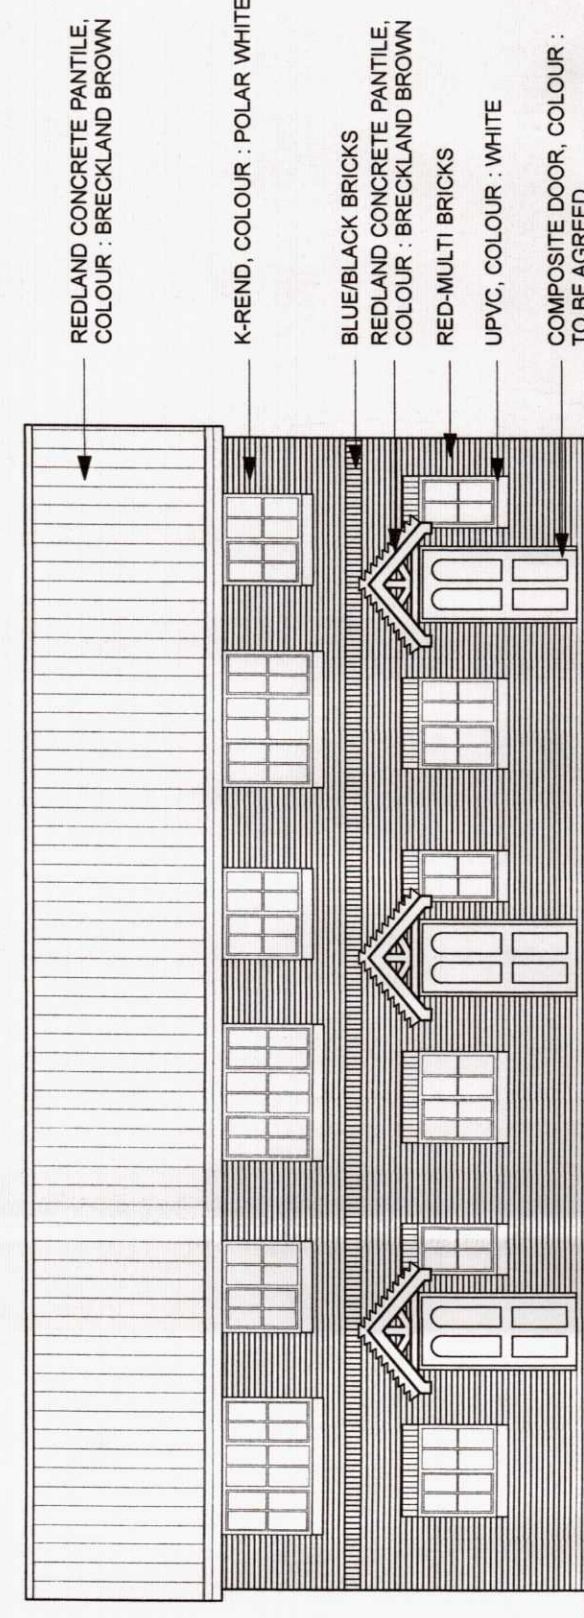


Front Elevation

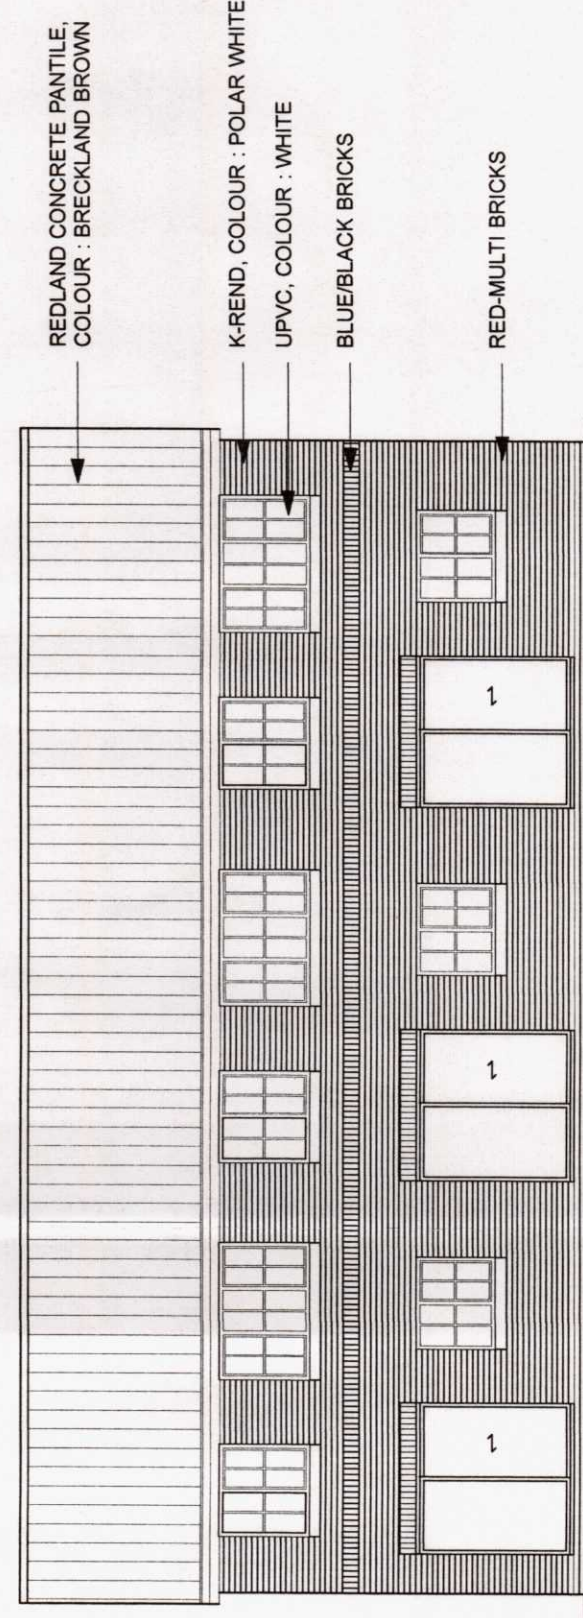



Rear Elevation

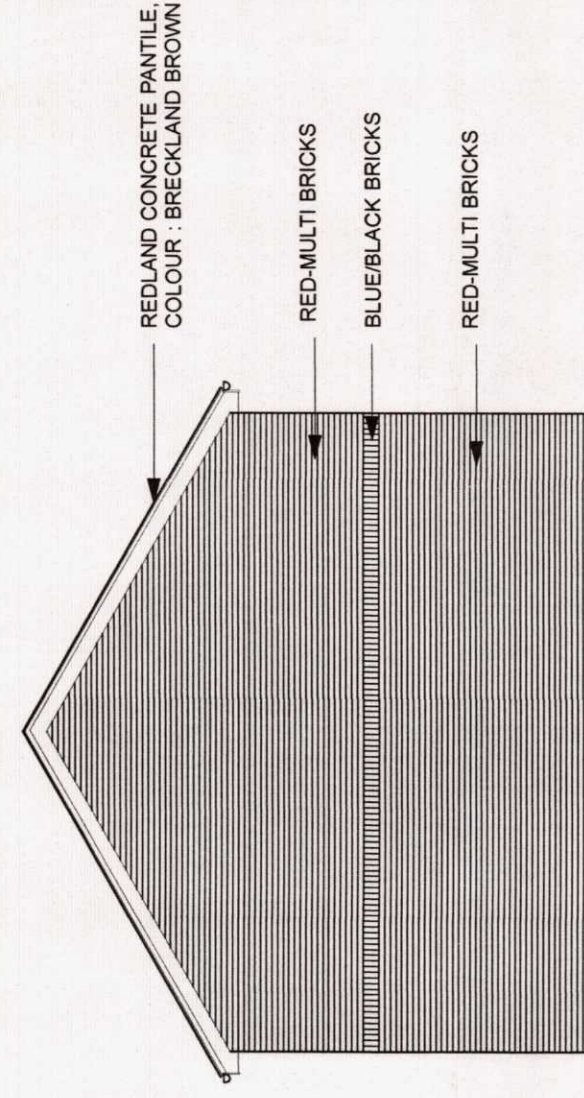

Side Elevation

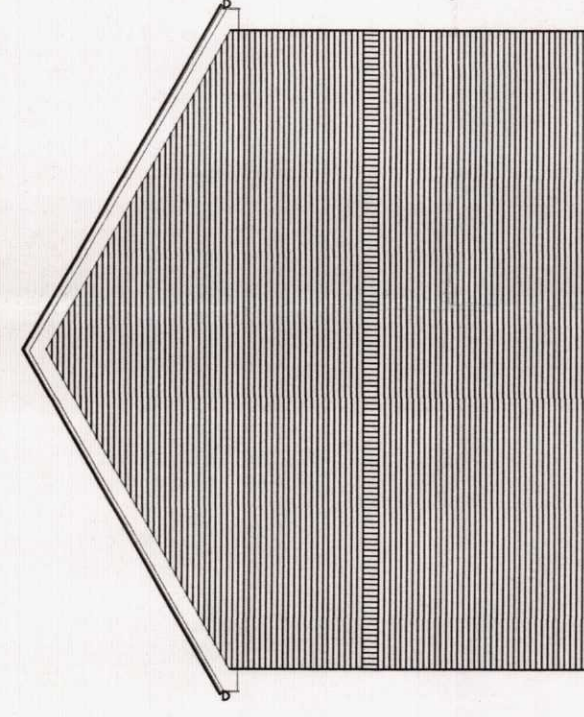

Side Elevation

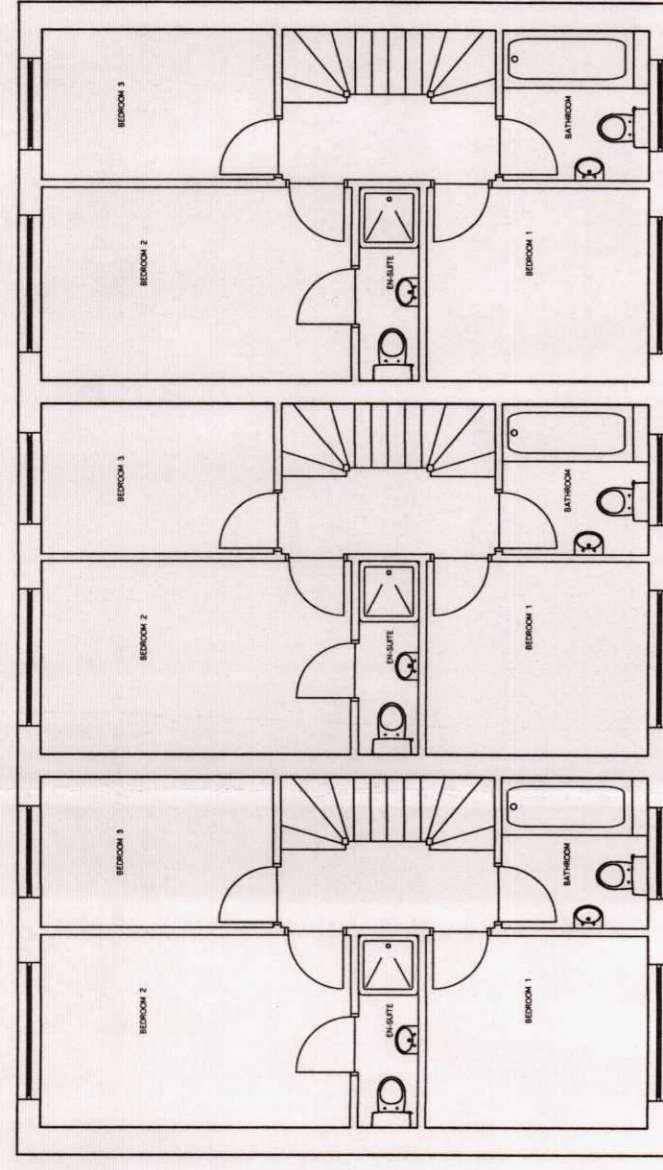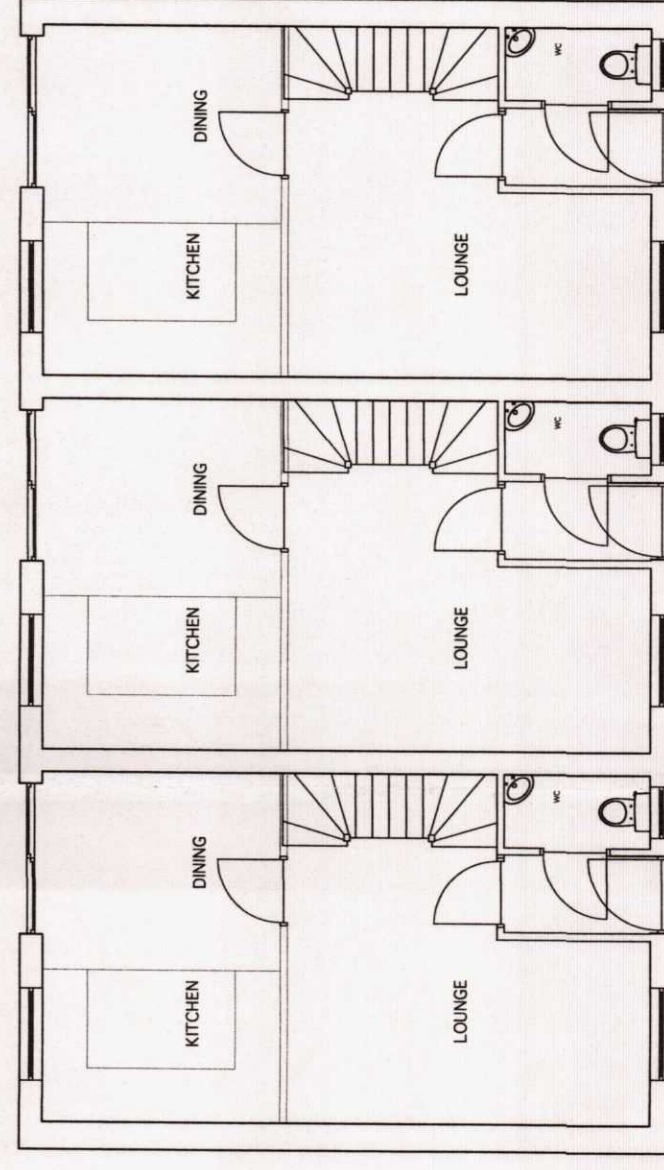

3 Bed Terrace of 3
Plots 8 - 10

This drawing, the works and concepts depicted are the copyright of Stephen George Architects. It is to be used for the project and site only, and is not to be reproduced, stored in a retrieval system, or in any form, or by any means, electronic, mechanical, photocopying, recording, or by any information storage or retrieval system, without express written consent.

Do not scale off this drawing.

All heights, levels, sizes and dimensions to be checked on site before any work is put to hand.

STEPHEN GEORGE ARCHITECTS
TEL: 01685 37894
FAX: 01685 37895
www.stephengeorgearchitects.co.uk

Client:
DEVELOPER: KEVIN JONES

Project:
NEW PRIVATE HOUSING DEVELOPMENT
TREVOR CLOSE, MERTHYR TYDFIL,
PHASE 2

Drawing Title:
HOUSE TYPES - SHEET 1

CAD ref:
7778-25
Drawn:
SMH

Date:
MAR 2016
Scale:
1:100 @ A1

Project No:
7778
Drawing No:
25
Revision:
-