




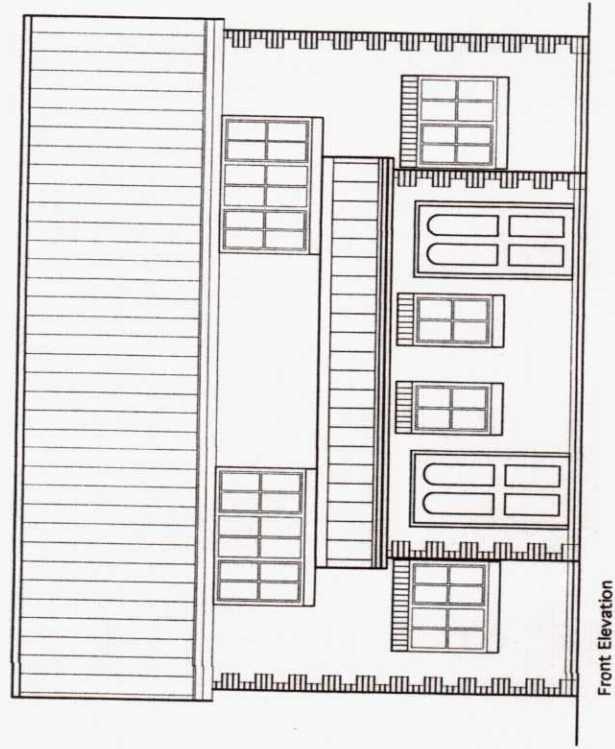


Front Elevation

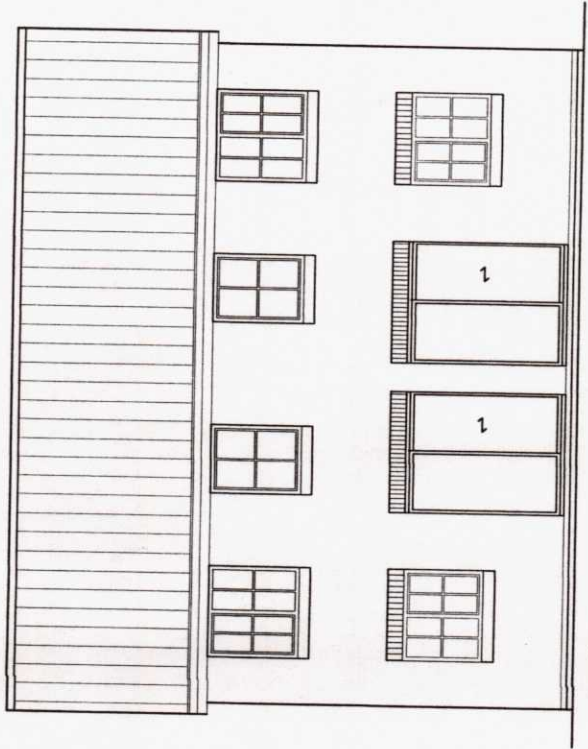


Rear Elevation

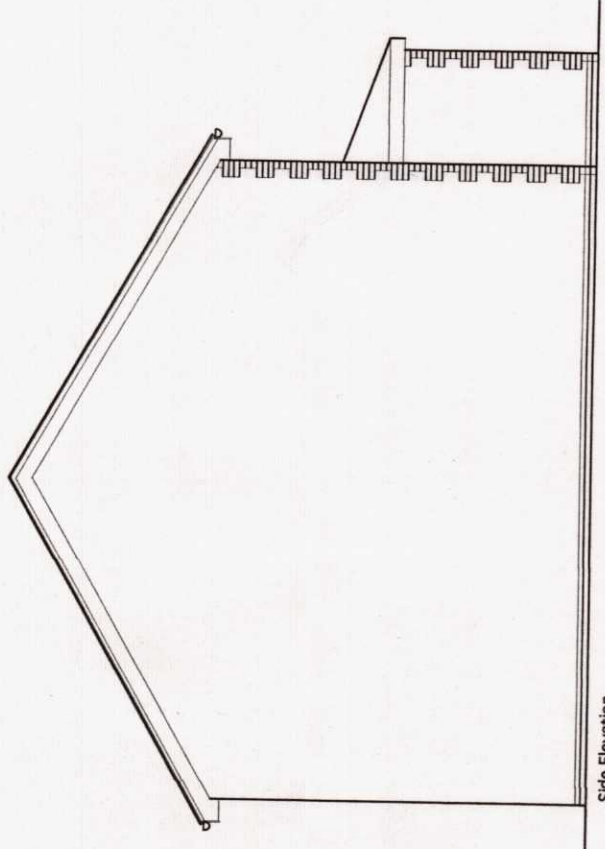


Side Elevation

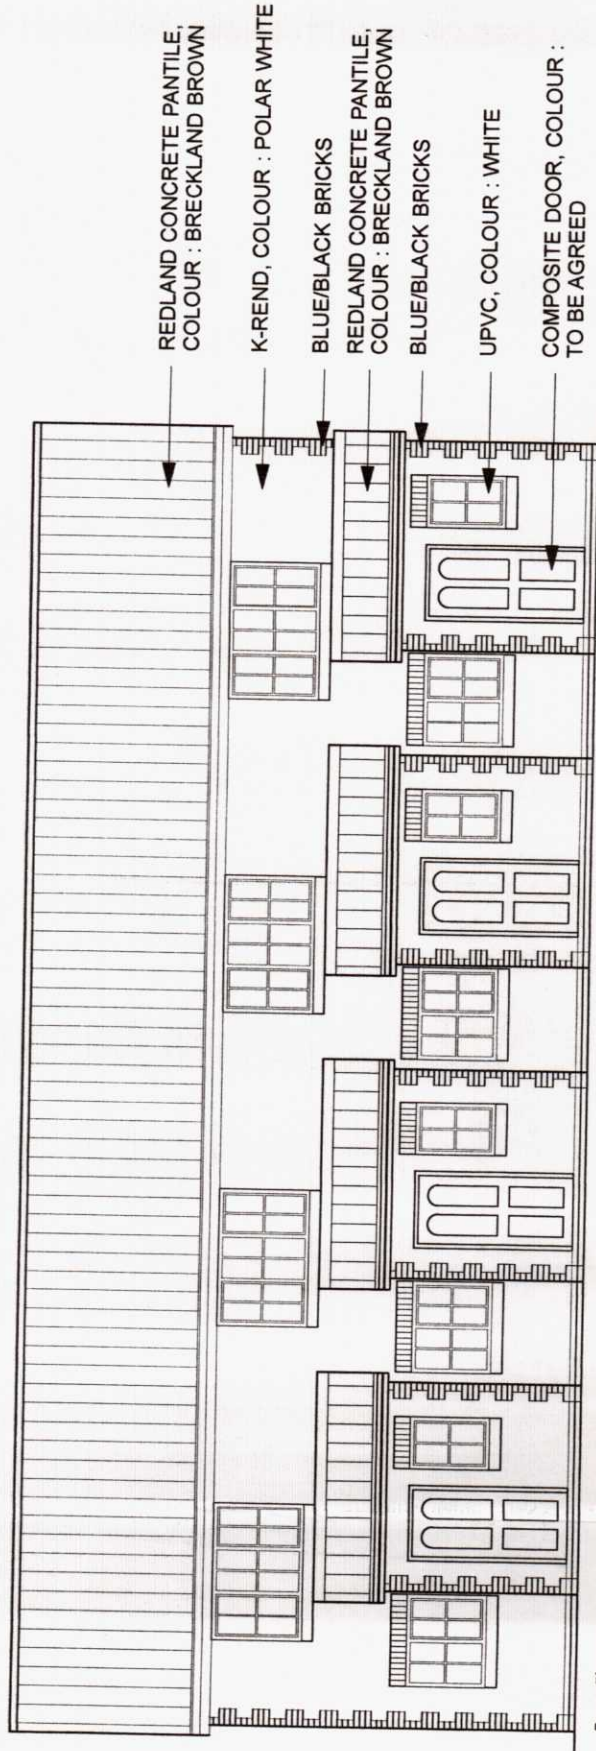



Front Elevation

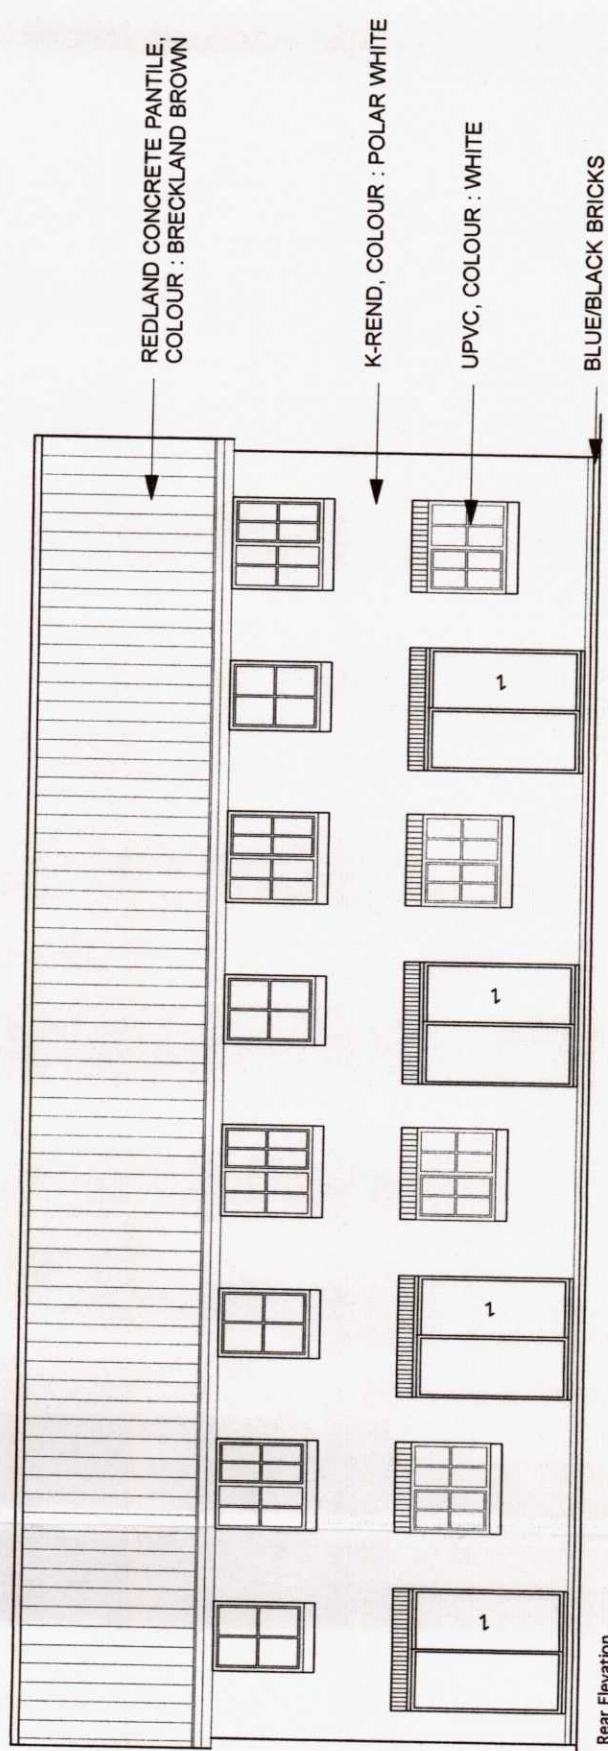

Rear Elevation


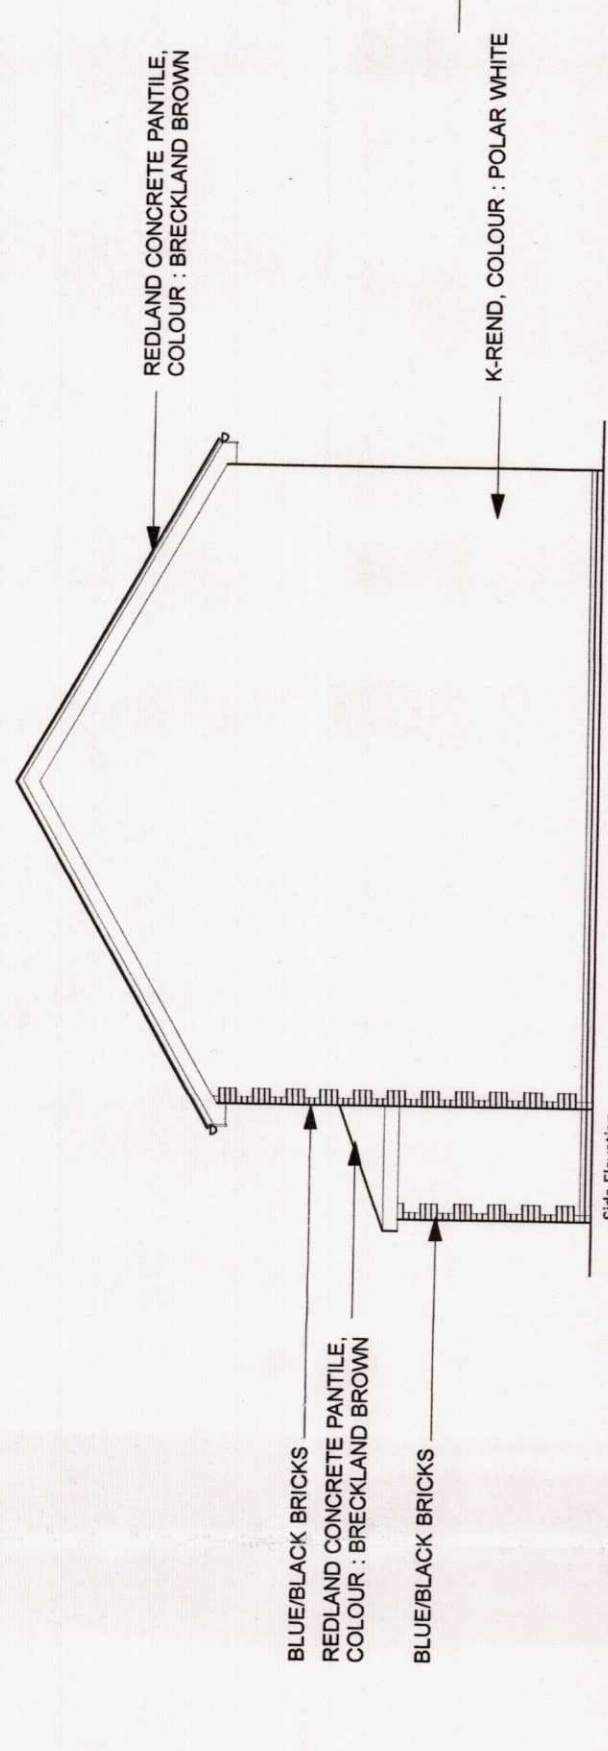


Side Elevation

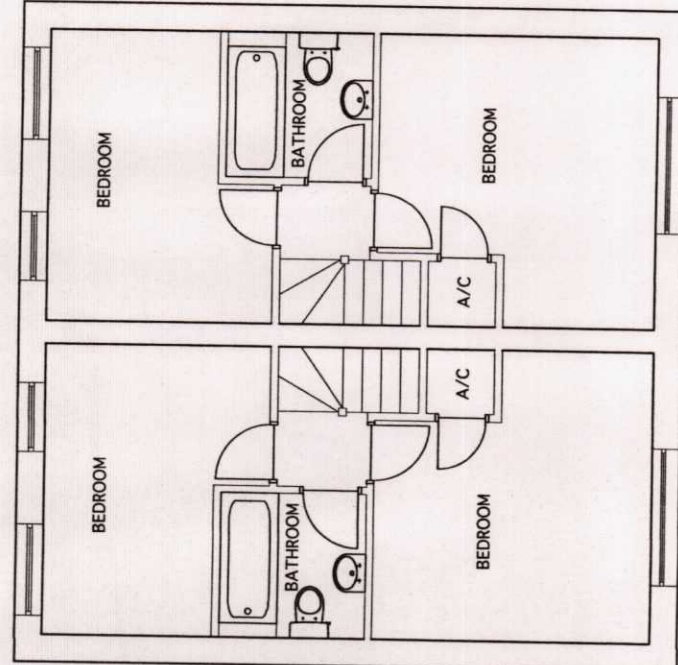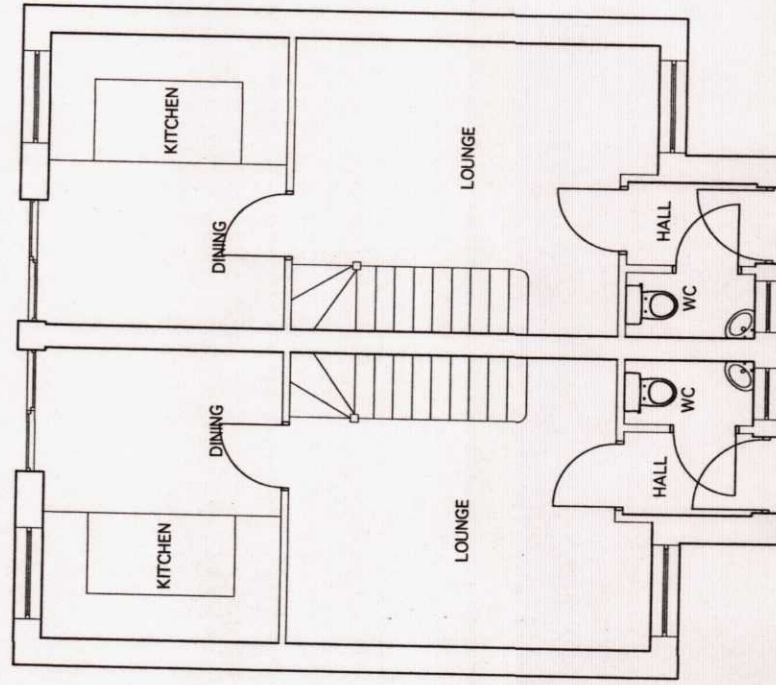


FIRST FLOOR PLAN

2 Bed Semi-detached
Plots 1 - 4

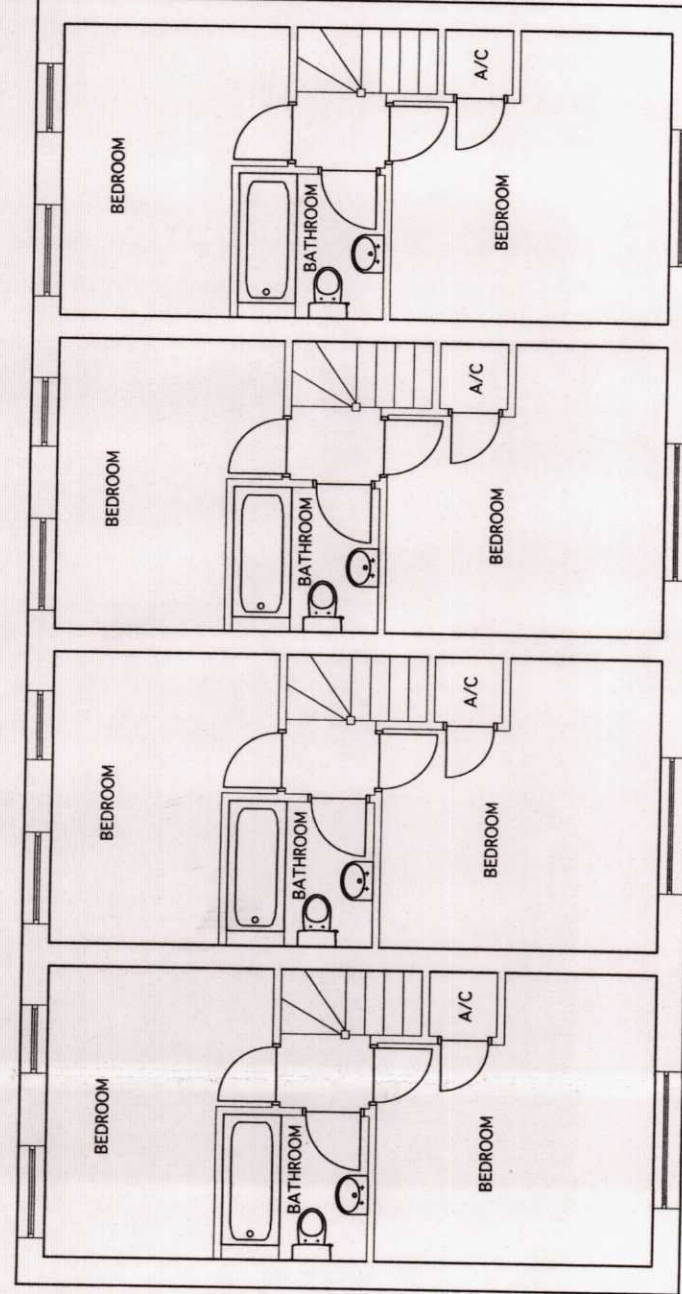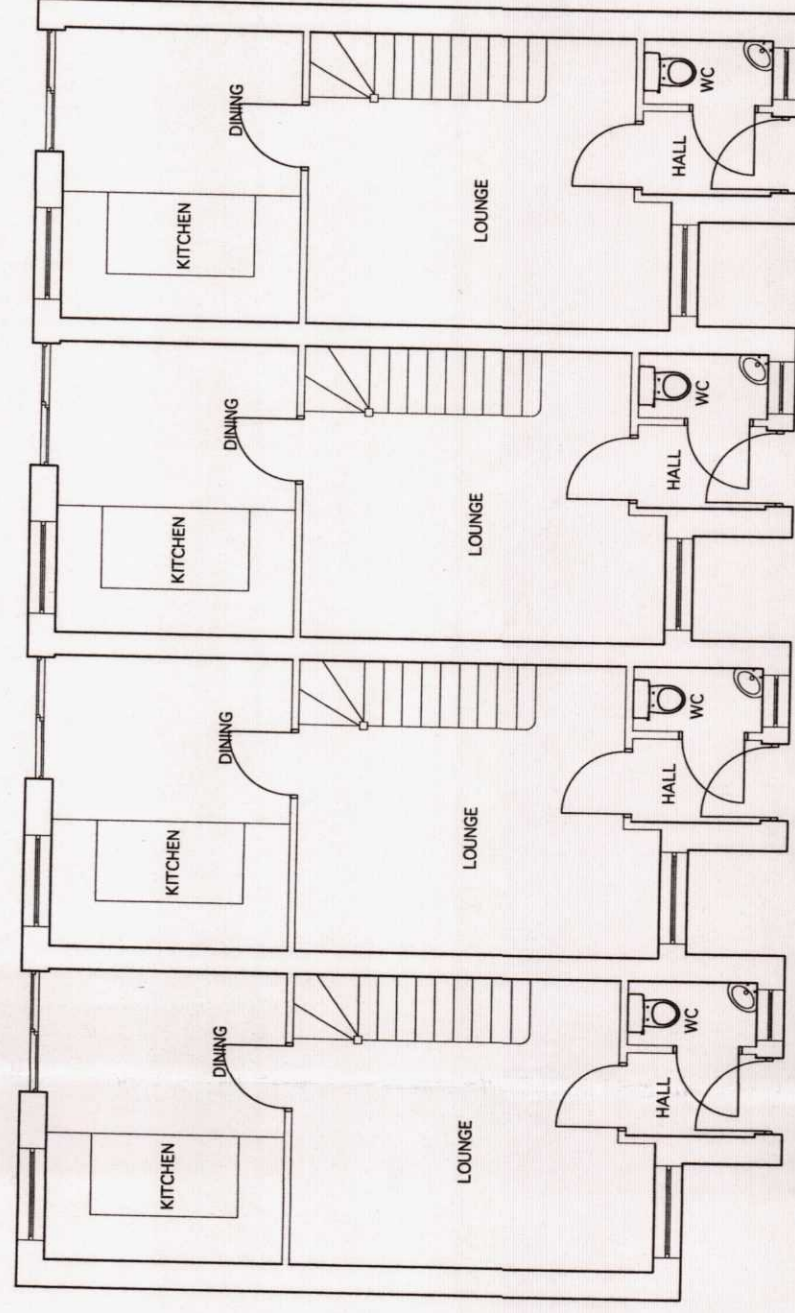



FIRST FLOOR PLAN

2 Bed Terrace of 4
Plots 17 - 20

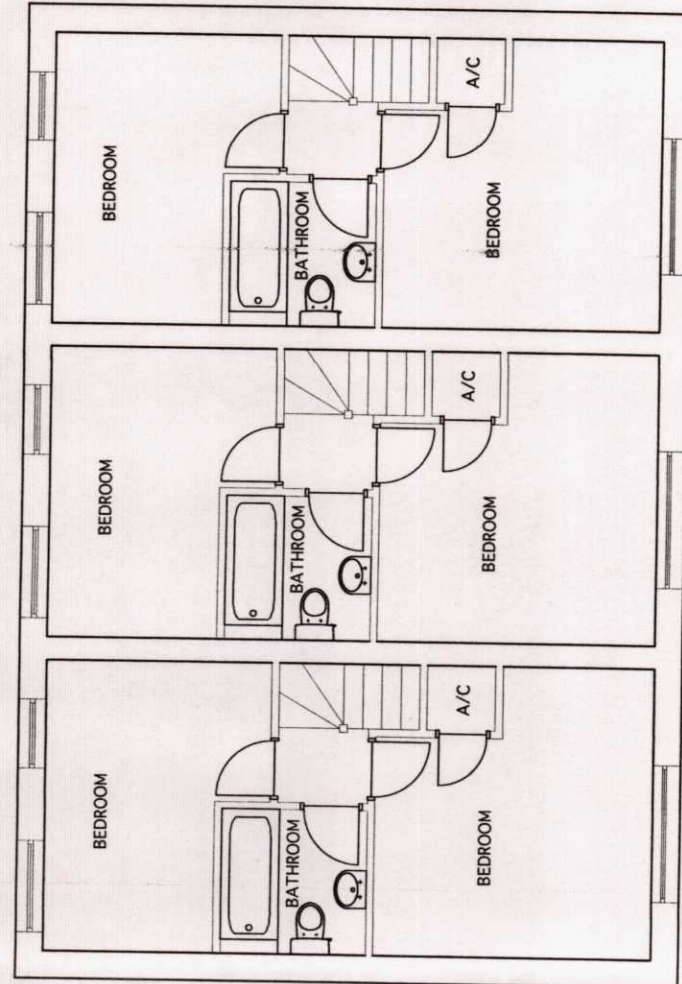



FIRST FLOOR PLAN

2 Bed Terrace of 3
Plots 21 - 23

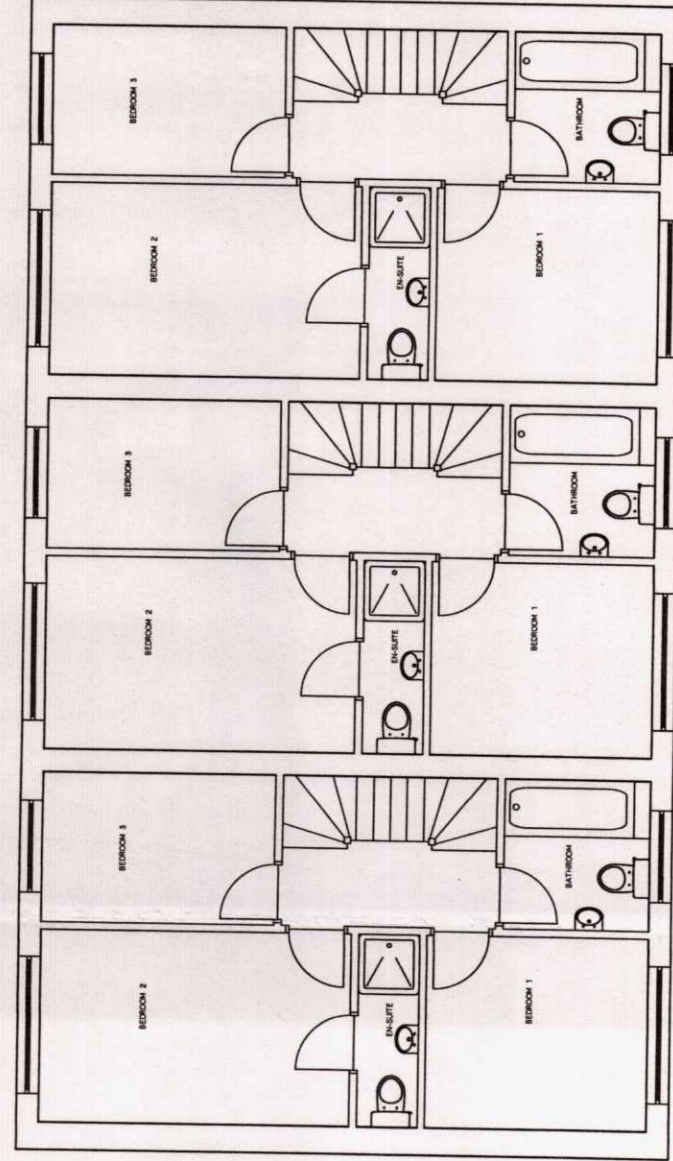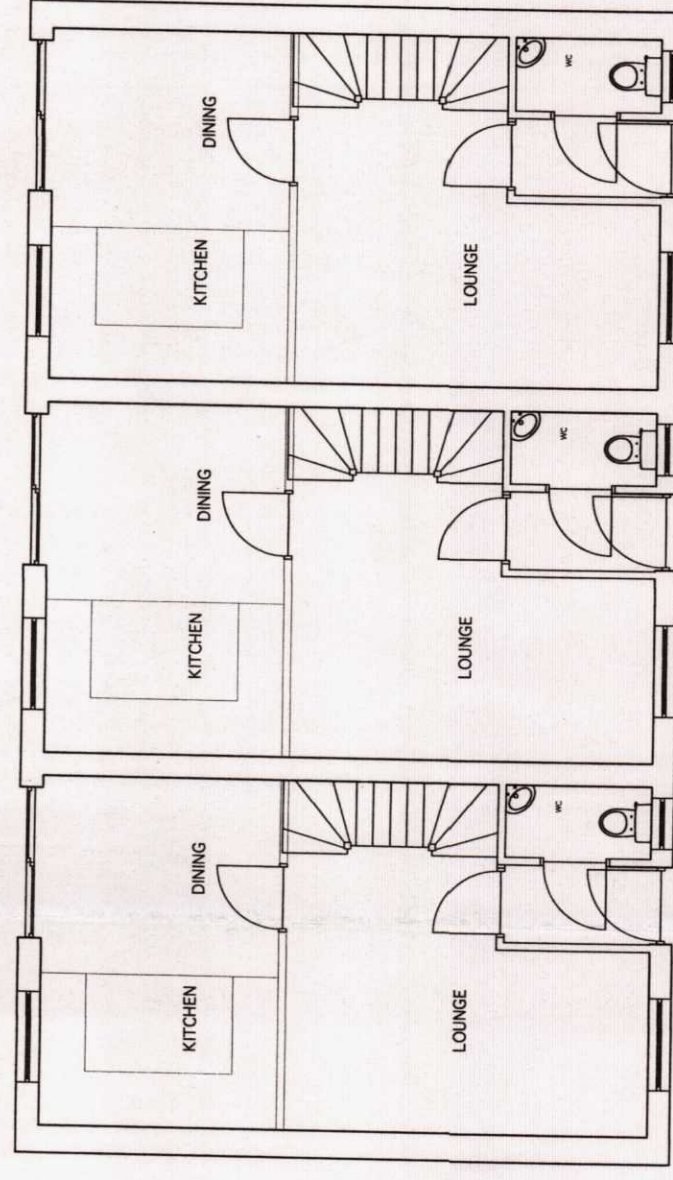


FIRST FLOOR PLAN




3 Bed Terrace of 3
Plots 14 - 16

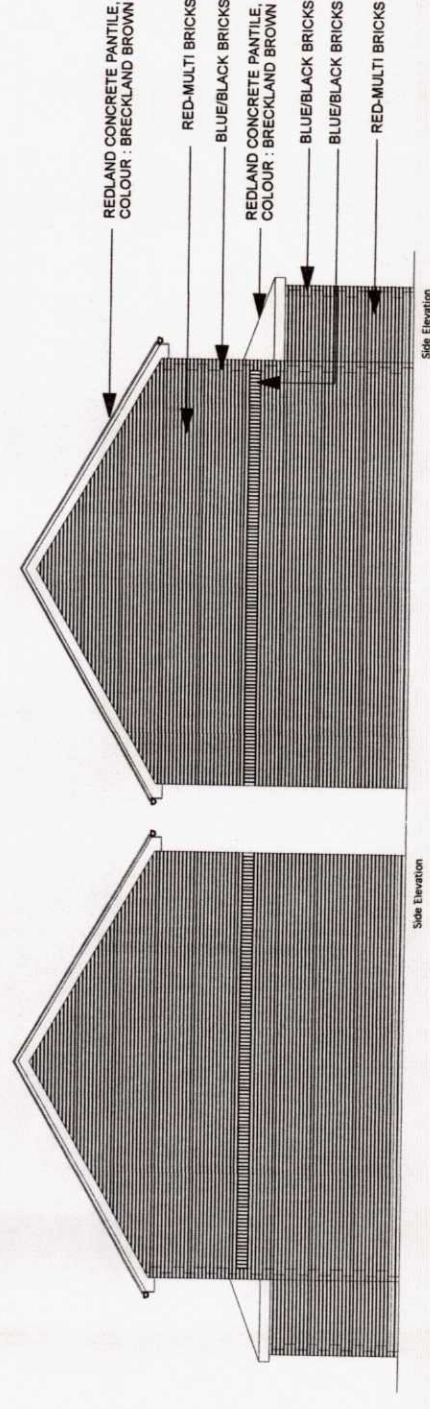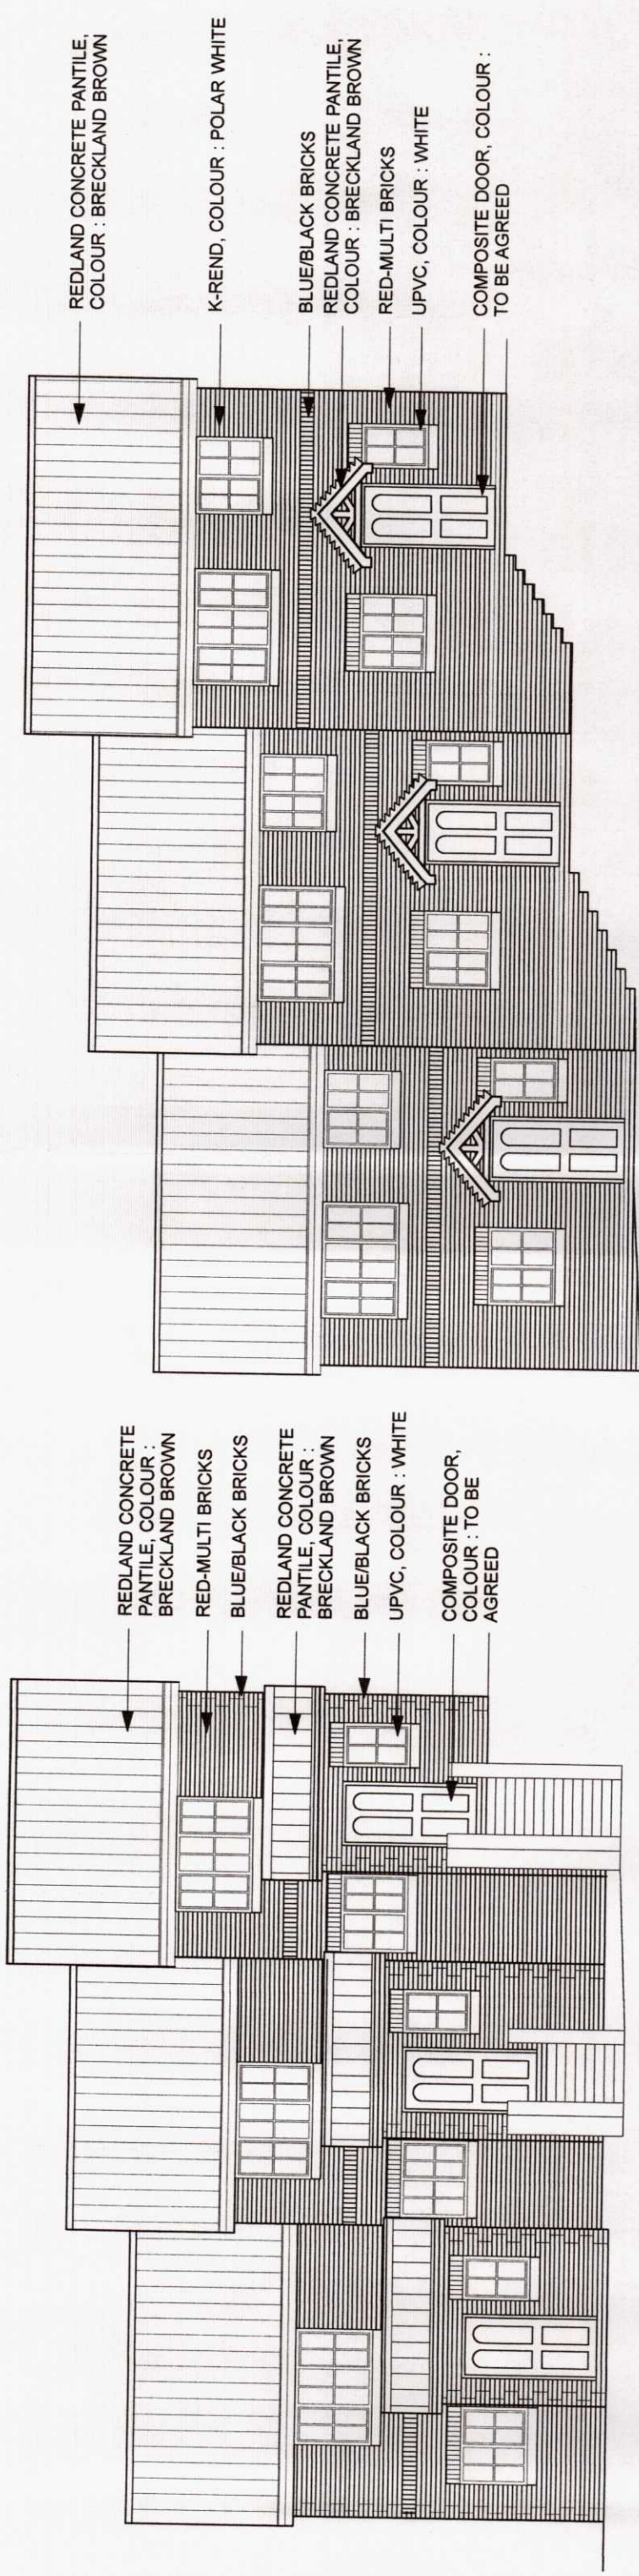


Side Elevation

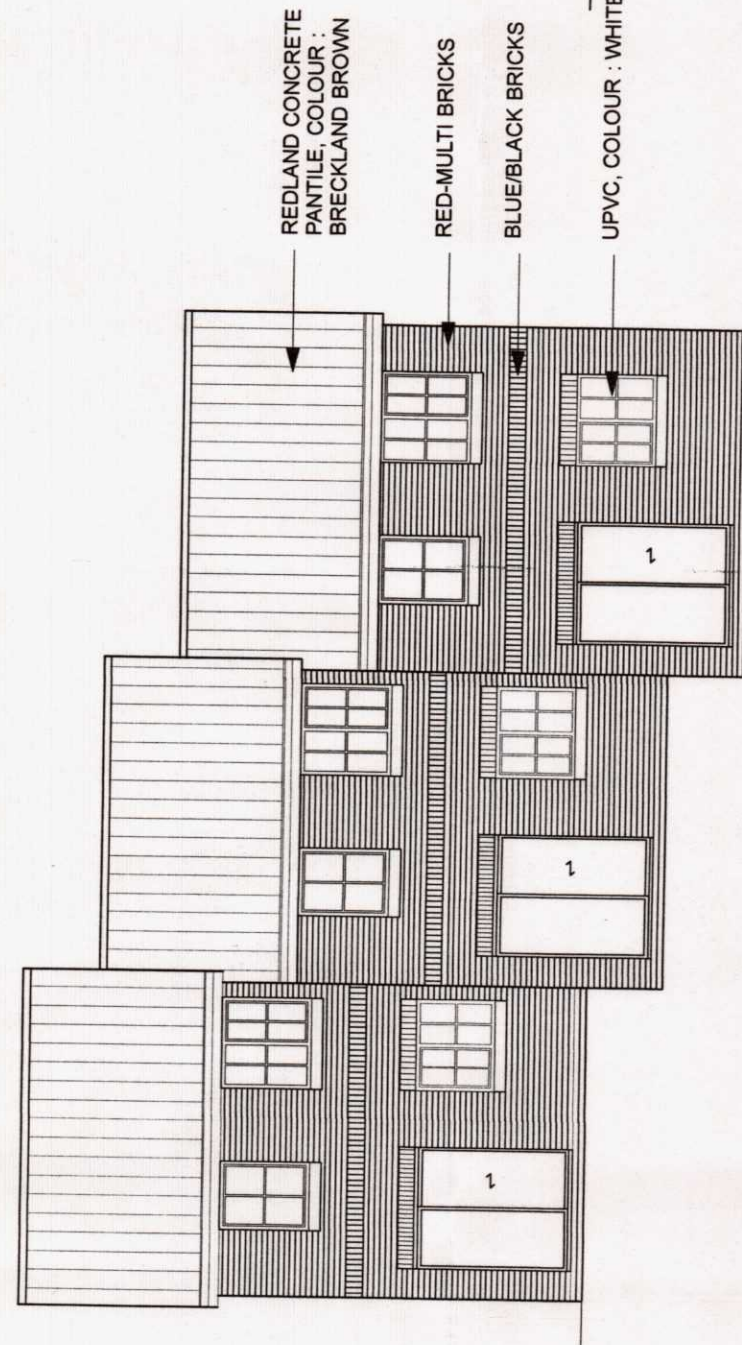

Side Elevation

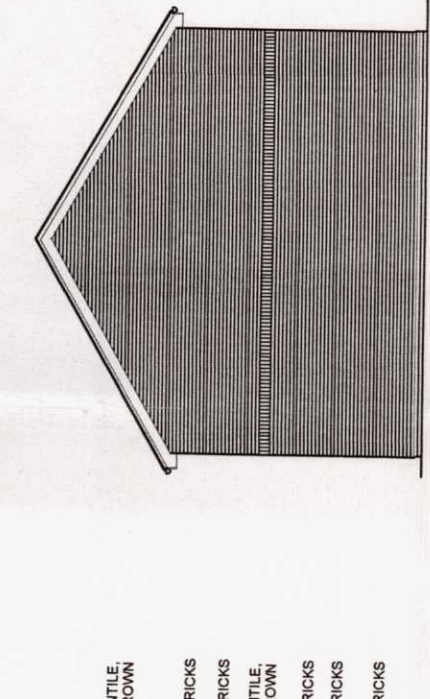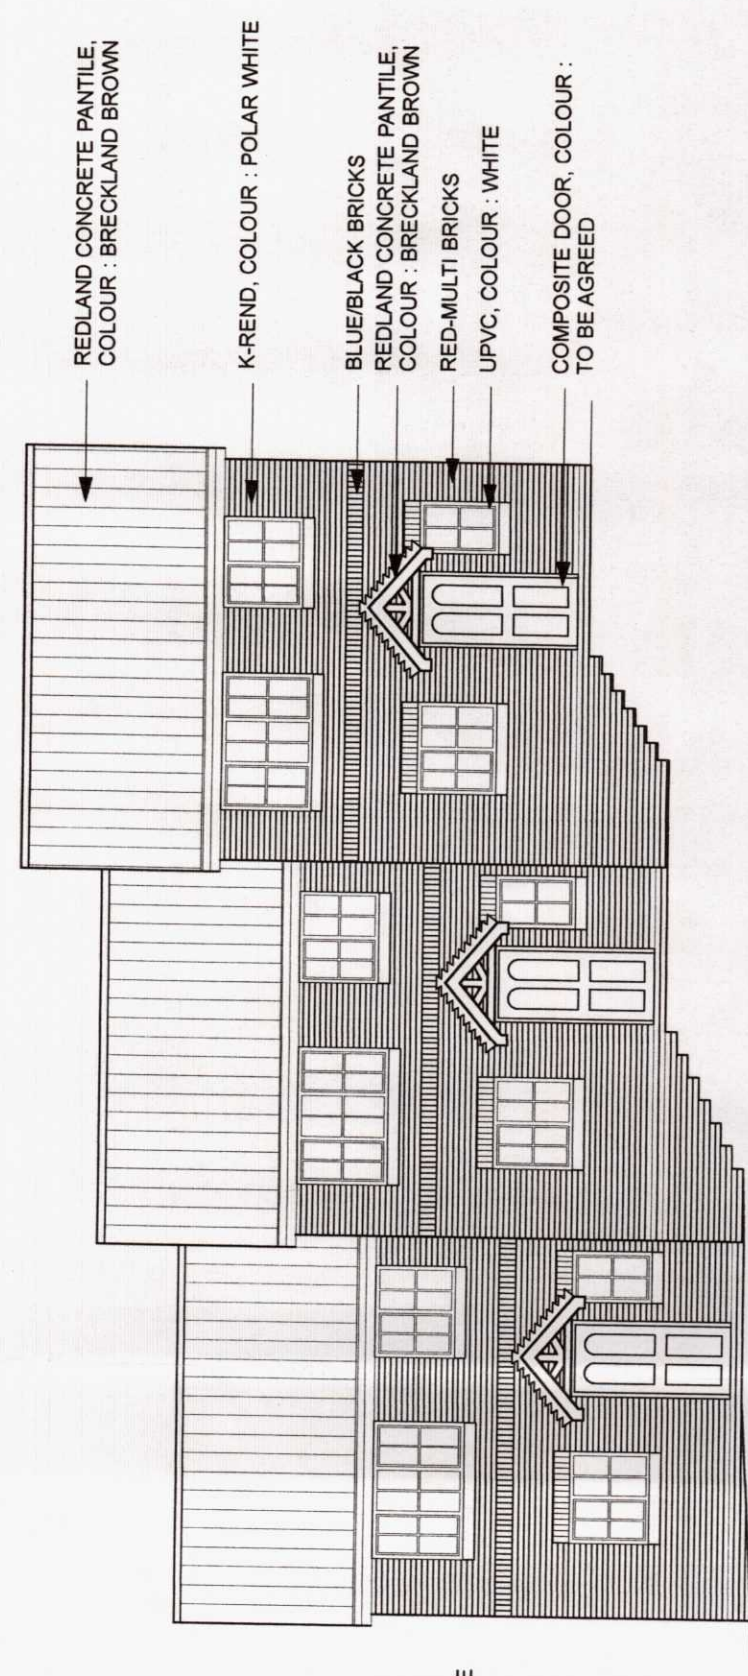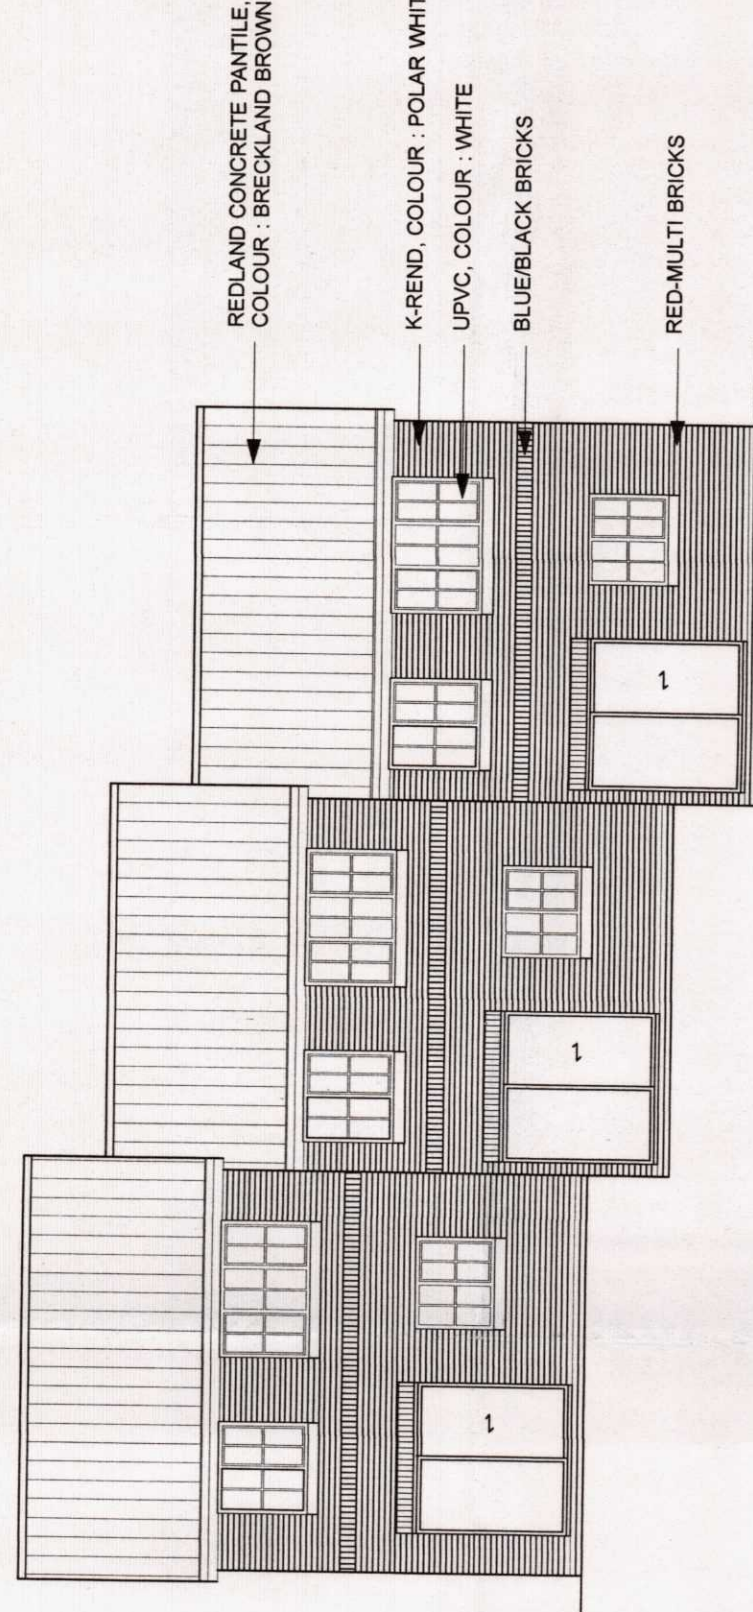

Side Elevation

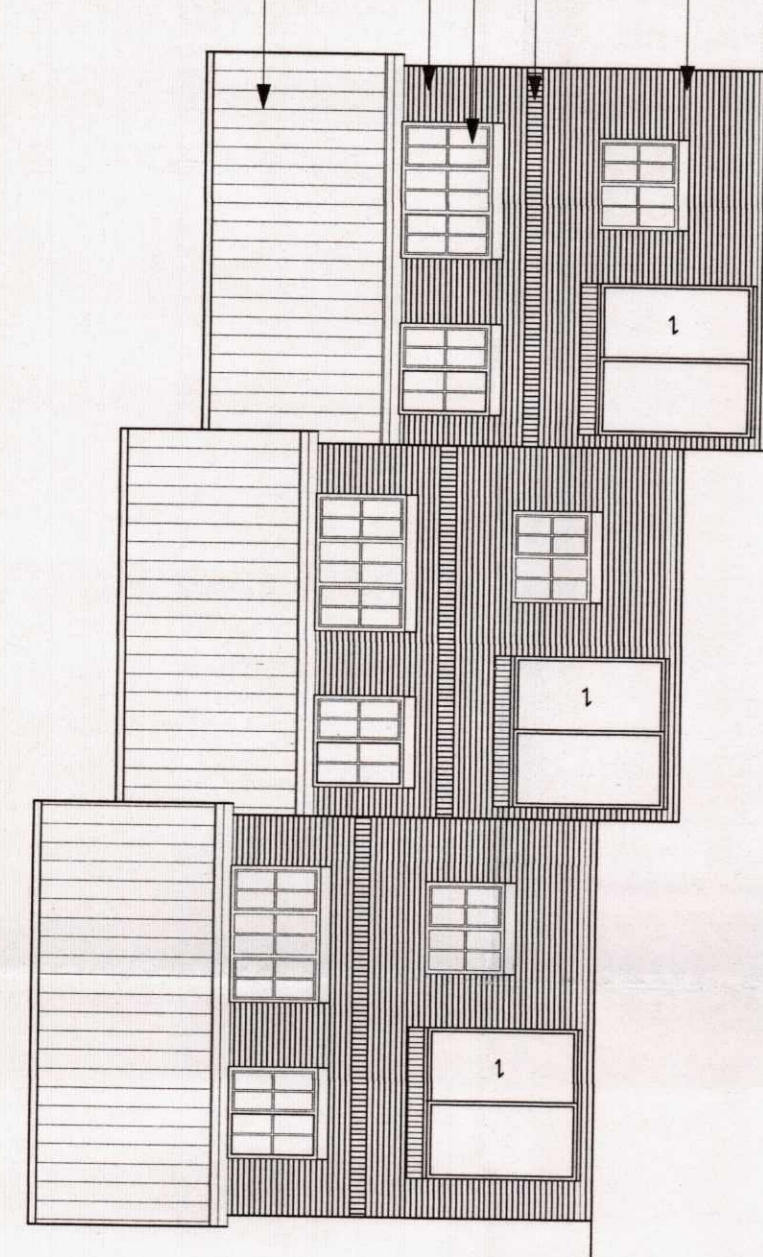

Side Elevation

This drawing, its contents and concepts depicted are the copyright of Stephen George Architects. It is not to be used, copied, or reproduced in any form or by any means, without the written consent of Stephen George Architects. All rights reserved.

SGA
STEPHEN GEORGE ARCHITECTS
100, 101, 102,1000.

SGA
STEPHEN GEORGE ARCHITECTS
100, 101, 102,1000.

Client	DEVELOPER : KEVIN JONES
Project	NEW PRIVATE HOUSING DEVELOPMENT TREVOR CLOSE, MERTHYR TYDFIL, PHASE 2
Drawing Title	HOUSE TYPES - SHEET 2
CAD ref	7775-26
Drawn	SMH
Date	MAR 2016
Scale	1:100 @ A1
Project No.	7775
Drawing No.	26
Revision	-