



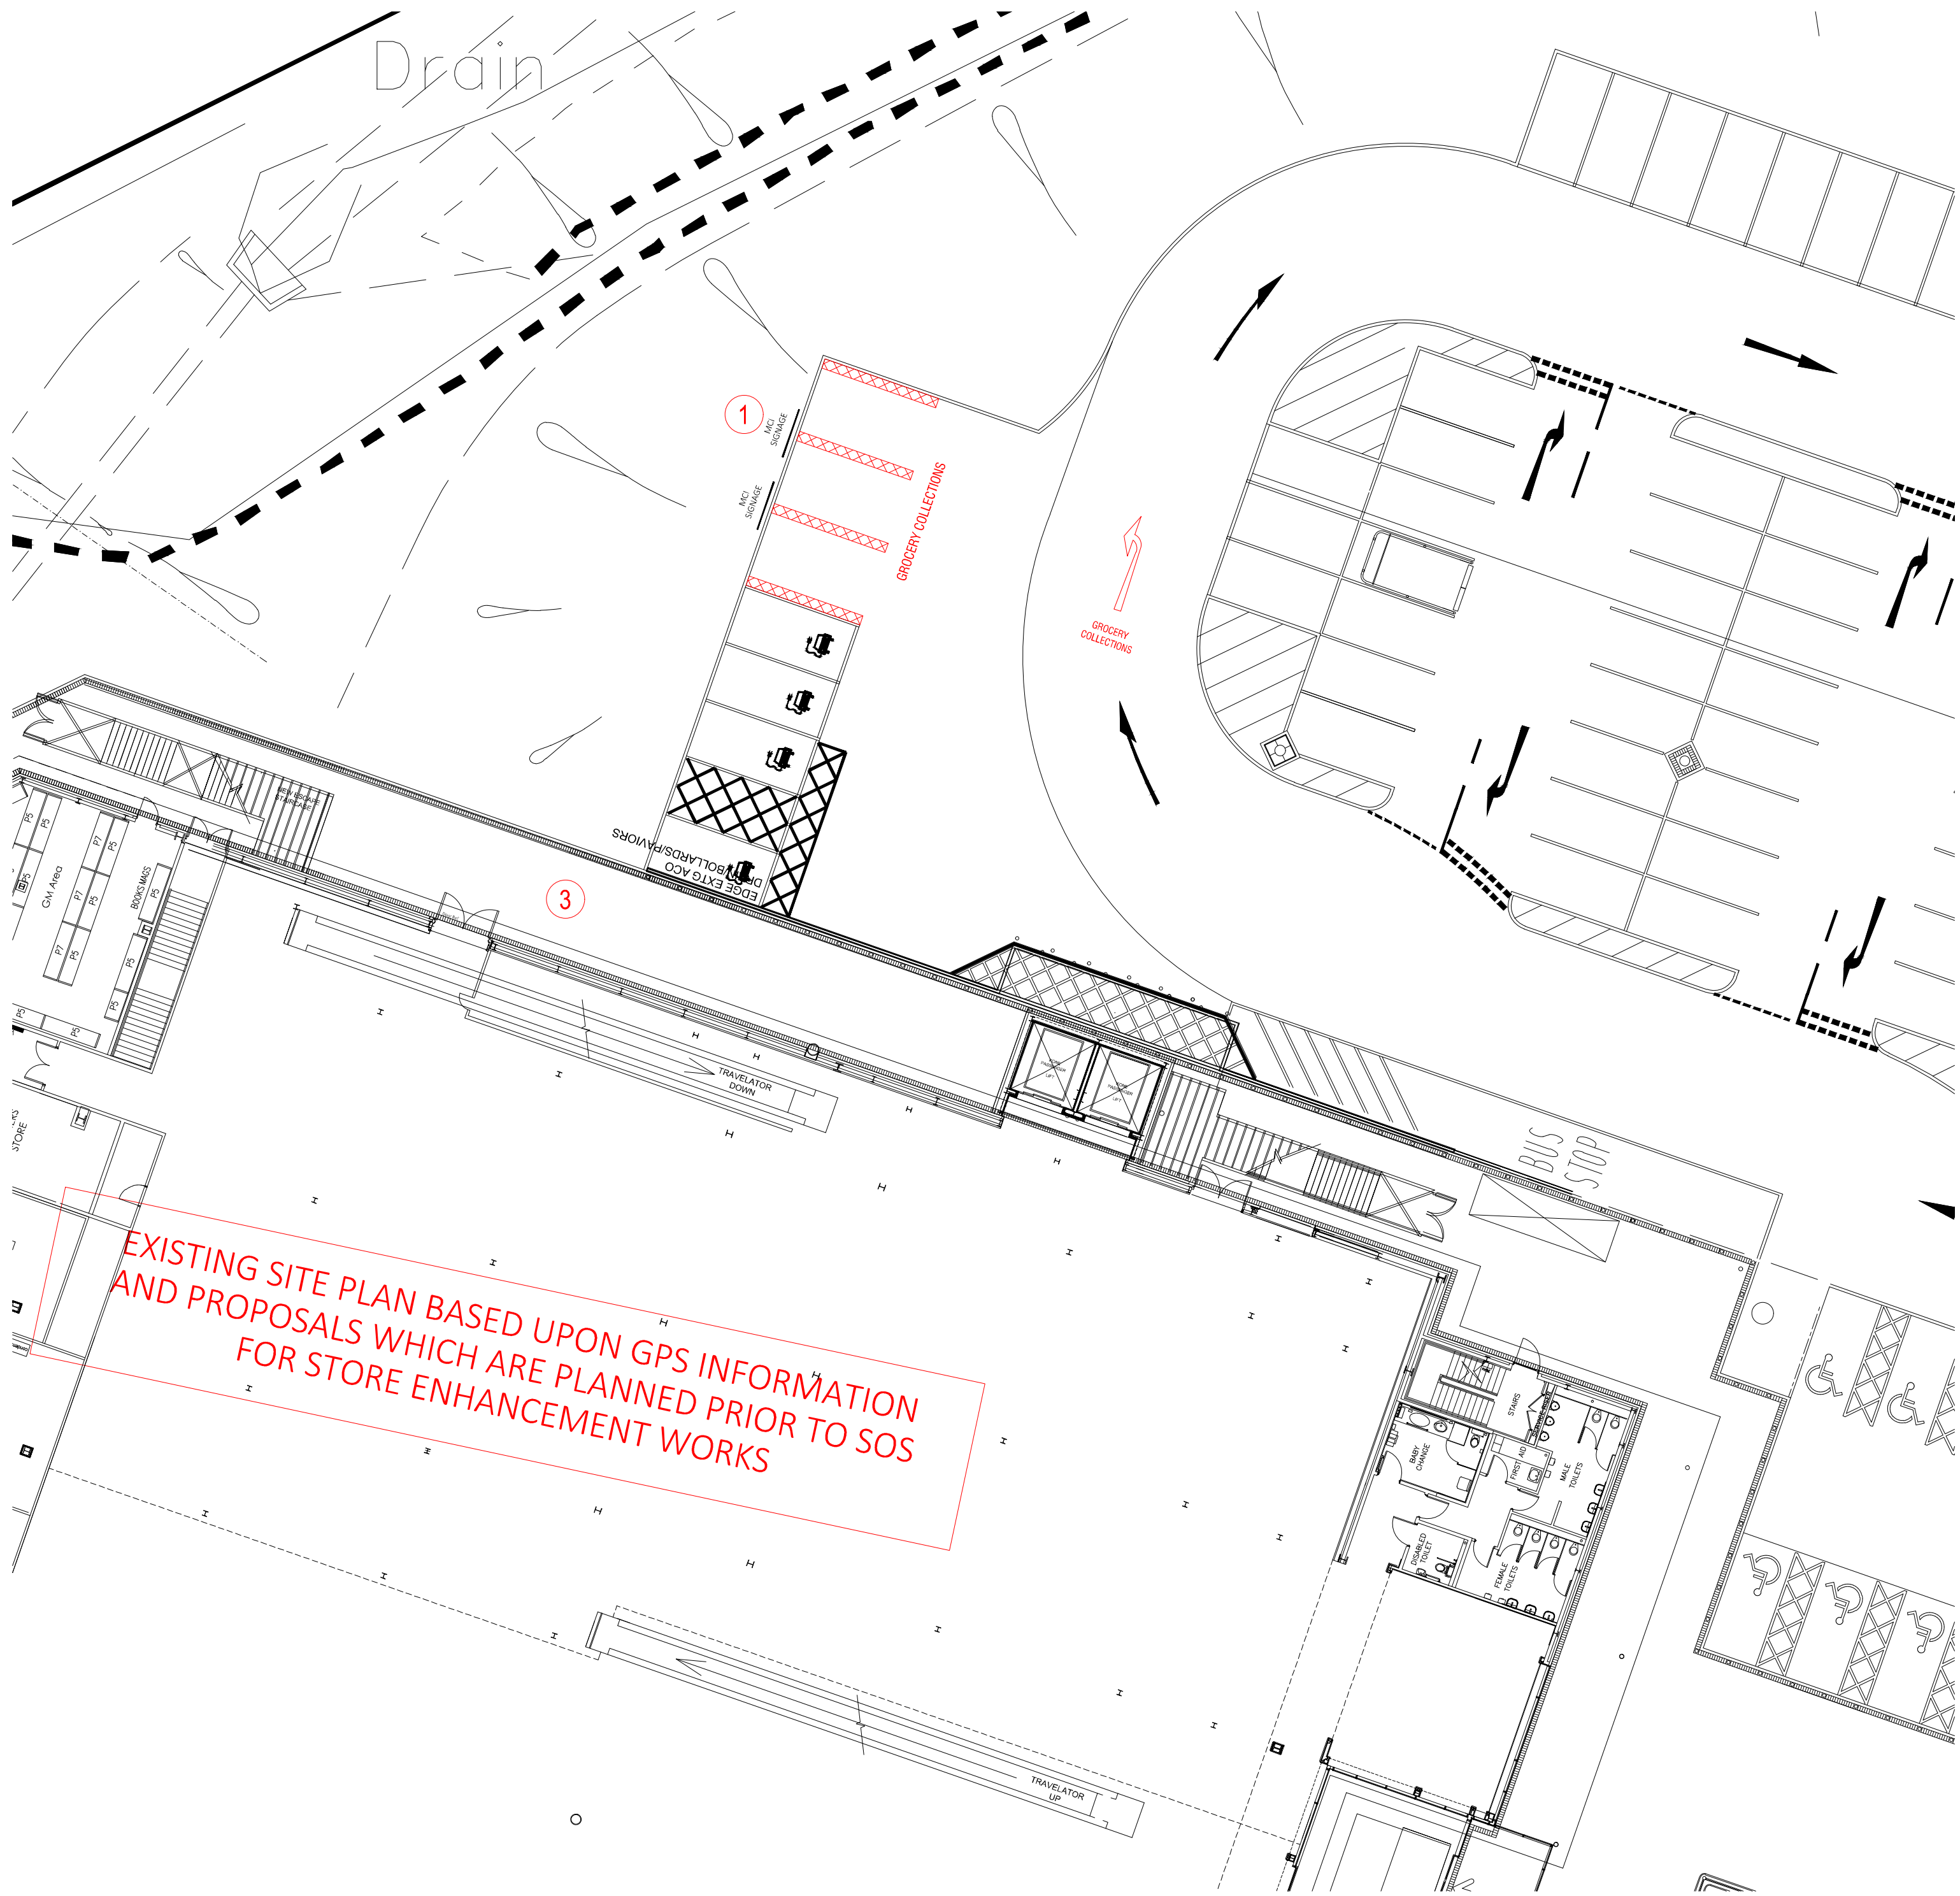


01 PROPOSED GROCERY COLLECTIONS AREA
PL-04 Scale 1:200 @ A1

EXTERNAL LEGEND :


- NEW FLOOR MARKINGS: New floor markings / hatching with new to latest ASDA specification. Manufacturer: Kestrel Thermoplastics. Colour: White (to car park areas) and Yellow (to van loading areas). NBS: Q10 / 396. Setting out to replicate existing bay sizes. Drawing has not been site measured for accuracy.
- NEW TARMAC FINISHES: Allowance for installation of new tarmac finishes to the entire area shown. Tarmac specification to be in accordance with the Structural Engineers details.

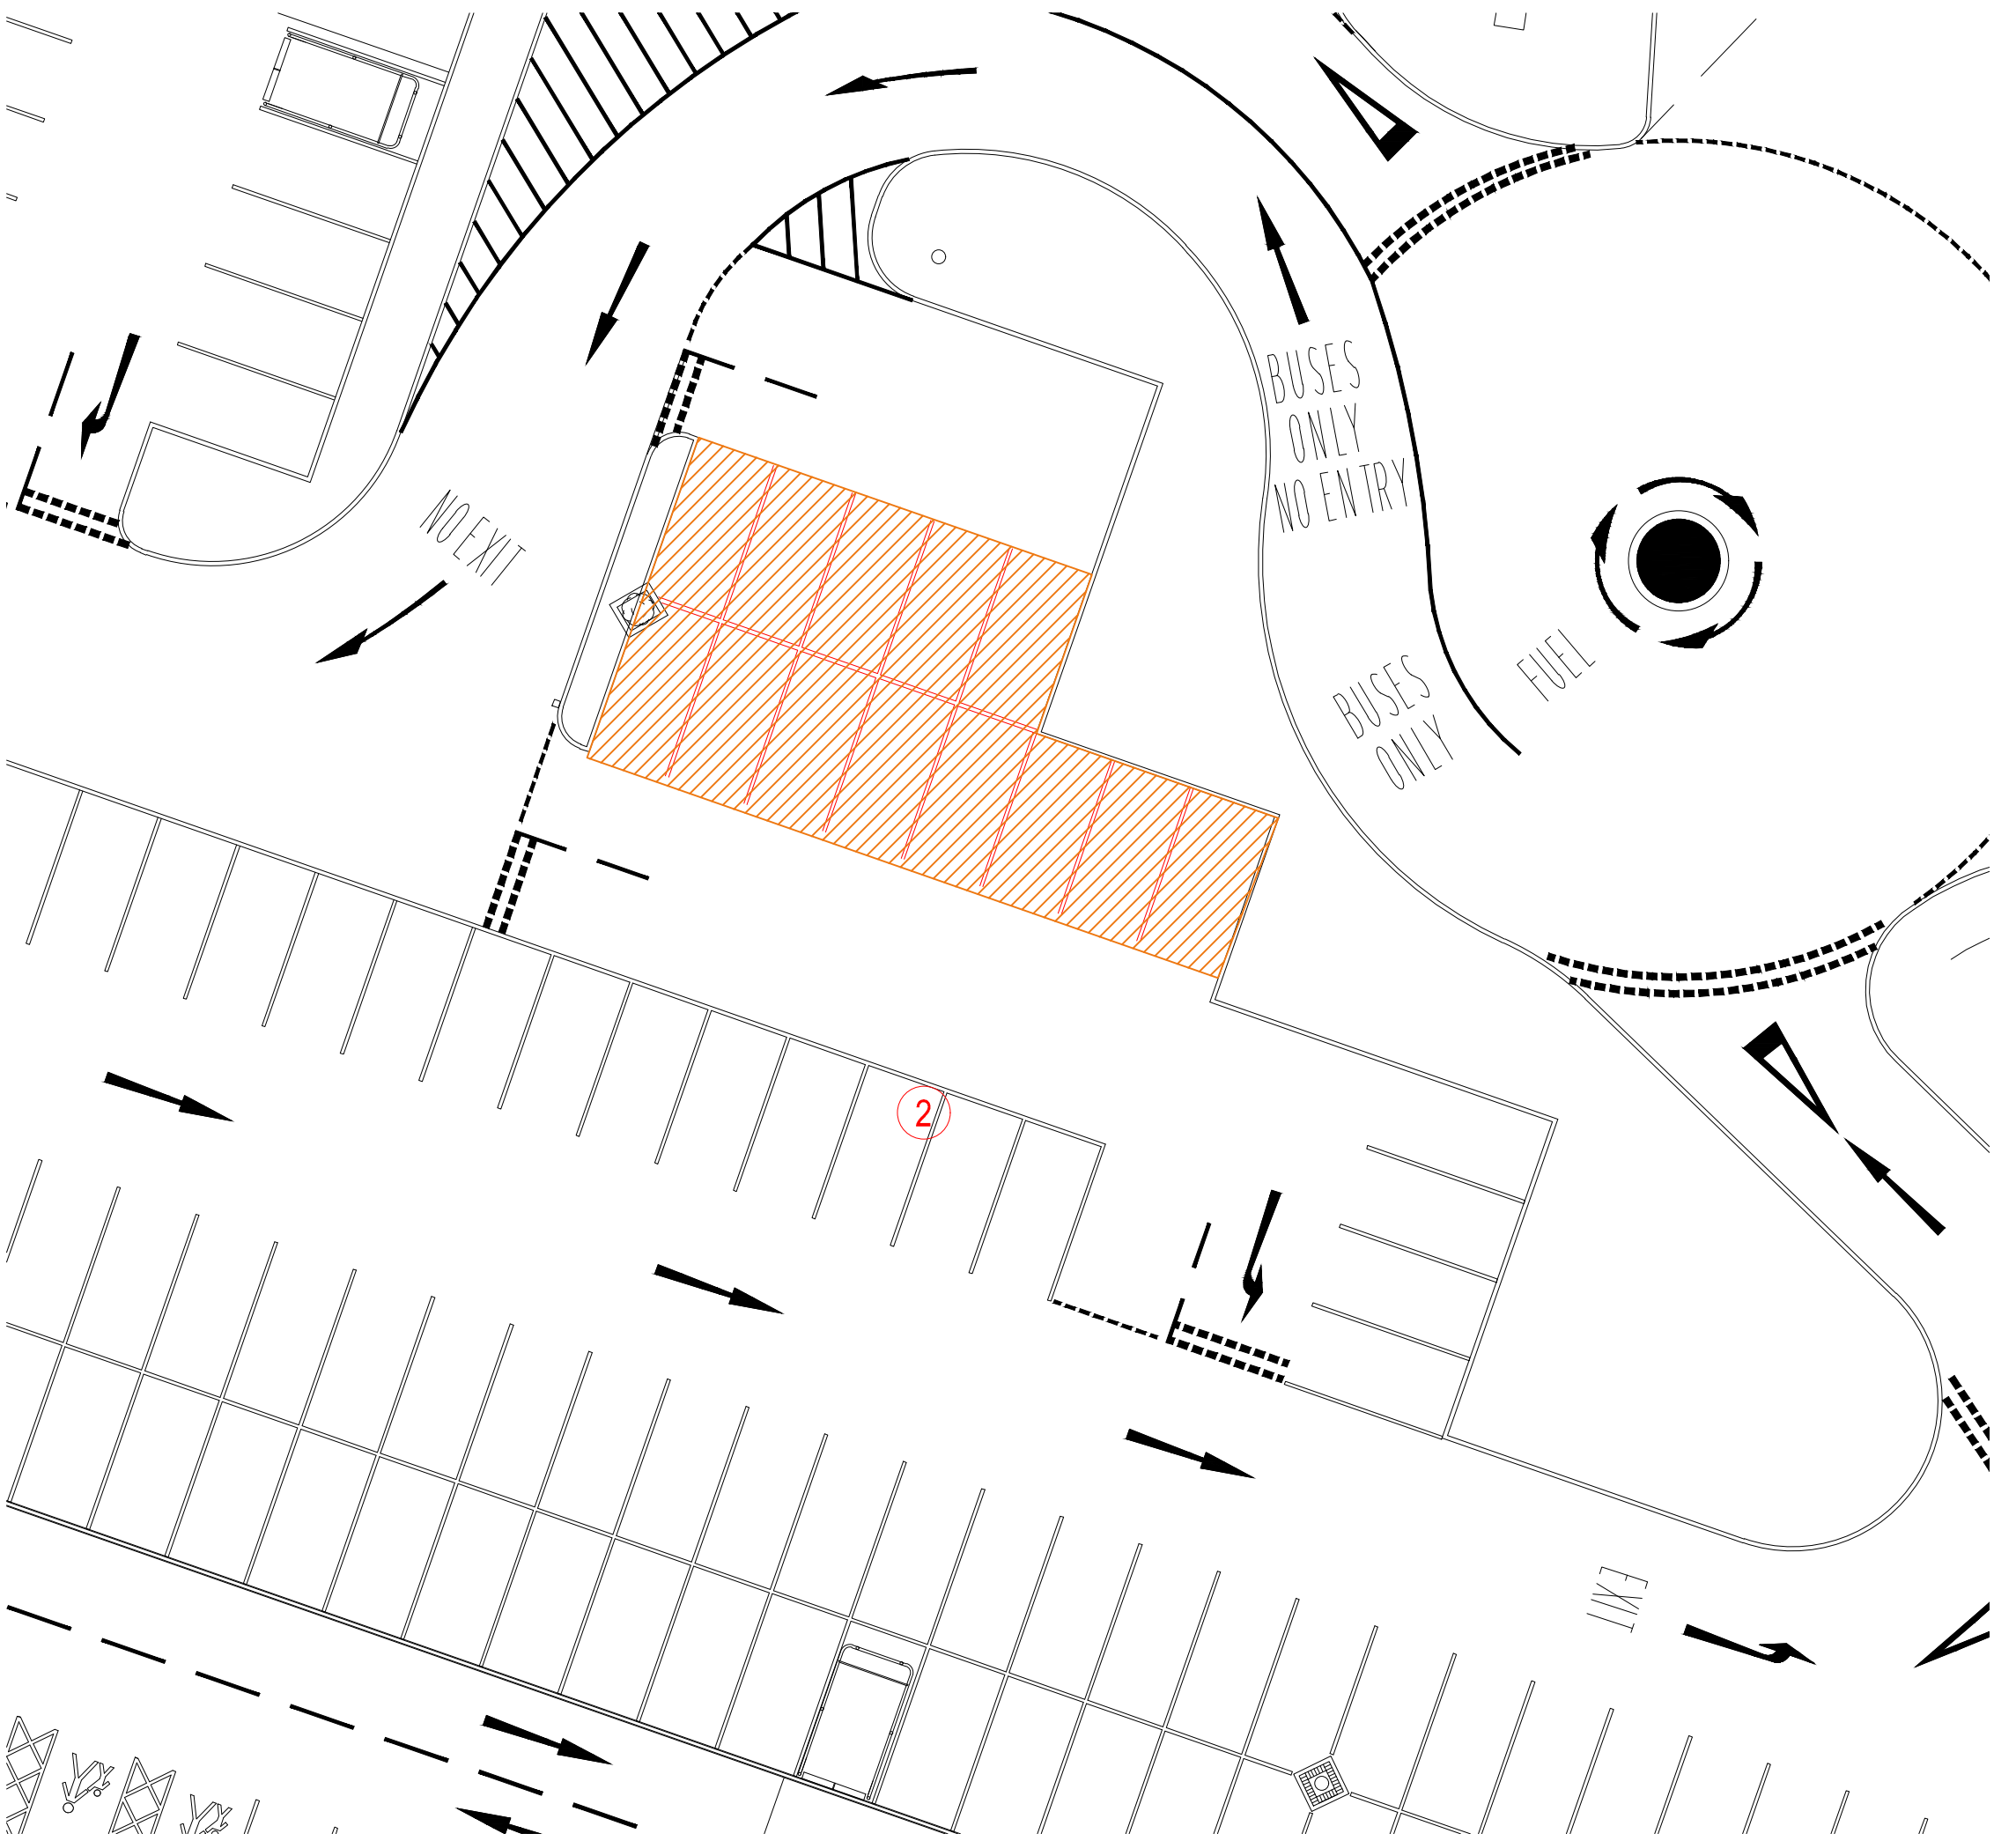

02 PROPOSED WORKS TO PREVIOUS GROCERY COLLECTIONS AREA
PL-04 Scale 1:200 @ A1

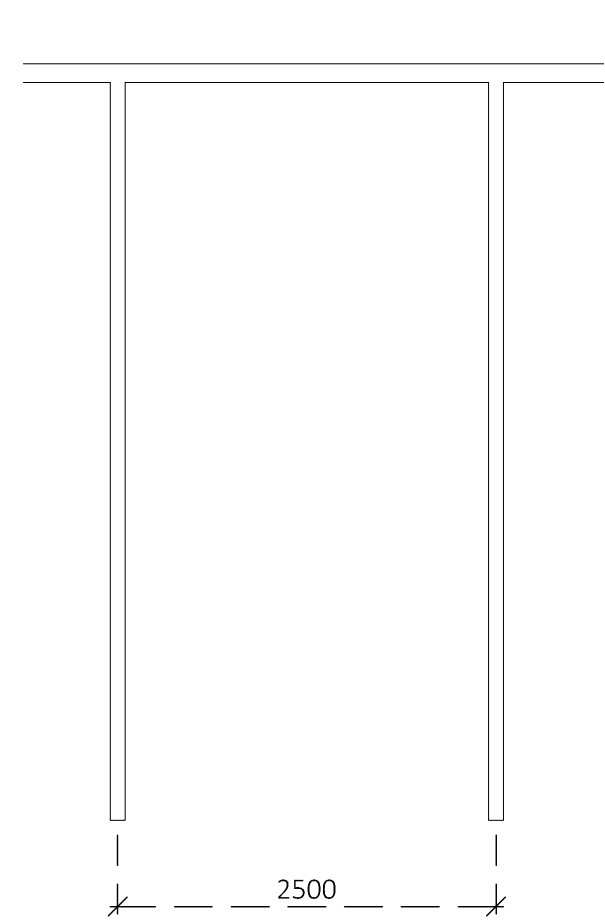

03 TYPICAL EXISTING BAY
PL-04 Scale 1:50 @ A1

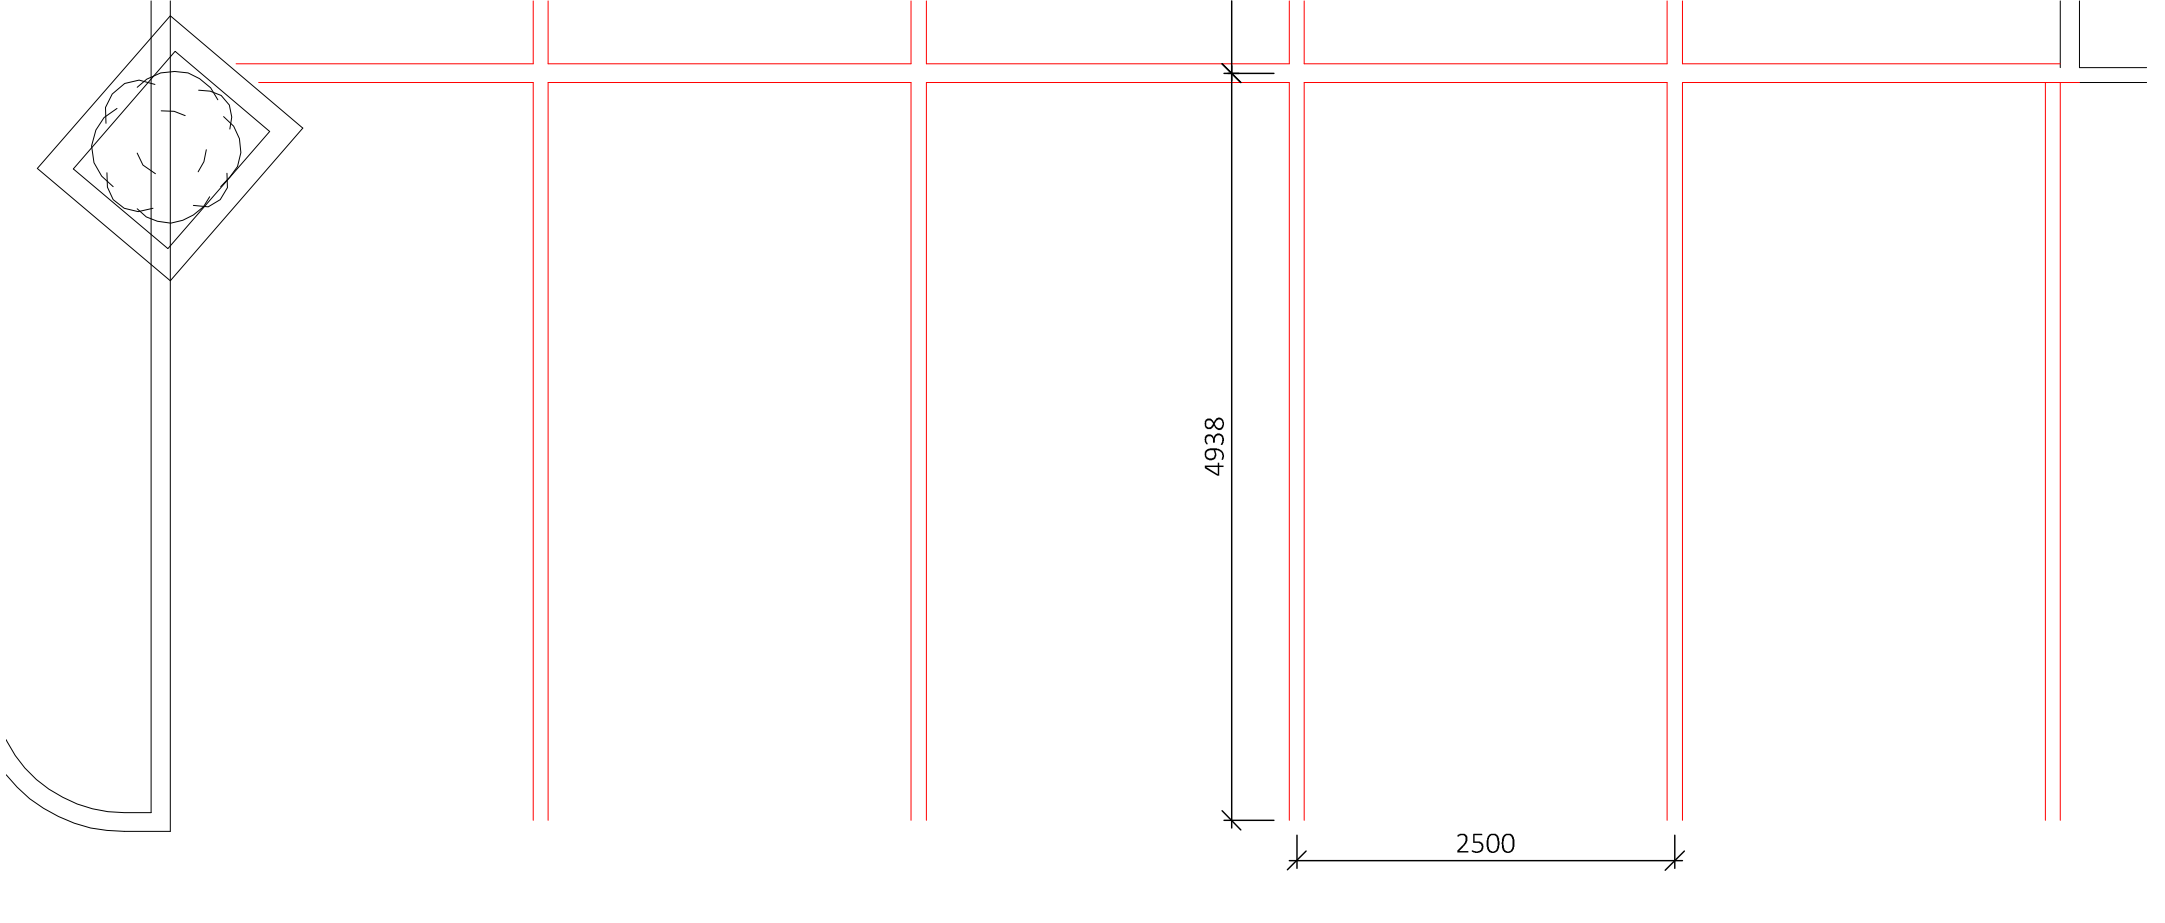

04 TYPICAL PROPOSED BAY
PL-04 Scale 1:50 @ A1

1 PROPOSED PLAN
PL-04 Scale 1:200 @ A1

HOME SHOPPING

1. New model spec 3.No lane C&C drive to, to be installed and all associated works with white lining amendments and signage. Allow to hydro blast existing lining.
2. Existing click and collect drive through removed including lockers, concrete slab, canopy, protection, lining, any signage and all associated items and giving back to standard bays. Allow for plaining off and new tarmac.
3. Remove existing MOE door at store and install new steel access door with swipe card access and associated ironmongery. Associated access controls, CCTV cameras to be reviewed by Asda, lighting to be reviewed by specialist.
4. Signage across car park to be updated by specialist including directional.

© Whittam Cox Architects - Disclaimer:

This drawing is copyright of WCEC Group Ltd trading as Whittam Cox Architects, and shall not be reproduced nor used for any other purpose without the written permission of the Architects. This drawing must be read in conjunction with all other related drawings and documentation. It is the contractors responsibility to ensure full compliance with the Building Regulations. Do not scale from this drawing, use figured dimensions only. It is the contractors responsibility to check and verify all dimensions on site. Any discrepancies to be reported immediately. IF IN DOUBT ASK. Materials not in conformity with relevant British or European Standards/Codes of practice or materials known to be deleterious to health & safety must not be used or specified on this project.

NOTES :

This drawing is to be read in conjunction with the following Whittam Cox Architects and ASDA documentation :

- ASDA Standard NBS (2020)
- Project specific Scope Of Works (if relevant)
- A-00-32-200 - Door Schedule
- ASDA Remodel Standard Door Details drawings: SD-04, SD-05 and SD-06

Any discrepancies between this drawing and the above should be reported to the contract administrator.

C.D.M :

There are **NO SIGNIFICANT** risks associated with the works on this drawing that a competent contractor would not foresee

Indicates door reference number. Refer to Door Schedule A-00-32-200 for further information

A_220424	Details added for parking bay setting out and general update to	mm/AB
040624	Ascorporate	mm/AB
040624	Final issue	mm/AB

PLANNING

By Issue	Description	Drawn/Check by
CLIENT		



PROJECT
PROPOSED HOME SHOPPING WORKS
ASDA MERTHYR TYDFIL
TITLE
PROPOSED WORKS DETAILS PLAN

DRAWING STATUS			
PLANNING			
DRAWN	mm	CHECKED	AB
SCALE	1:200 @ A1		
DATE	MARCH 2024		

Whittam Cox ARCHITECTS
Chesterfield / 01246 260261
London / 020 3388 0019
Leeds / 0113 468 2450
whittamcox.com

JOB NO.	DRAWING NO.	REV
230457	PL-04	A

