




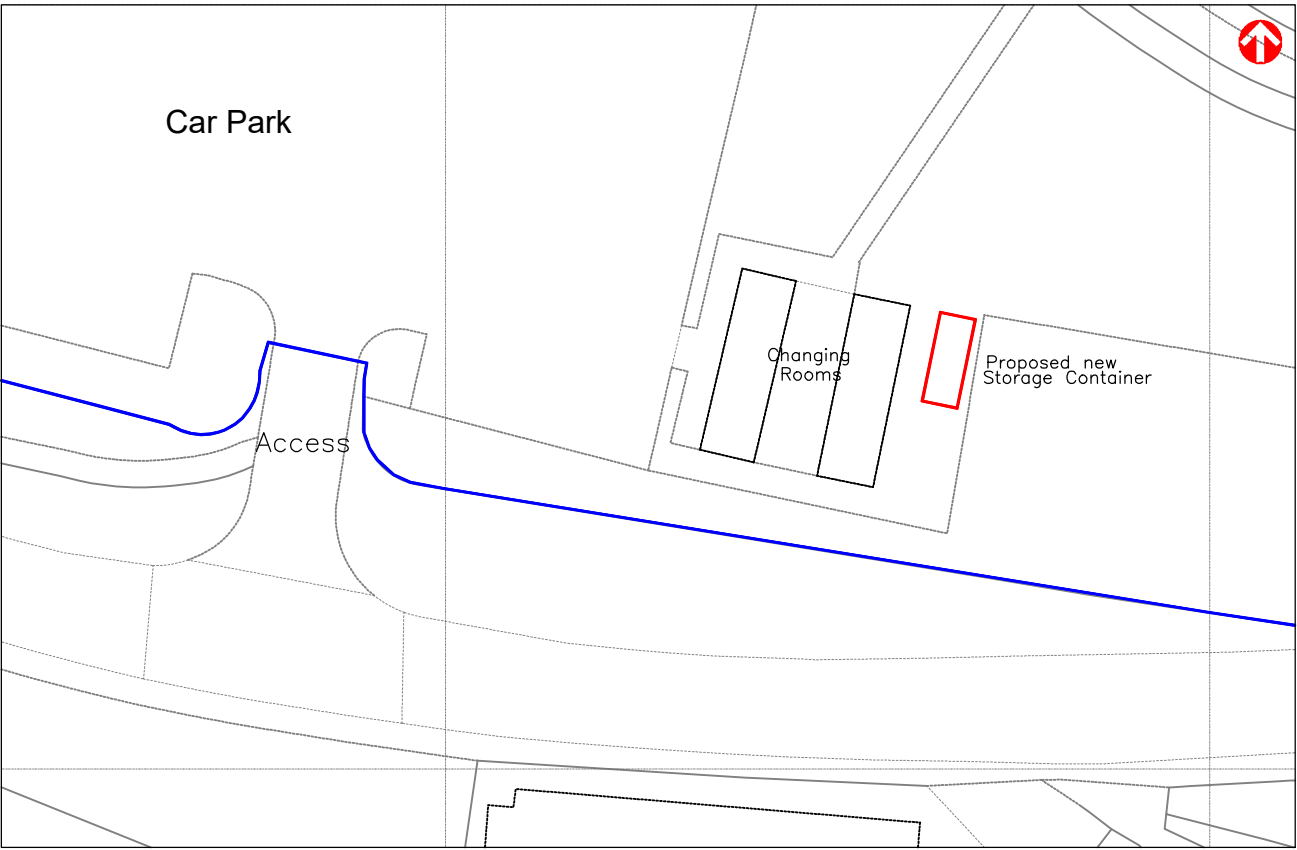


Proposed Plan  
1:500

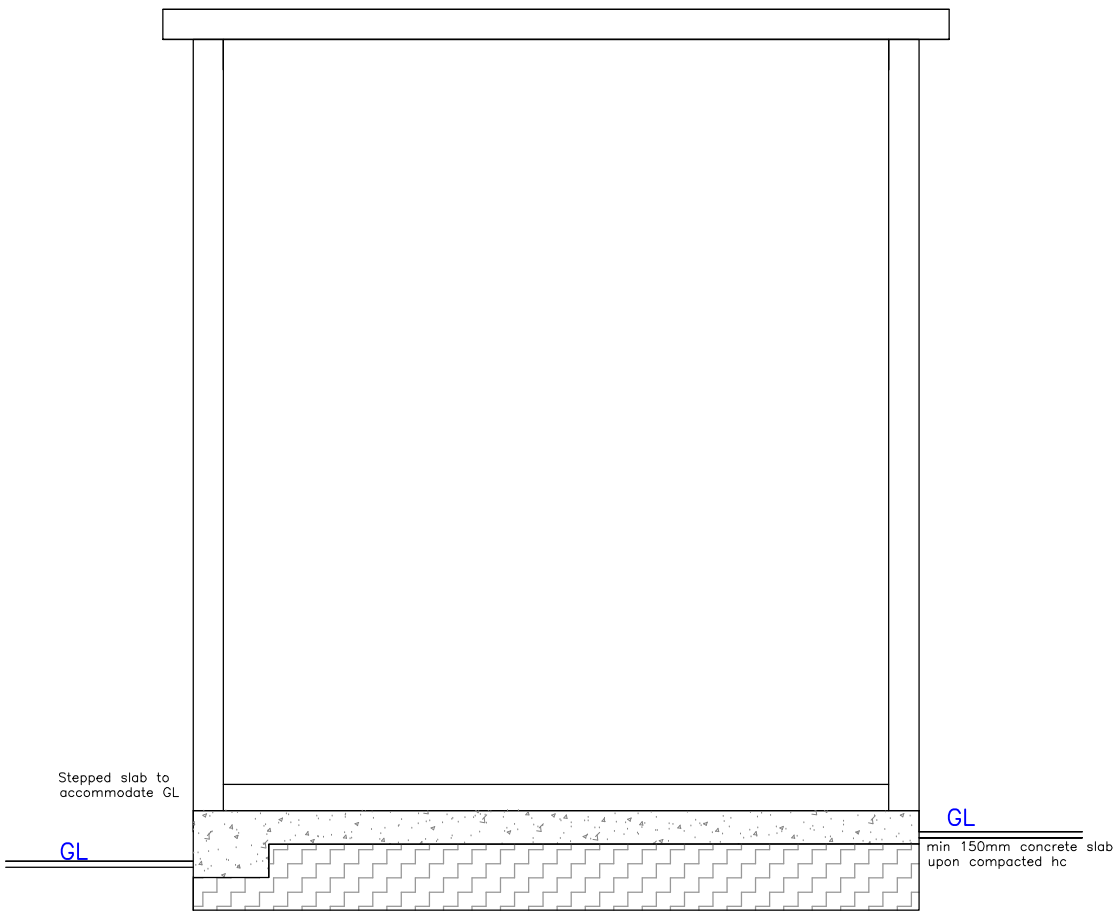


Proposed Section  
1:25

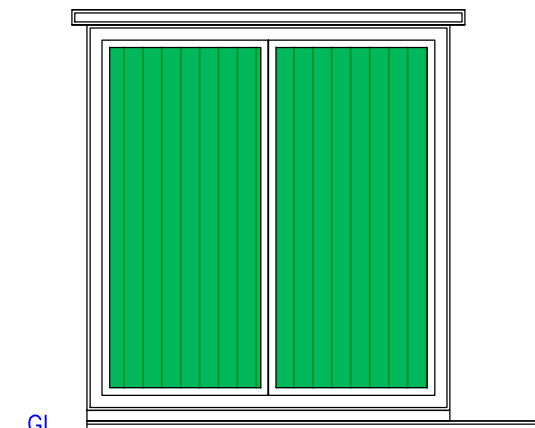


Proposed Front Elevation  
1:50

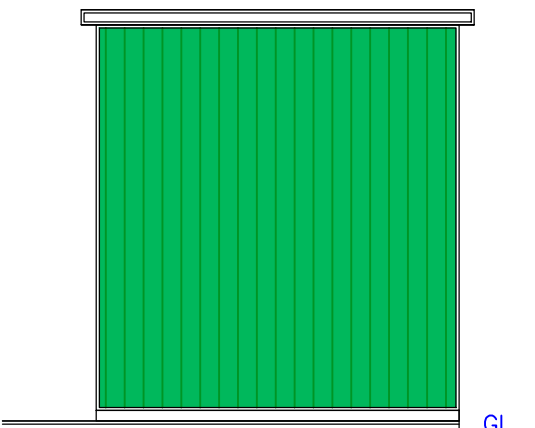



Proposed Rear Elevation  
1:50

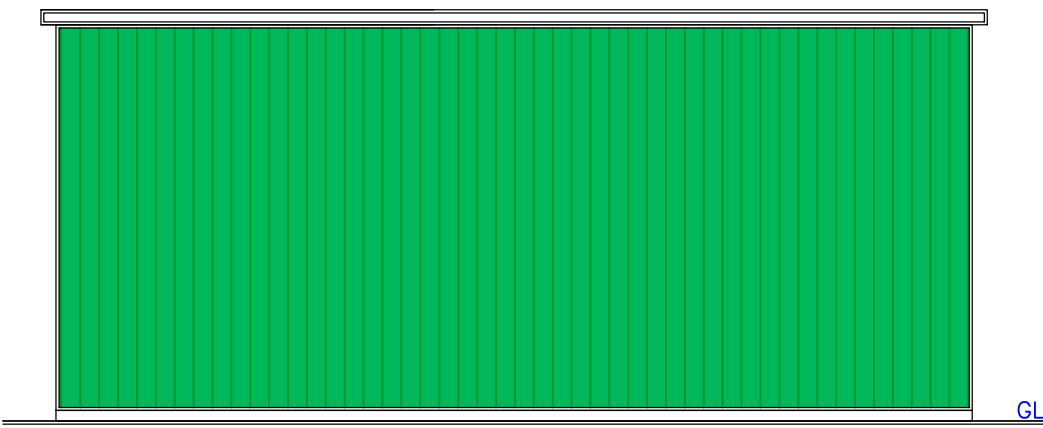

Proposed Side Elevation  
1:50

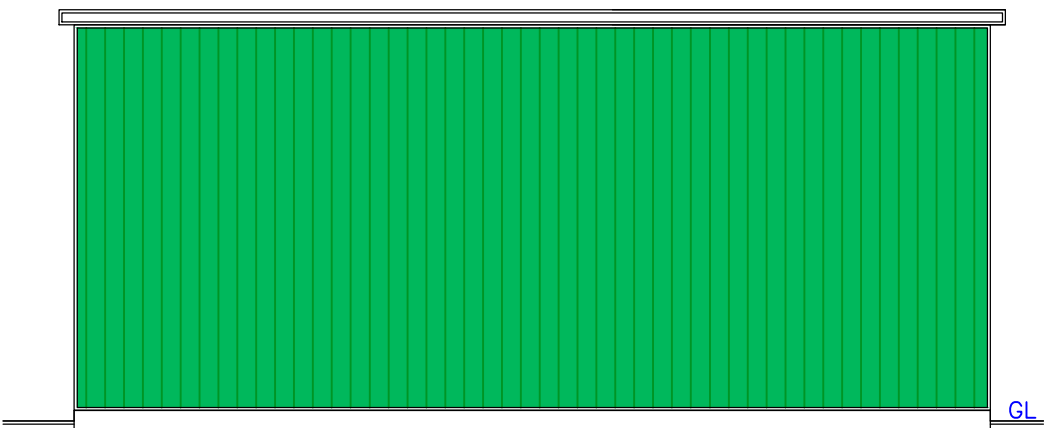

Proposed Side Elevation  
1:50

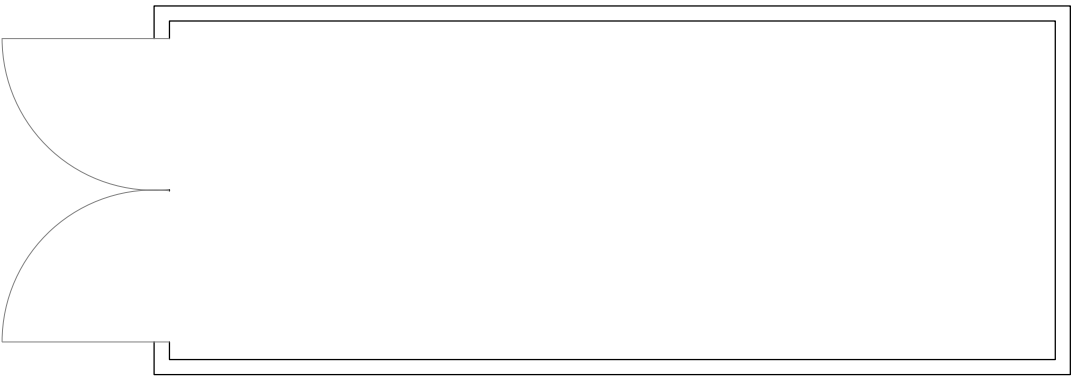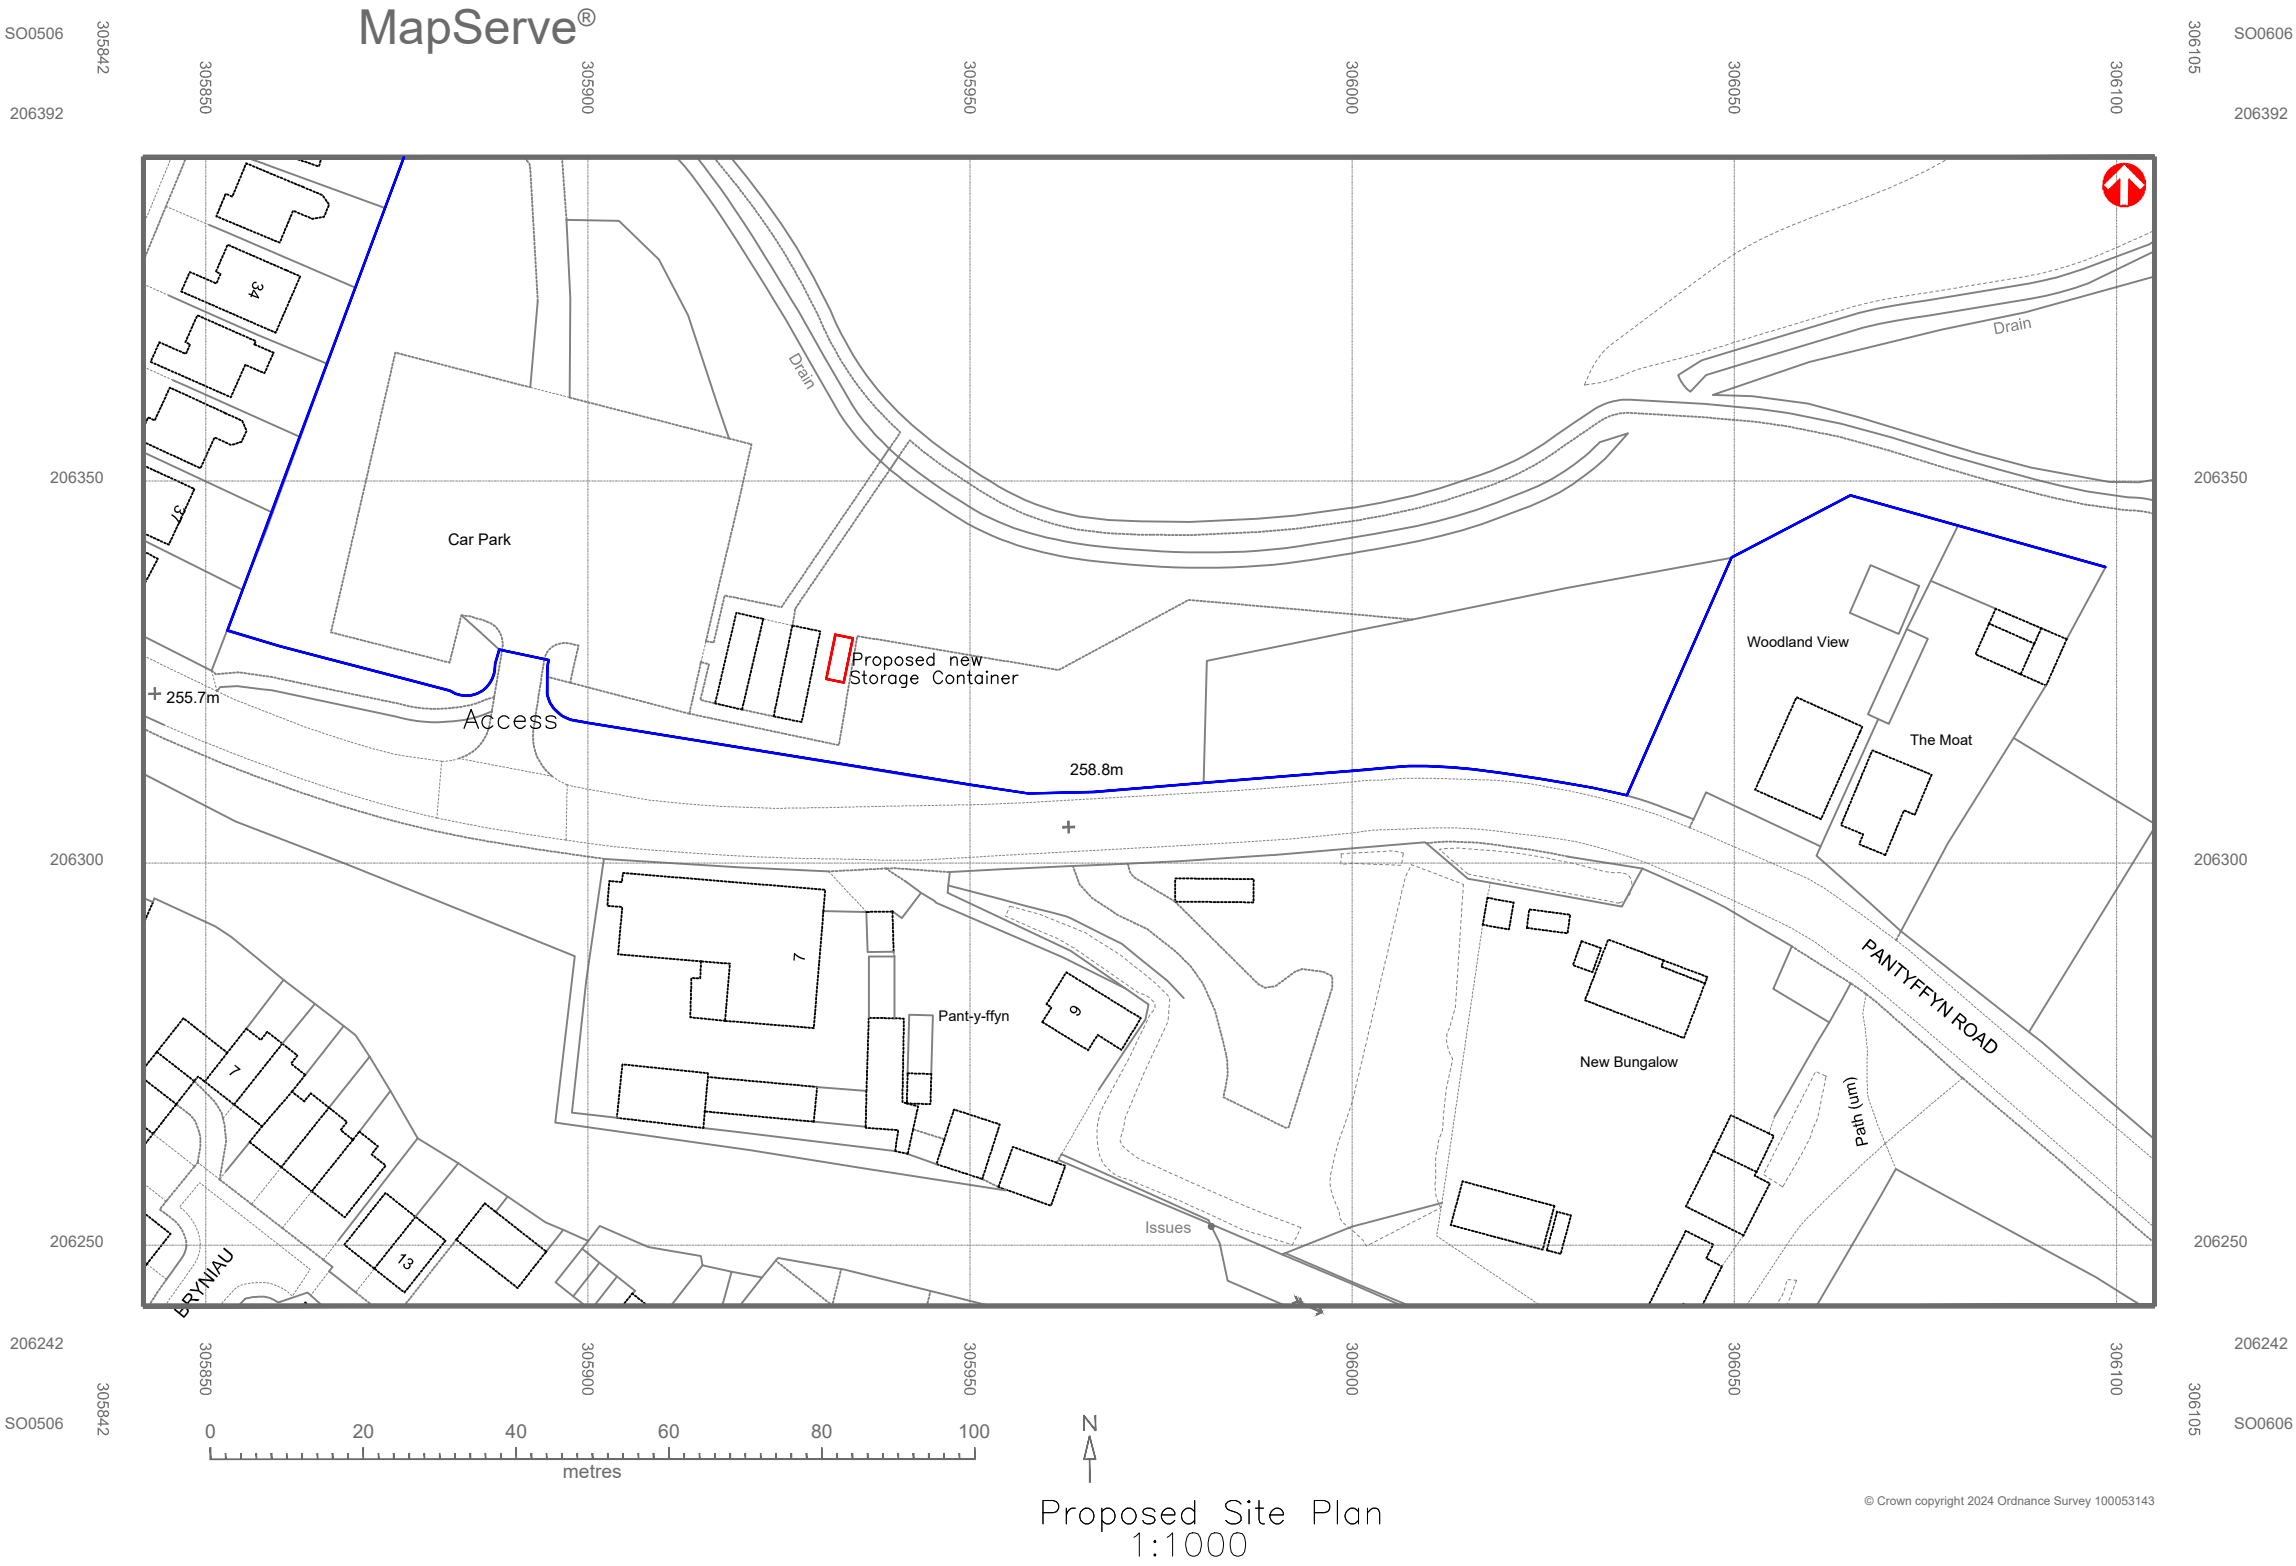

Container 6.06m in length - 2.44m wide - 2.6m in height

Finishes

|                 |                |
|-----------------|----------------|
| Roof:           | Steel in green |
| External walls: | Steel in green |
| Doors:          | Steel in green |

|                                                           |         |                                                                                              |         |
|-----------------------------------------------------------|---------|----------------------------------------------------------------------------------------------|---------|
|                                                           |         |                                                                                              |         |
| Issued Only for Purpose Indicated                         |         |                                                                                              |         |
| Drawing Status: FOR PLANNING PURPOSES ONLY                |         |                                                                                              |         |
| Address                                                   |         | The Oval<br>Panttyfyn Road<br>Merthyr Tydfil<br>CF47 0LA<br>Grid Reference<br>305933, 206325 |         |
| Project                                                   |         | Proposed new<br>Storage Container                                                            |         |
| Drawn by                                                  | Date    | Scale                                                                                        |         |
| PT                                                        | JULY 24 | 1:25<br>1:50<br>1:500<br>1:1000                                                              |         |
| Title                                                     |         | Paper                                                                                        |         |
| Existing &<br>Proposed Plans,<br>Elevations &<br>Sections |         | A2                                                                                           |         |
|                                                           |         | Drwg No                                                                                      | Oval 01 |