


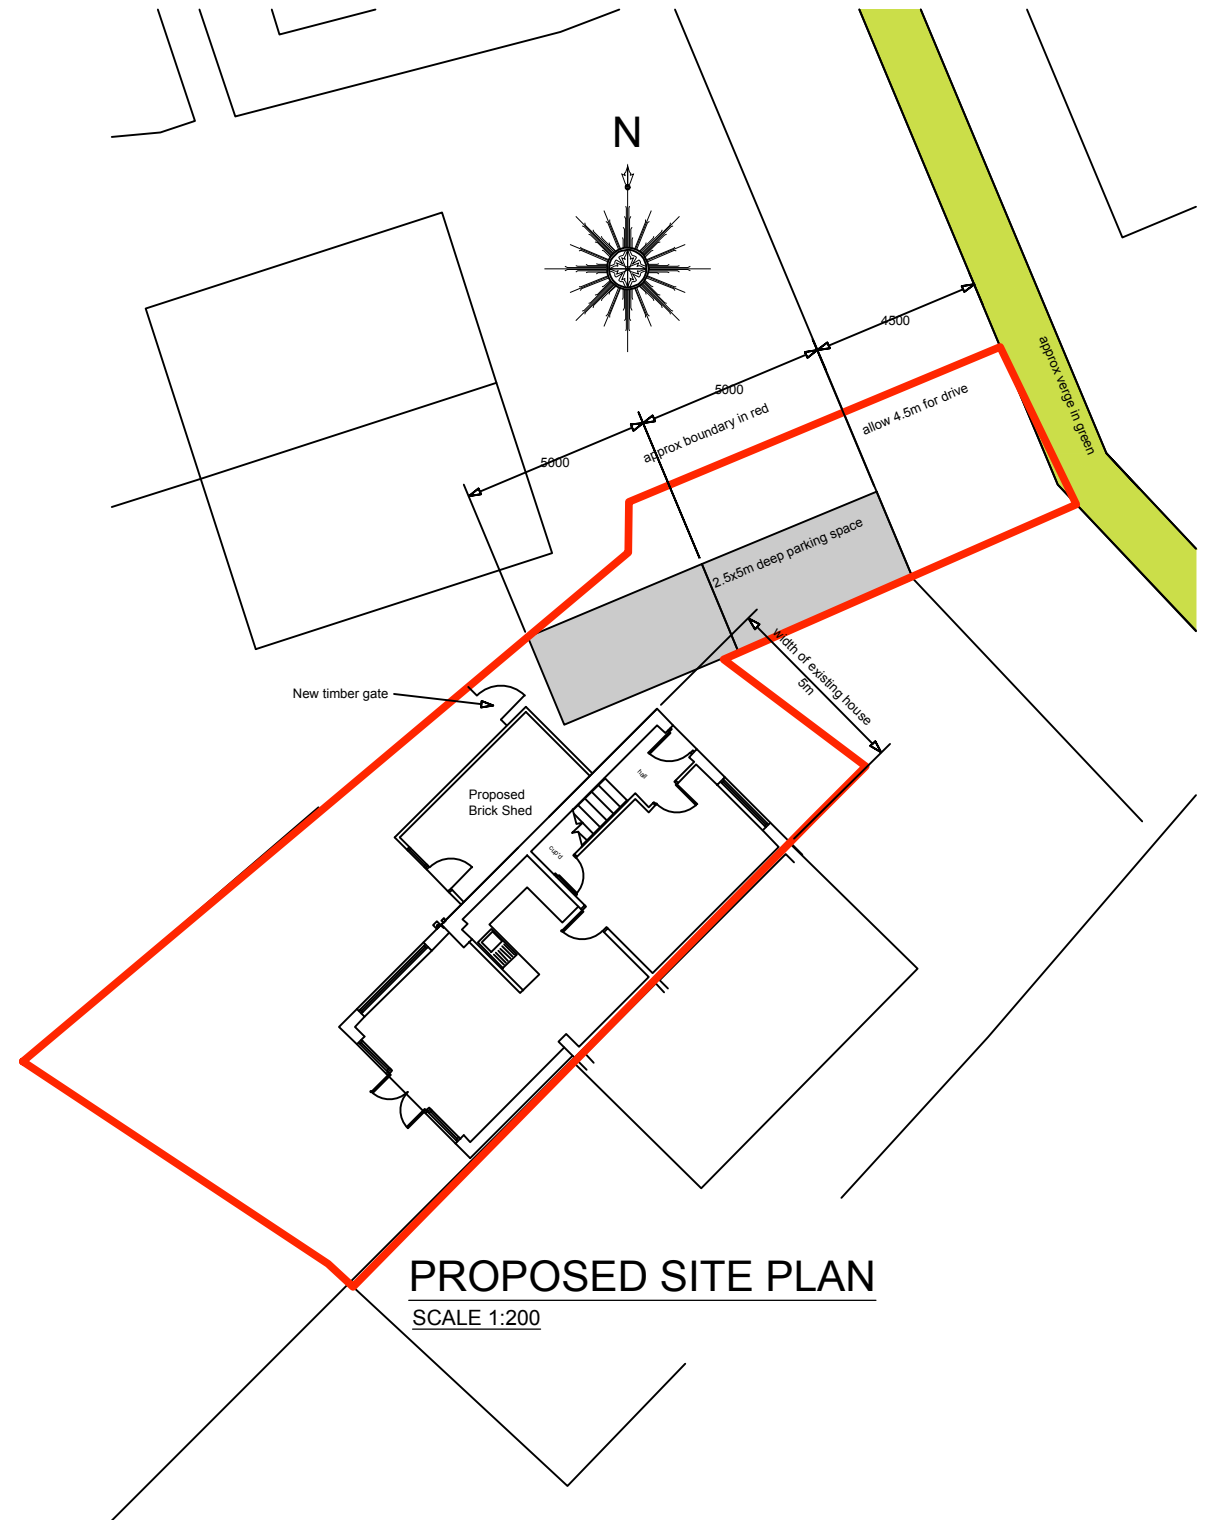

Proposed Single Storey
Attached outbuilding

Rev	Description	Date

10 Bishops Grove
Merthyr Tydfil CF47 9LJ

SITE PLANS

Date	April '22
Drawn by	
Scale	1:200

A705-02