




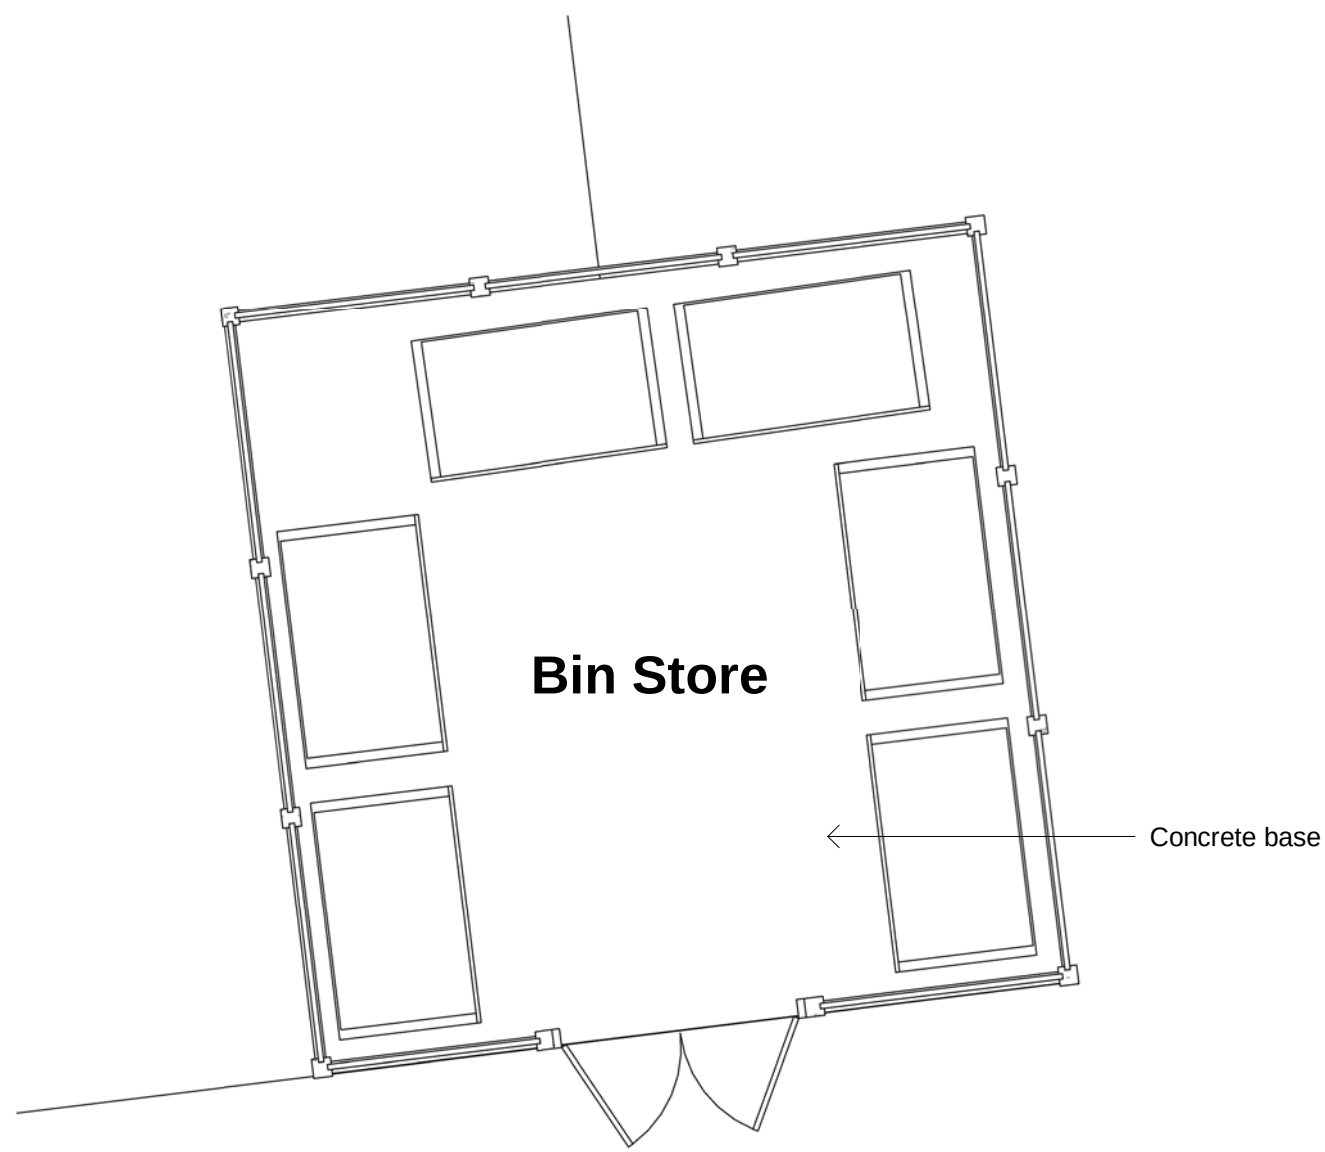


PCD 9 - Bin Store Plan
1 : 50

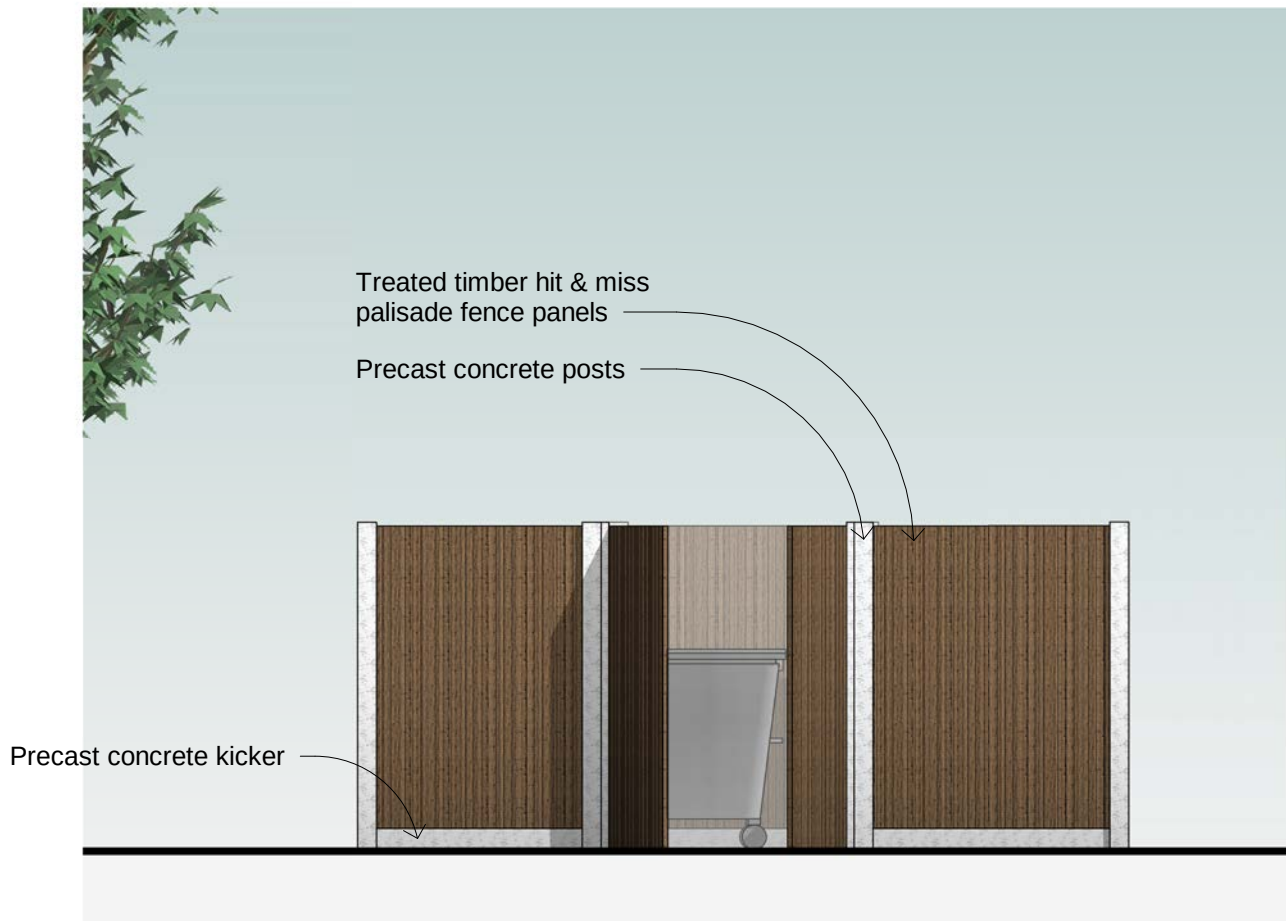


Bin Store - Front Elevation
1 : 50

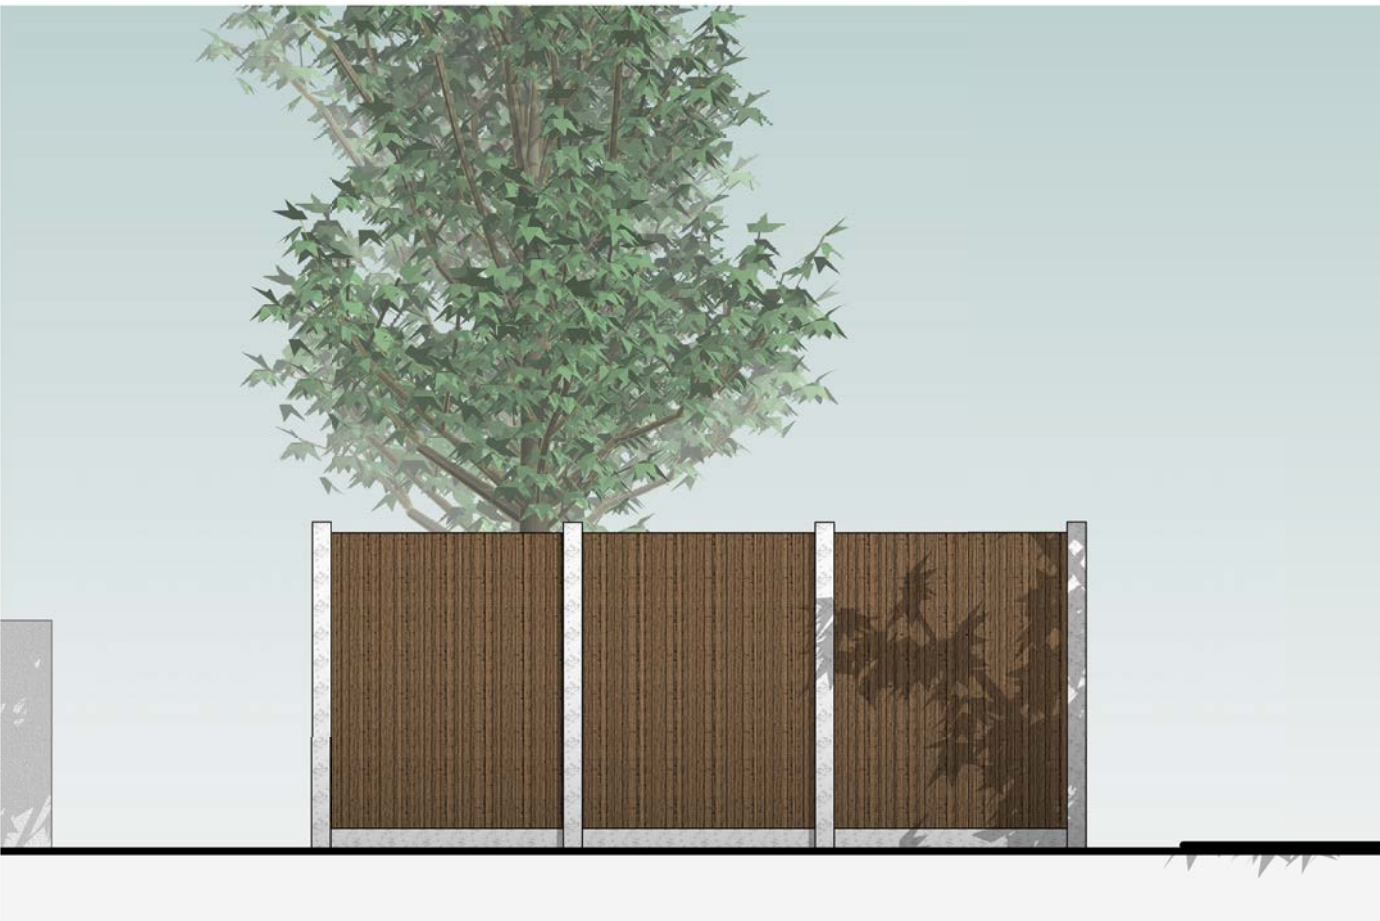


Bin Store - Right Side Elevation
1 : 50

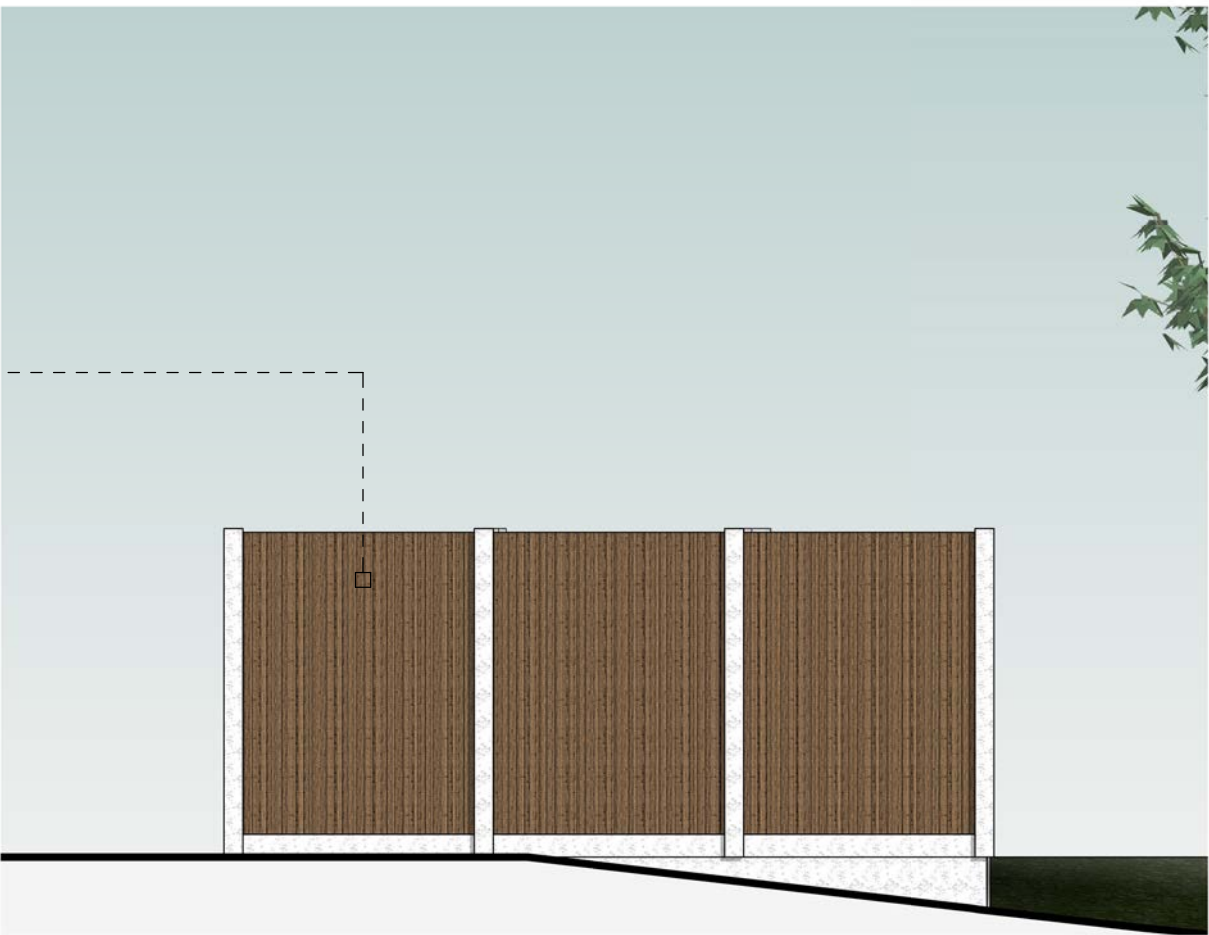

Bin Store - Rear Elevation
1 : 50

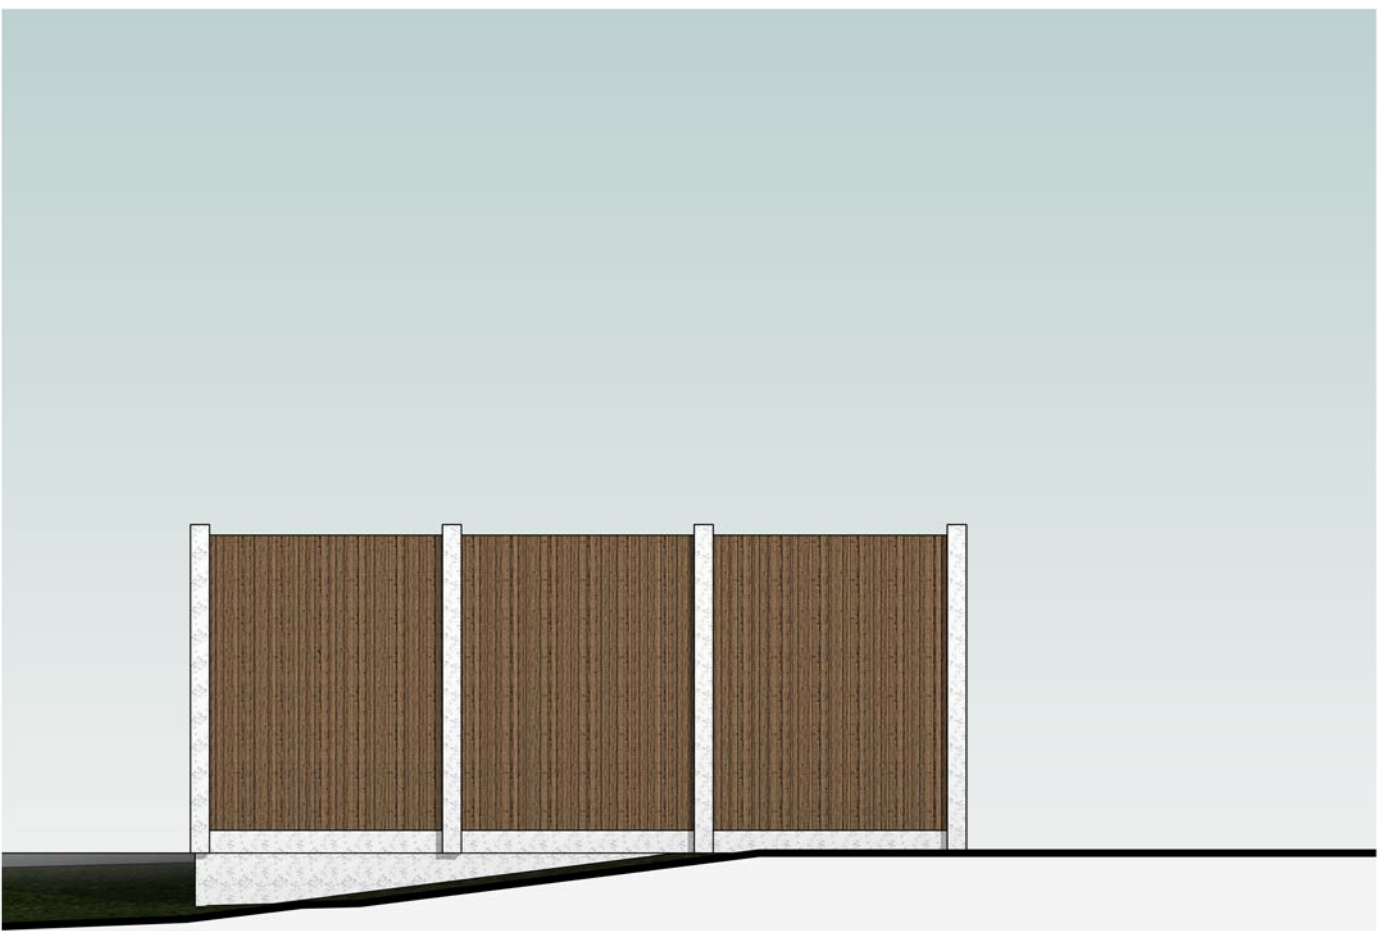

Bin Store - Left Side Elevation
1 : 50

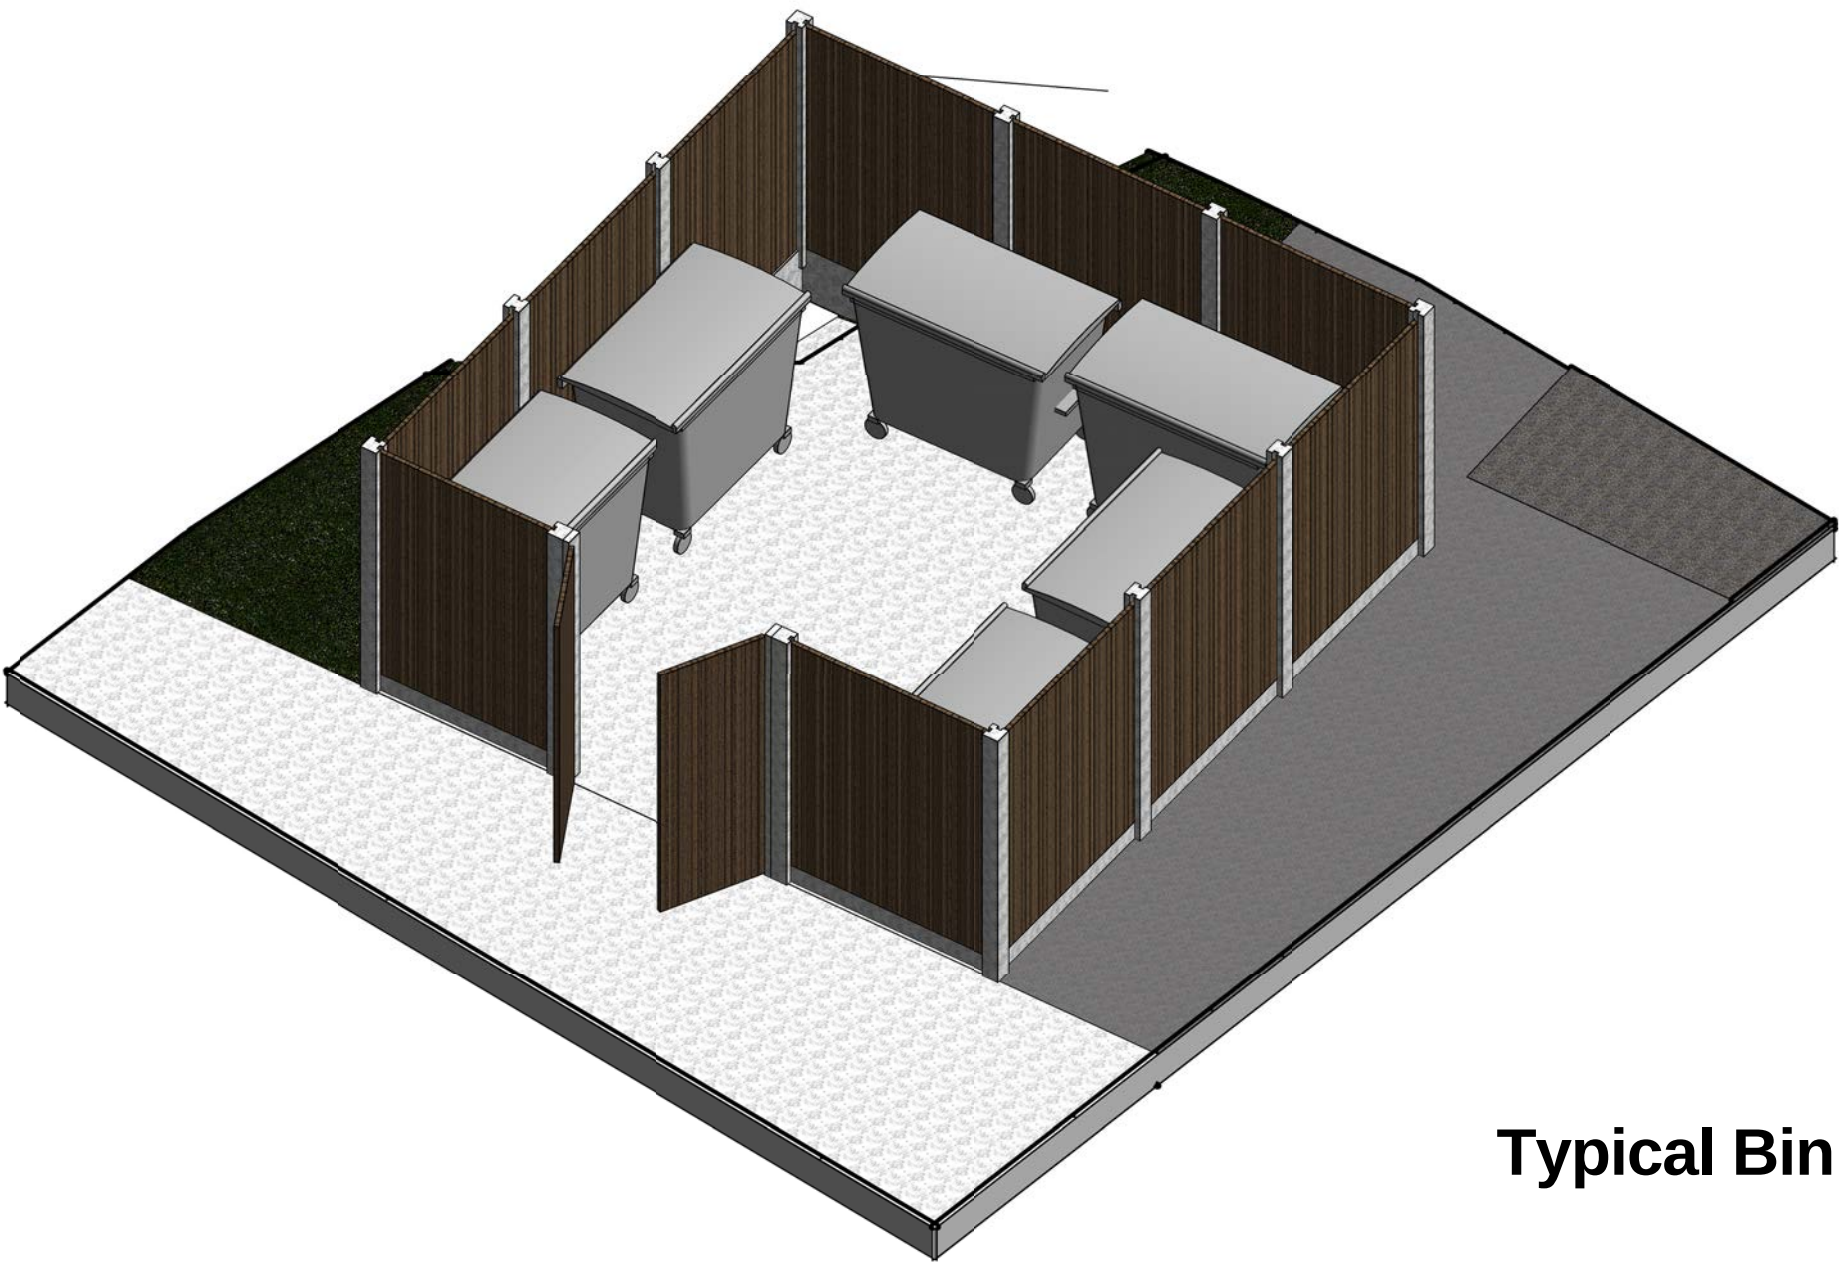

Typical Bin Store Axonometric View

NOTE: Report all errors and omissions to the Architect. All dimensions to be checked on site before fabrication.

Contractors must verify all dimensions on site before setting out, commencing work, or making any shop drawings.

- All dimensions must be checked on site
- All setting out to be checked on site
- All levels must be checked on site and their datum confirmed
- This drawing must be read in conjunction with the relevant specification clauses
- This drawing must not be used for land transfer purposes

P1	Planning Condition Discharge	MAS	29/03/2020	MAS
Revision	Description	Drawn	Date	Checked

Client's Name
M Delacey & Sons

Job Title
Goat Mill Road, Dowlais,
Merthyr Tydfil

Drawing Title
Planning Condition 9 - Typical
Bin Stores

Scale
1 : 50 @A1

Job No
1047

Drawing
412

Status
PLANNING CONDITIONS

Rev
P1

MAS
Architecture

TELEPHONE +44 (0)1252 643298

EMAIL mike.simpson23@ntlworld.com

MOBILE +44 (0)777 208 3303

