




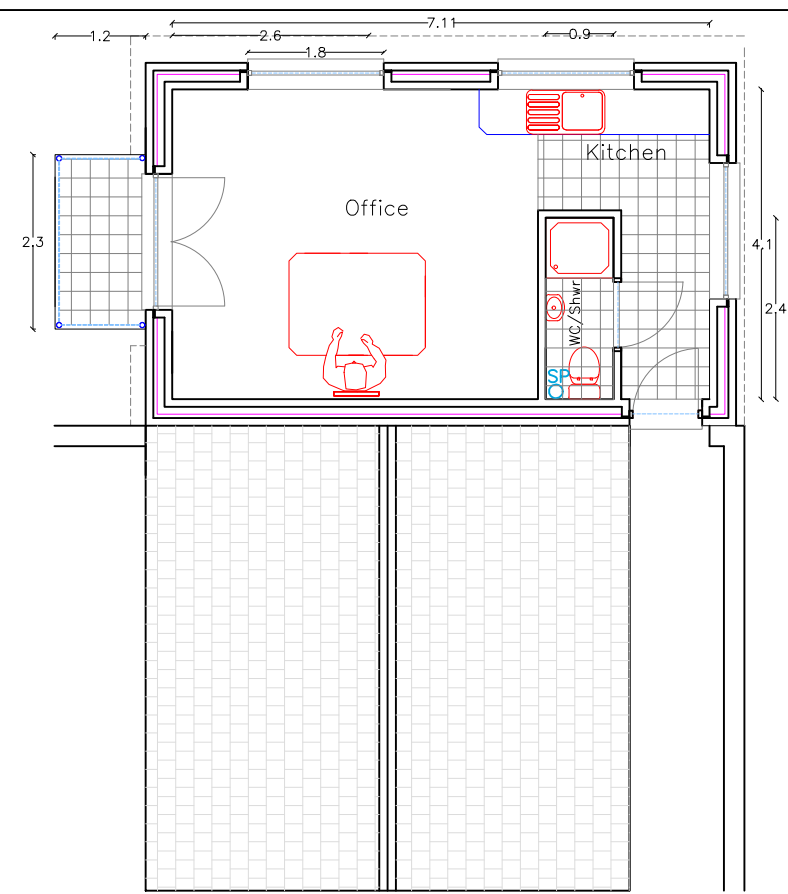


Proposed F Floor Plan
1:100

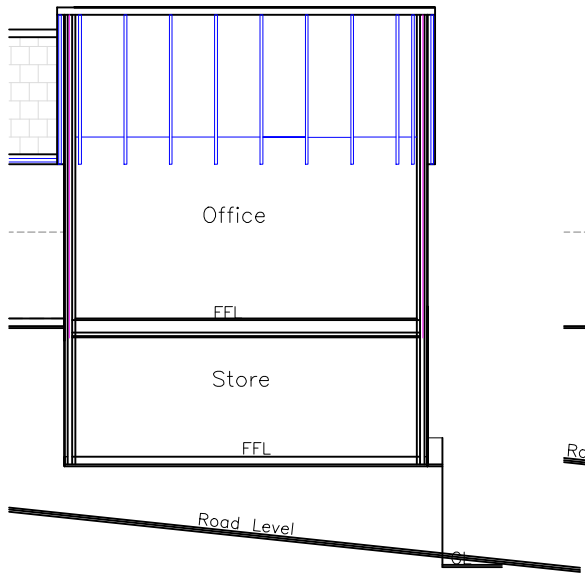


Proposed Section
1:100

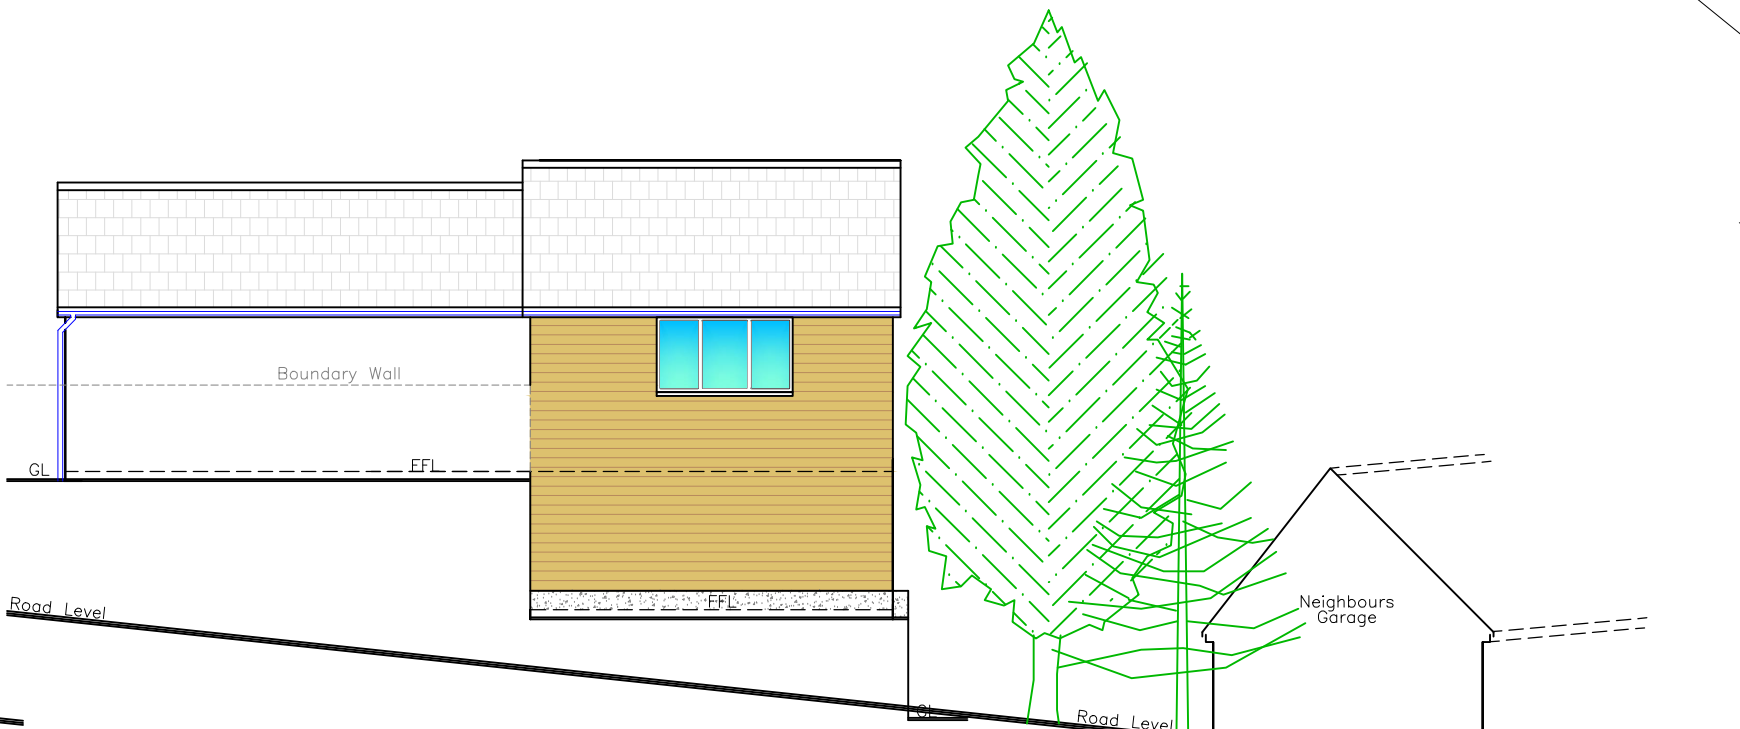


Proposed Northern Elevation
1:100

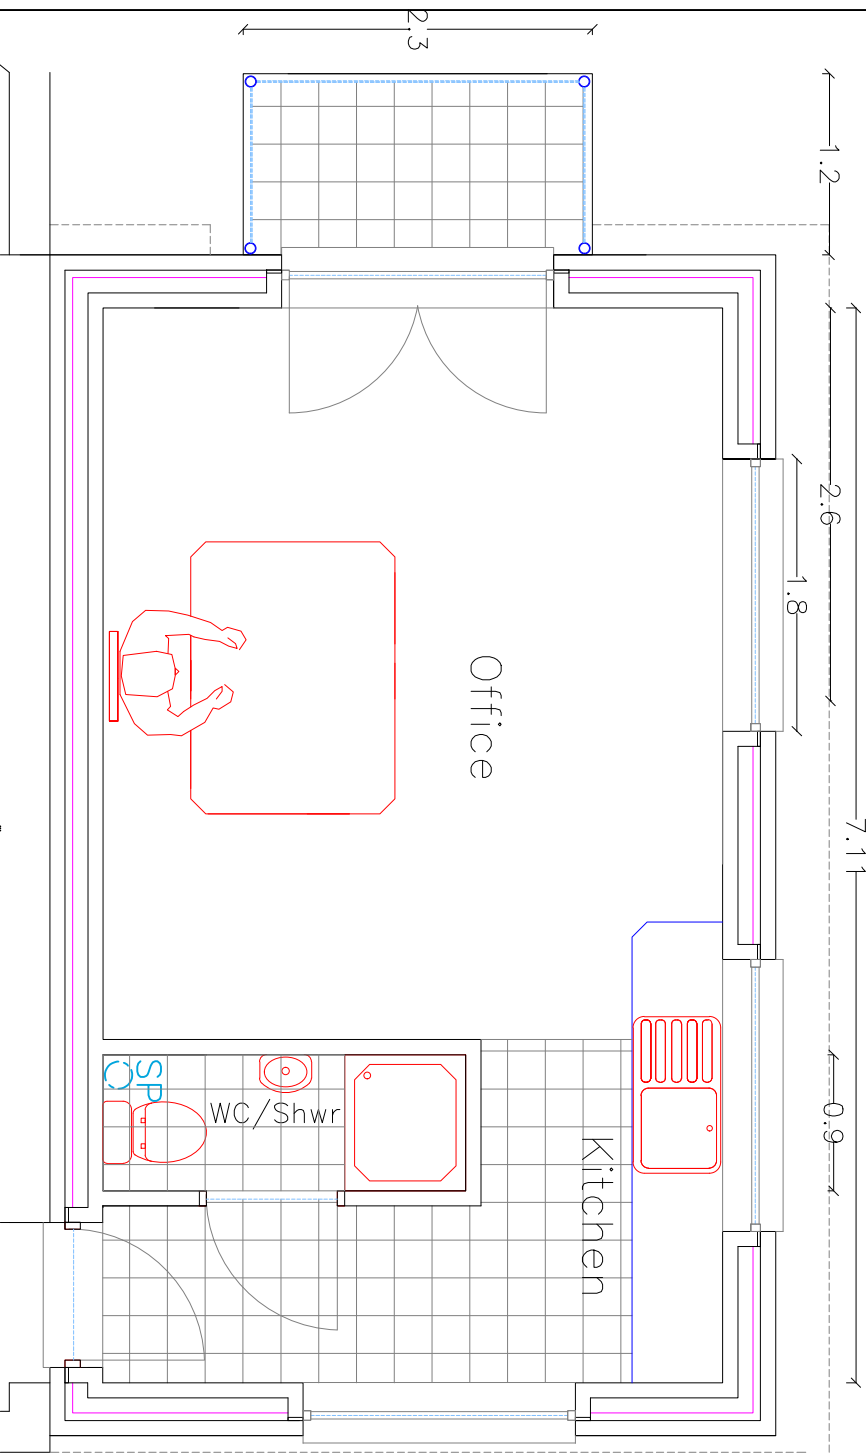


Proposed F Floor Plan
1:50

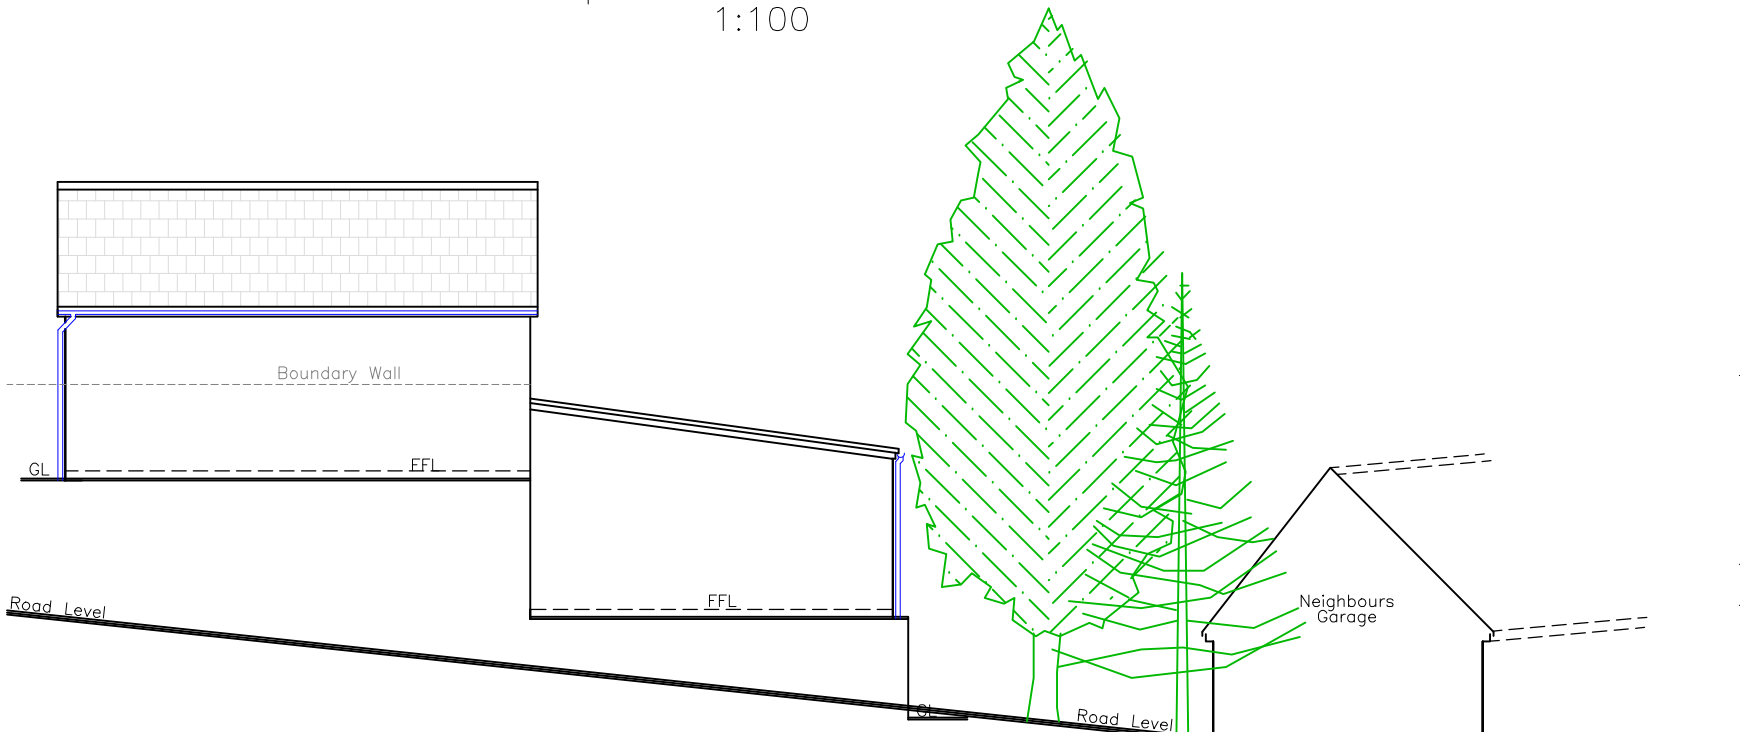

Existing Northern Elevation
1:100

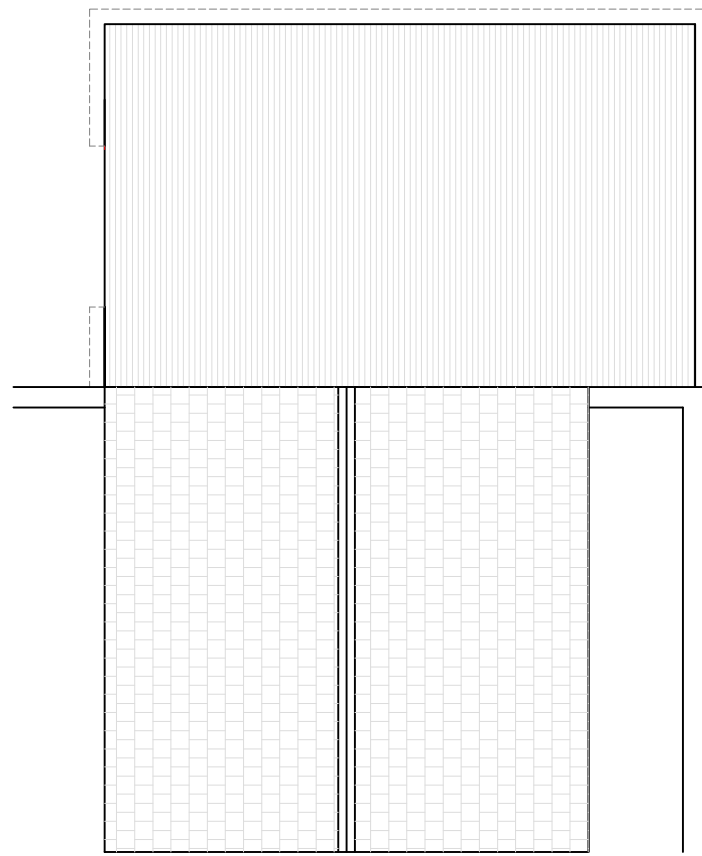


Existing Roof Plan
1:100

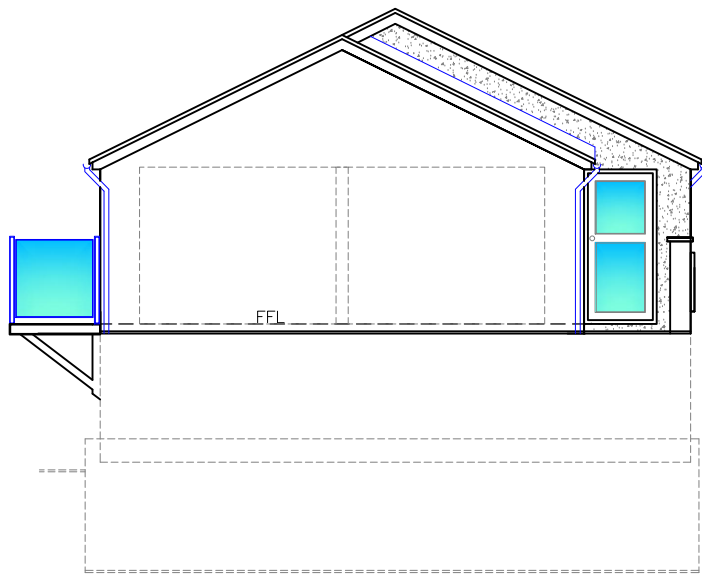


Proposed Eastern Elevation
1:100




Proposed Western Elevation
1:100

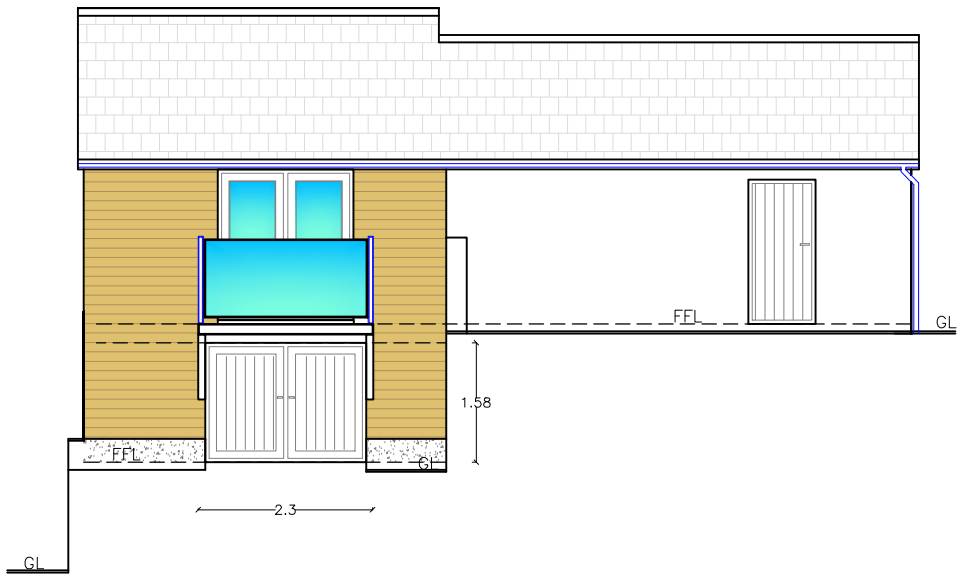


Proposed Southern Elevation
1:100

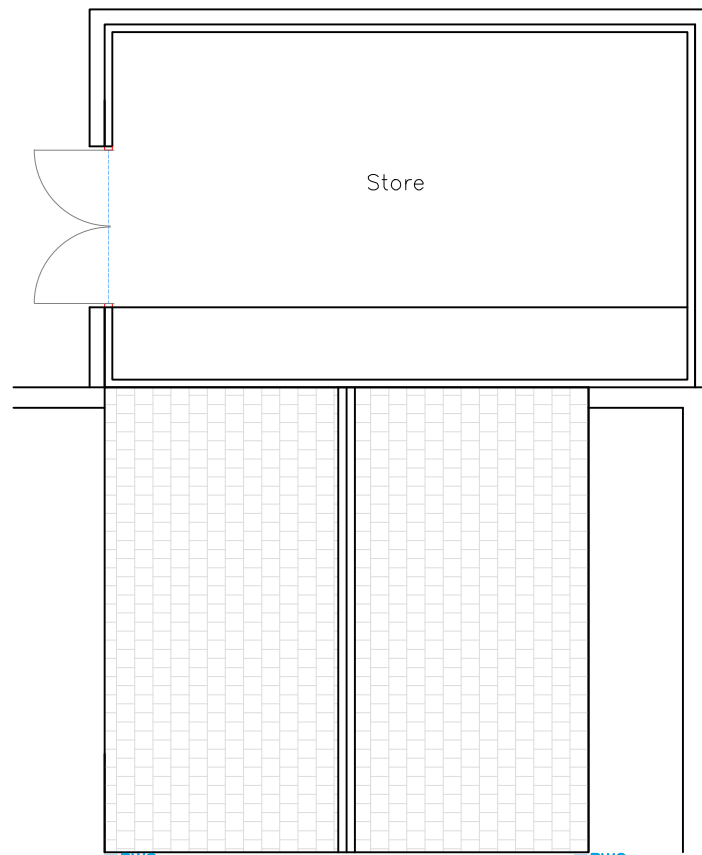


Existing G Floor Plan
1:100

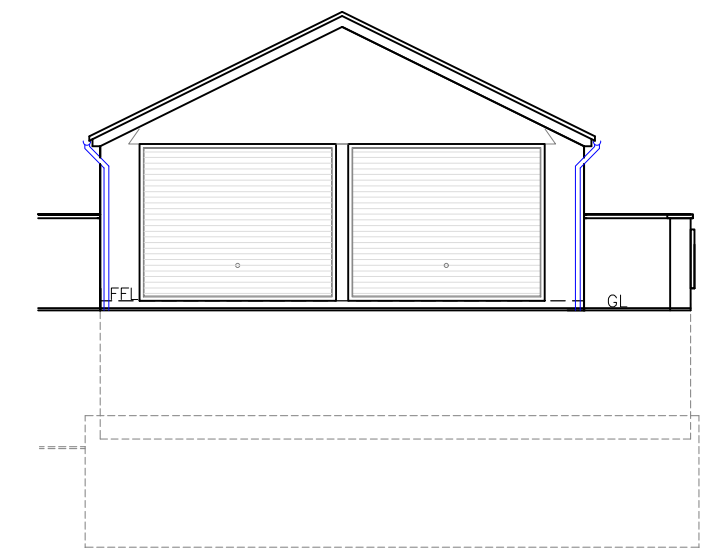

Existing Eastern Elevation
1:100

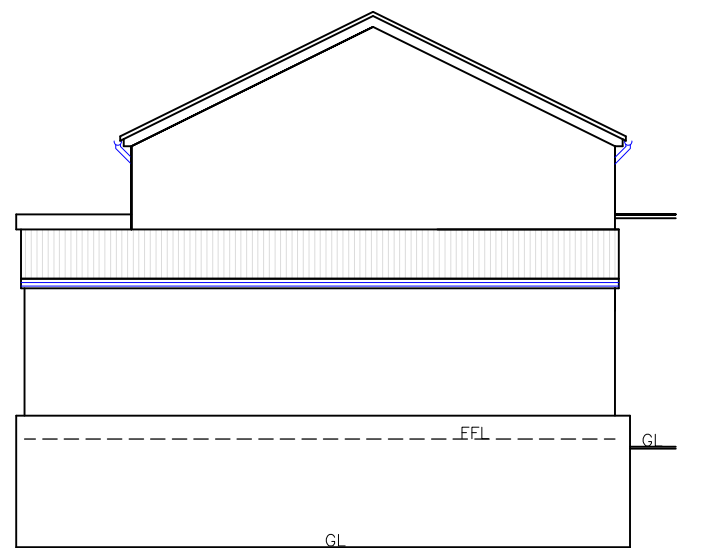

Existing Western Elevation
1:100

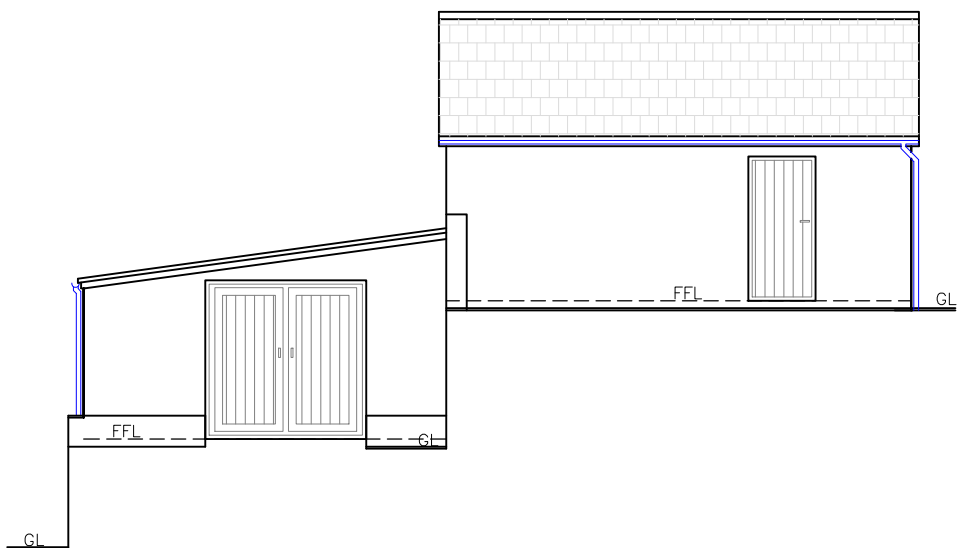

Existing Southern Elevation
1:100

All dimensions & levels to be checked on site

Finishes	
Roof:	Conc Roof tiles matching extg
External walls:	Natural timber cladding
Windows/Doors:	Woodgrain
Fascia:	White uPVC
RWG's:	White uPVC

Utopia Design Architectural Services		
Issued Only for Purpose Indicated		
Drawing Status: FOR PLANNING/B CON PURPOSES ONLY		
Address Trevethick Bungalow Beech-Grove Gardens Troedyrhiw Merthyr Tydfil CF48 4NL		
Project Proposed New First Floor Office in Garden		
Drawn by	Date	Scale
PT	DEC 23	1:50 1:100
Title Existing and Proposed Plans, Elevations, Sections & OS Plan		Paper A2
		Drwg No Trevethick 01A