



Legend:

- 1 Brickwork
2 Brickwork - contrast dark colour
3 Composite panel system - contrast dark colour
4 Composite louvers
5 Composite hit and miss screen
6 Horizontal sun shades fitted to each transom
7 Hood sunshade to window surround
8 Aluminium windows - acid etched glass
9 Canopy
10 Aluminium door - acid etched glass
11 1100mm High Handrails


Proposed North Elevation
1 : 200

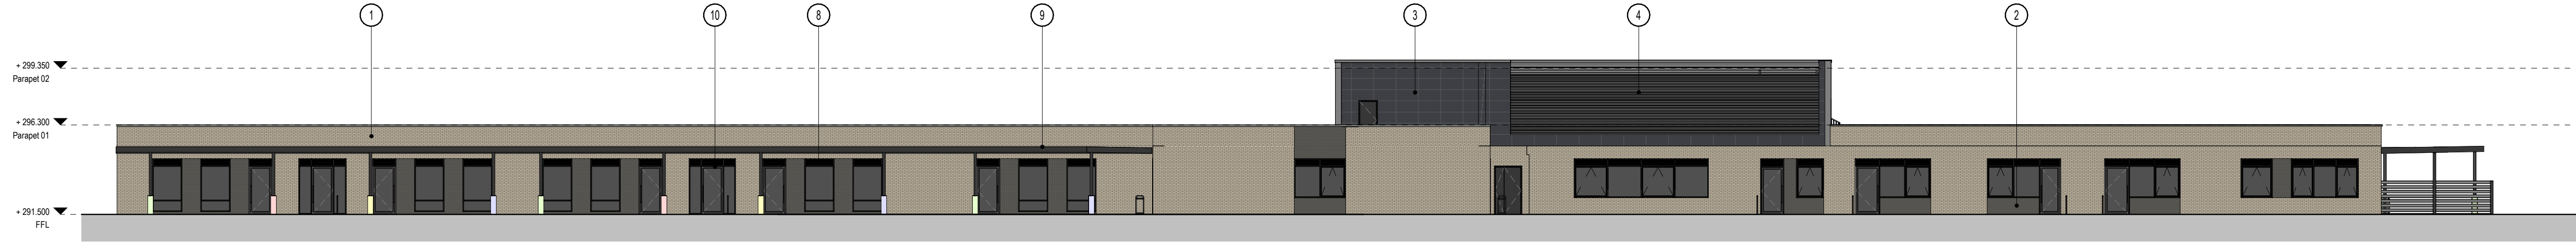


Proposed East Elevation
1 : 200

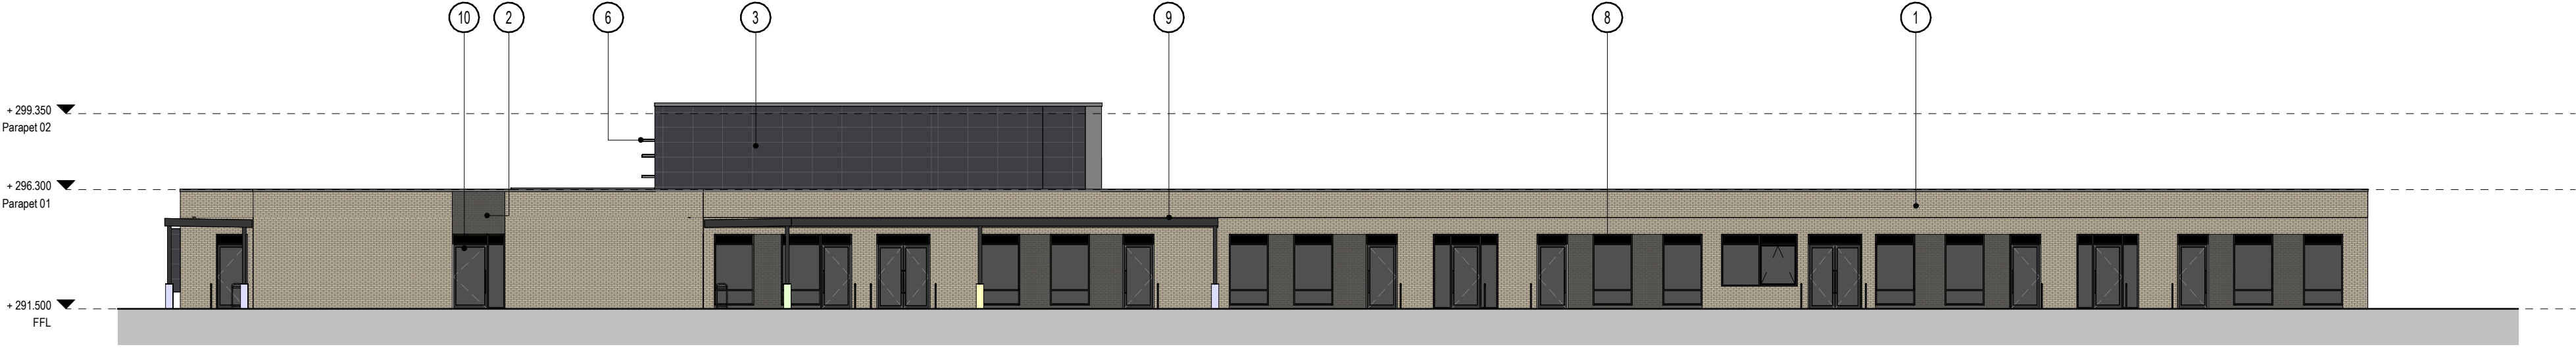

Proposed South Elevation
1 : 200

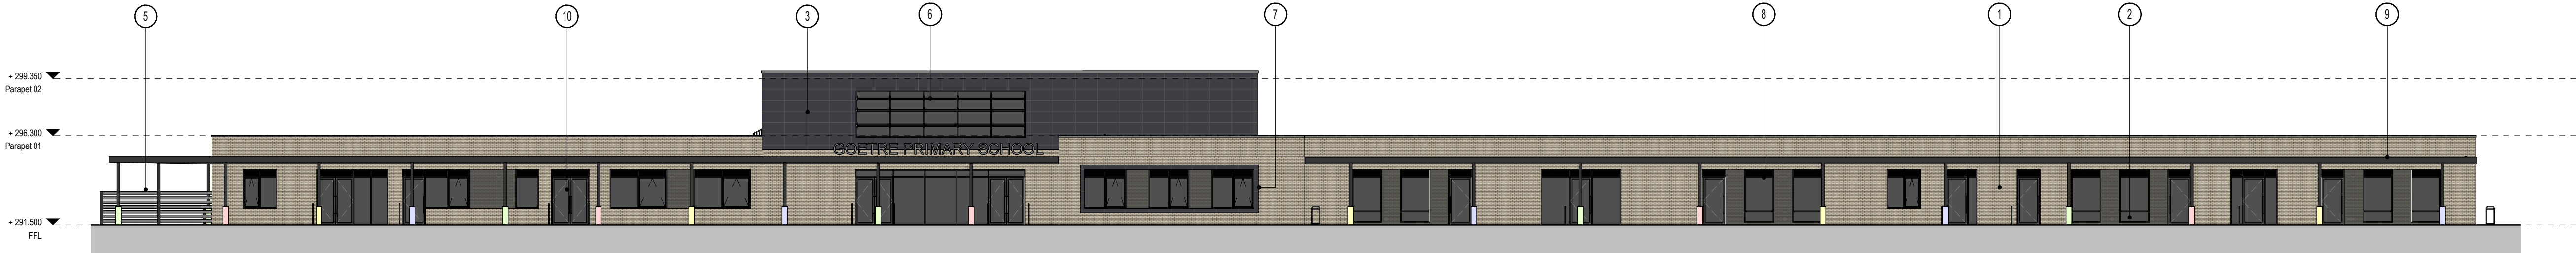

Proposed West Elevation
1 : 200

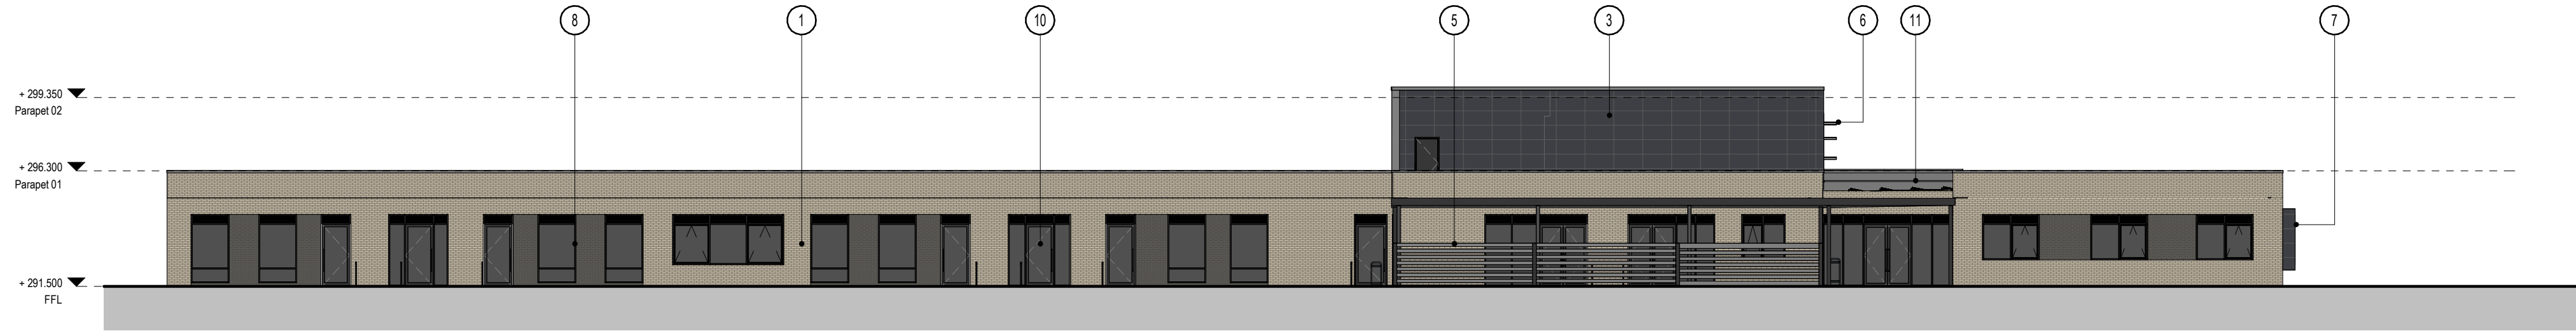

P02	Door / Window Arrangements Amended JS RE KJ	14/02/2024
P01	PLANNING SUBMISSION	07/02/2024
P00	RIBA Stage 3 Issue ST RE KJ	14/12/2023
REV. DESCRIPTION DRAWN BY CHECKED BY APPROVED BY DATE		
RIBA PLAN OF WORK WORKSTAGE		LEVEL OF MODEL DEFINITION (LoD)
Stage 2 - Concept Design		LoD 3 - Approximate Model
PURPOSE OF ISSUE - SUITABLE FOR ...		STATUS or SUITABILITY
Planning Submission		Status S4 - LAP Review/Approval

MORGAN
SINDALL

lawray architects

CARDIFF 029 2052 8140
LONDON 0207 138 3560
WREXHAM 01978 357 887

www.lawray.co.uk

CLIENT
Morgan Sindall

PROJECT TITLE
Goetre Primary School

DRAWING TITLE
North, West, East and South Elevation

PROJECT No
26CB01

SCALE @ A1
1 : 200

DRAWING No	1190 Project - Originator - Volume - Level - Type - Role - Number	REVISION
181192/2007	19500 Project - Originator - Functional - Spatial - Form - Discipline - Number	
42/2018/6	181192/2007	
181192/2007	26CB01-LAW-32-XX-D-A-062100	P02

DO NOT SCALE
Any discrepancy or query concerning this drawing should be referred to the Architect
Copyright © LAWRAY LIMITED
Registered Office: Greenmeadow Springs, 1 Cae Gwydd, Tongwynlais, CARDIFF CF15 7AB
Reg. Co. No. 2724178 VAT Reg No. 134 2146 06