


EXISTING GROUND FLOOR PLAN

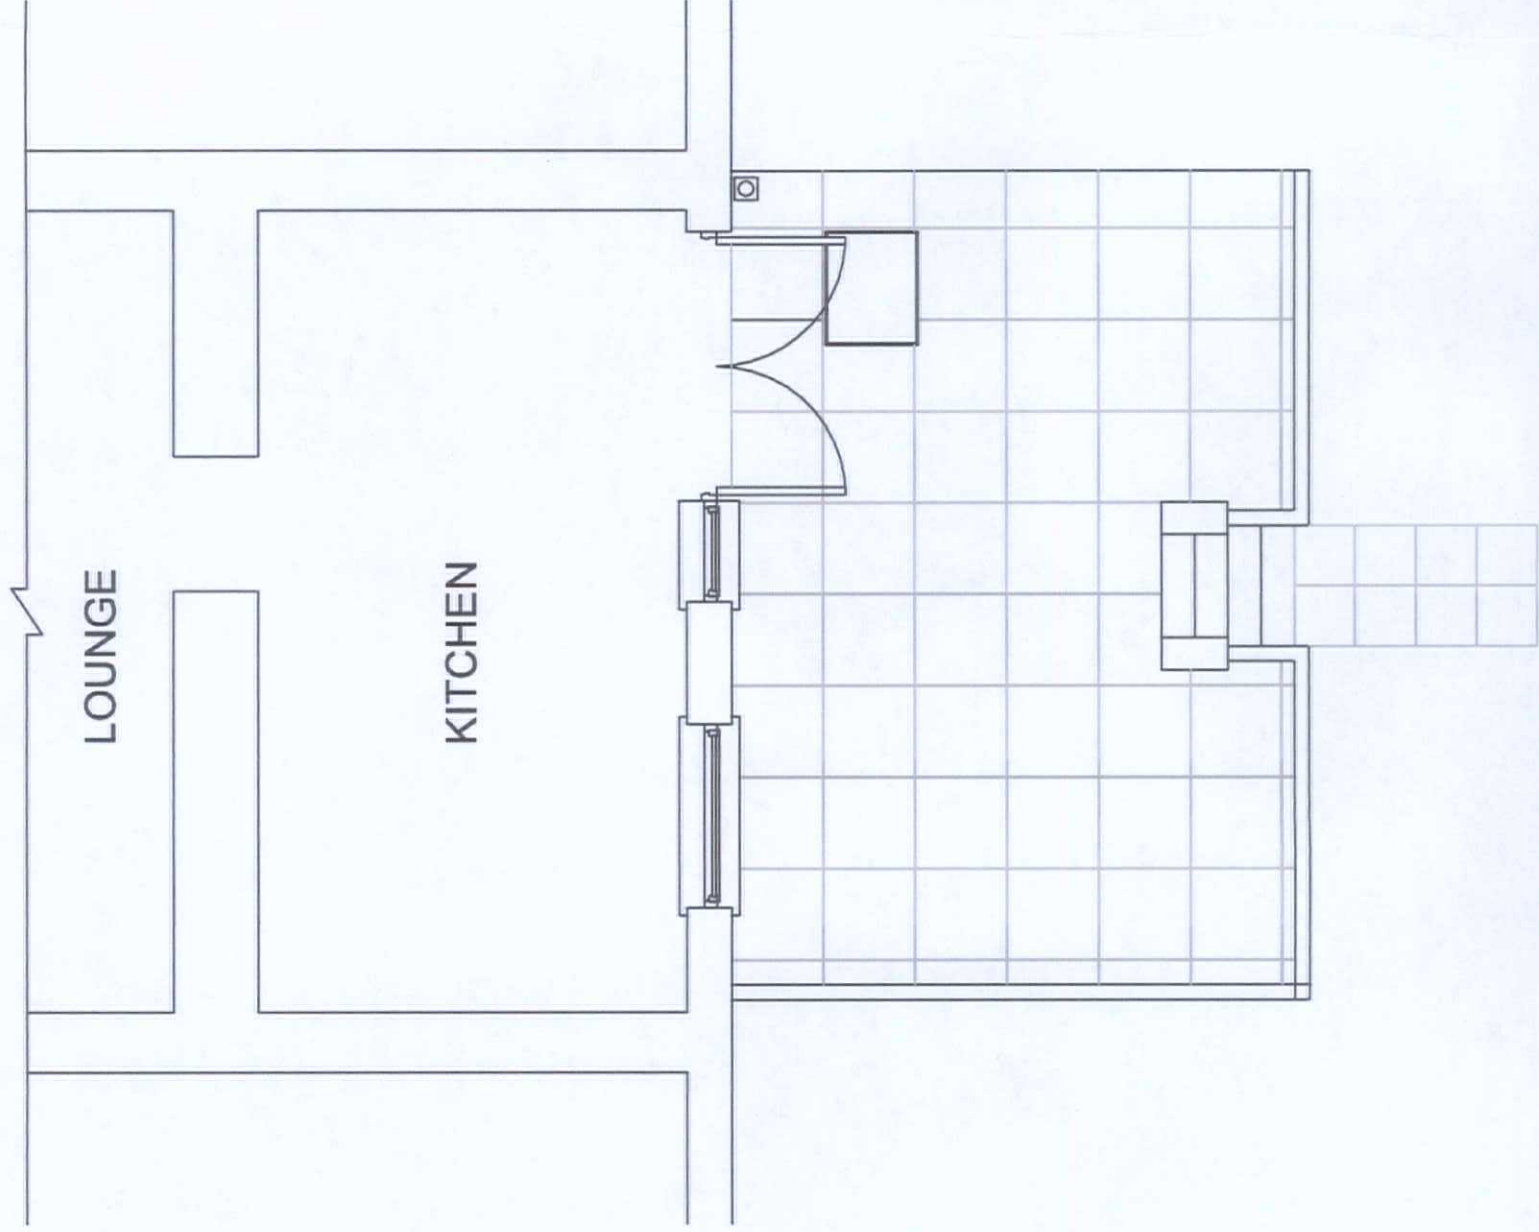

SCALE 1:50

EXISTING REAR ELEVATION

