


PROPOSED GROUND FLOOR

SCALE 1:50

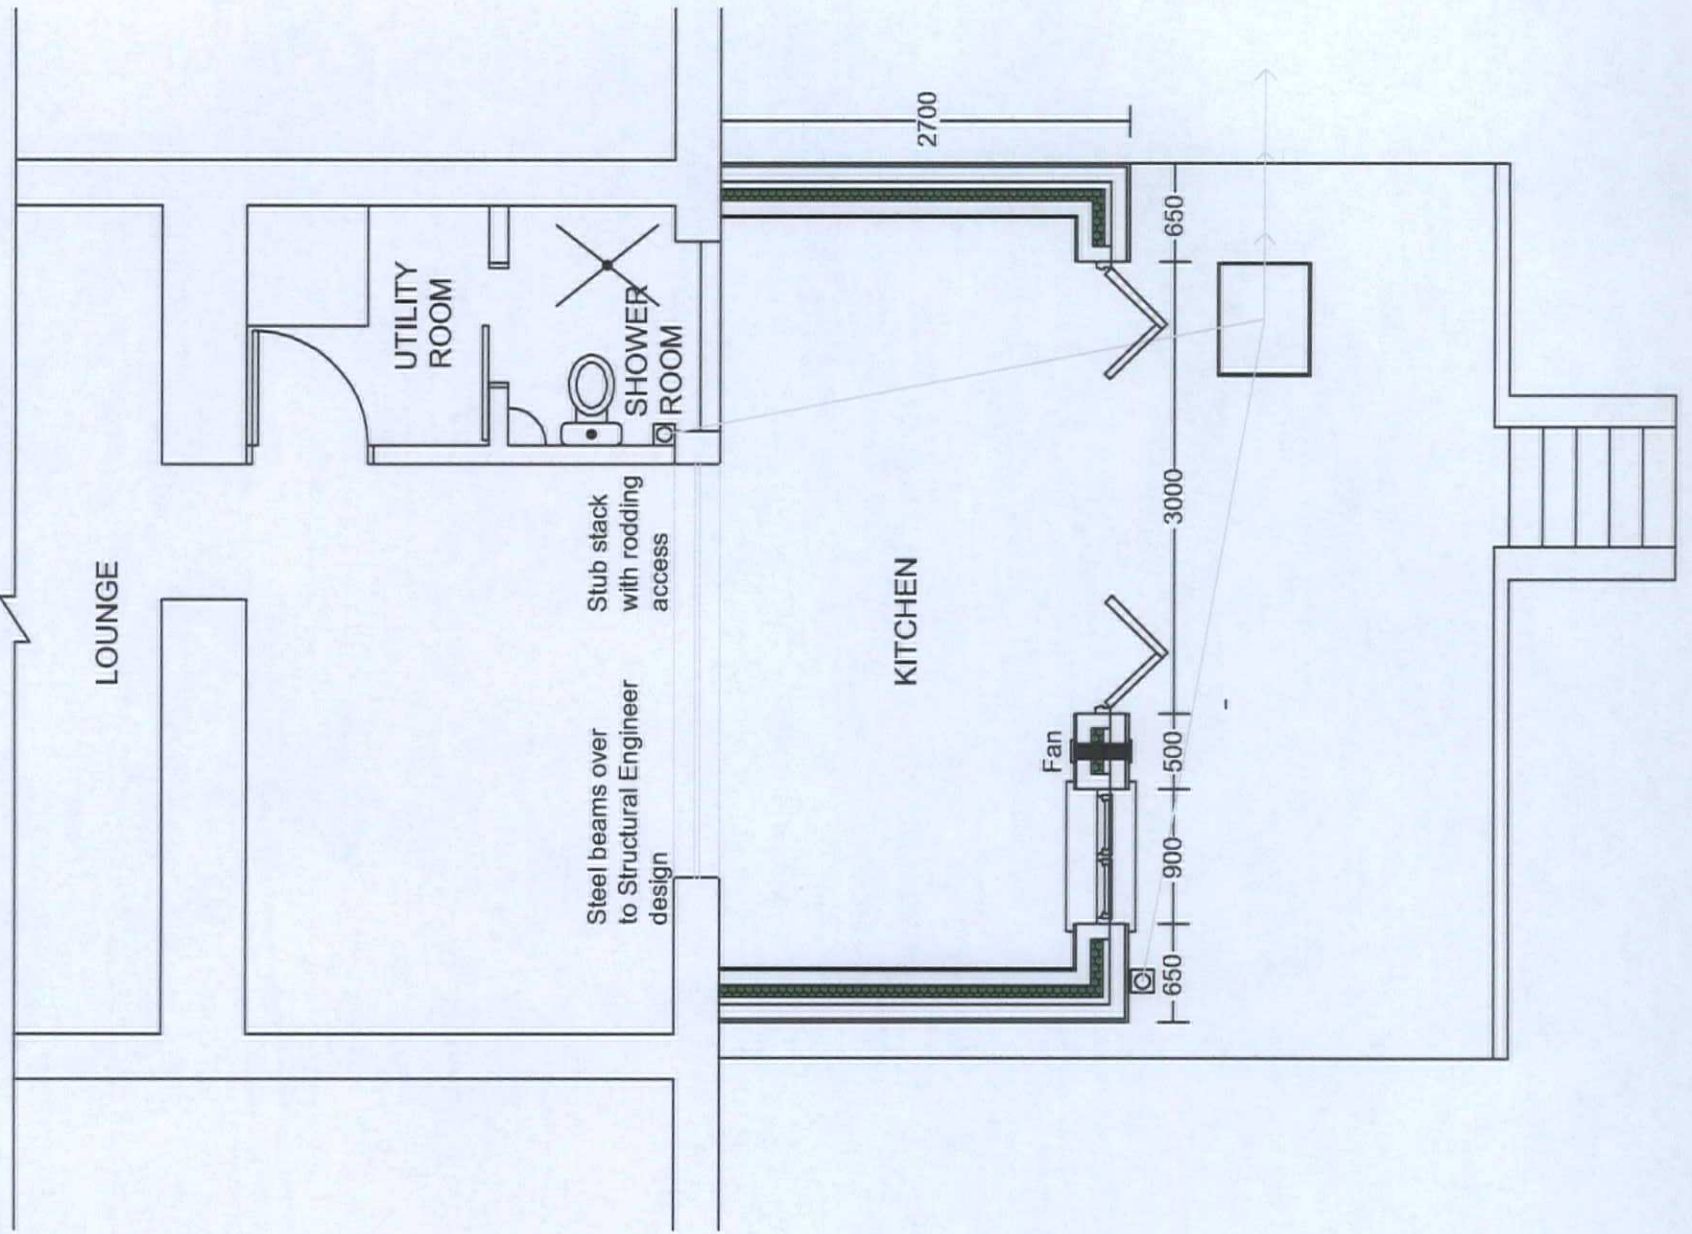

PROPOSED REAR ELEVATION

