






SECTION B-B (1:200)

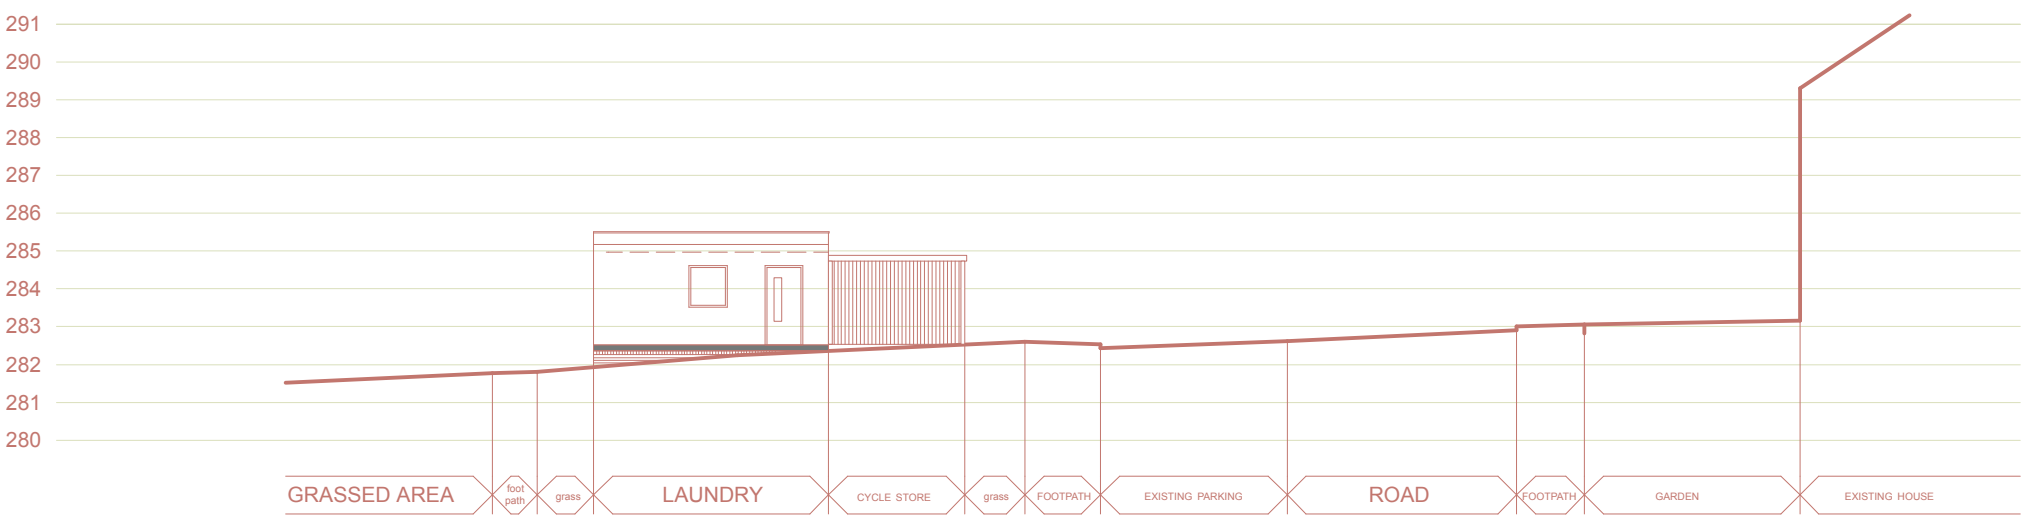

SECTION C-C (1:200)

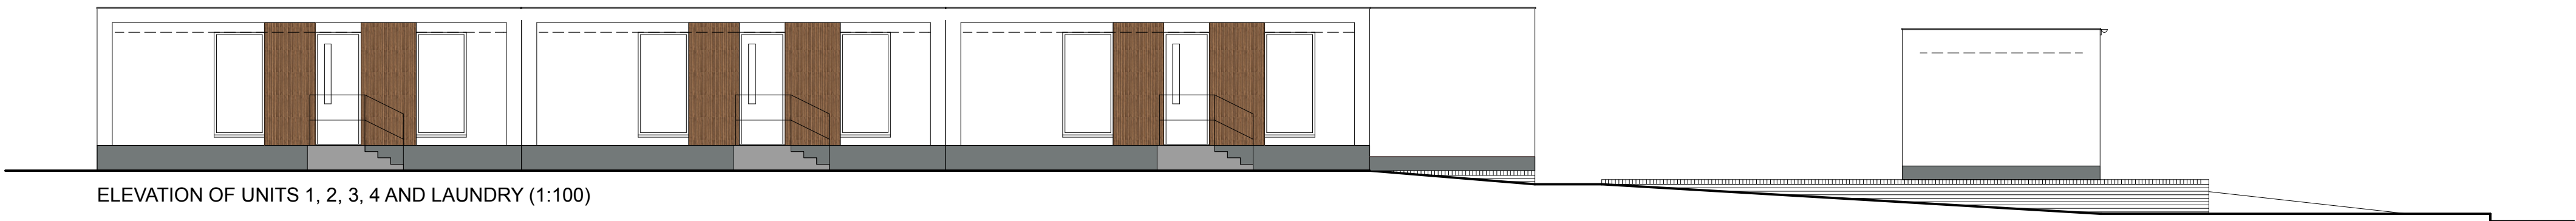


ELEVATION OF UNITS 1, 2, 3, 4 AND LAUNDRY (1:100)

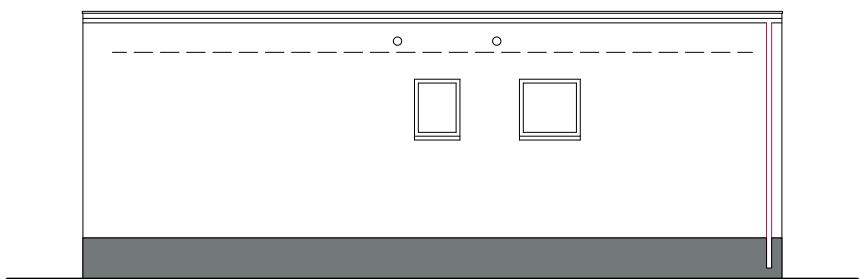

TYPICAL REAR ELEVATION (1:100)



TYPICAL SIDE ELEVATION (1:100)

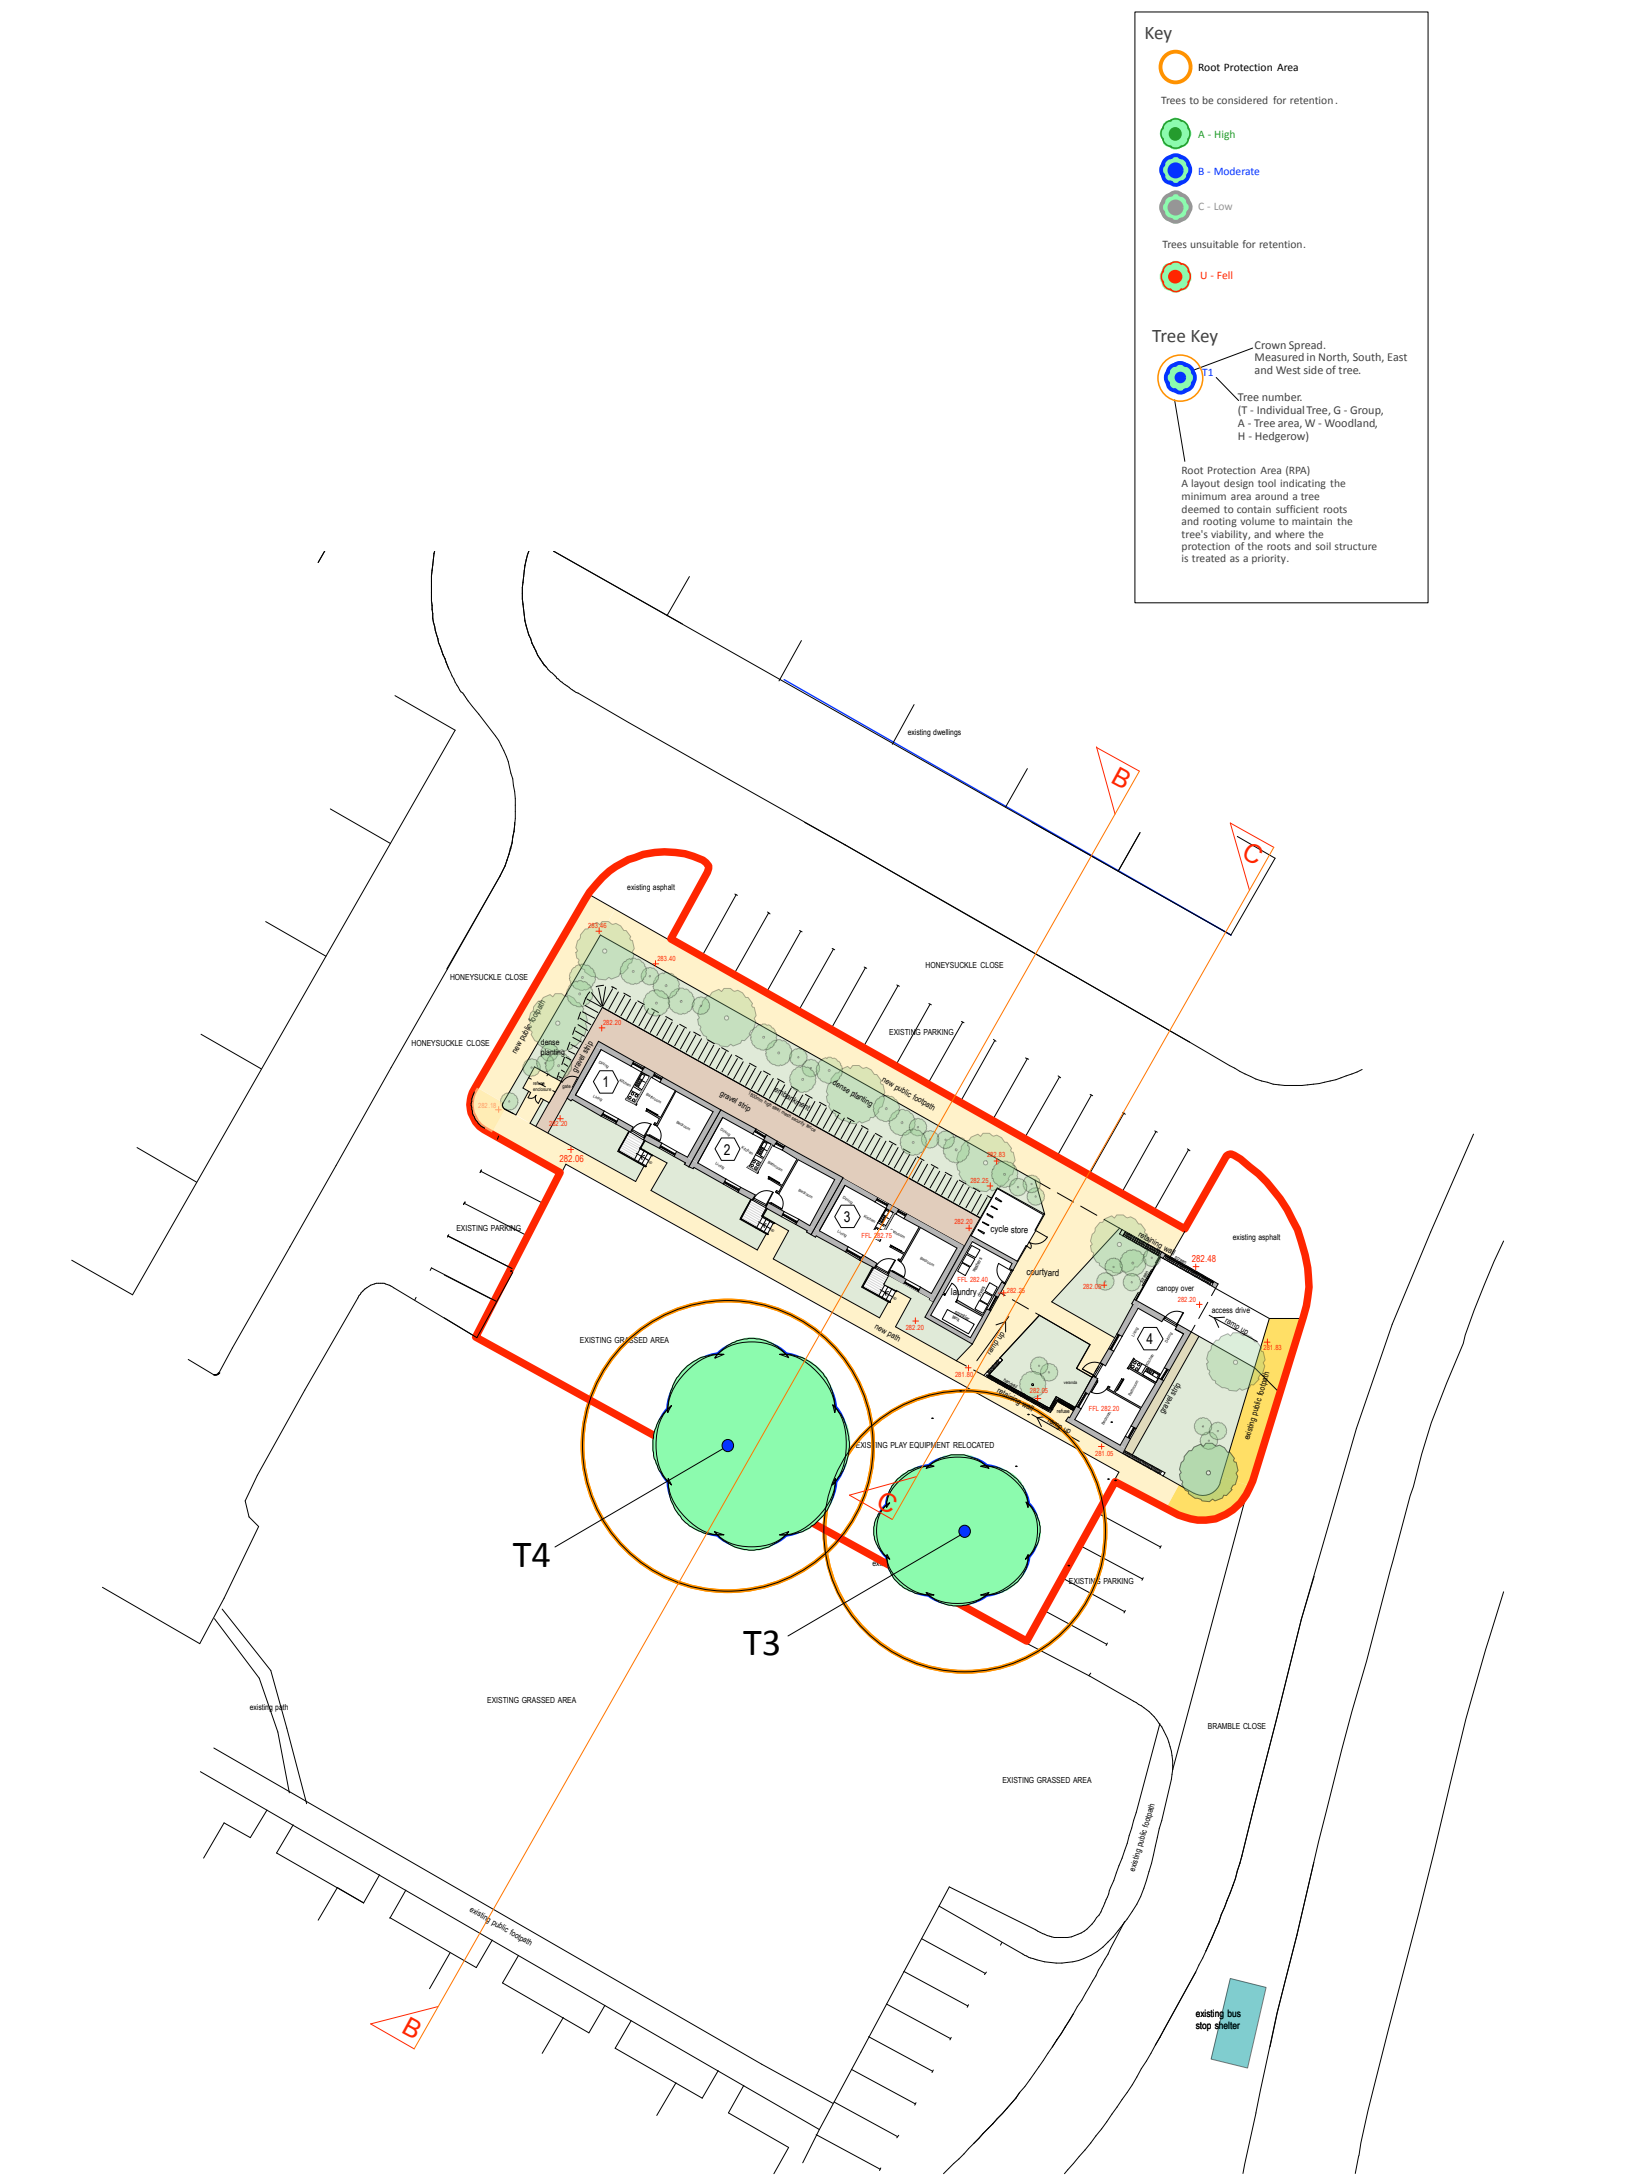

SITE LAYOUT 1:500

This drawing, the works and concepts depicted are the copyright of Paul Overton Architects and may not be reproduced or made use of, either directly or indirectly, without express written consent. Do not scale off this drawing. All heights, levels, sizes and dimensions to be checked on site before any work is undertaken.		
PAUL OVERTON ARCHITECTS 97A HIGH STREET MERTHYR TYDFIL CF47 8UD TEL: 01685 371184 MOB: 07720 659 382 paul@pro-architects.co.uk		
Client	MERTHYR VALLEYS HOMES LTD	
Project	HOUSING DEVELOPMENT at HONEYSUCKLE CLOSE MERTHYR TYDFIL	
Drawing Title	SOUTHERN SITE PROPOSED SITE SECTIONS AND BLOCK ELEVATIONS	
CAD ref	Drawn	PRO / MST
Date	March 2021	Scale 1:100, 1:200, 1:500 @ A1
Project No.	9058	Revision 10