


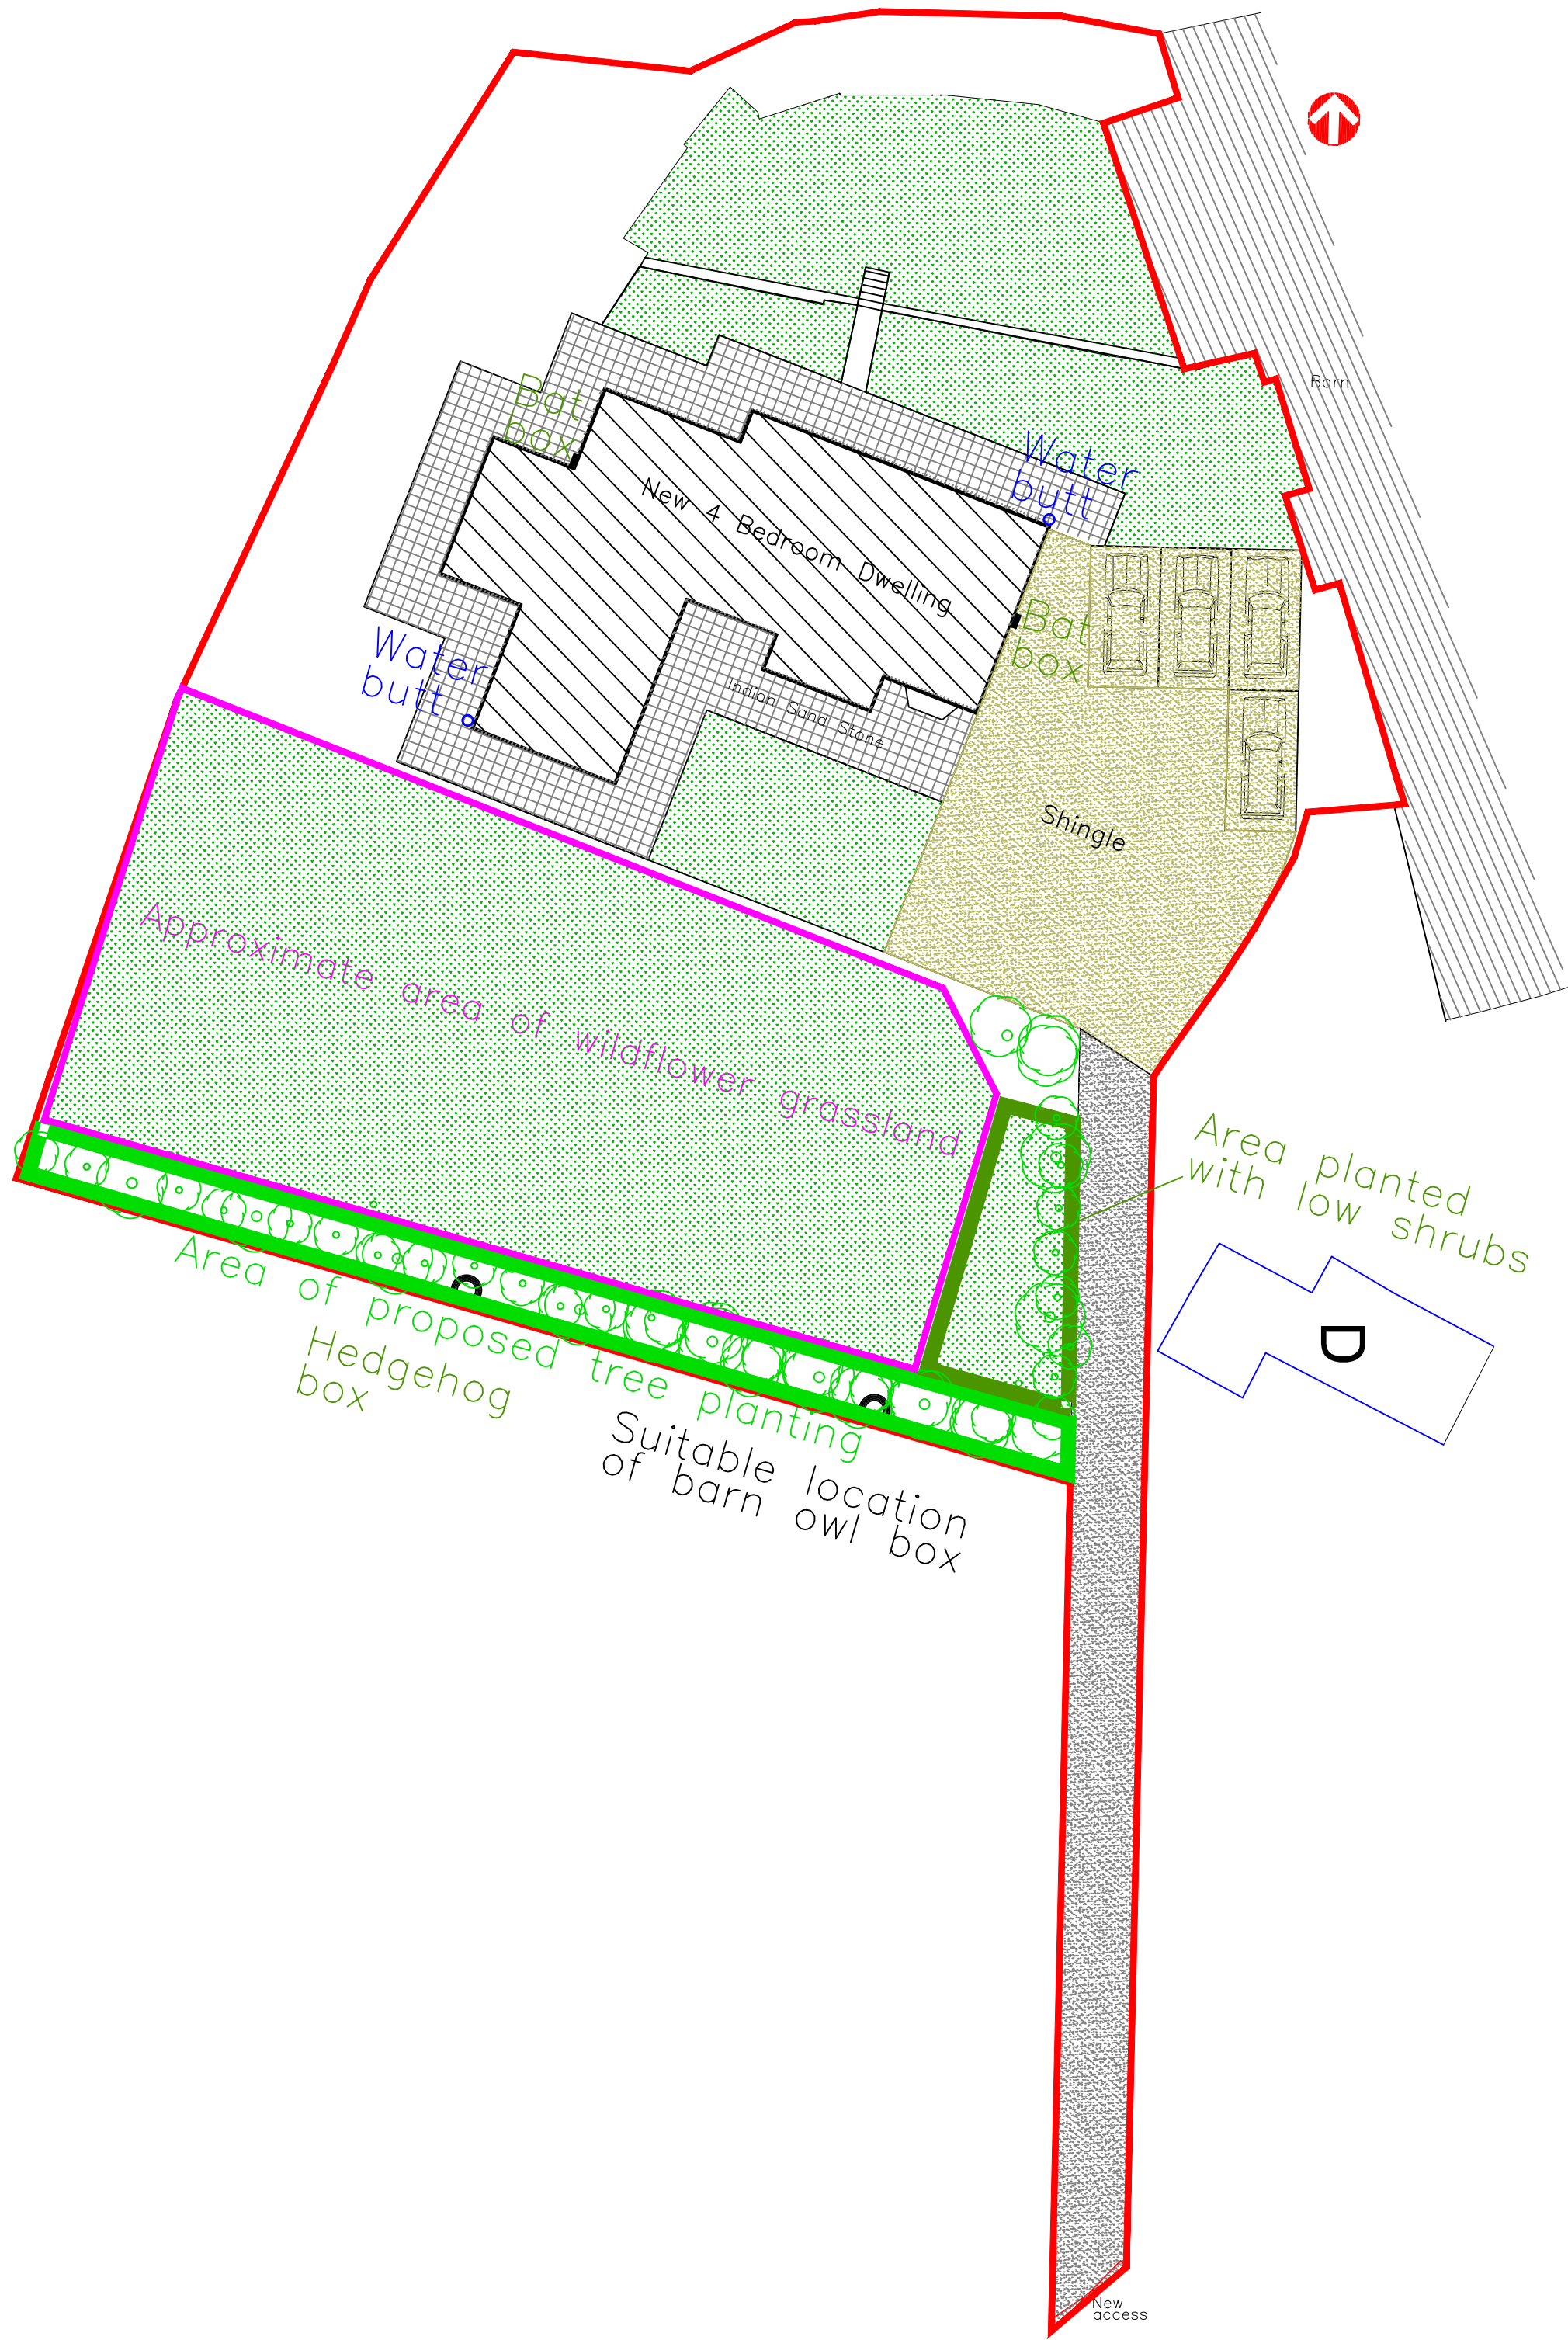

All dimensions are between structural components

All dimensions, levels and sewer runs to be checked on site before and during works



Utopia Design
Building Planning Application Support
Paul Thomas: BSc (Hons)
Tel: 01685 559230, Mob: 07908 725065
Email: utopias@hotmail.com

Issued Only for Purpose Indicated
Drawing Status: FOR PLANNING/B CONTROL PURPOSES ONLY

Project
Demolition of Existing Dwelling and Outbuildings with Erection of New 4 Bedroom Dwelling

Address
Garth Farm
Pant
Dowlais
Merthyr Tydfil
CF48 3YA

Drawn by PT **Date** SEPT 24 **Scale** 1:200

Title Proposed GIS Site Plan **Paper** A2 **Drwg No** Garth Farm 17A