




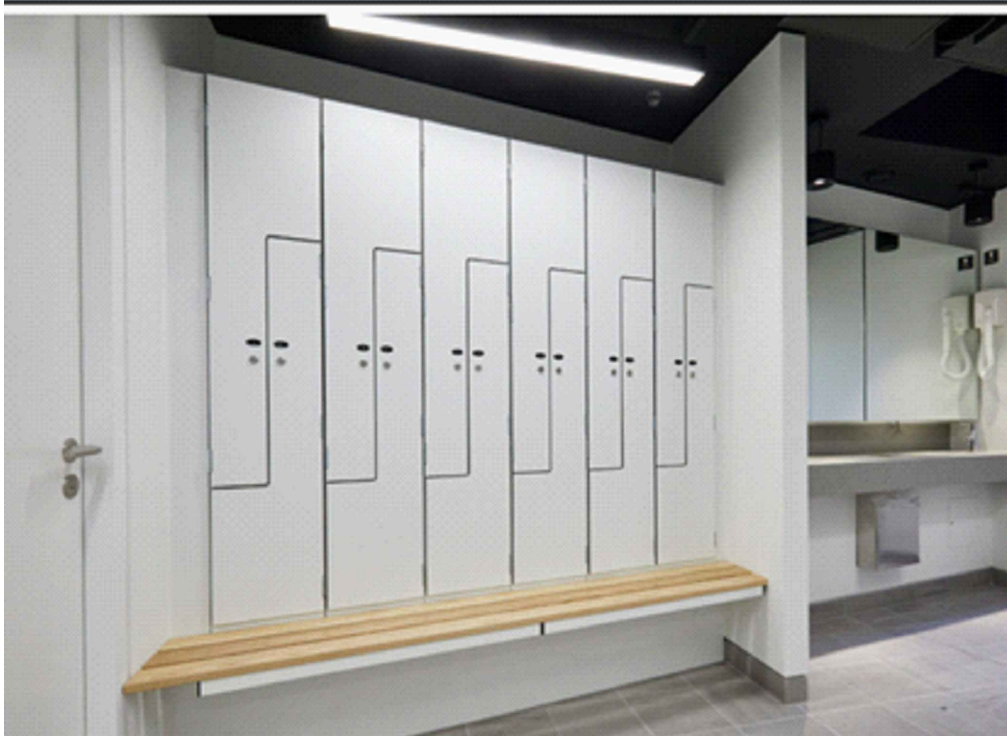


Changing Room Lockers and Benches Example

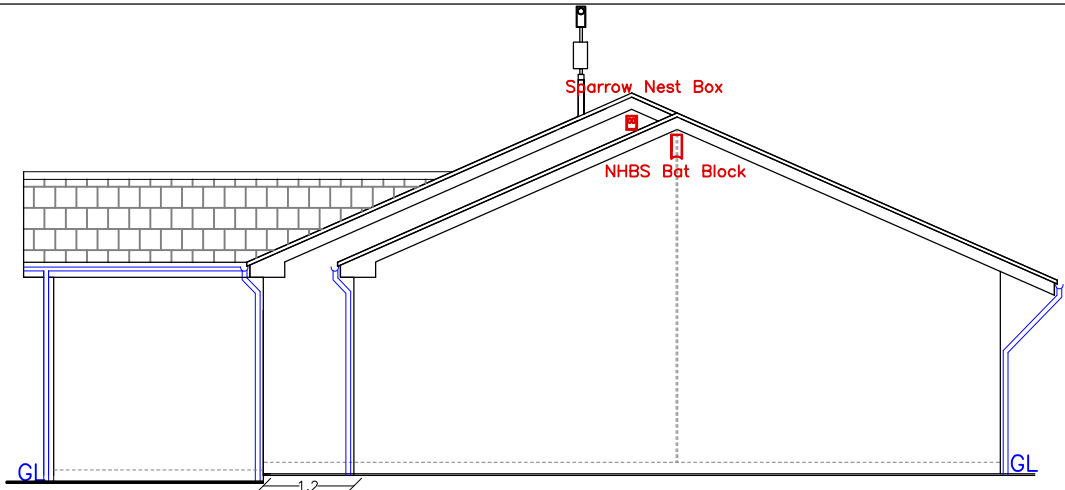


Proposed Side Elevation
1:100

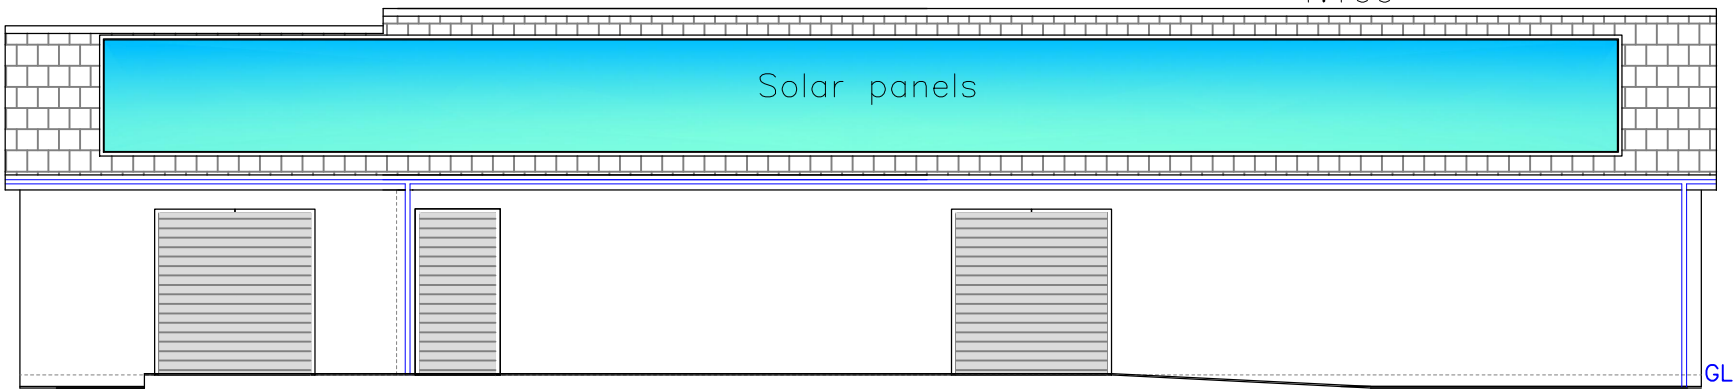


Proposed Front Elevation
1:100
[Closed Shutters]

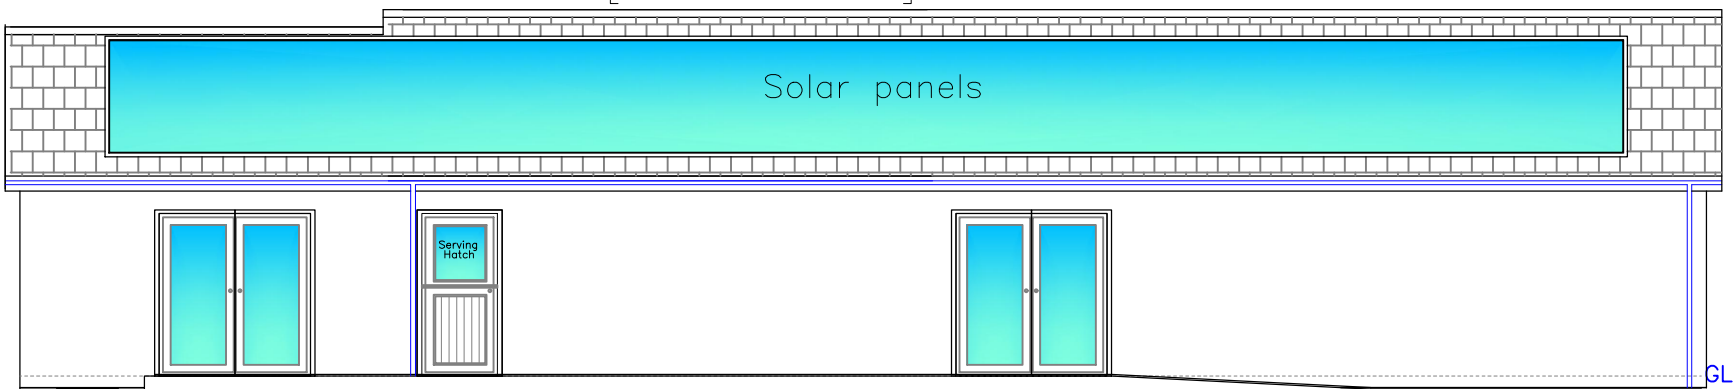


Proposed Front Elevation
1:100

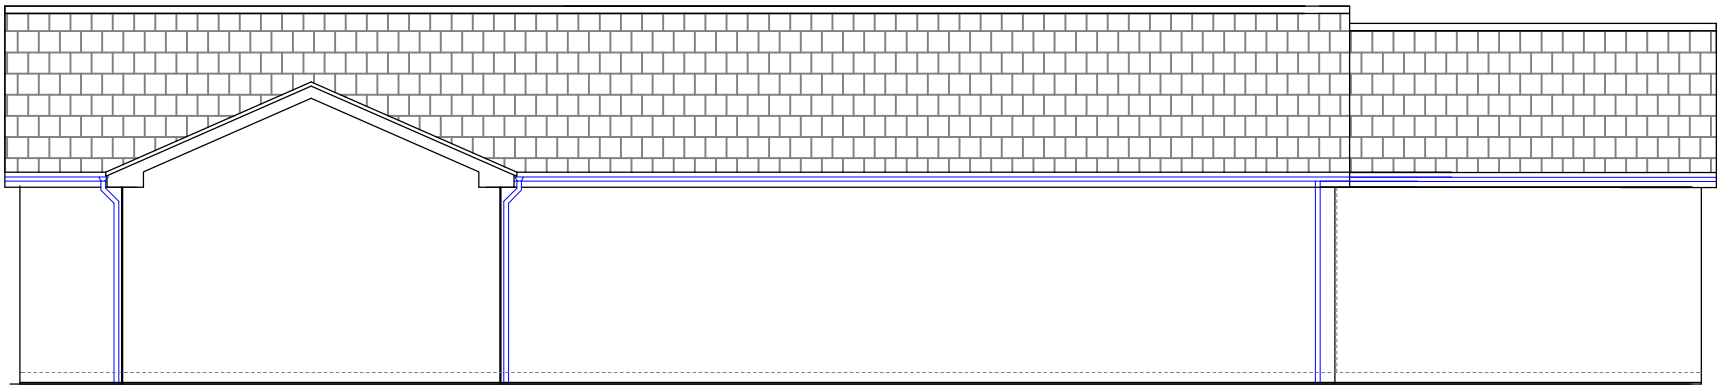


Proposed Rear Elevation
1:100

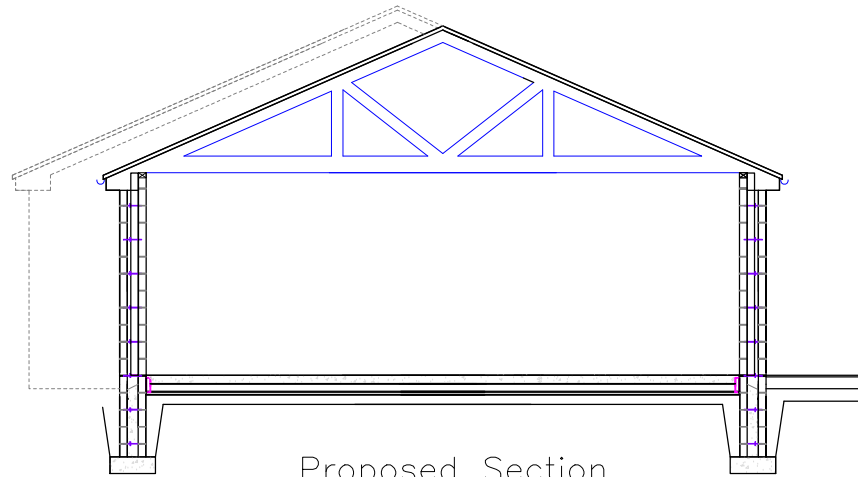

Proposed Section
1:100

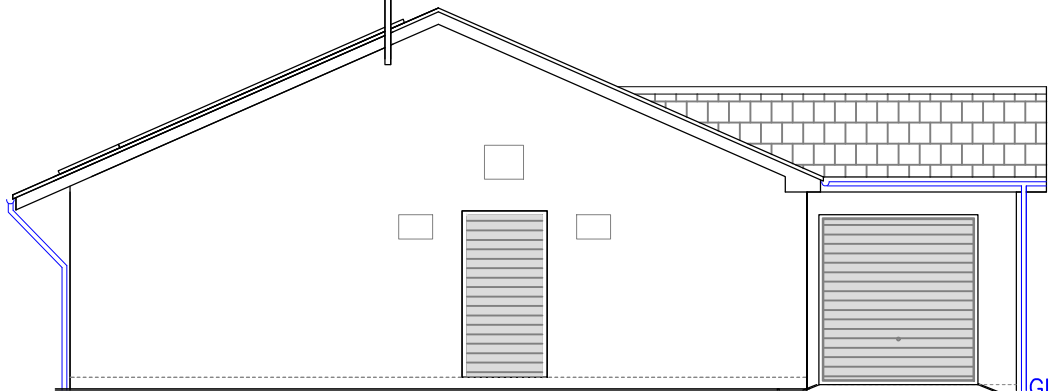

Proposed Side Elevation
1:100
[Closed Shutters]

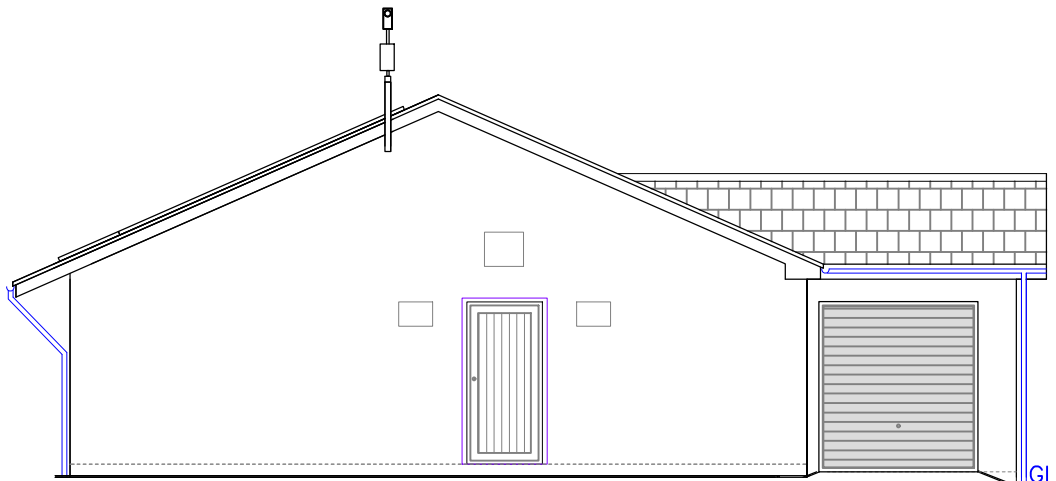

Proposed Side Elevation
1:100




NHBS Bat Block



Vivara Pro WoodStone House Sparrow Nest Box

Soakaway
BRE 365
BS 8301

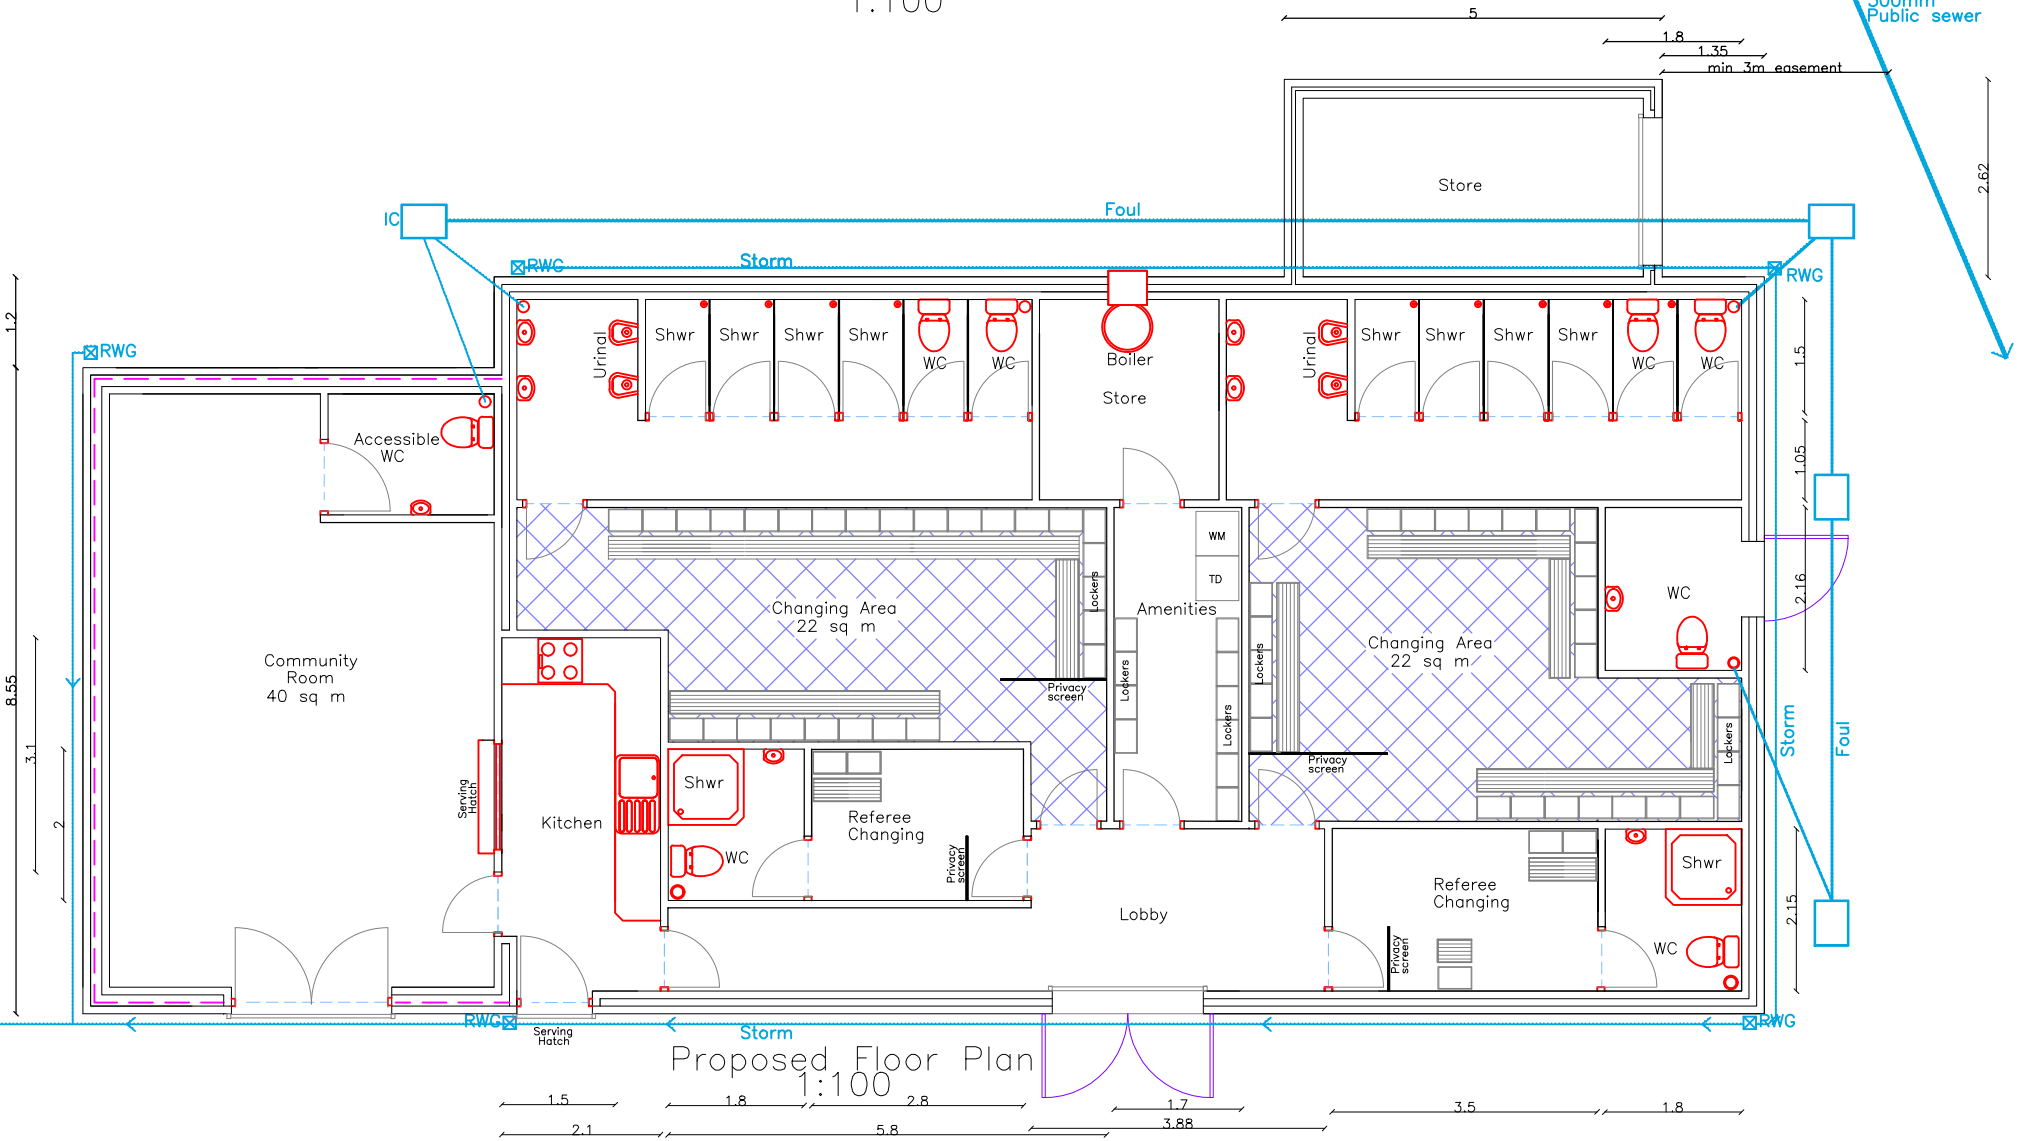

Proposed Floor Plan
1:100

Finishes	
Roof:	Con tile matching extg
External walls:	Render matching extg
Windows/Doors:	Grey
Fascia:	White uPVC
RWG's:	Black uPVC

Utopia Design Architectural Services	
Address	SO 06148 06194 Mountain Hare Playing Fields Mansfield Terrace Merthyr Tydfil CF47 0LB
Project	Proposed new extensions to changing rooms with internal re-arranged layout and Alterations
Drawing Status:	FOR B CON PURPOSES ONLY
Drawn by	PT
Date	FEB 25
Scale	1:100
Title	Proposed Plans and Elevations
Page	A2
Draw No	MT_HARE_REN-EXT_030