
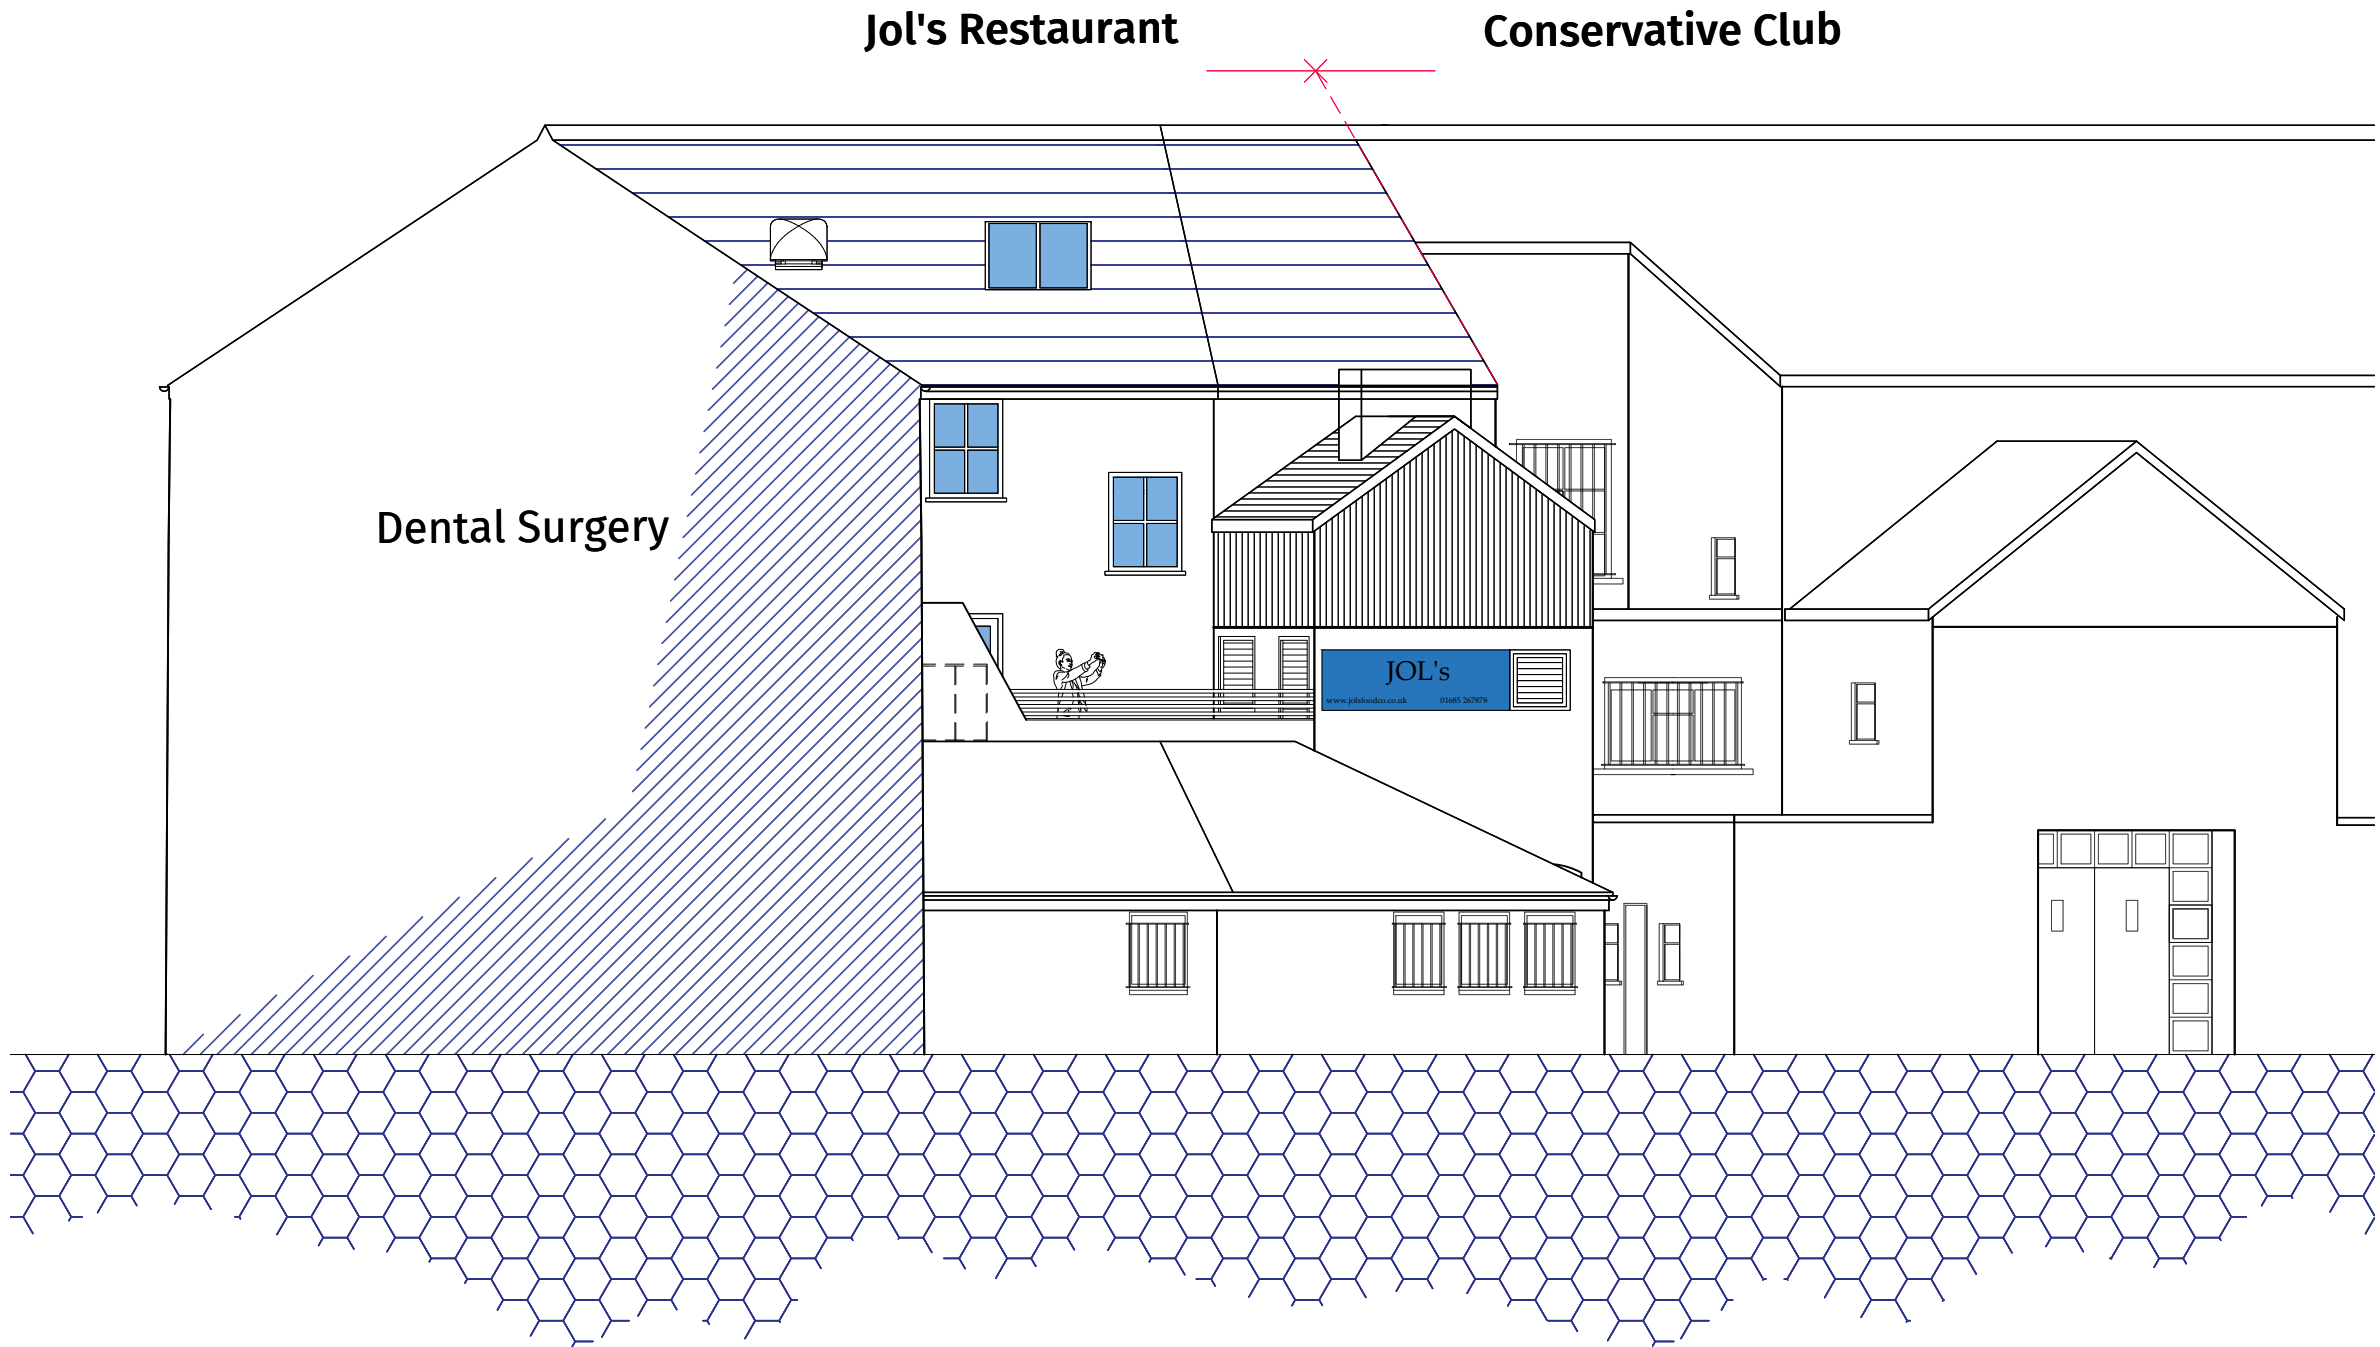


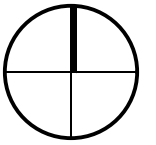

REV	DATE	DESCRIPTION	DR	CH
A	12.11.21	Planners Comments	MT	CH
B	17.02.22	Roof vent reduced to 750mm Vent added to west wall of plant room	NP	IT

PLANNING ISSUE

DB3

ABERYSTWYTH

30 Heol Y Wig, Aberystwyth, Ceredigion, SY23 2LN.
T: 01970 624 688 www.darntonb3.com

CLIENT

Jamie O'Leary

PROJECT

New Hotel Merthyr
30-31 High St, Merthyr Tydfil CF47 8DP

TITLE

Proposed South Elevation

CREATION DATE	SCALE @ A3	DRN	CHK	STATUS
04.08.21	1:100	MT		

SHEET NO.	REVISION
14821 - DB3 - B01-B01- DR - A - 210	B
PROJECT NO ORIGINATOR ZONE LEVEL TYPE ROLE NUMBER	

THIS DRAWING MUST BE READ IN CONJUNCTION WITH ALL OTHER RELEVANT
DRAWINGS AND INFORMATION.
ANY DISCREPANCIES MUST BE REPORTED TO DARNTONB3 IMMEDIATELY.
THE DRAWING OR INFORMATION MUST NOT BE USED FOR CONSTRUCTION UNLESS
EXPRESSLY ISSUED FOR CONSTRUCTION.
DO NOT SCALE FROM THIS DRAWING. USE DISPLAYED DIMENSIONS.

1 Proposed South Elevation
1:100

