


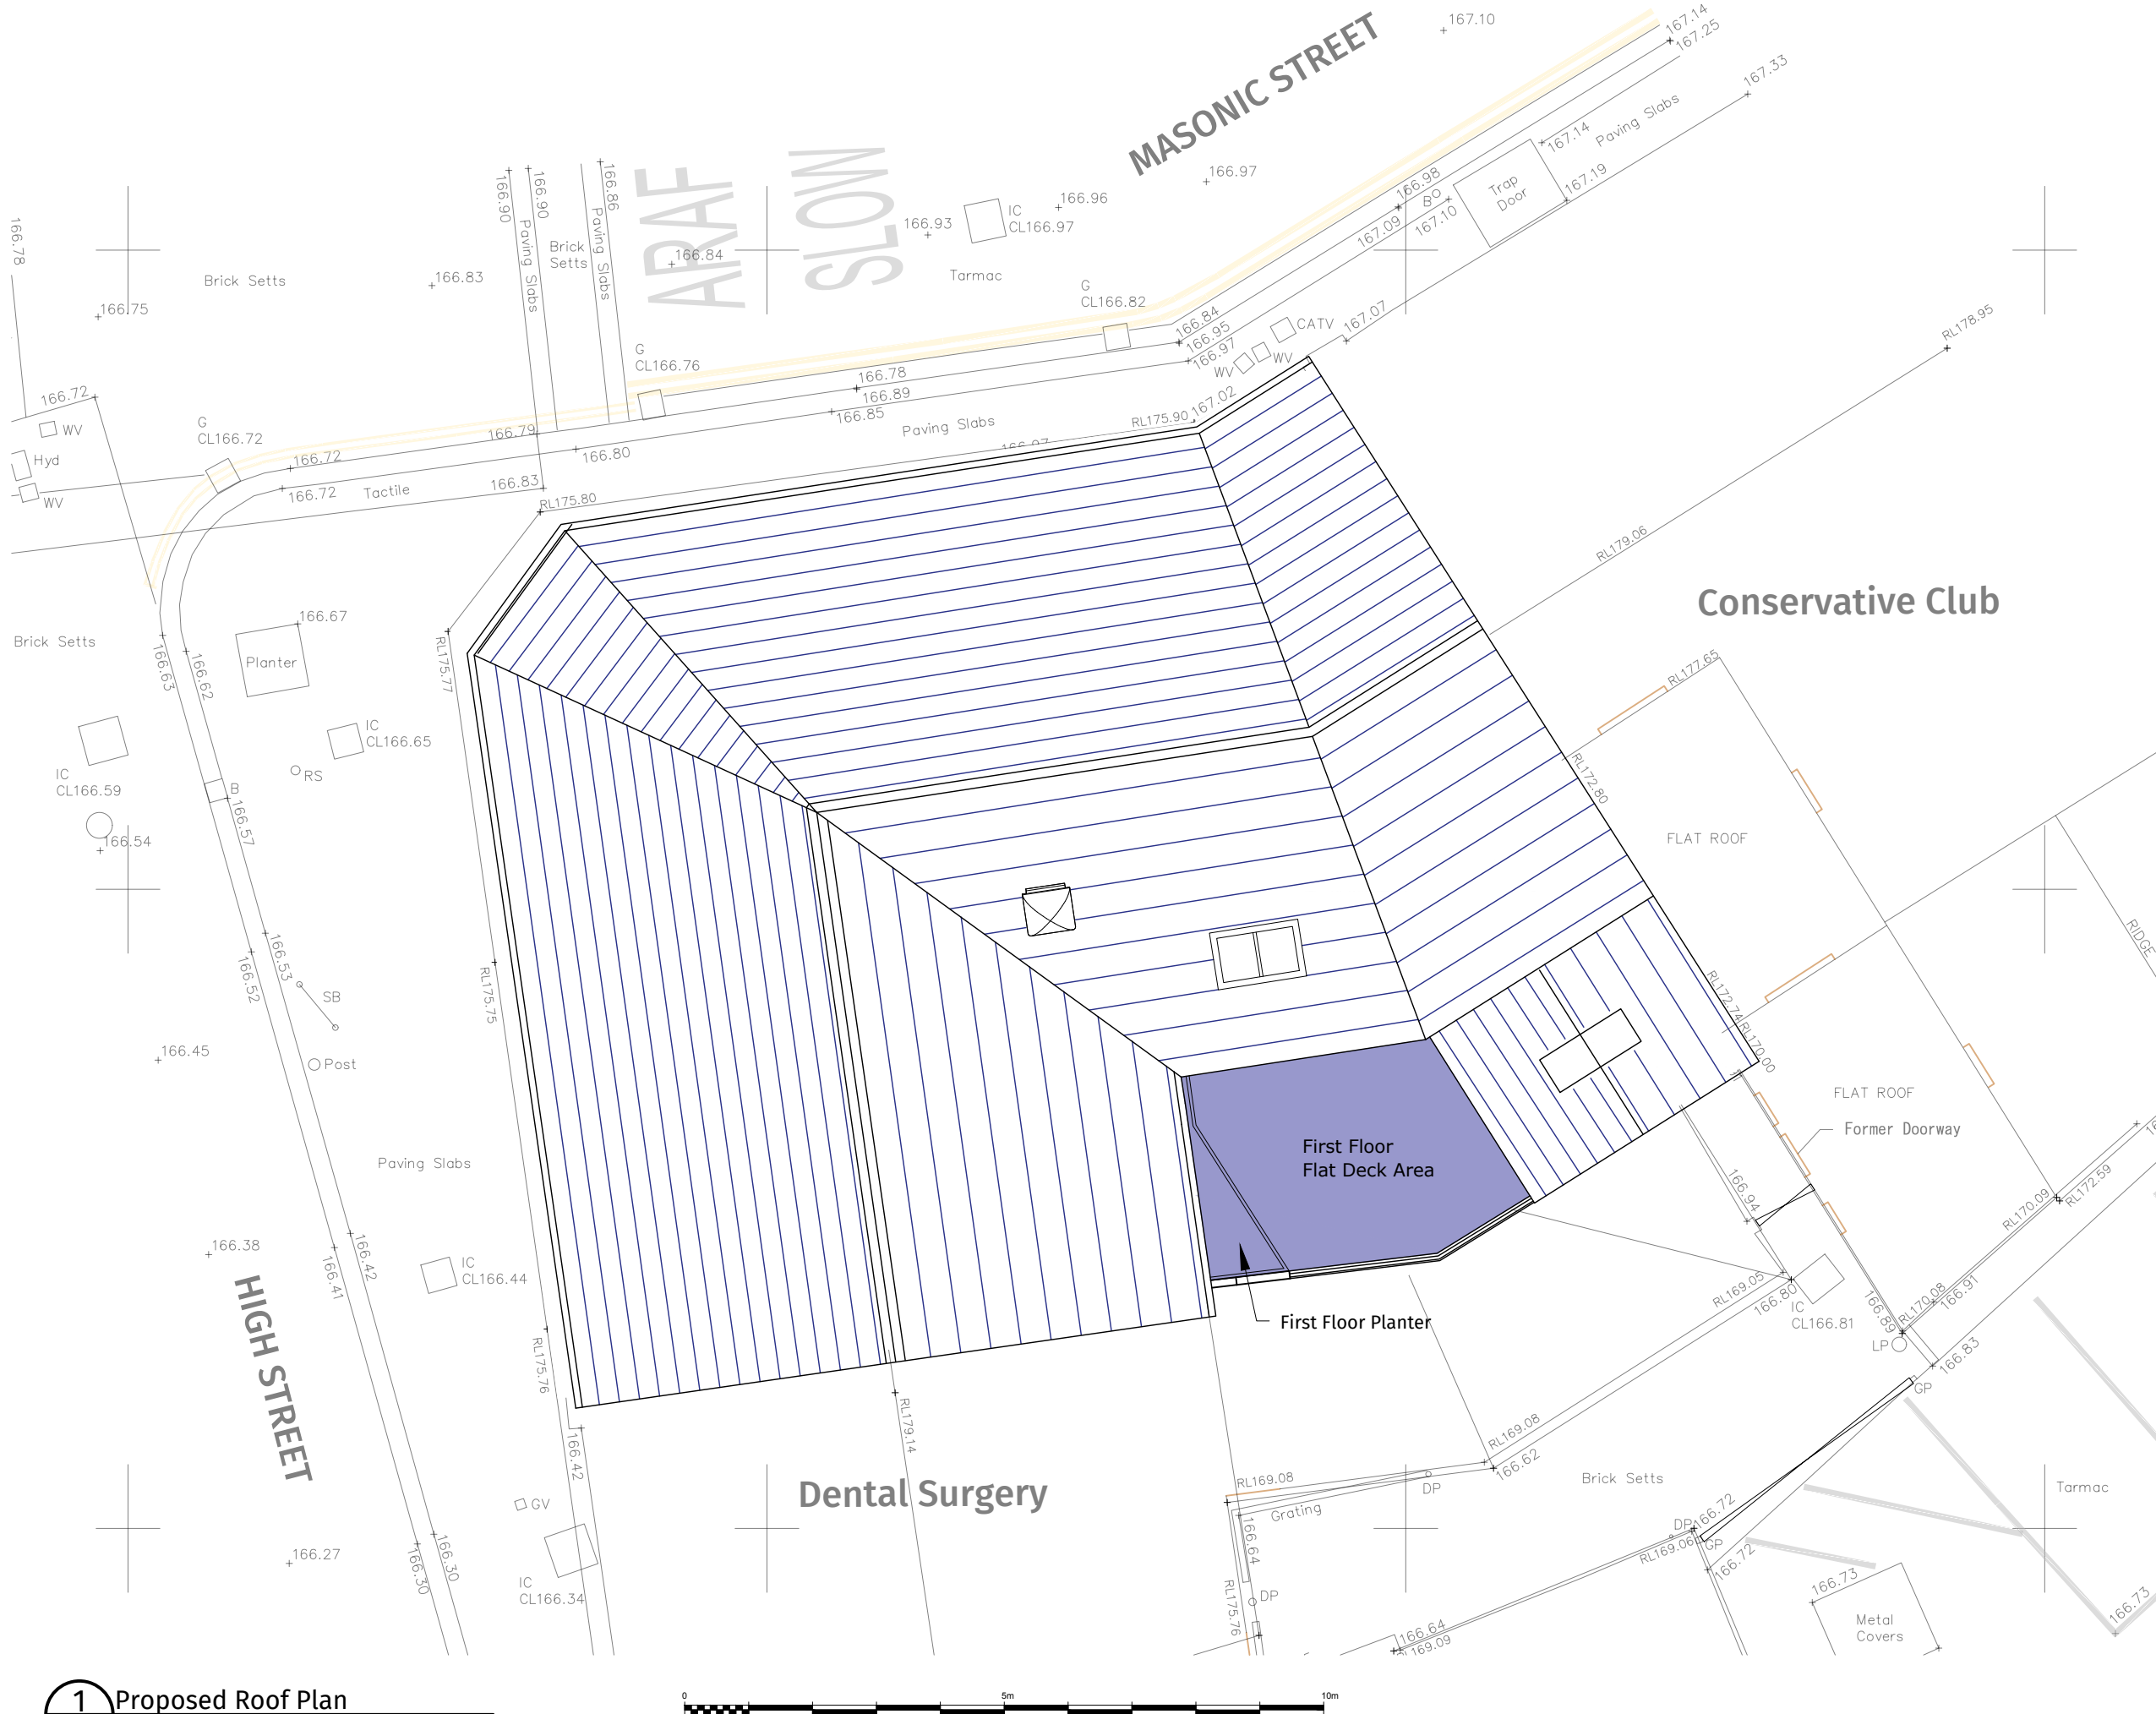

DB3

30 Heol Y Wig, Aberystwyth, Ceredigion, SY23 2LN.
T: 01970 624 688 www.darntonb3.com

CLIENT

Jamie O'Leary

PROJECT

New Hotel Merthyr
30-31 High St, Merthyr Tydfil CF47 8DP

TITLE

Proposed Roof Plan

CREATION DATE	SCALE @ A3	DRN	CHK	STATUS
04.08.21	1:100	MT		

SHEET NO.

14821 - DB3-B01-03 - DR - A - 205

REVISION

B

PROJECT No	ORIGINATOR	ZONE	LEVEL	TYPE	ROLE	NUMBER
------------	------------	------	-------	------	------	--------

THIS DRAWING MUST BE READ IN CONJUNCTION WITH ALL OTHER RELEVANT
DRAWINGS AND INFORMATION.
ANY DISCREPANCIES MUST BE REPORTED TO DARNTONB3 IMMEDIATELY.
THE DRAWING OR INFORMATION MUST NOT BE USED FOR CONSTRUCTION UNLESS
EXPRESSLY ISSUED FOR CONSTRUCTION.
DO NOT SCALE FROM THIS DRAWING. USE DISPLAYED DIMENSIONS.

1 Proposed Roof Plan

1:100