


NOTES:


All dimensions must be checked on site and not scaled from this drawing.

This plan has been prepared for Planning and /or Building Regulation purposes only.


Some forms of building works may require action by the owners under the party wall act 1999. The proposals should be confirmed of the proposals at least one month before commencement of works and their written approvals obtained.

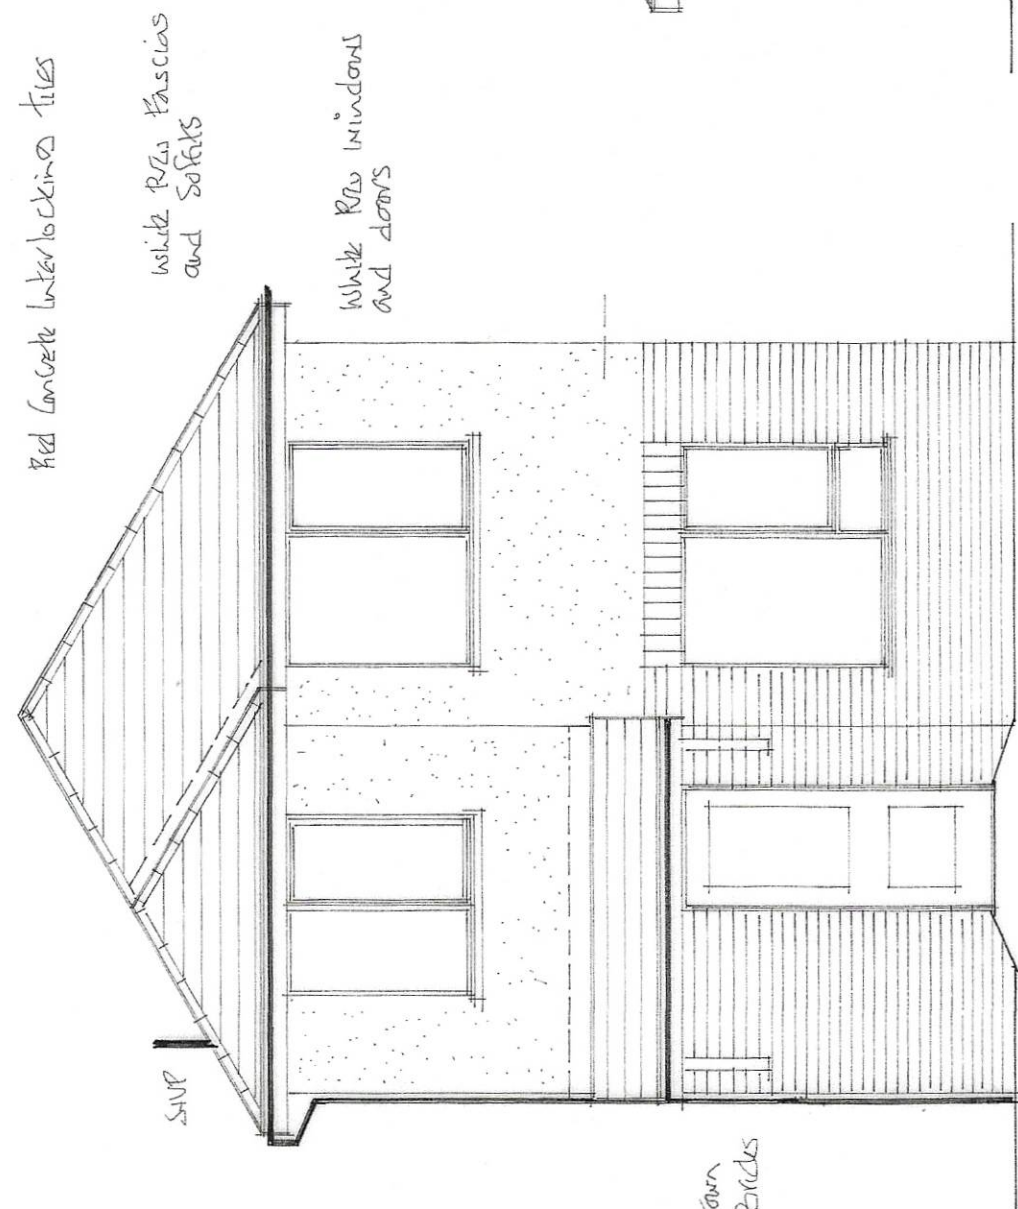


front elevation

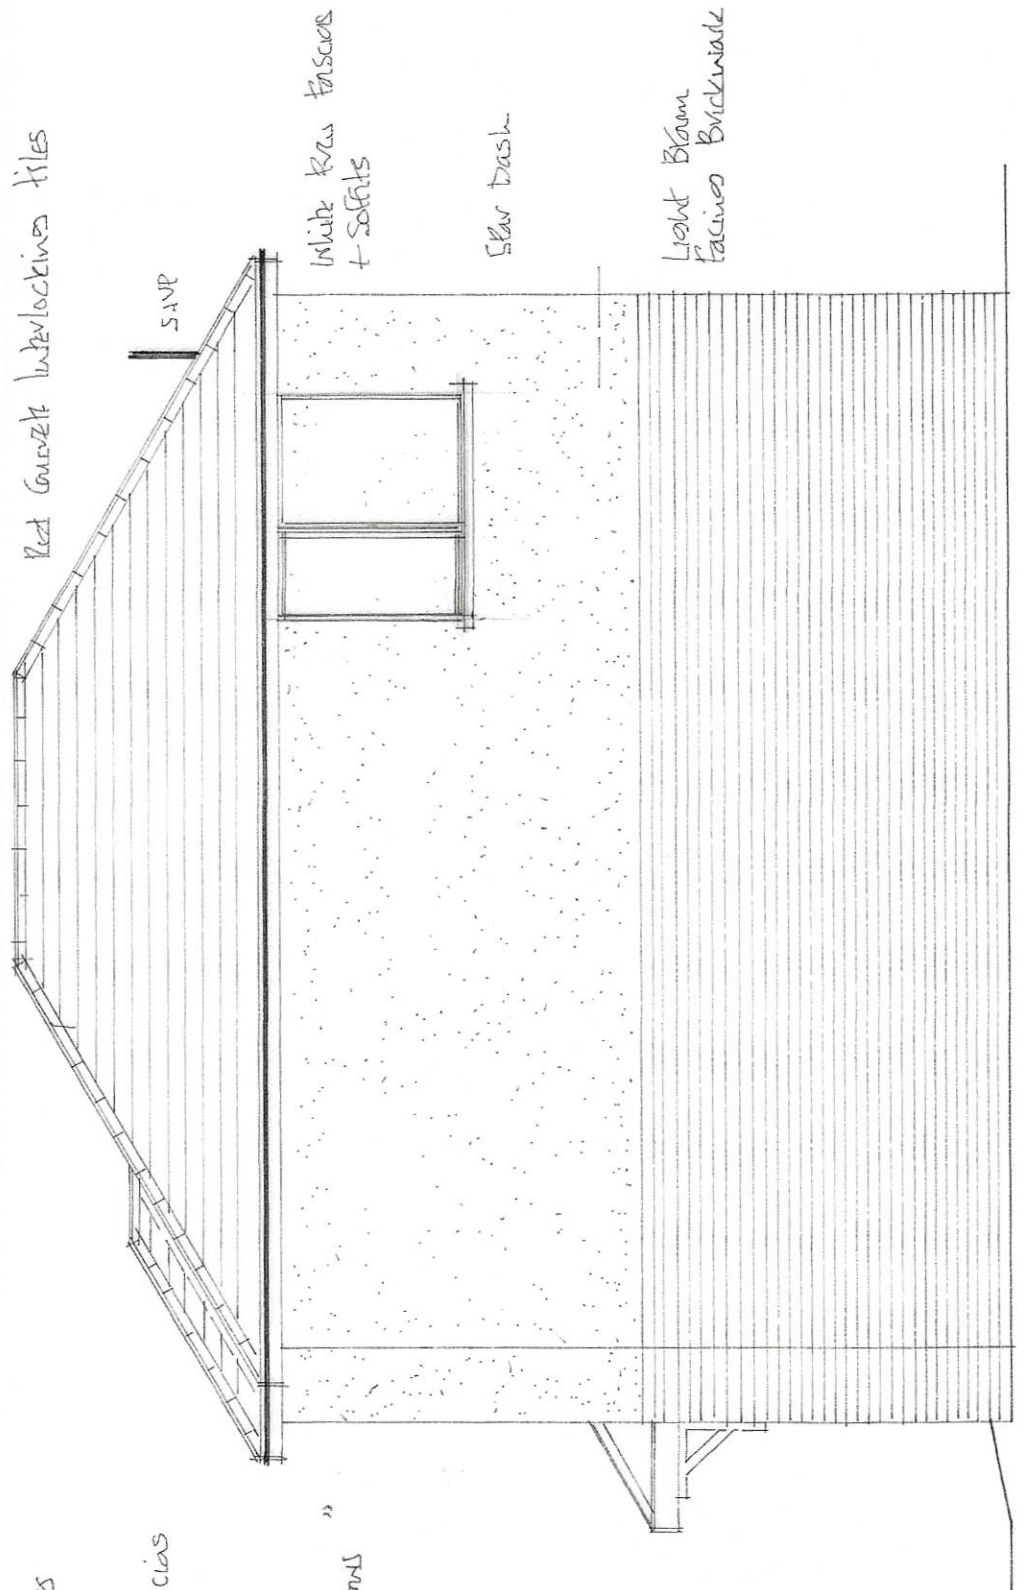


side elevation

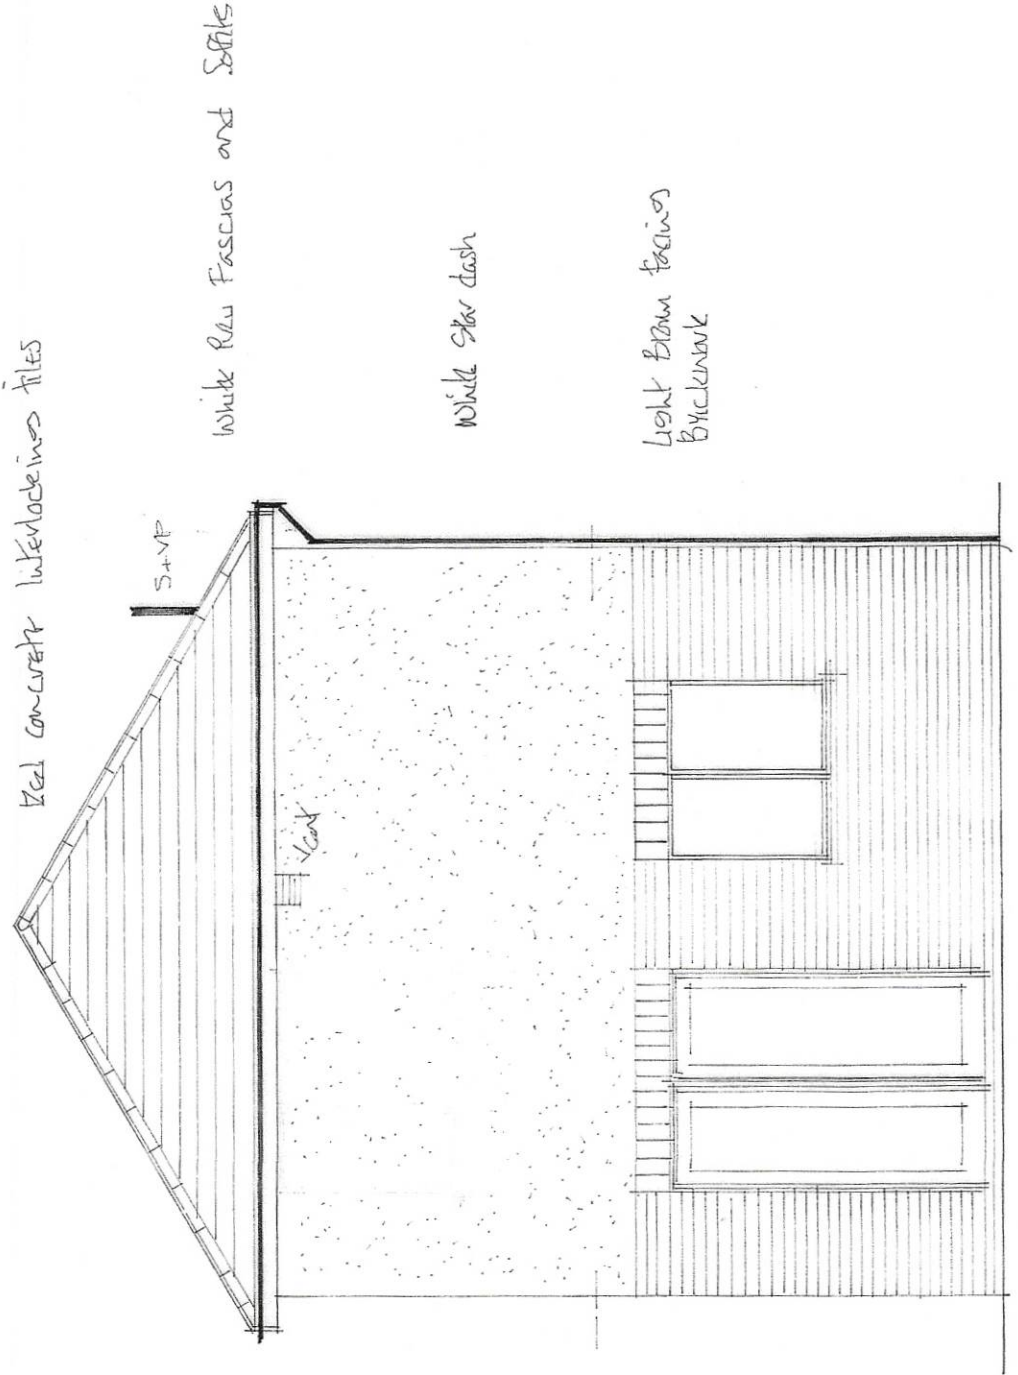

rear elevation

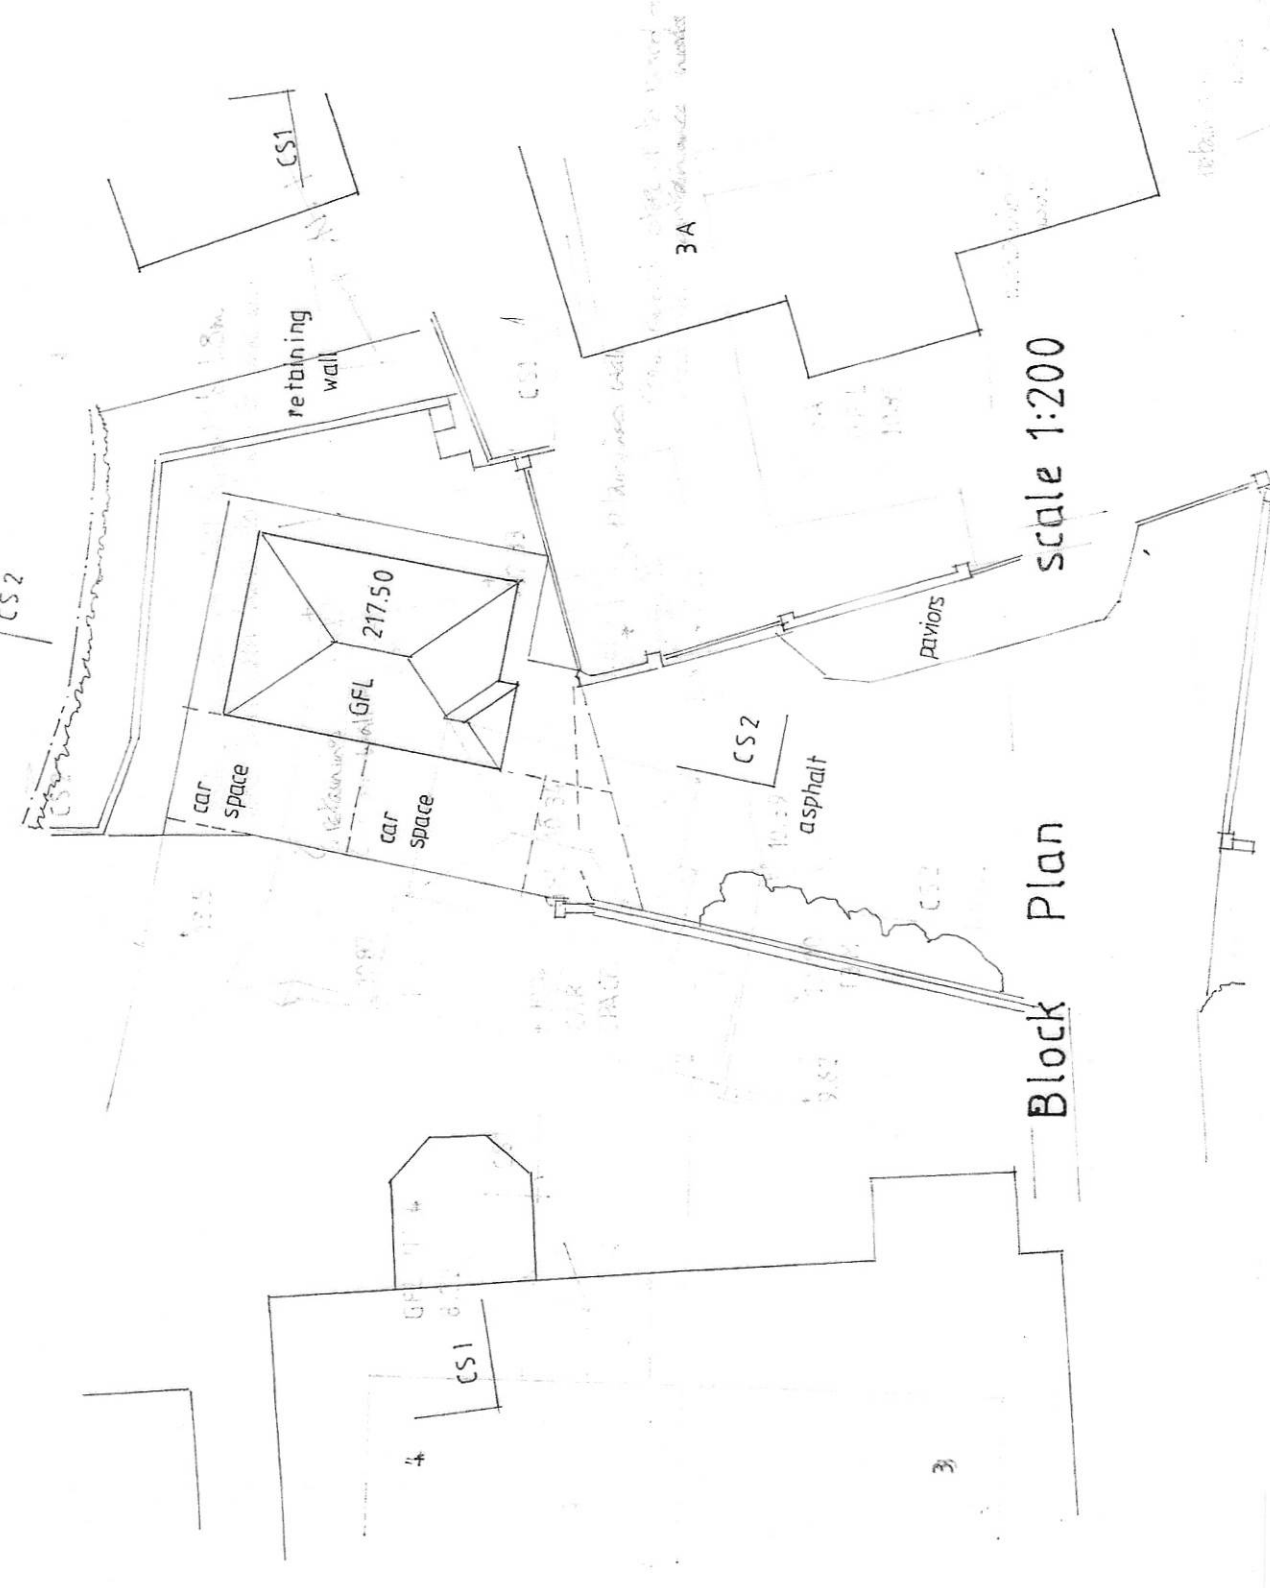


Block Plan

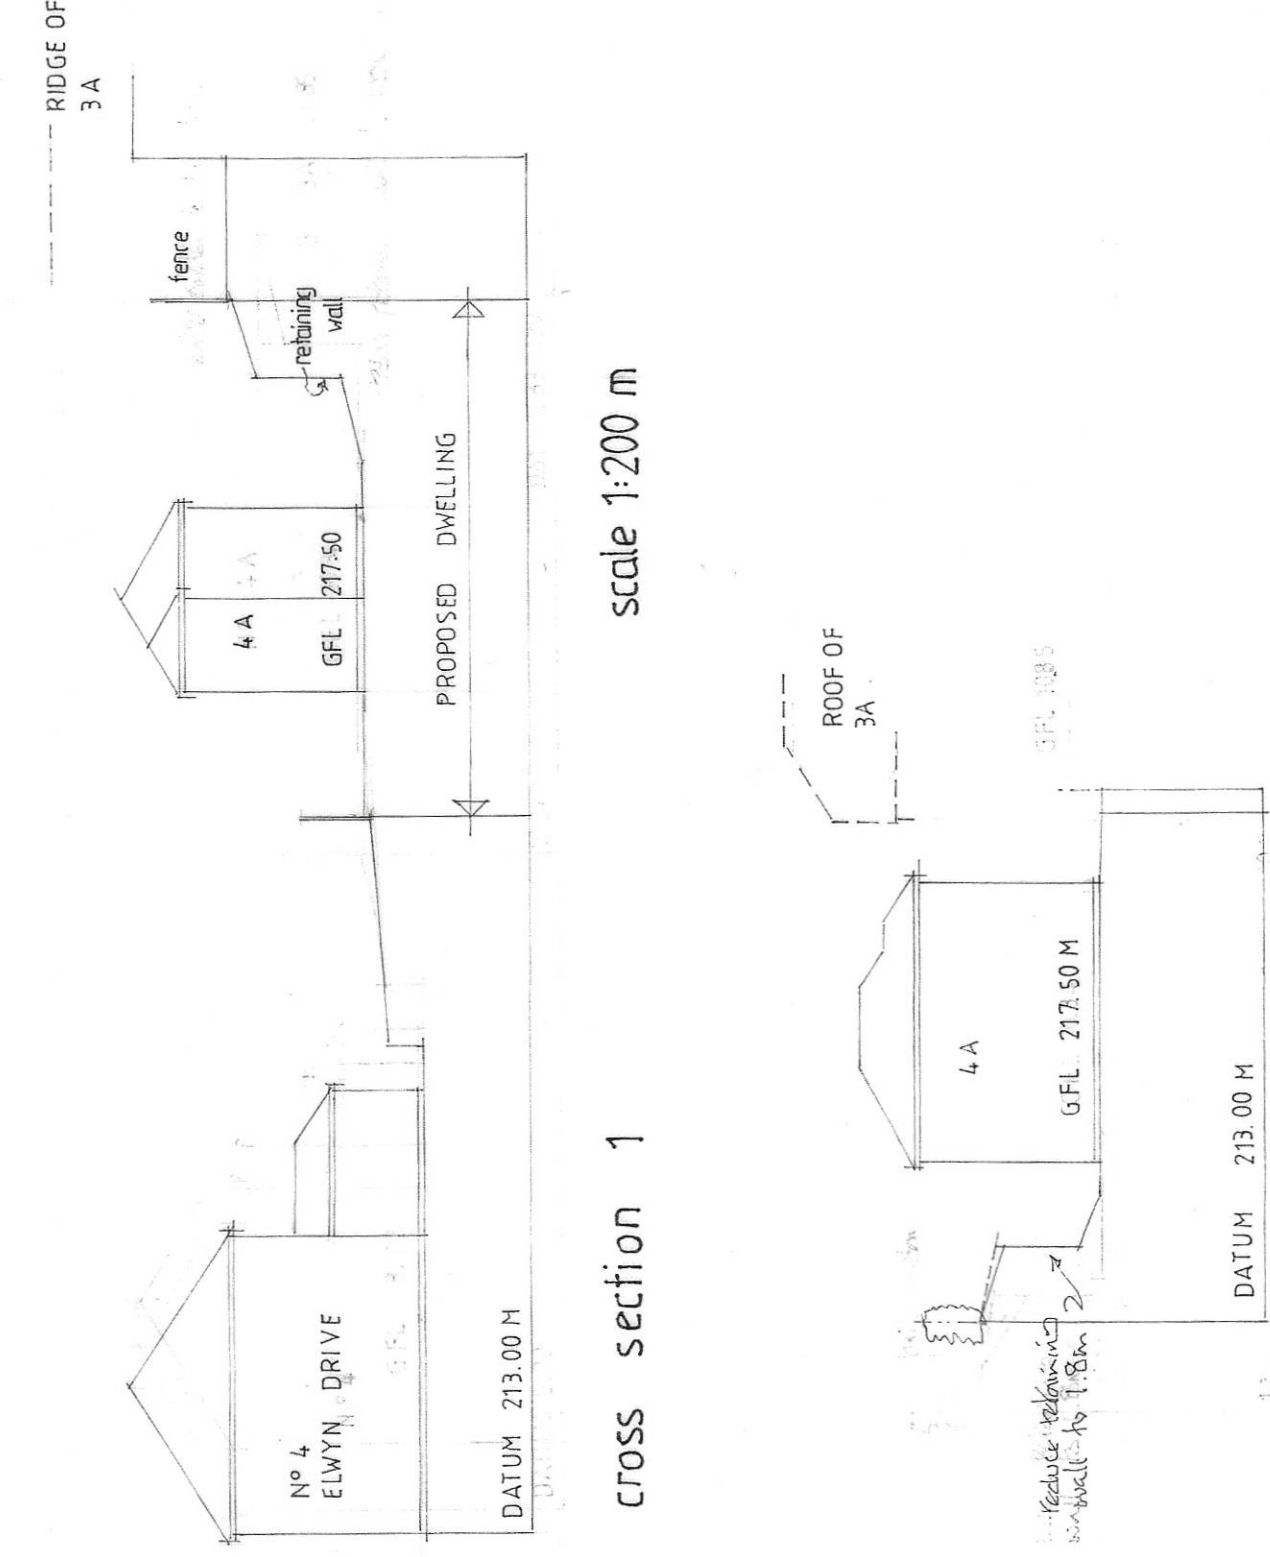


cross section 1

side elevation

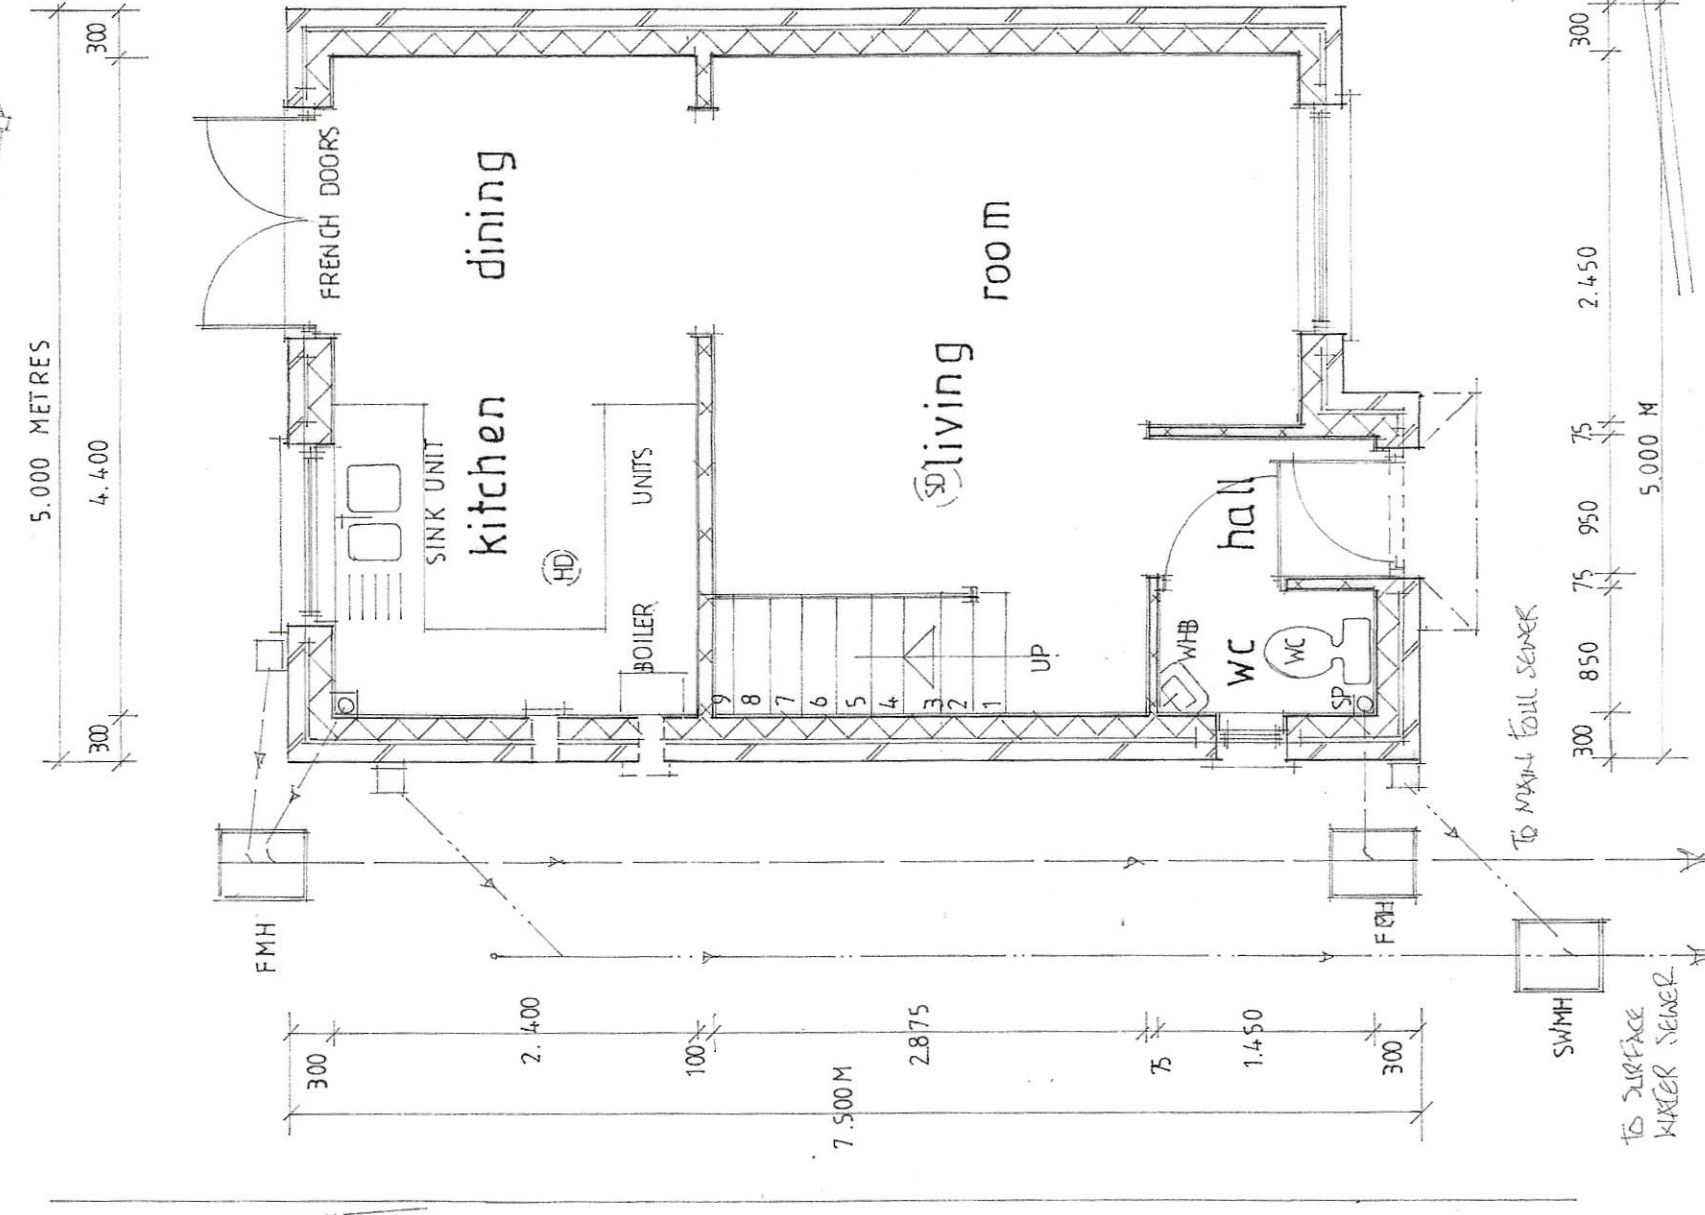


GROUND FLOOR PLAN 1:50 m

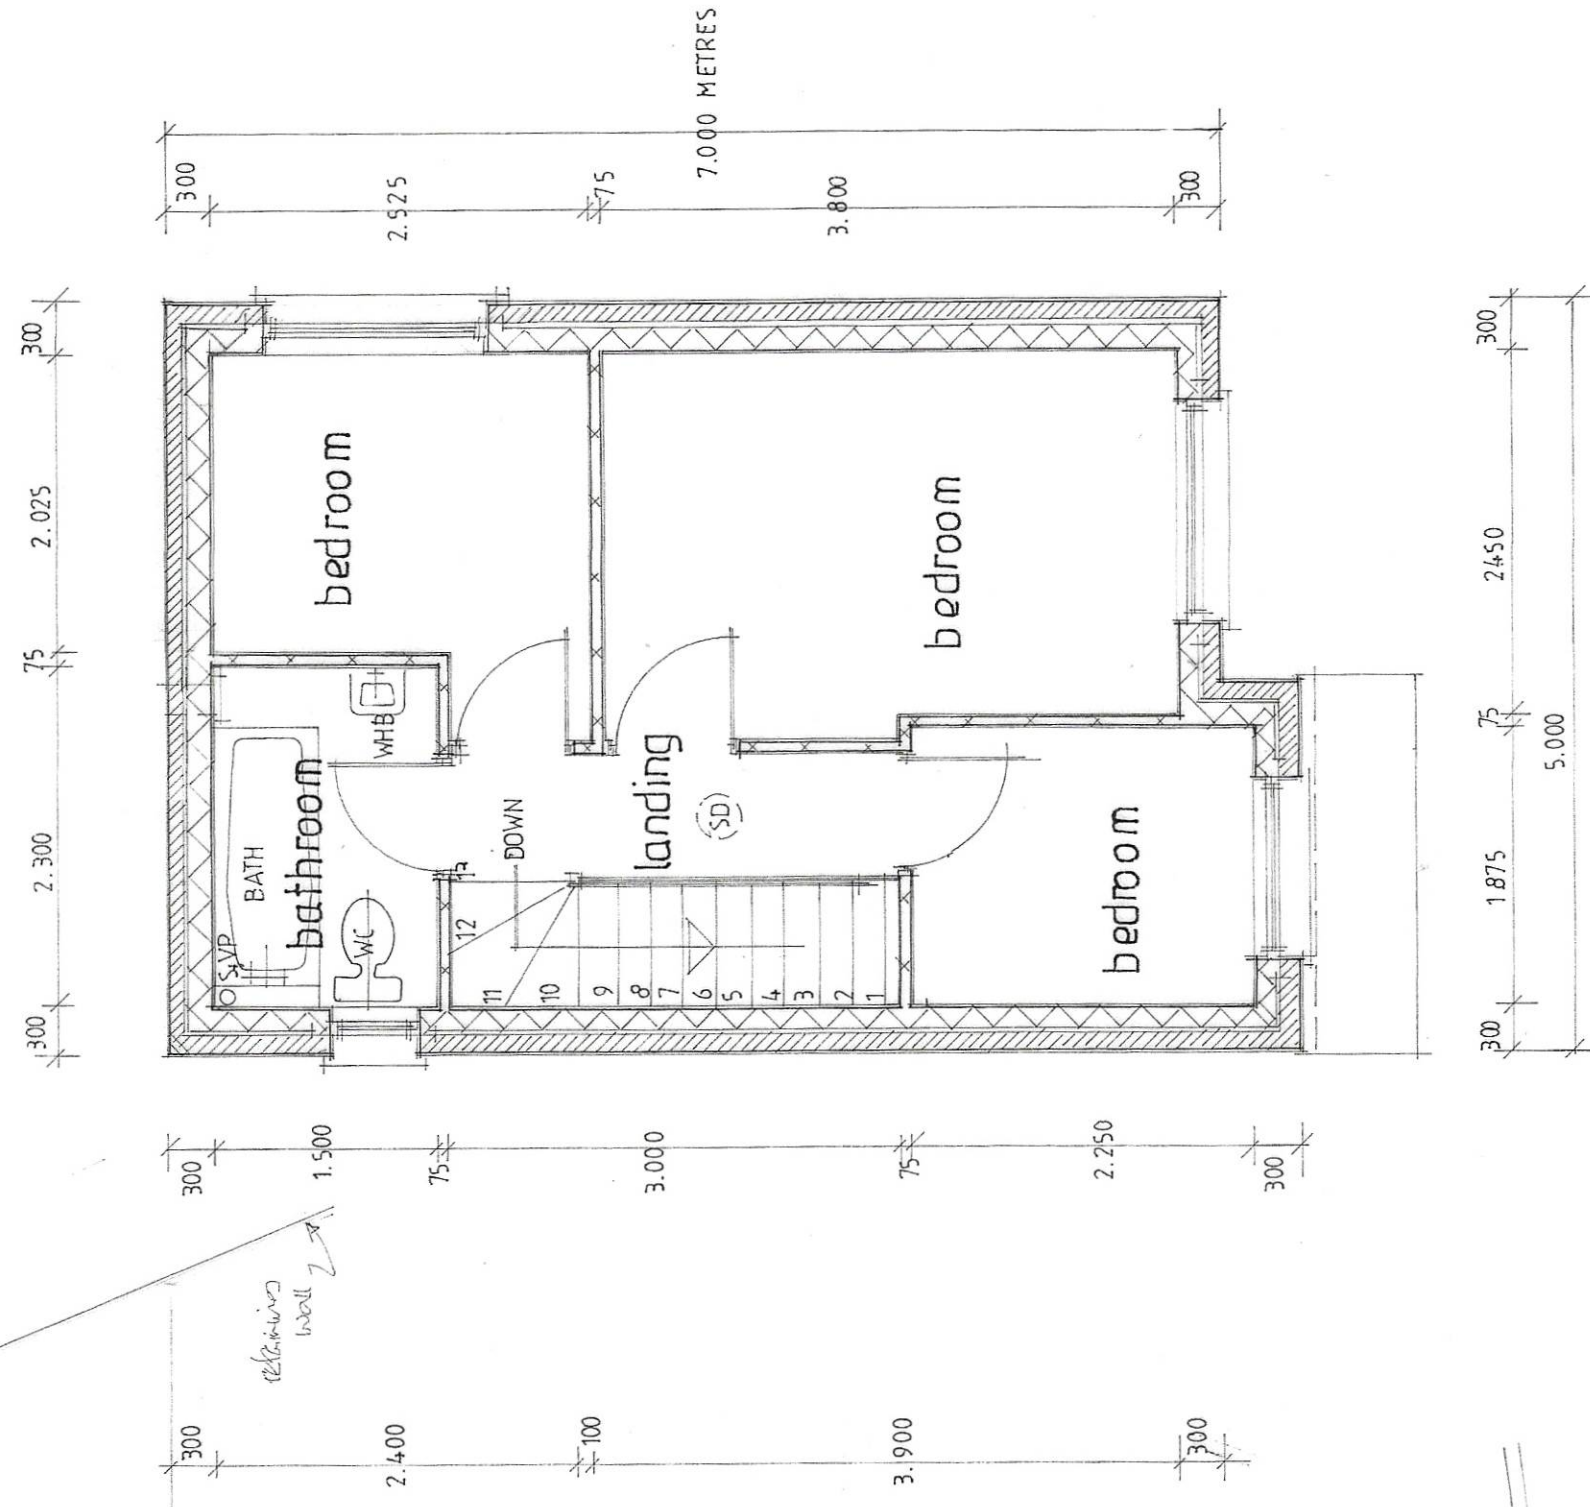

FIRST FLOOR PLAN 1:50 m

cross section 2

scale 1:200 m

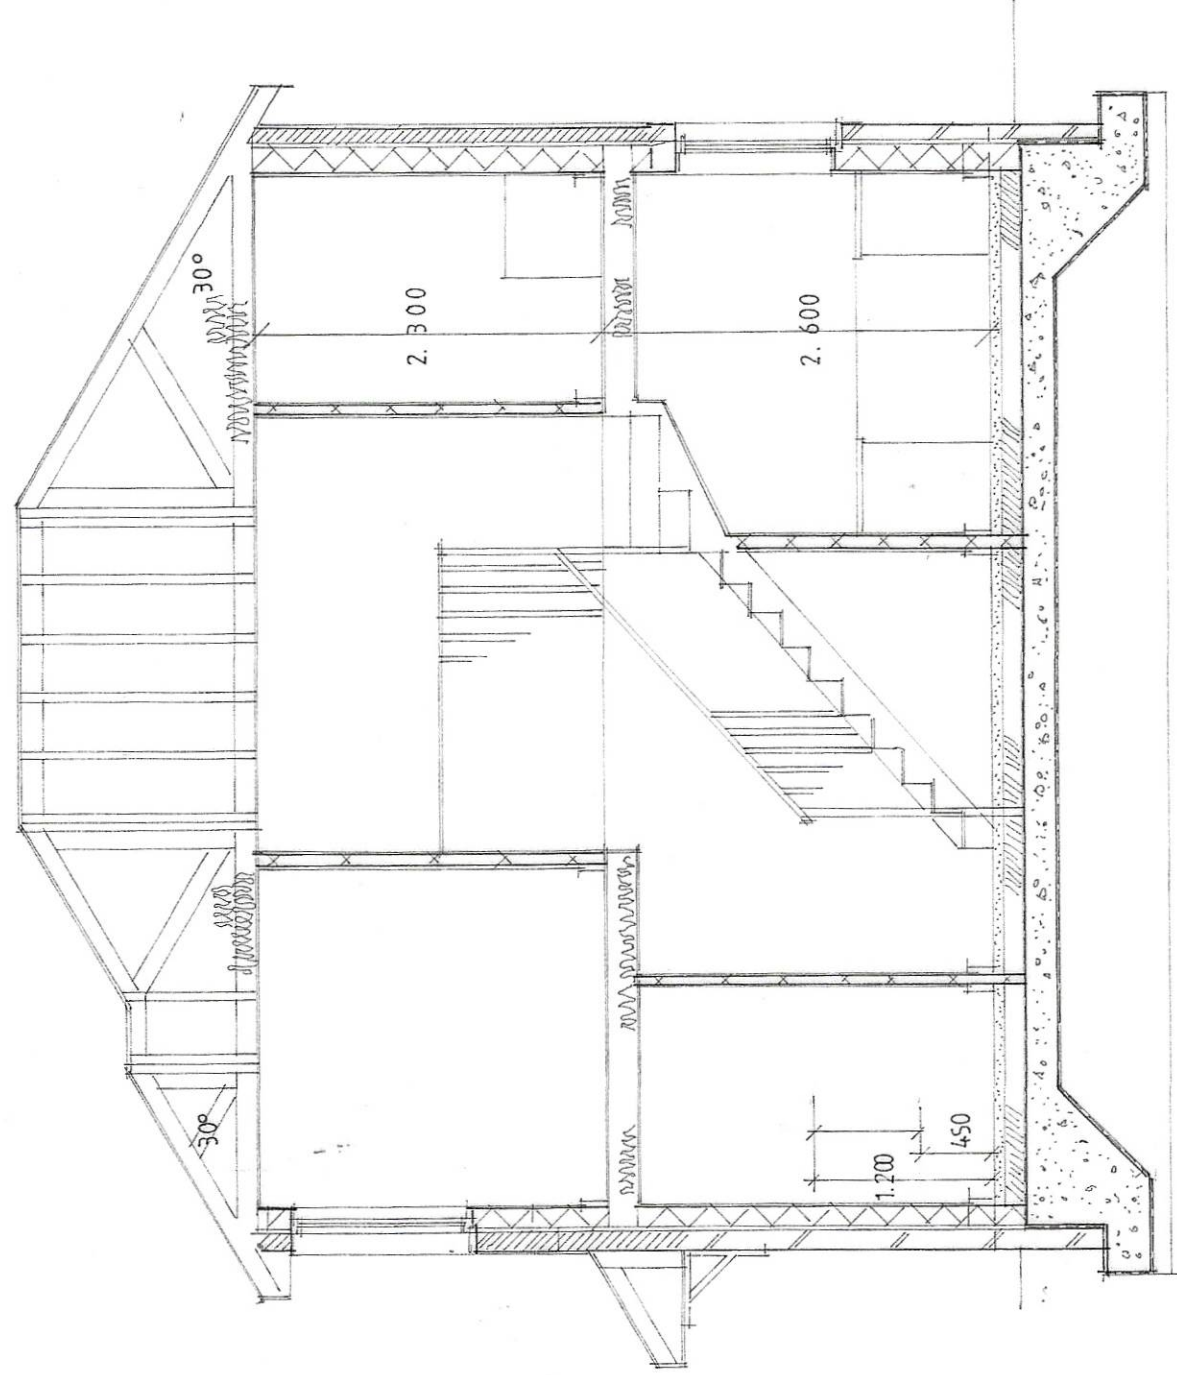

SECTION THROUGH 1:50 m



Location Plan
scale 1:1250



Date	Revisions
05.05.2019	Final Red line plan issued
17.05.2019	Final Plan amended to include CS 102
18.05.2019	Revisions 1001, 1002, 1003, 2