




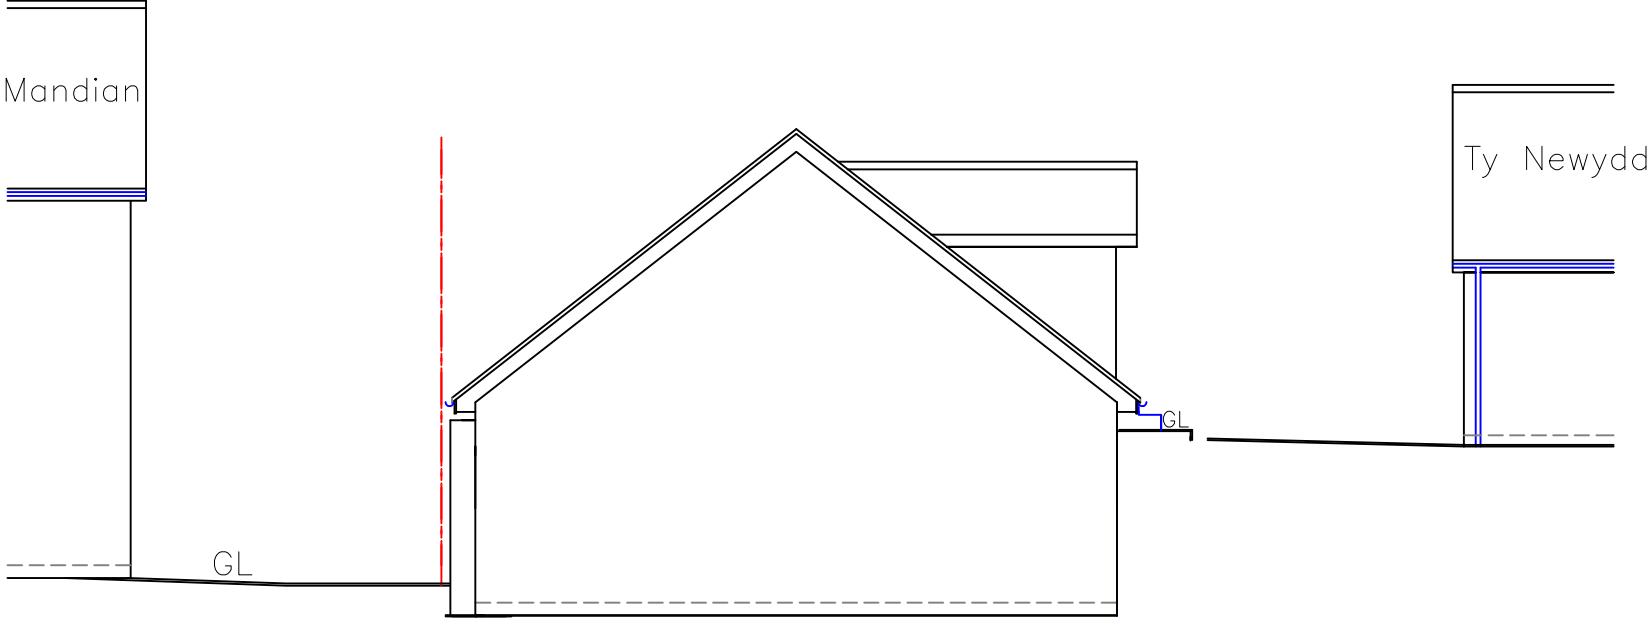


Proposed Section C-C
1:100

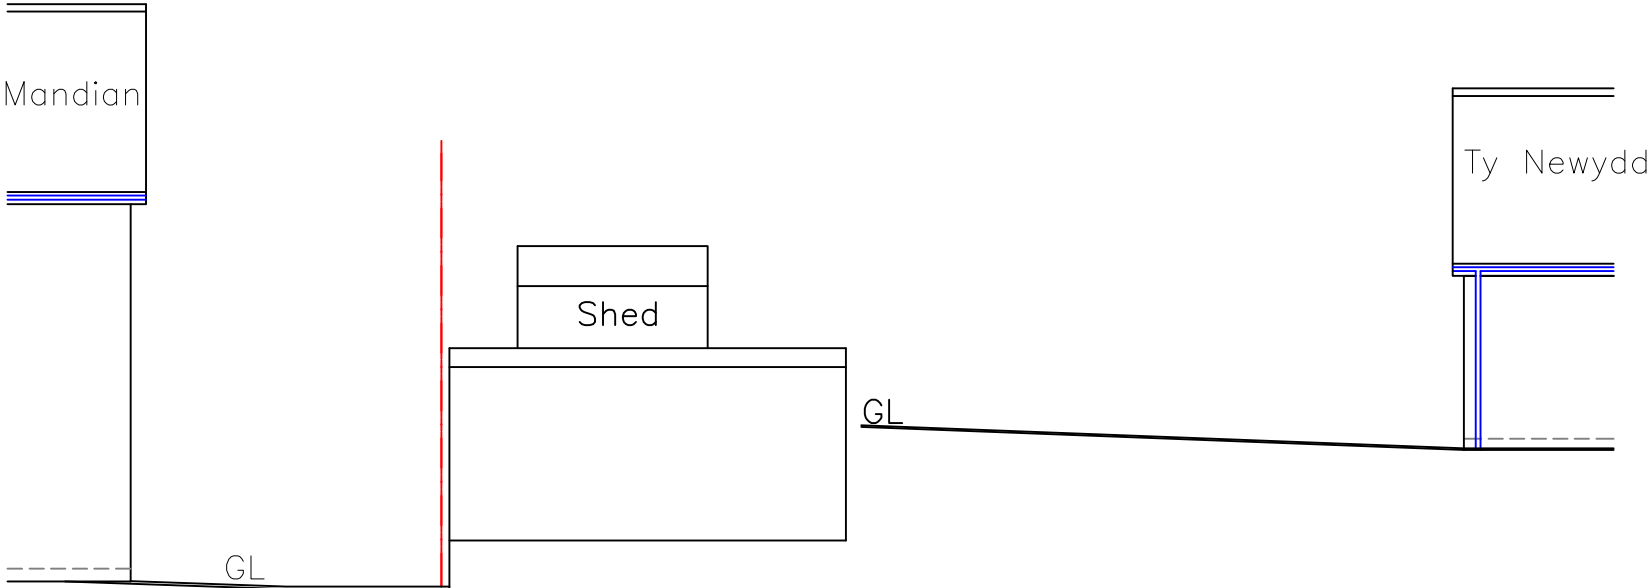


Existing Section C-C
1:100

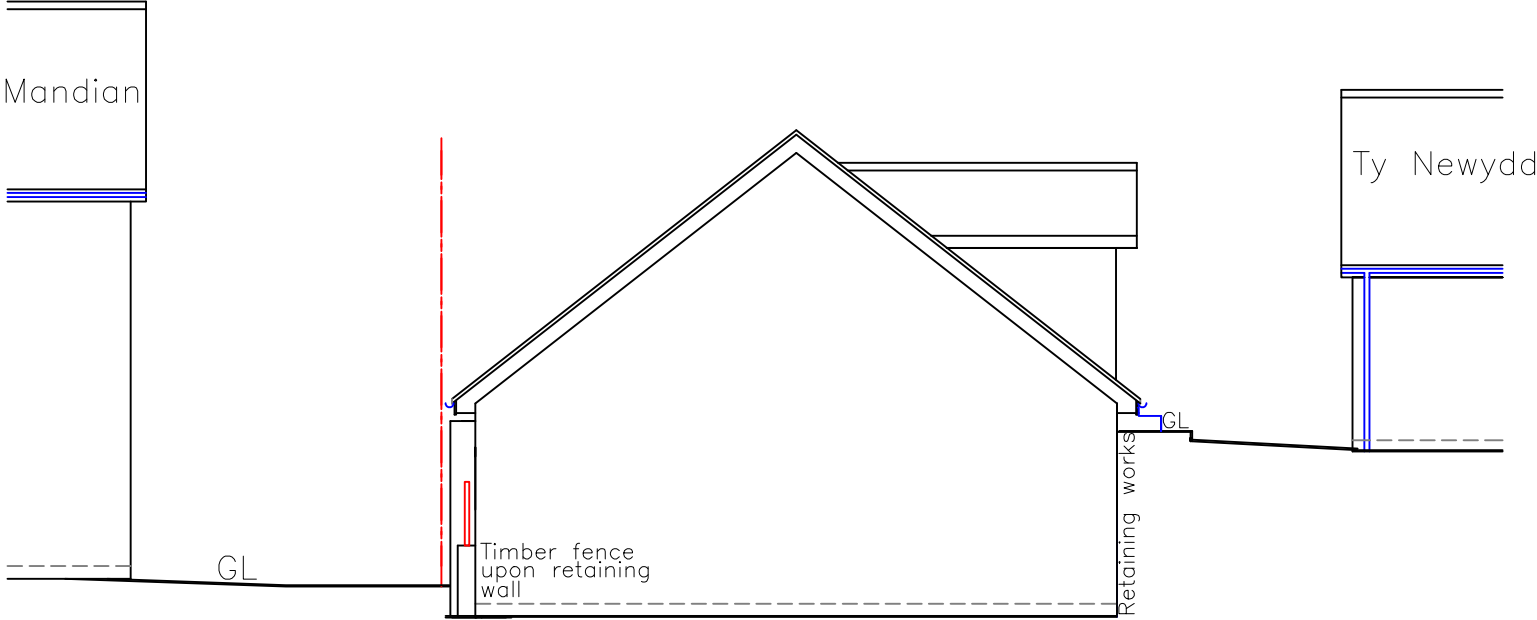

Proposed Section B-B
1:100

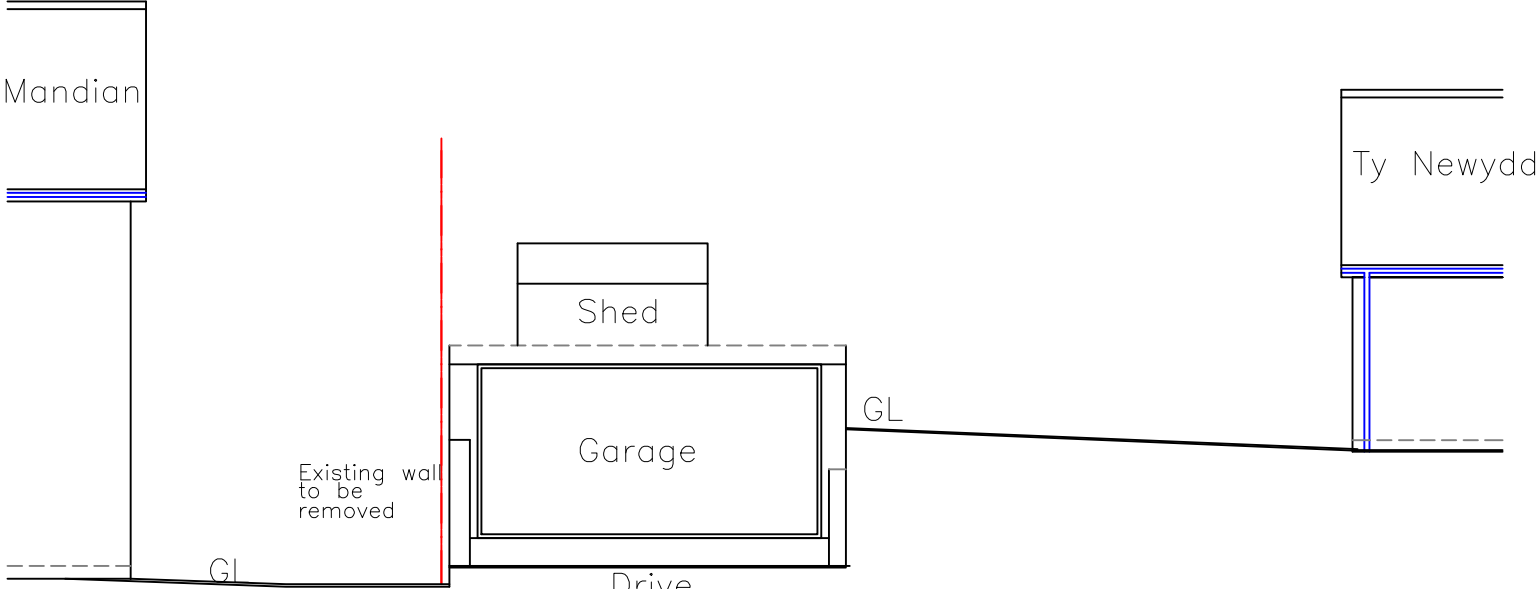

Existing Section B-B
1:100

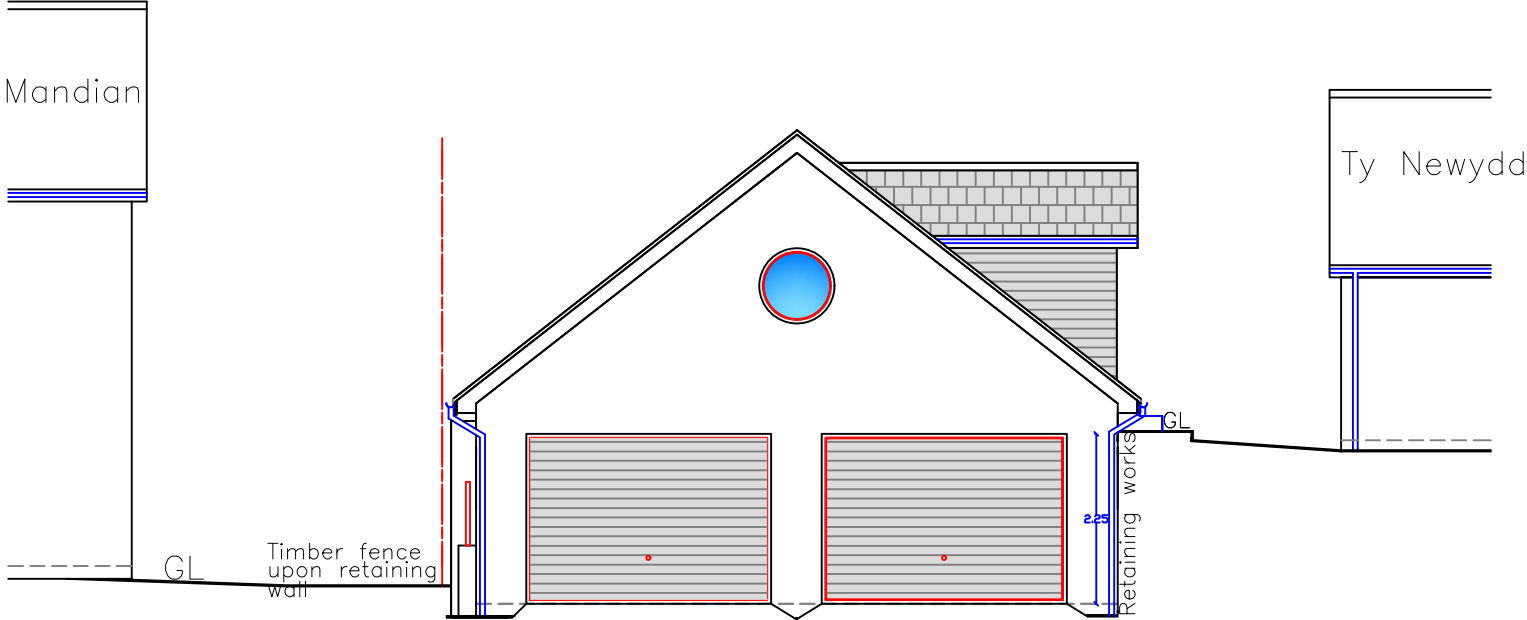

Proposed Front Elevation
1:100



Utopia Design Architectural Services Building Planning Application Support	
Tel: 01685 559230. Mob: 07908 725065	
Issued Only for Purpose Indicated	
Drawing Status: FOR PLANNING PURPOSES ONLY	
Client	Ty Newydd Brondeg Heolgerrig Merthyr Tydfil CF48 1TW
Job	Demolition of Existing Garage with Proposed New Larger Garage, Access & Associated Retaining Works
Drawn by PT	Date 20.05.22
Title	Scale 1:100 1:200
Existing & Proposed Elevations & Sections	Drwg No TY NEWYDD GAR_03