


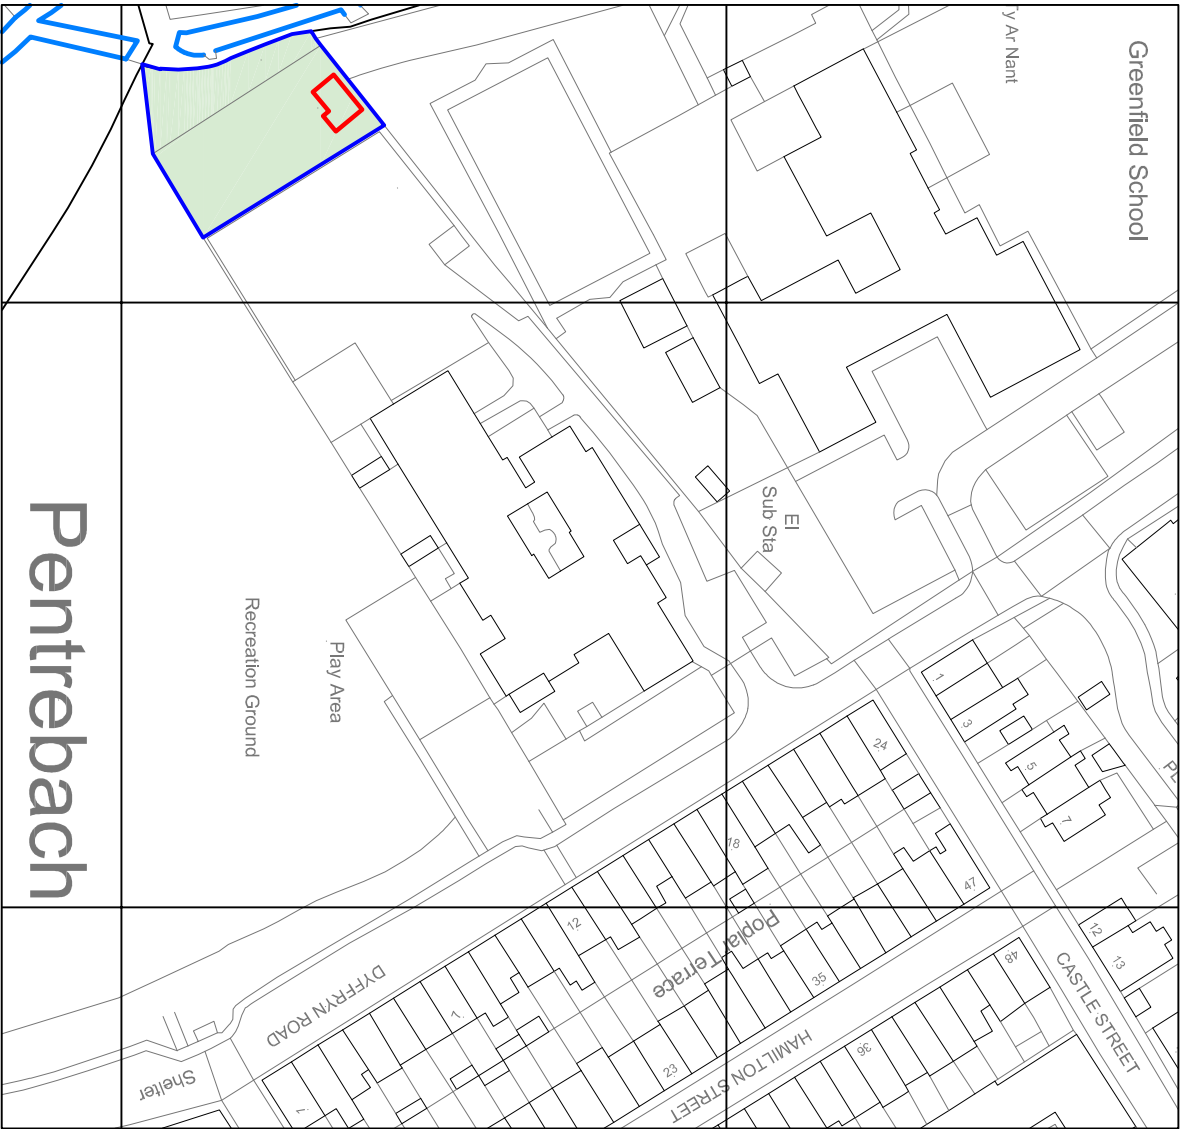

Reproduced from an Ordnance Survey map with the permission of the  
Controller of Her Majesty's Stationary Office. Crown Copyright reserved



SITE LOCATION PLAN

Scale 1:1250



PROPOSED SITE PLAN

Scale 1:500

Client:

Little Rascals Pre-School  
Cwm Golau Integrated Children's Centre  
Dyffryn Rd.  
Pentrebach  
CF48 4BJ

Project Title:

PROPOSED  
FOREST CLASSROOM

General Notes:

1. Draw and scale from this drawing. Take linear dimensions only.
2. Dimensions are in millimetres unless otherwise stated.

Drawing Issue:

## PLANNING

Drawing Title:  
EXISTING & PROPOSED SITE PLANS

Drawing No: CPD-001

Revision:

Date: 22-07-2024

Revised:

Scale(s): 1:1250 / 1:500

Paper Size: A3



**Cwm Planning & Design Ltd.**  
(architectural and Draughting Services)