


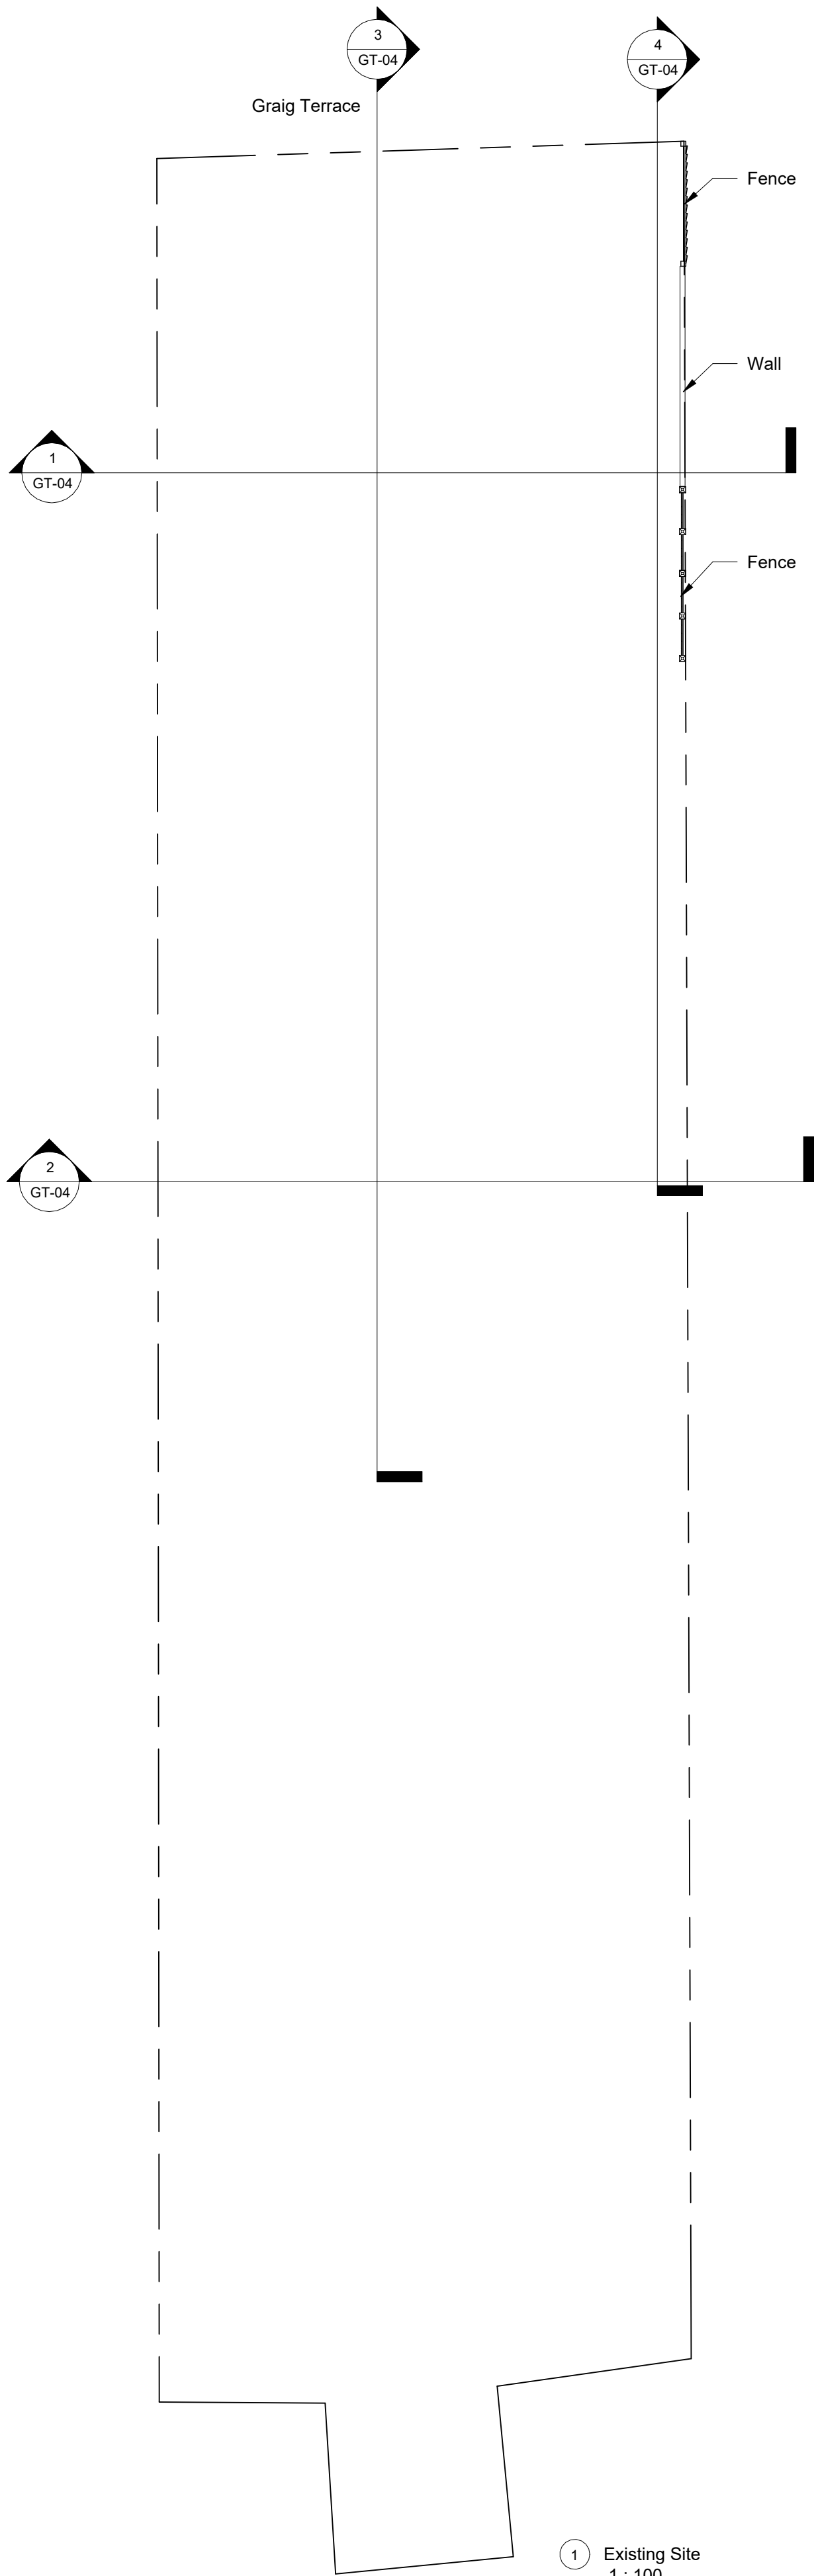

1 Existing Site
1 : 100

INDIGO DESIGN (Part of 3dcadwales Ltd) 5 Ashlea Drive,
Merthyr Tydfil, CF47 0NY Tele 01685 385746 Mob -
07940913216 Email: enquiries@indigo-3d-design.co.uk

This Drawing is Copyright,
Dimensions to be checked
on site and not scaled from
this drawing



PURPOSE OF ISSUE	DRWAING NUMBER
Planning Approval	GT-01


PROJECT	Detached shed, retain land with gabion Baskets and parking
---------	--

SHEET	Existing Site Plans
-------	---------------------


Address	Land opposite No 6-7 Graig Terrace, Bedlinog, Treharris CF46 6SA
---------	--

Checked by	Drawn by	Scale (@ A2)
JH	PH	1 : 100


Rev No	Description	Date
A	Issue	04/10/2021

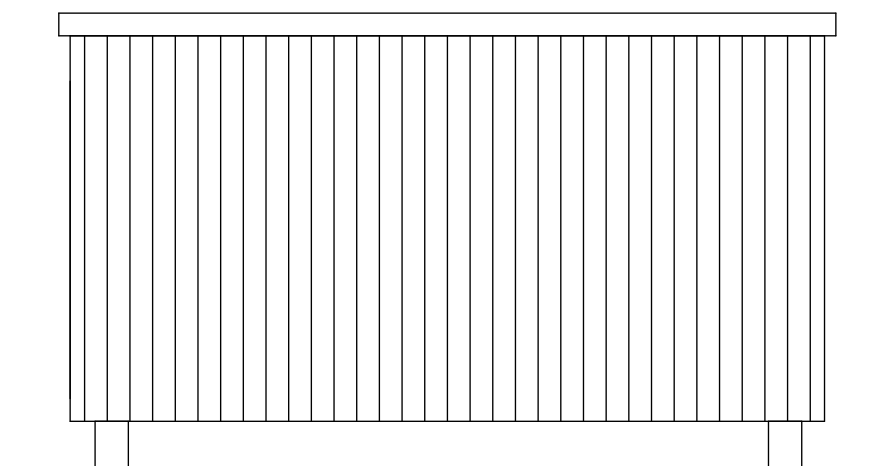


1 Shed Road Elevation
1 : 50

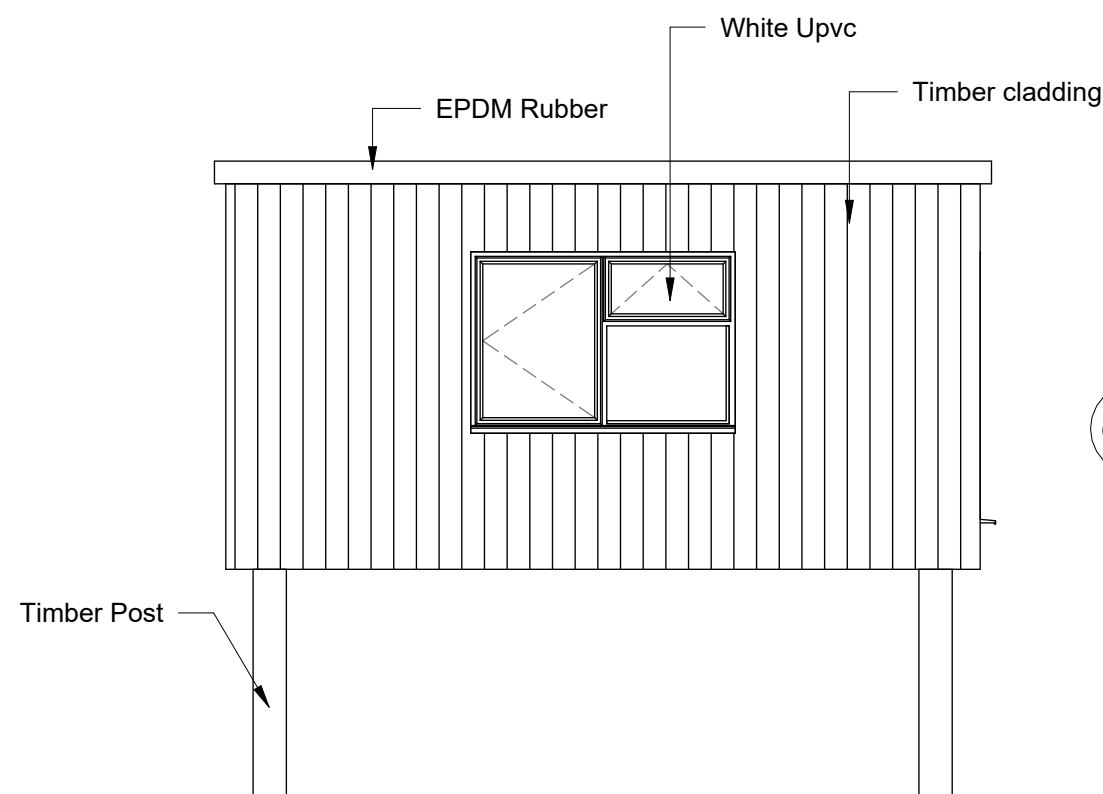


2 Shed Rear Elevation
1 : 50

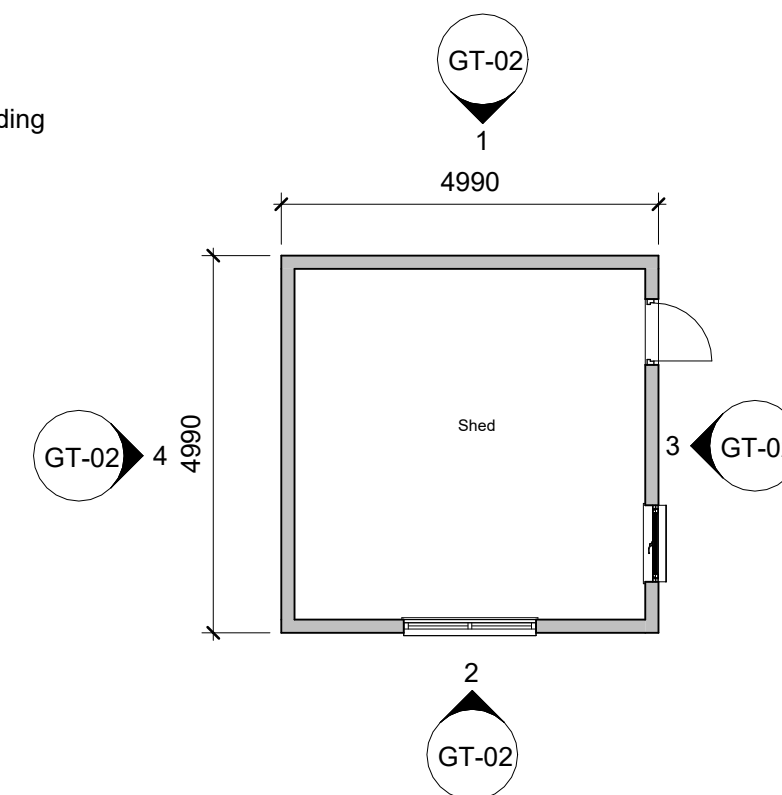

5 Shed Base
1 : 100

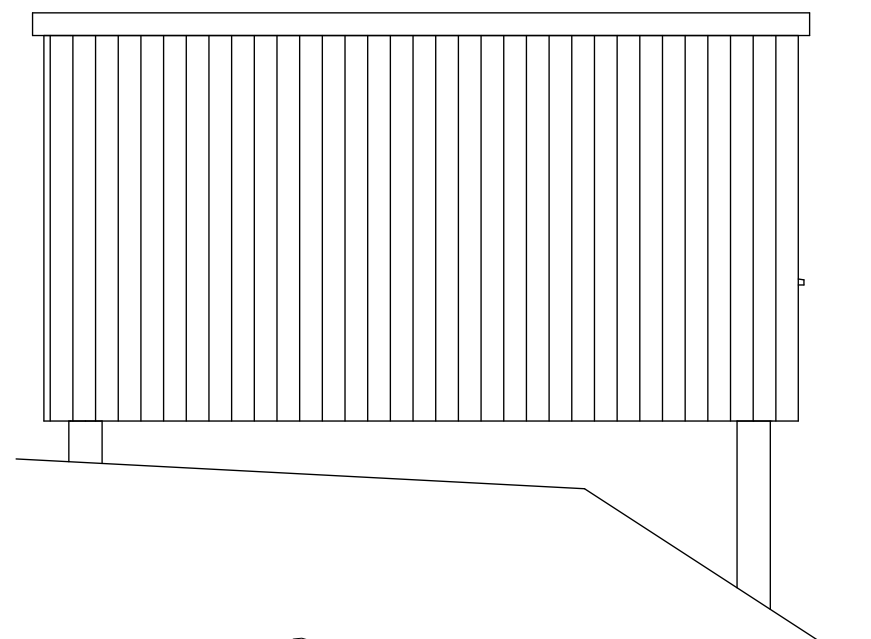

4 Shed Side Elevation 2
1 : 50

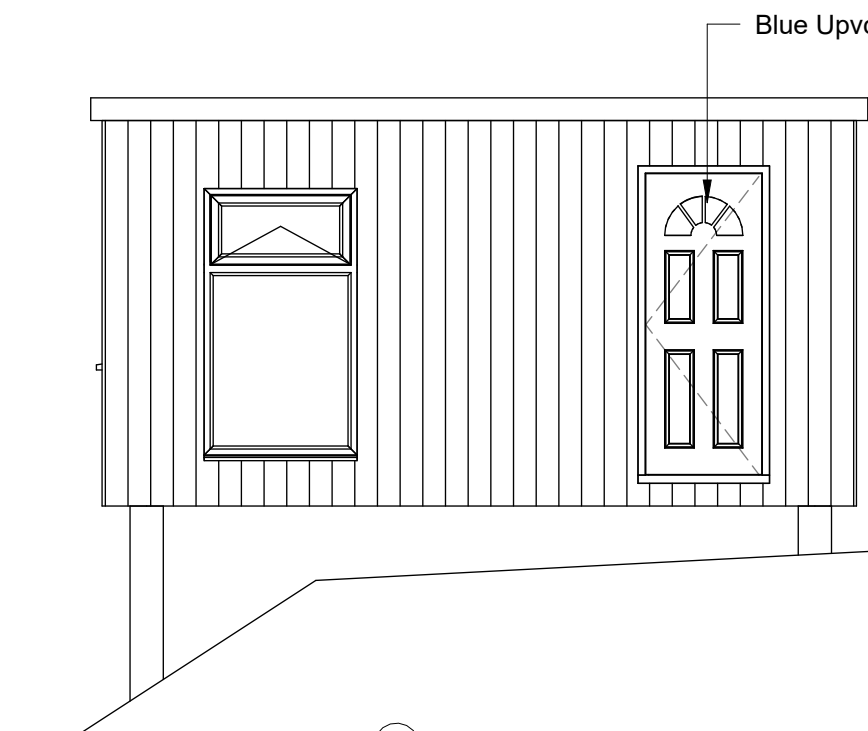

3 Shed Side Elevation 1
1 : 50

INDIGO DESIGN (Part of 3dcadwales Ltd) 5 Ashlea Drive,
Merthyr Tydfil, CF47 0NY Tele 01685 385746 Mob -
07940913216 Email: philip@3dcadwales.co.uk

This Drawing is Copyright,
Dimensions to be checked
on site and not scaled from
this drawing



PURPOSE OF ISSUE	DRWAING NUMBER
Planning Approval	GT-02


PROJECT	Detached shed, retain land with gabion Baskets and parking
---------	---

SHEET	Proposed Plan & Elevations
-------	----------------------------

Address	Land opposite No 6-7 Graig Terrace, Bedlinog, Treharris CF46 6SA
---------	---

Checked by	Drawn by	Scale (@ A3)
JH	PH	As indicated

Rev No	Description	Date
A	Issue	04/10/2021

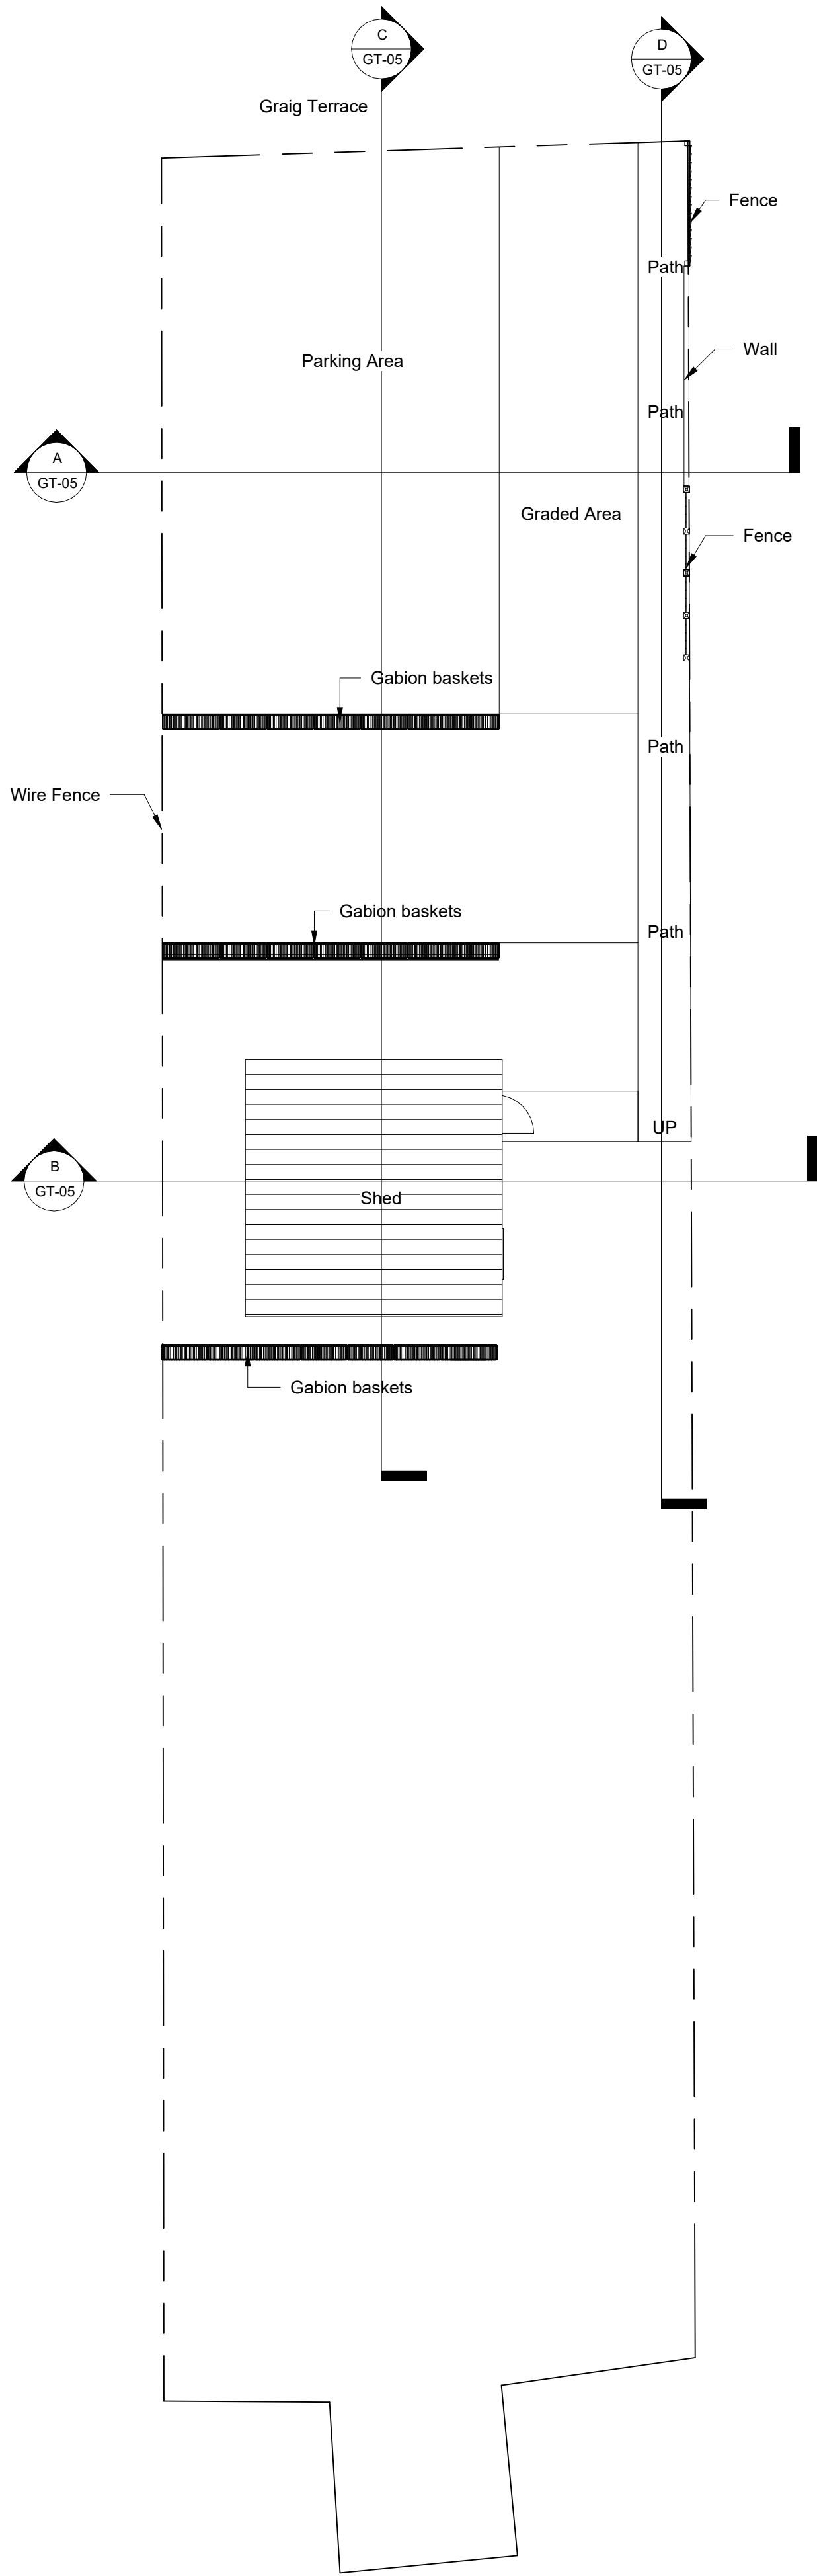

1 Proposed Site
1 : 100

INDIGO DESIGN (Part of 3dcadwales Ltd) 5 Ashlea Drive,
Merthyr Tydfil, CF47 0NY Tele 01685 385746 Mob -
07940913216 Email: enquiries@indigo-3d-design.co.uk

This Drawing is Copyright,
Dimensions to be checked
on site and not scaled from
this drawing



PURPOSE OF ISSUE
Planning Approval

DRWAING NUMBER
GT-03

PROJECT
Detached shed, retain land with
gabion Baskets and parking

SHEET
Proposed Site Plan

Address
Land opposite No 6-7 Graig Terrace,
Bedlinog, Treharris CF46 6SA

Checked by
JH

Drawn by
PH

Scale (@ A2)
1 : 100


Rev No	Description	Date
A	Issue	04/10/2021



① Existing Section 1
1 : 100



② Existing Section 2
1 : 100

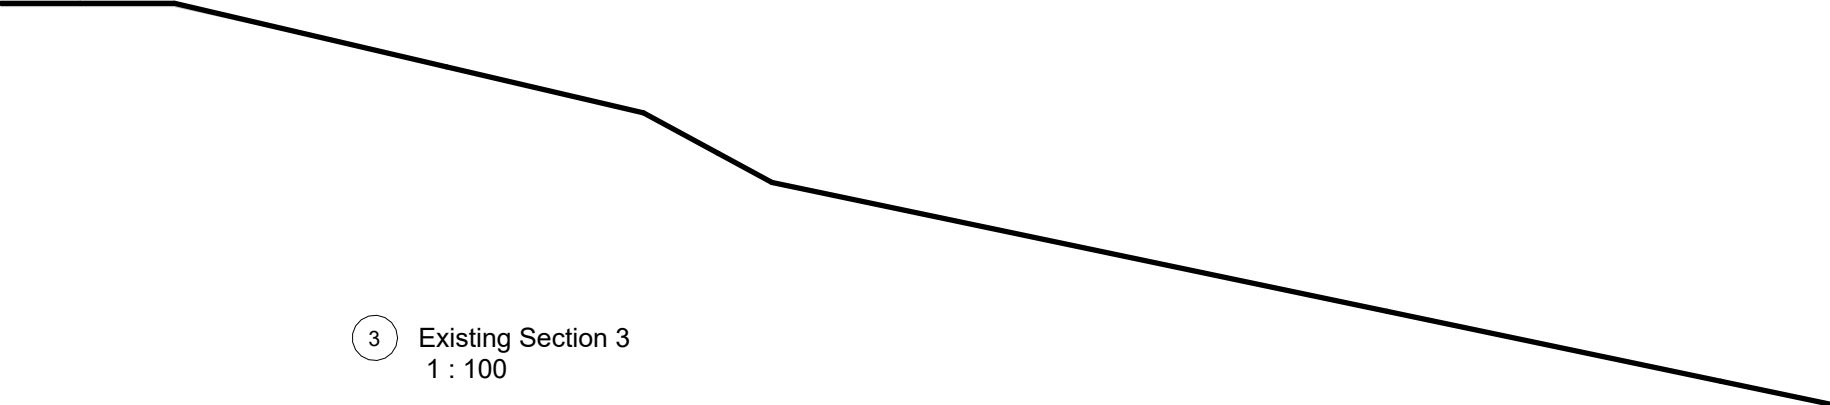

③ Existing Section 3
1 : 100



④ Existing Section 4
1 : 100

INDIGO DESIGN (Part of 3dcadwales Ltd) 5 Ashlea Drive,
Merthyr Tydfil, CF47 0NY Tele 01685 385746 Mob -
07940913216 Email: philip@3dcadwales.co.uk

This Drawing is Copyright,
Dimensions to be checked
on site and not scaled from
this drawing



PURPOSE OF ISSUE	DRWAING NUMBER
Planning Approval	GT-04





PROJECT Detached shed, retain land with gabion
Baskets and parking

SHEET Existing Sections

Address Land opposite No 6-7 Graig Terrace,
Bedlinog, Treharris CF46 6SA

Checked by	Drawn by	Scale (@ A3)
JH	PH	1 : 100

Rev No	Description	Date
A	Issue	04/10/2021

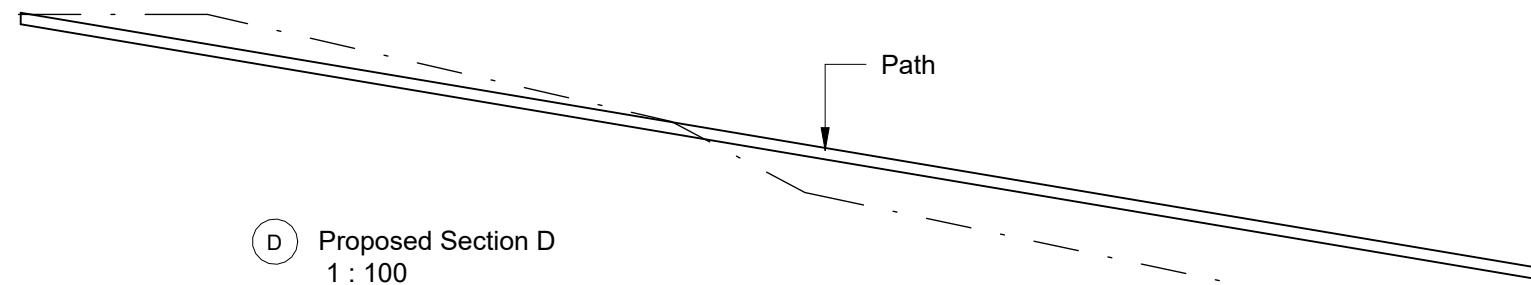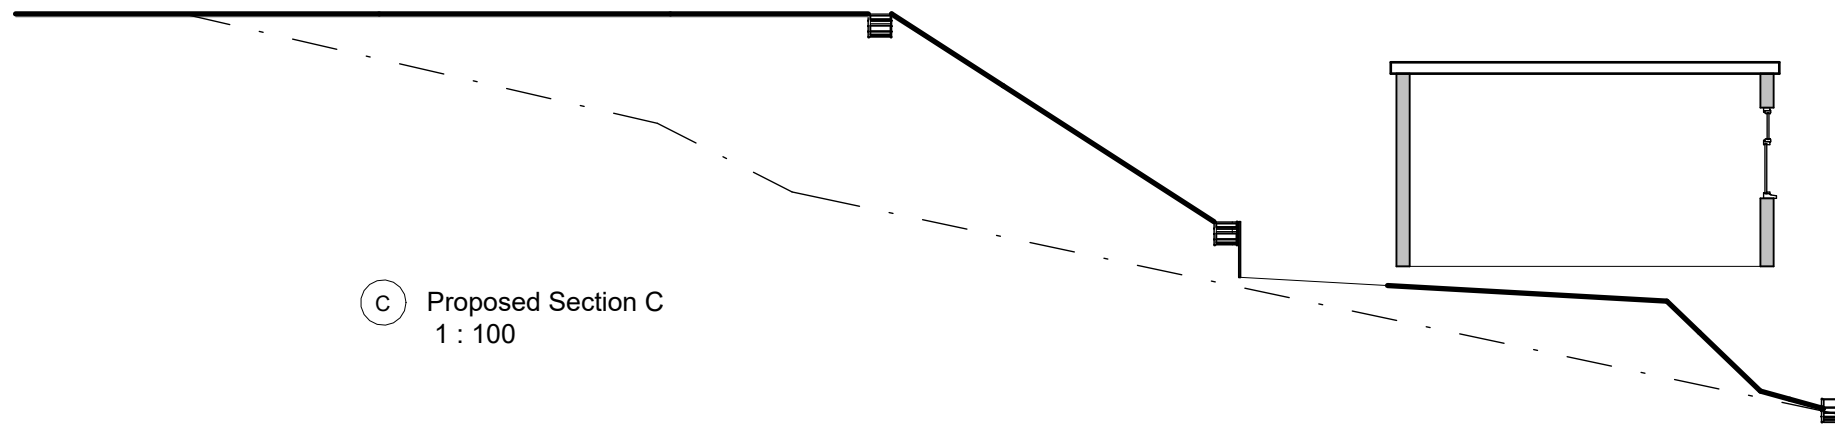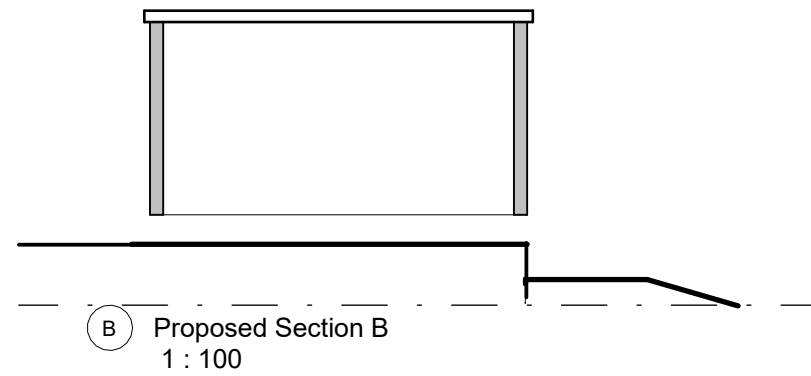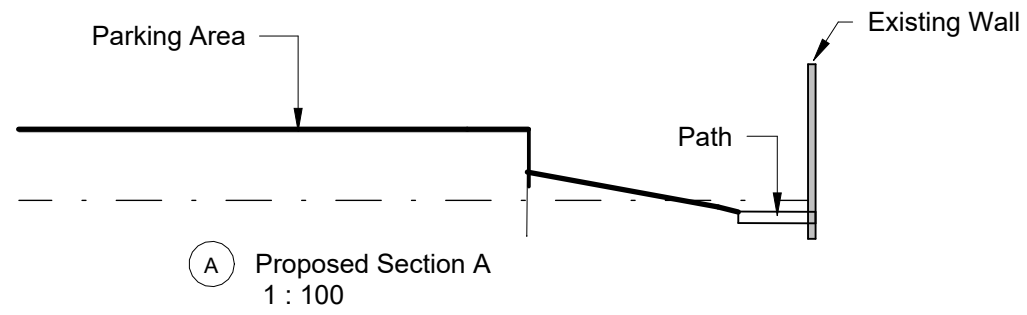

INDIGO DESIGN (Part of 3dcadwales Ltd) 5 Ashlea Drive,
Merthyr Tydfil, CF47 0NY Tele 01685 385746 Mob -
07940913216 Email: philip@3dcadwales.co.uk

This Drawing is Copyright,
Dimensions to be checked
on site and not scaled from
this drawing



PURPOSE OF ISSUE

Planning Approval

DRWAING NUMBER

GT-05

PROJECT Detached shed, retain land with gabion
Baskets and parking

SHEET

Proposed Sections

Address Land opposite No 6-7 Graig Terrace,
Bedlinog, Treharris CF46 6SA

Checked by
JH

Drawn by
PH

Scale (@ A3)
1 : 100

Rev No	Description	Date
A	Issue	04/10/2021