


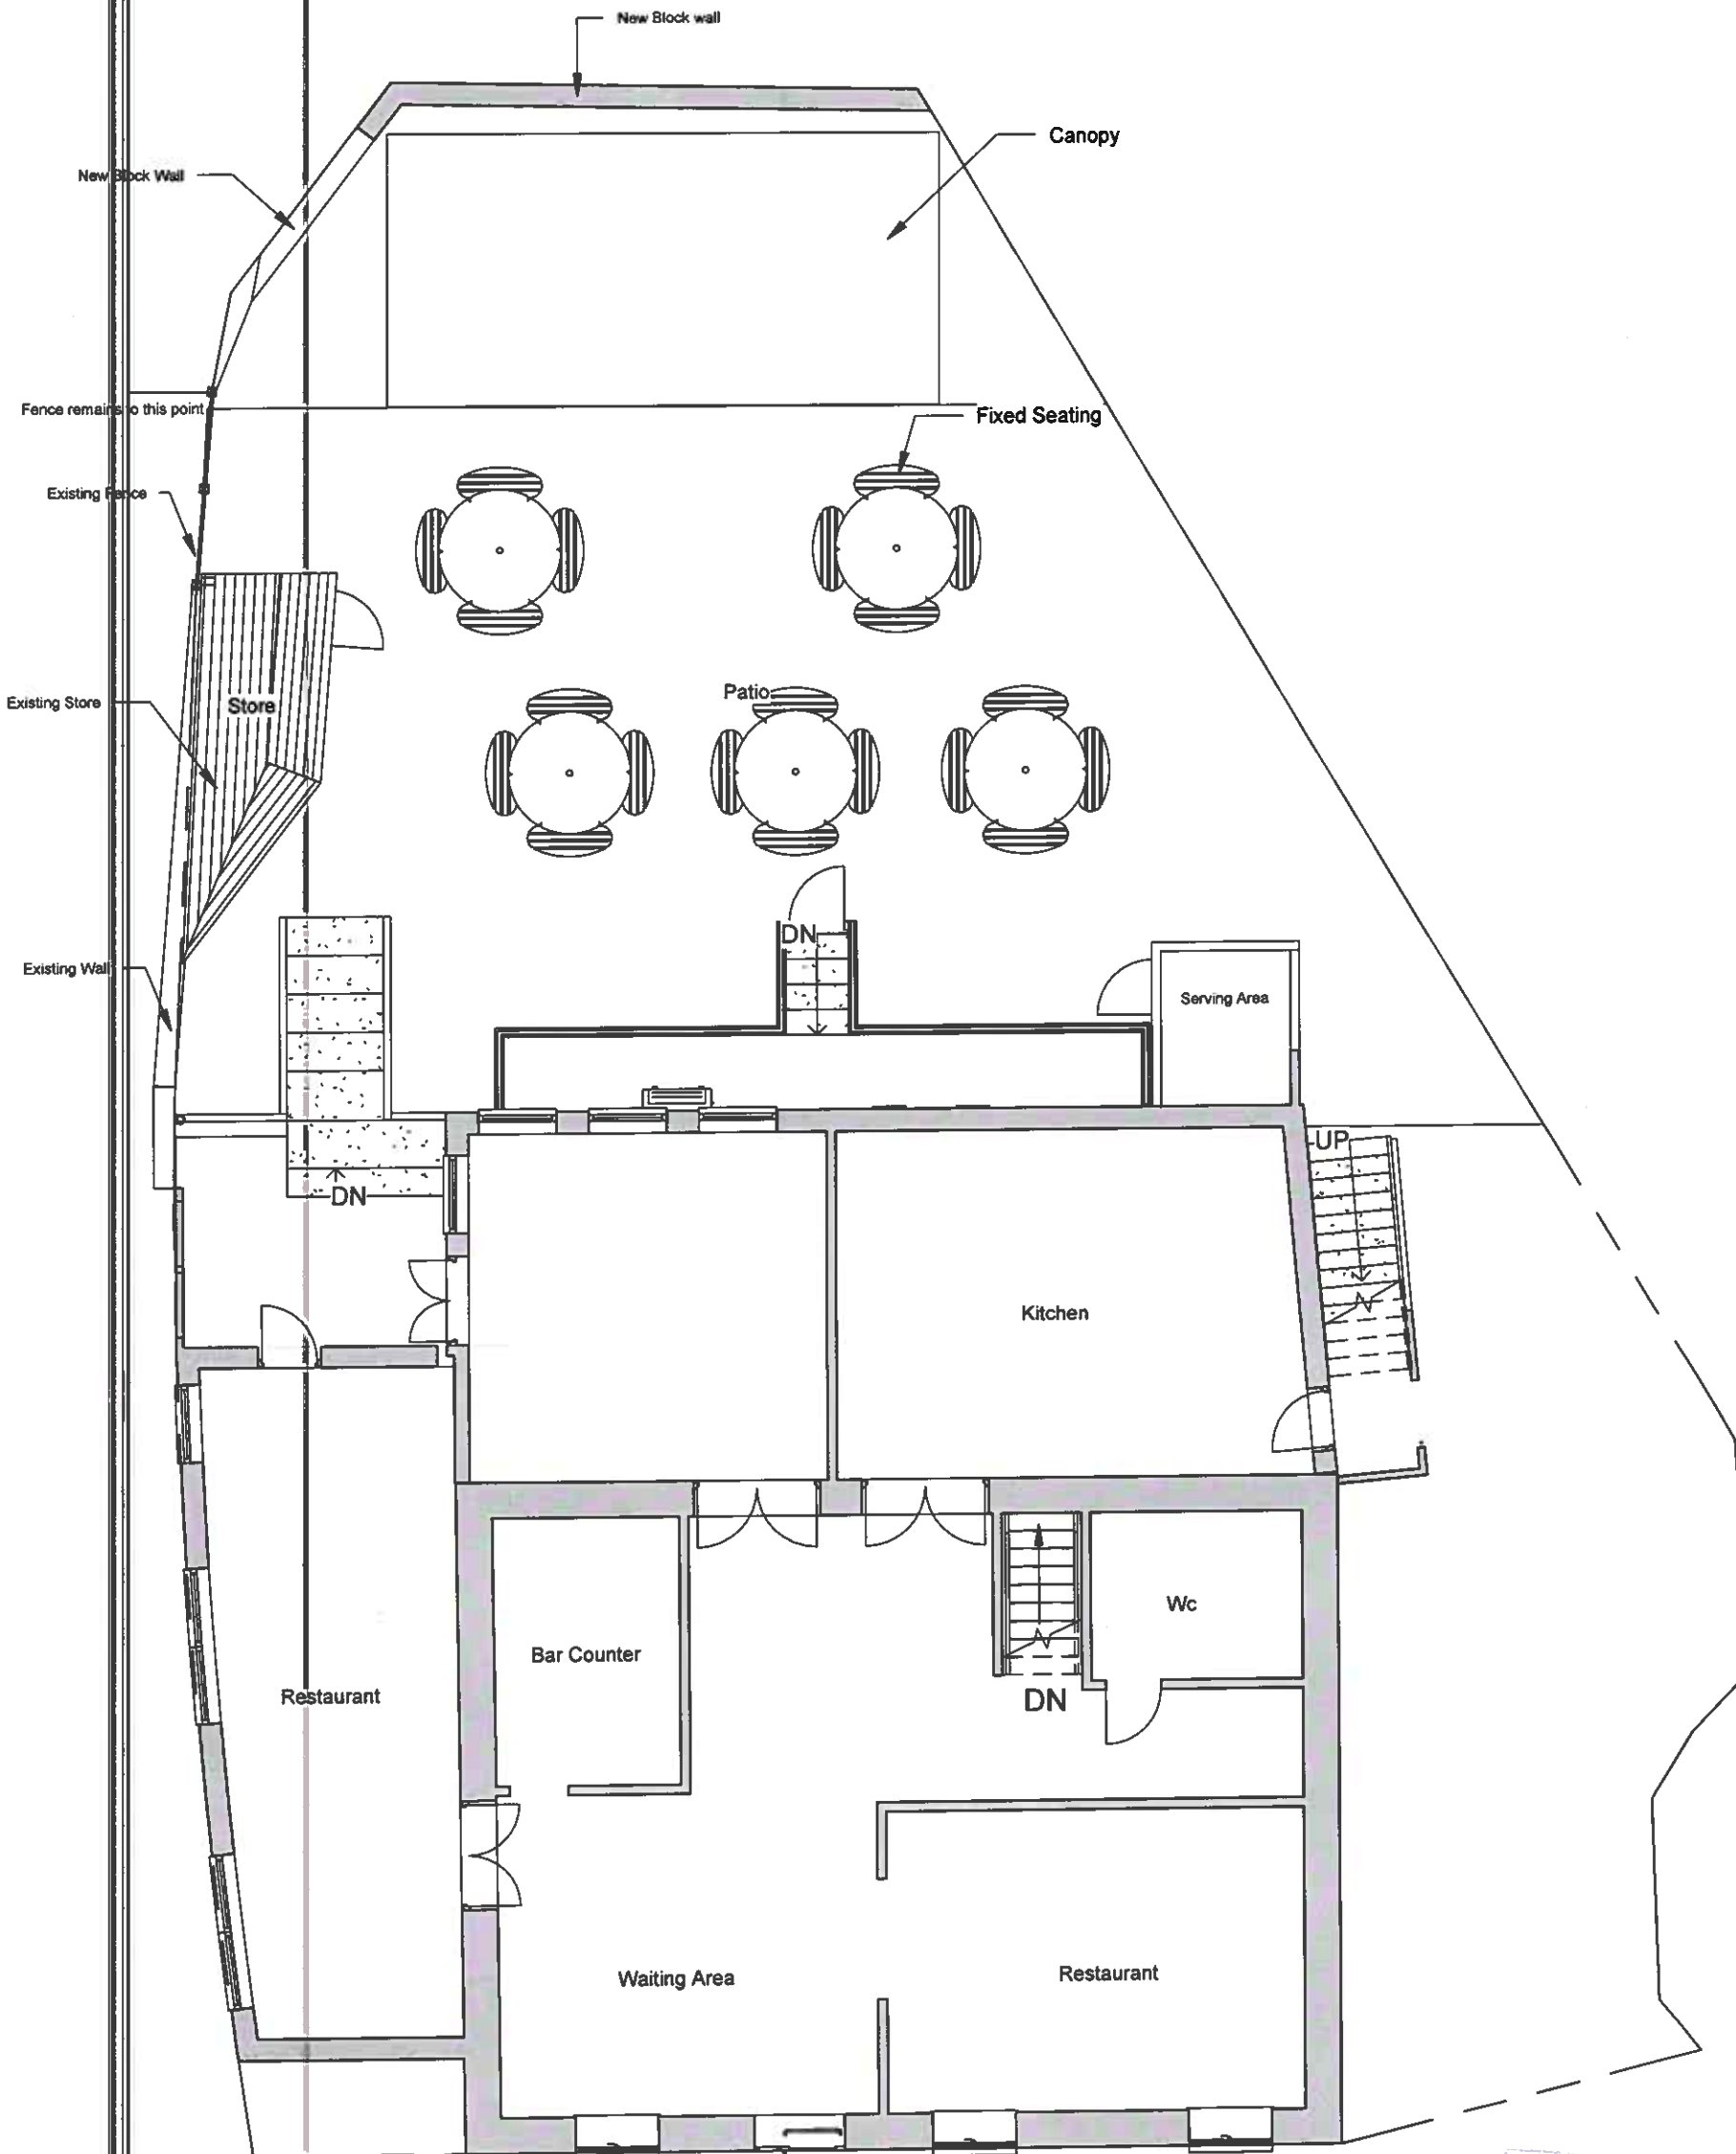


1 Proposed Ground Floor
1 : 100

MTCSC
 AMENDED PLANS
 02 FEB 2022
 RECEIVED


MERTHYR TYDFIL
 COUNTY BOROUGH COUNCIL
 Town & Country Planning Act 1990
 PERMISSION GRANTED PROJECT CONDITIONS
 - 7 FEB 2022
 J. JONES
 BA(Hons) BTP M.R.T.P.I
 HEAD OF TOWN PLANNING

210413


INDIGO DESIGN (Part of Indigo 3d Design Ltd) 5 Ashlea Drive, Merthyr Tydfil, CF47 0NY Tel: 01885 385746 Mob: 07940913216 Email: enquiries@indigo-3d-design.co.uk			PROJECT	Address	Red Spice, 1 Bethesda St, Merthyr Tydfil CF47 8LL.	Rev No	Description	Date
			Canopy to rear, fixed seating and new wall	Checked by	JH	A	Issue	6/06/2021
				Drawn by	PH	B	Scheme Reduced	28/07/2021
				Scale (@ A3)	1 : 100	C	Boundary annotated	02/02/2022
PURPOSE OF ISSUE Planning Approval			DRAWING NUMBER RS-04	SHEET Proposed Plan		This Drawing is Copyright. Dimensions to be checked on site and not scaled from this drawing		

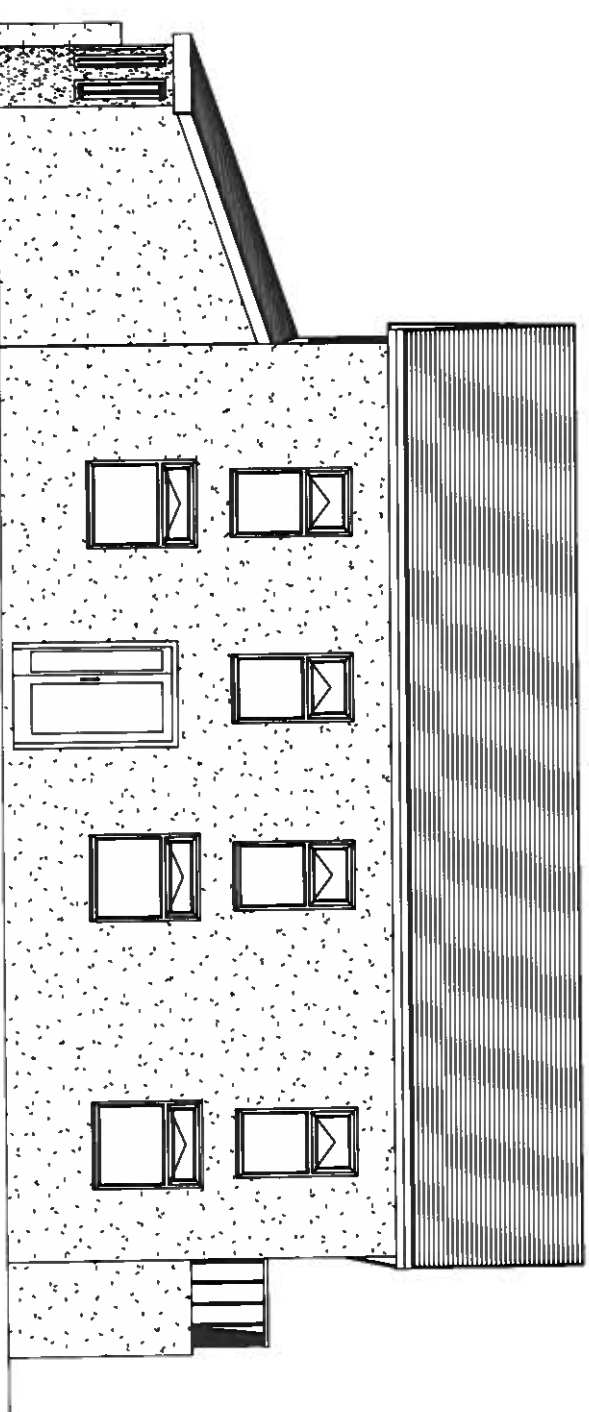

1 Proposed Front Elevation
1 : 100

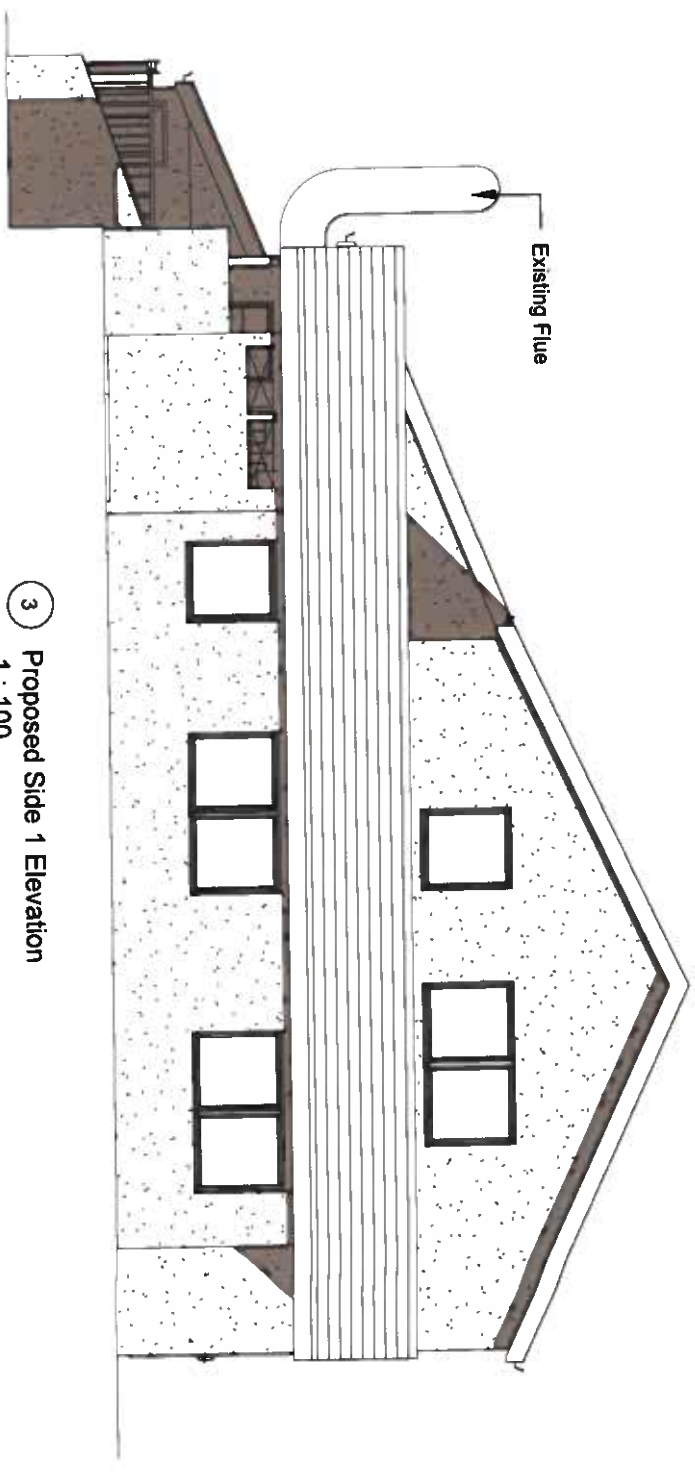

3 Proposed Side 1 Elevation
1 : 100

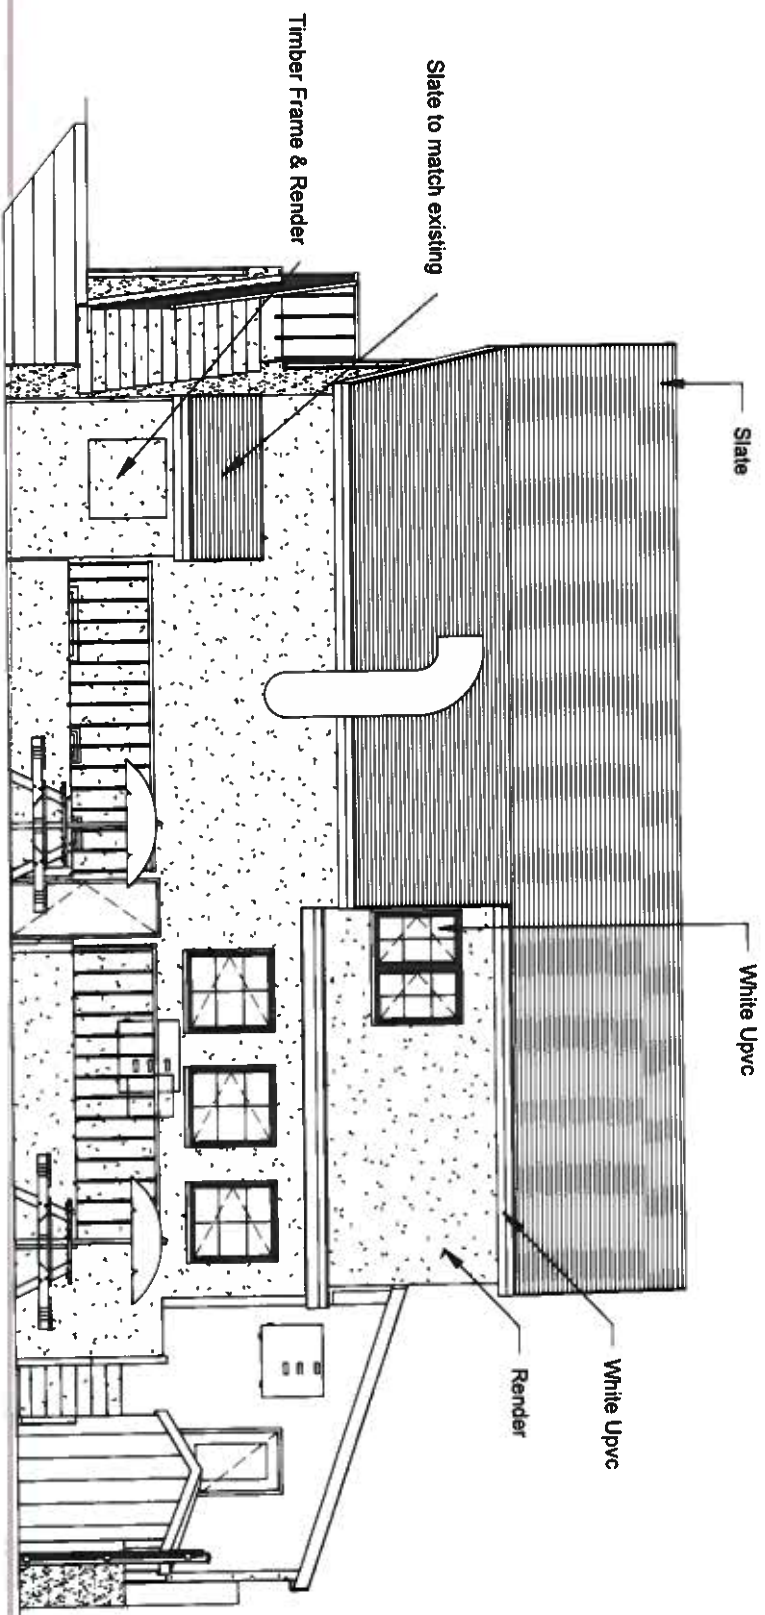

2 Proposed Rear Elevation
1 : 100

PROJECT	SHEET
Canopy to rear, fixed seating and new wall	Proposed Elevations
INDIGO DESIGN (Part of 3dcdwales Ltd) 5 Ashlea Drive, Merthyr Tydfil, CF47 0NY Tele 01685 385746 Mob - 07940813216 Email: philip@3dcdwales.co.uk	Address Red Spice, 1 Bethesda St, Merthyr Tydfil CF47 8LL.


This Drawing is Copyright, Indigo 3d Design Ltd. All Rights Reserved. For title and not scale from this drawing		The Drawing is Copyright, Indigo 3d Design Ltd. All Rights Reserved. For title and not scale from this drawing	
PURPOSE OF ISSUE Planning Approval		DRAWING NUMBER RS-05	
Rev No	Issue	Checked by	Drawn by
A	Issue	JH	PH
B	Scheme Reduced		
C	Boundary annotated		
		Scale (@ A3) 1 : 100	

TO THE TOWN COUNCIL
FOR THE TOWN OF MERTHYR TYDFIL
PLANNING PERMISSION
-7 FEB 2022
J. JONES
BA(Hons) BTP M.R.T.P.I
HEAD OF TOWN PLANNING


MTCEC
AMENDED PLANS
02 FEB 2022
RECEIVED

210413

210413

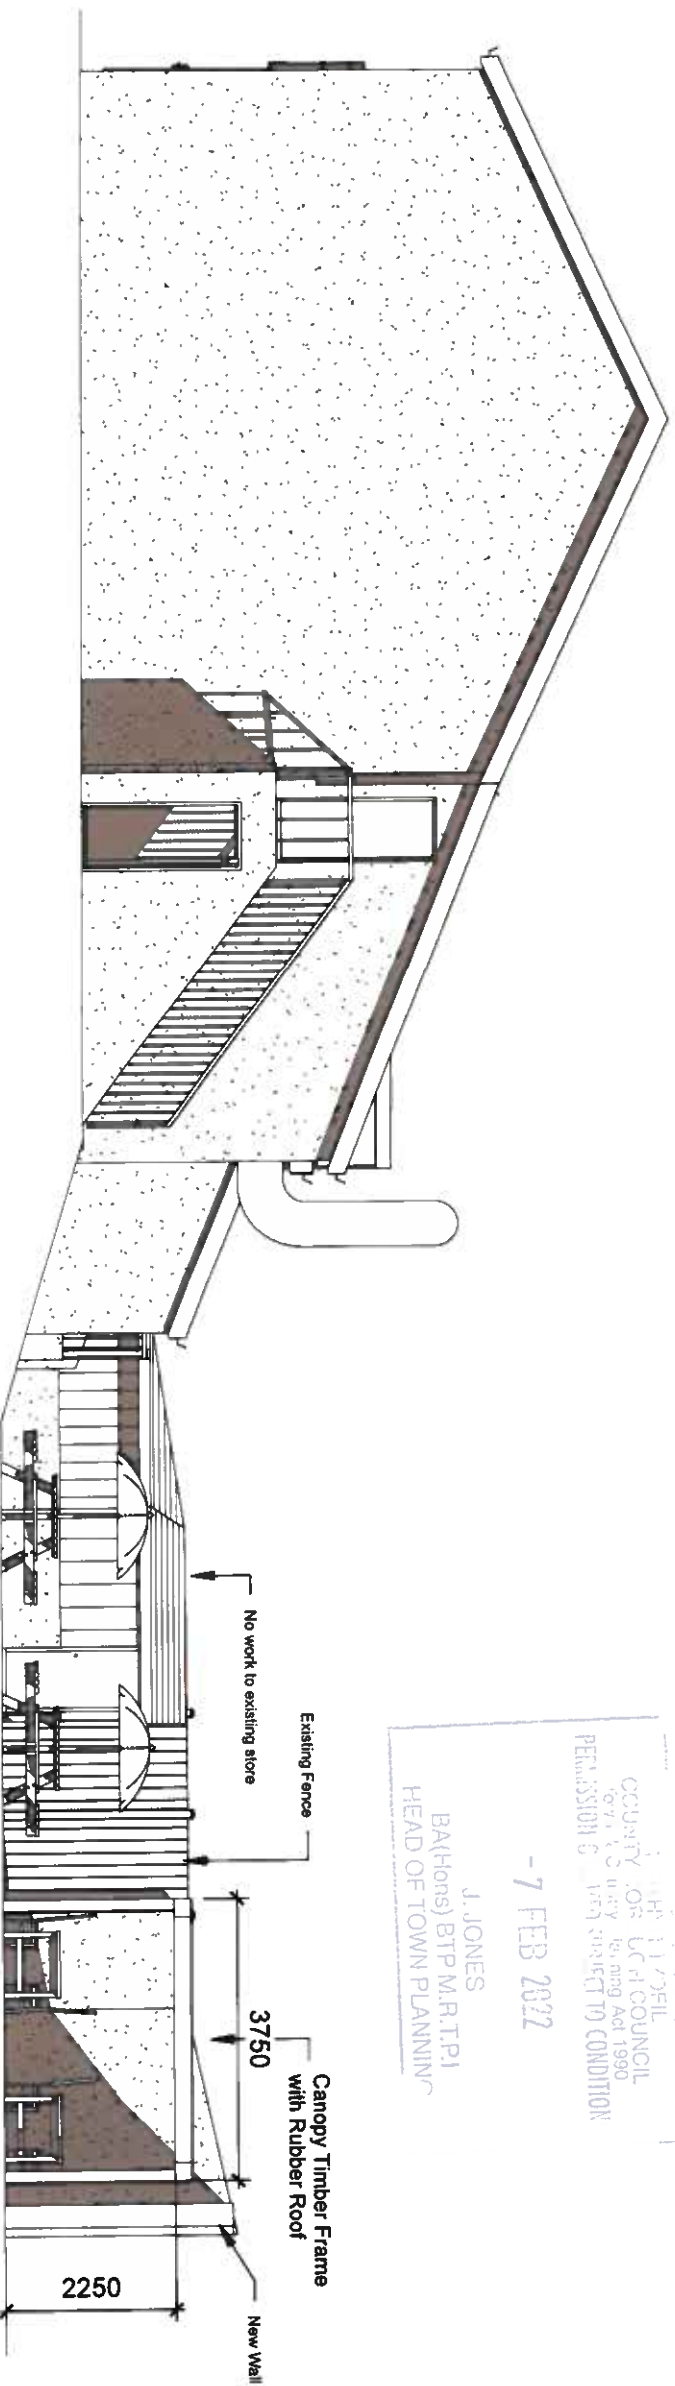

1 Proposed Side 2 Elevation
1 : 100

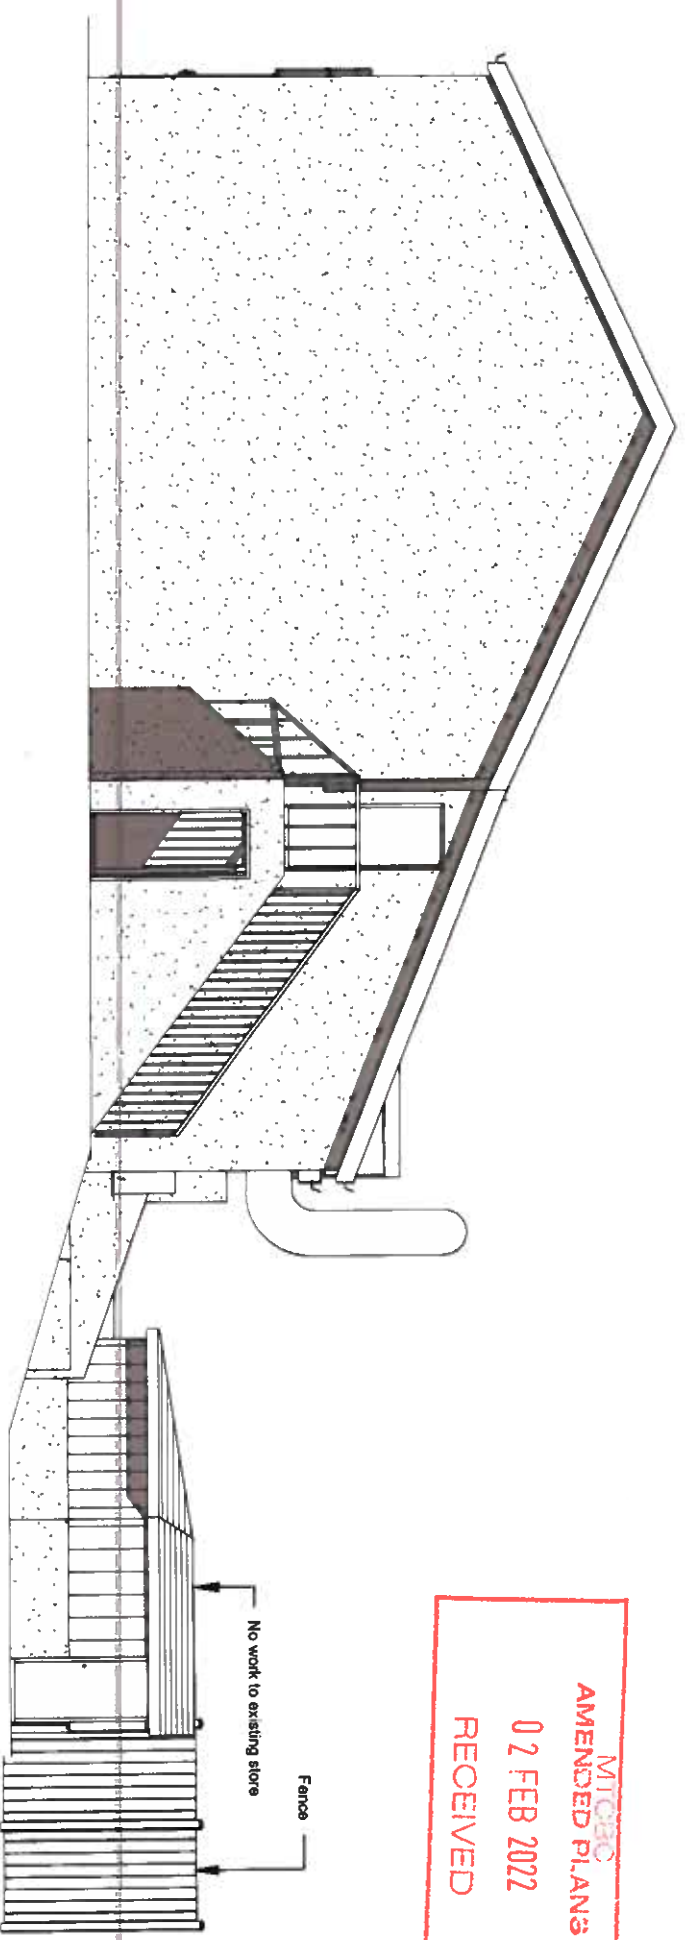


2 Existing Side 2 Elevation
1 : 100

MITCHELL
AMENDED PLANS
02 FEB 2022
RECEIVED

PLANNING
J. JONES
BA(Hons) BTP M.R.T.P.I
HEAD OF TOWN PLANNING
- 7 FEB 2022
PERMISSION TO CONSIDER
LOCAL AUTHORITY
PLANNING ACT 1990

210413

INDIGO DESIGN (Part of 3dcadwales Ltd) 5 Ashlea Drive, Merthyr Tydfil CF47 0NY Tele 01685 385746 Mob - 07940913216 Email: philip@3dcadwales.co.uk		This Drawing is Copyright, Dimensions to be checked on site and not scaled from this drawing	
PURPOSE OF ISSUE		DRAWING NUMBER	
Planning Approval		RS-06	
PROJECT: Canopy to rear, fixed seating and new wall			
SHEET			
Existing & Proposed Side 2 Elevation			
Address Red Spice, 1 Bethesda St, Merthyr Tydfil CF47 8LL.			
Checked by	Drawn by	Scale (@ A3)	
JH	PH	1 : 100	
Rev No	Description		Date
A	Issue		6/06/2021
B	Ramp Shown		08/06/2021
C	Scheme Reduced		28/07/2021
D	Boundary annotated		02/02/2022

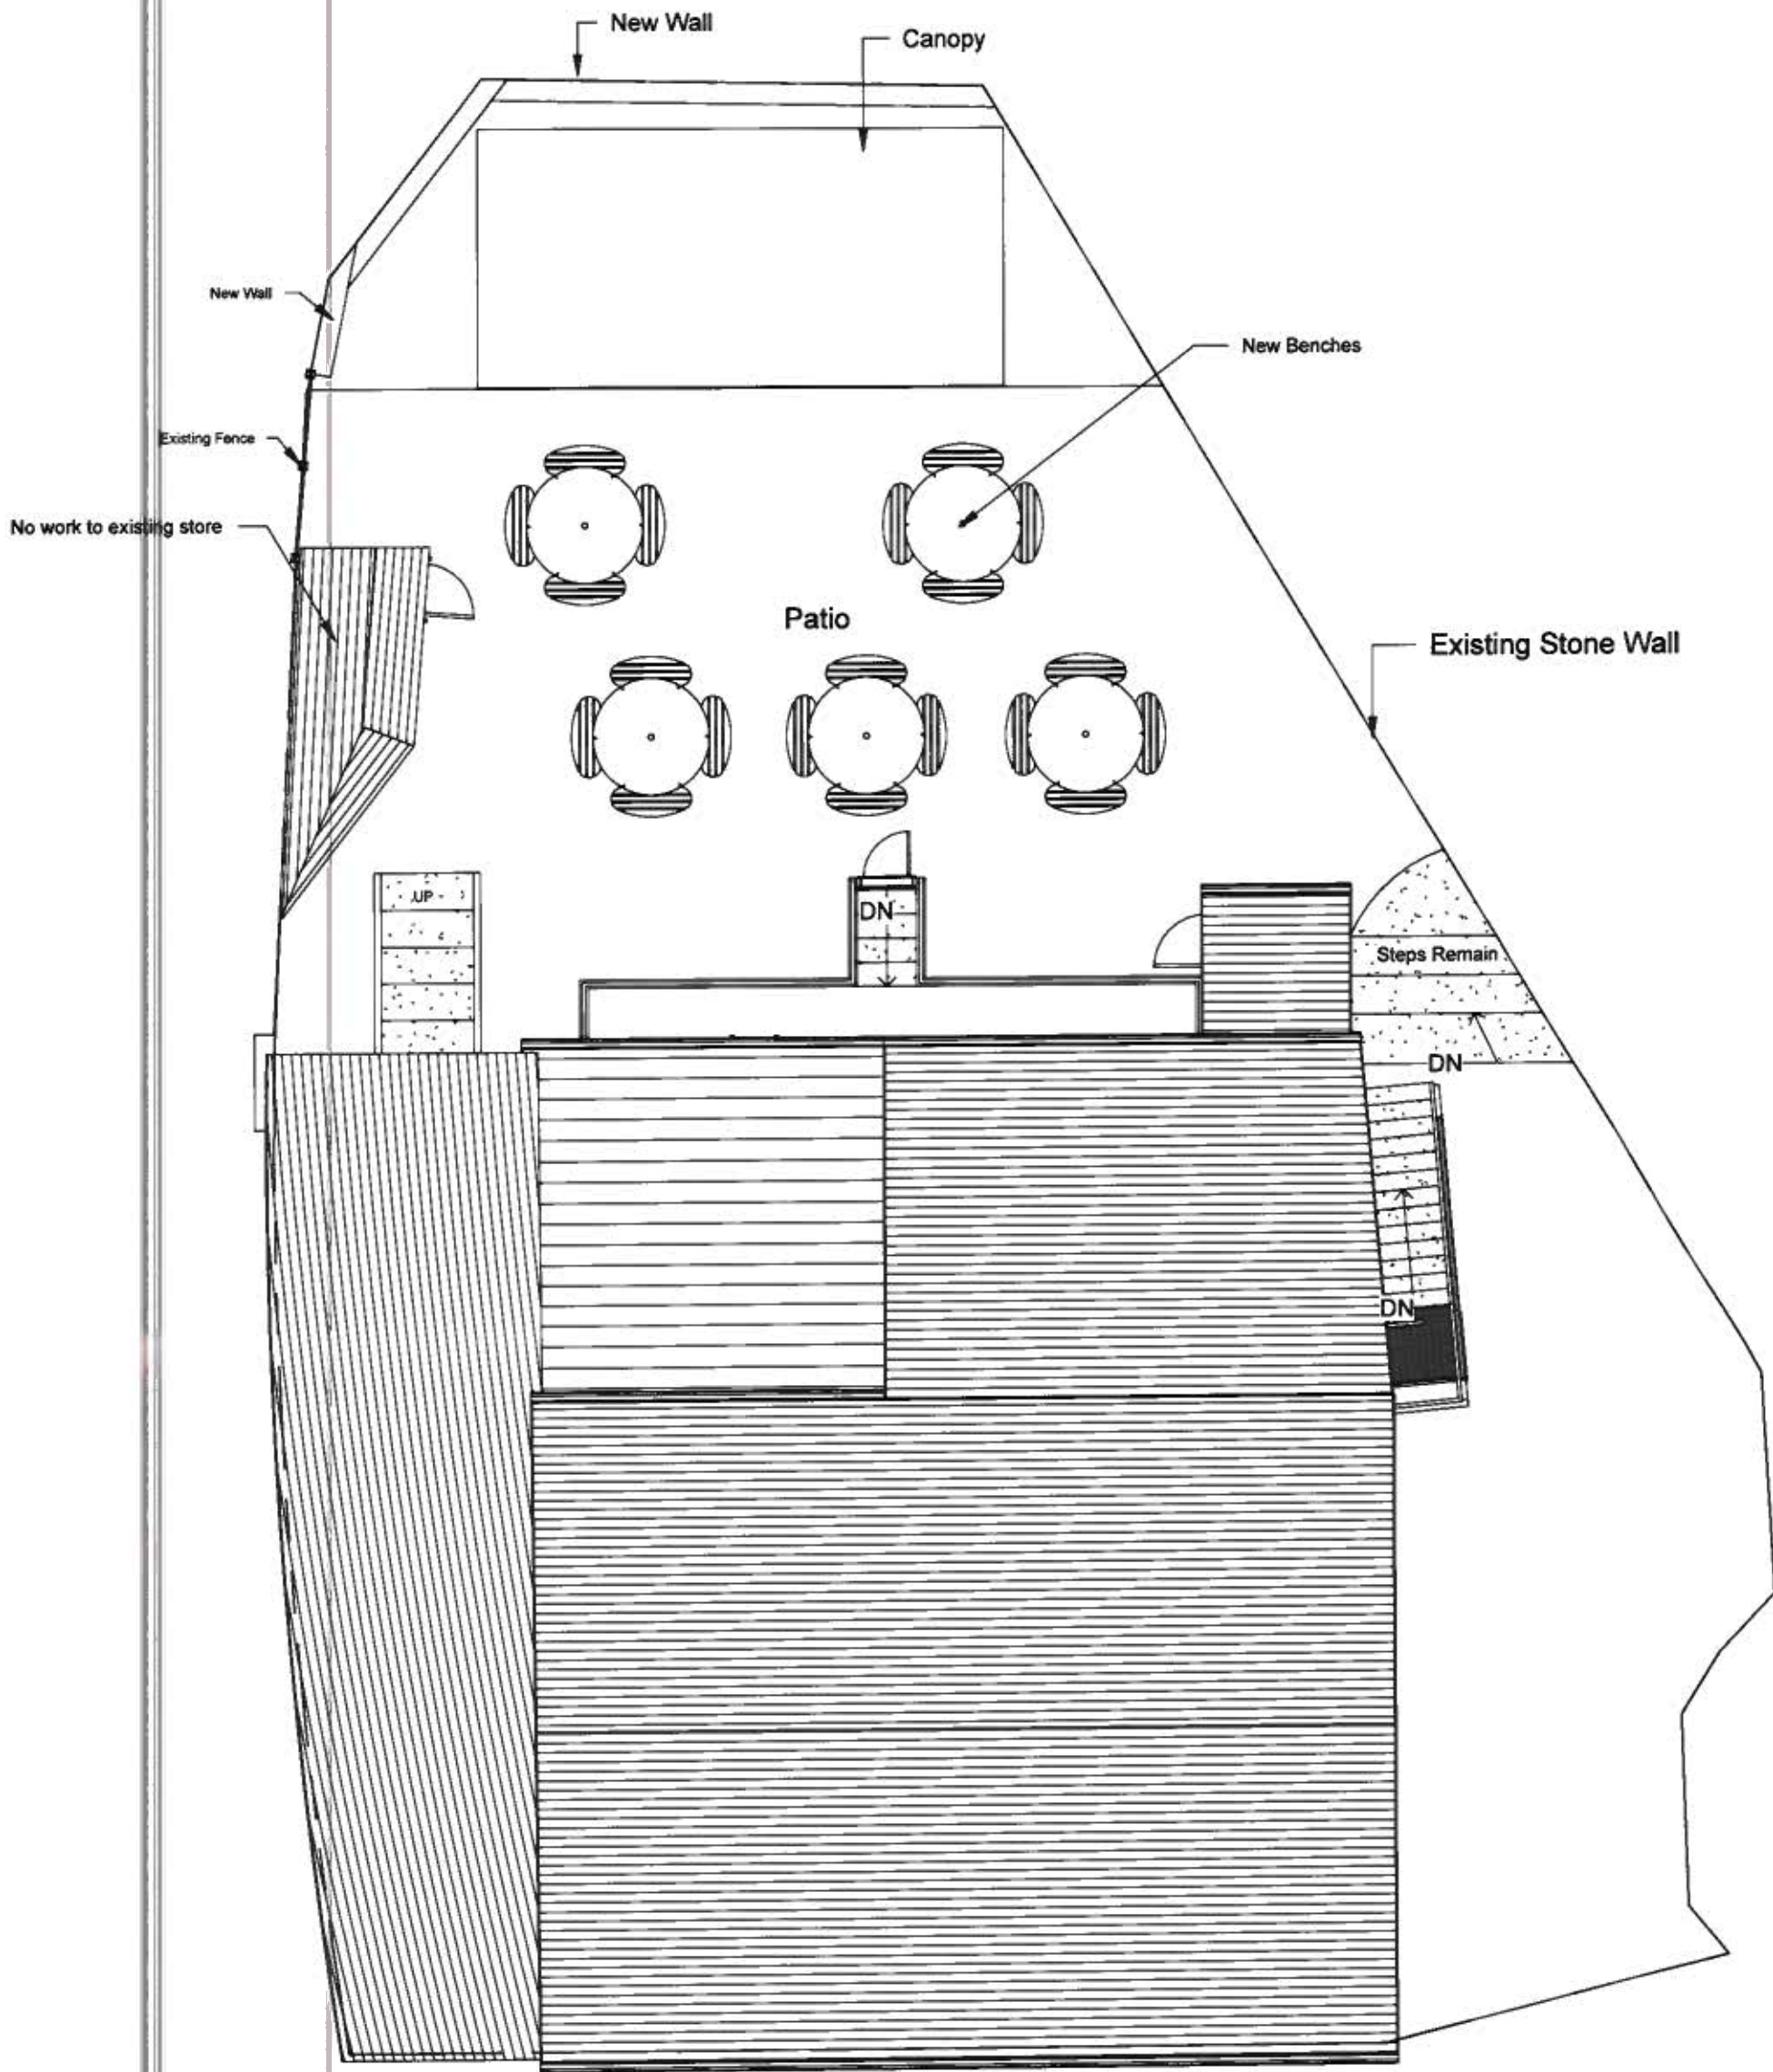

1 Proposed Site
1:100

TYDFIL
OUGH CO
Planning A
SUBJECT
- 7 FEB 2022
J. JONES
(Hons) BTI
PLANNING OFFICER
PLANNING DEPT
COUNCIL OF TOWNS

MTOSC
AMENDED PLANS
02 FEB 2022
RECEIVED

210413

INDIGO DESIGN (Part of Indigo Design Ltd) 5 Ashlea Drive, Merthyr Tydfil, CF47 0NY Tel: 01443 685 385746 Mob 07940913216 Email: enquiries@indigo-3d-design.co.uk

PROJECT

Canopy to rear, fixed seating and new wall

Address Red Spice, 1 Bethesda St, Merthyr Tydfil CF47 8LL.

Rev No	Description	Date
A	Issue	6/06/2021
B	Scheme Reduced	28/07/2021
C	Boundary annotated	02/02/2022



PURPOSE OF ISSUE
Planning Approval

DRAWING NUMBER
RS-07

SHEET


Proposed Site

Checked by
JH


Drawn by
PH

Scale (@ A3)
1:100

This Drawing is Copyright. Dimensions to be checked on site and not scaled from this drawing

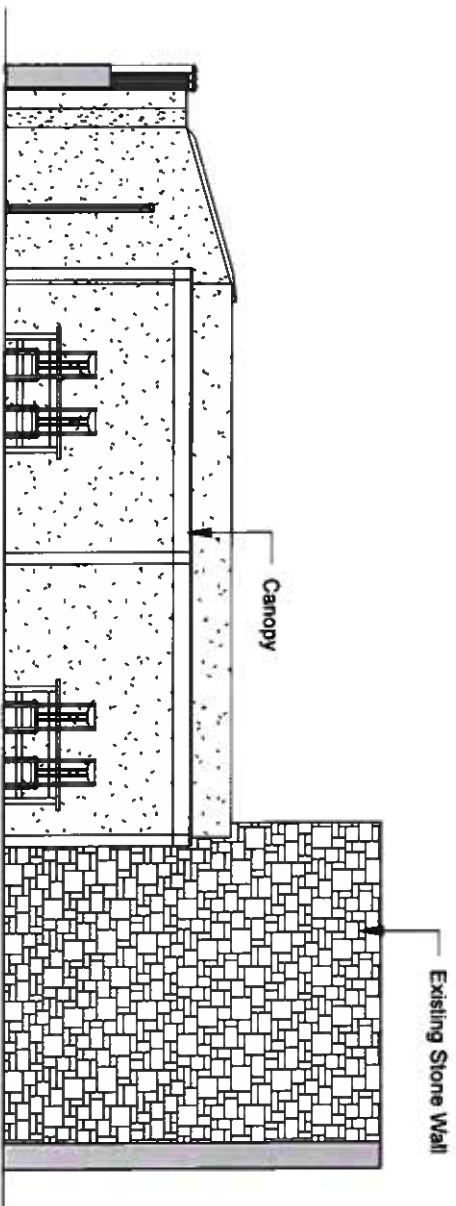

1 Enclosed Seating Area Front Elevation
1 : 100

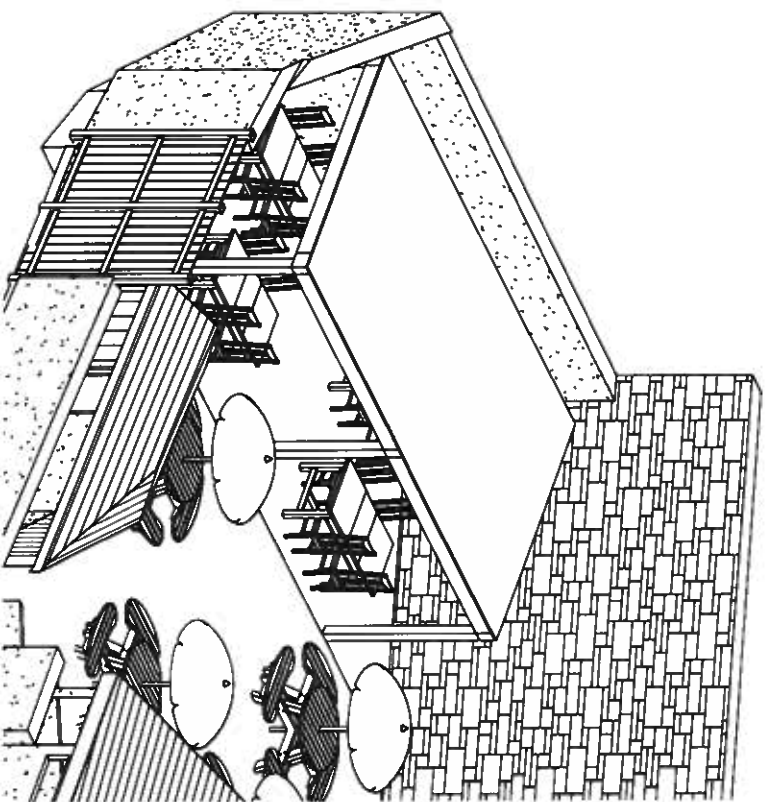

2 Proposed External Area

MERTHYR TYDFIL COUNCIL
COUNTY BOROUGH of MERTHYR TYDFIL
Town & County Act 1890
PERMISSION GRANT FOR THE ABOVE CONDITIONS
- 7 FEB 2022
J. JONES
BA(Hons) DIP M.B.T.P.I
HEAD OF TOWN PLANNING

MERTHYR TYDFIL COUNCIL
AMENDED PLANS
02 FEB 2022
RECEIVED

210413

INDIGO DESIGN (part of 3dcadwales Ltd) 5 Astlea Drive,
Merthyr Tydfil, CF47 0NY Telf: 01685 385746 Mob:-
07940913216 Email: philip@3dcadwales.co.uk



This Drawing is Copyright,
Dimensions to be checked
on site and not scaled from
this drawing

SHEET		
Enclosed Seating Area Front Elevation		
Address		
Red Spice, 1 Bethesda St, Merthyr Tydfil CF47 8LL.		
Checked by	Drawn by	Scale (@ A3)
JH	PH	1 : 100

Rev No	Issue	Description	Date
A	Issue		6/06/2021
B	Boundary annotated		02/02/2022