


IN CASE OF DOUBT OR DISCREPANCIES PLEASE REFER TO ARCHITECT FOR INSTRUCTIONS.
USE GIVEN DIMENSIONS ONLY. DO NOT SCALE
THIS DRAWING IS COPYRIGHT.

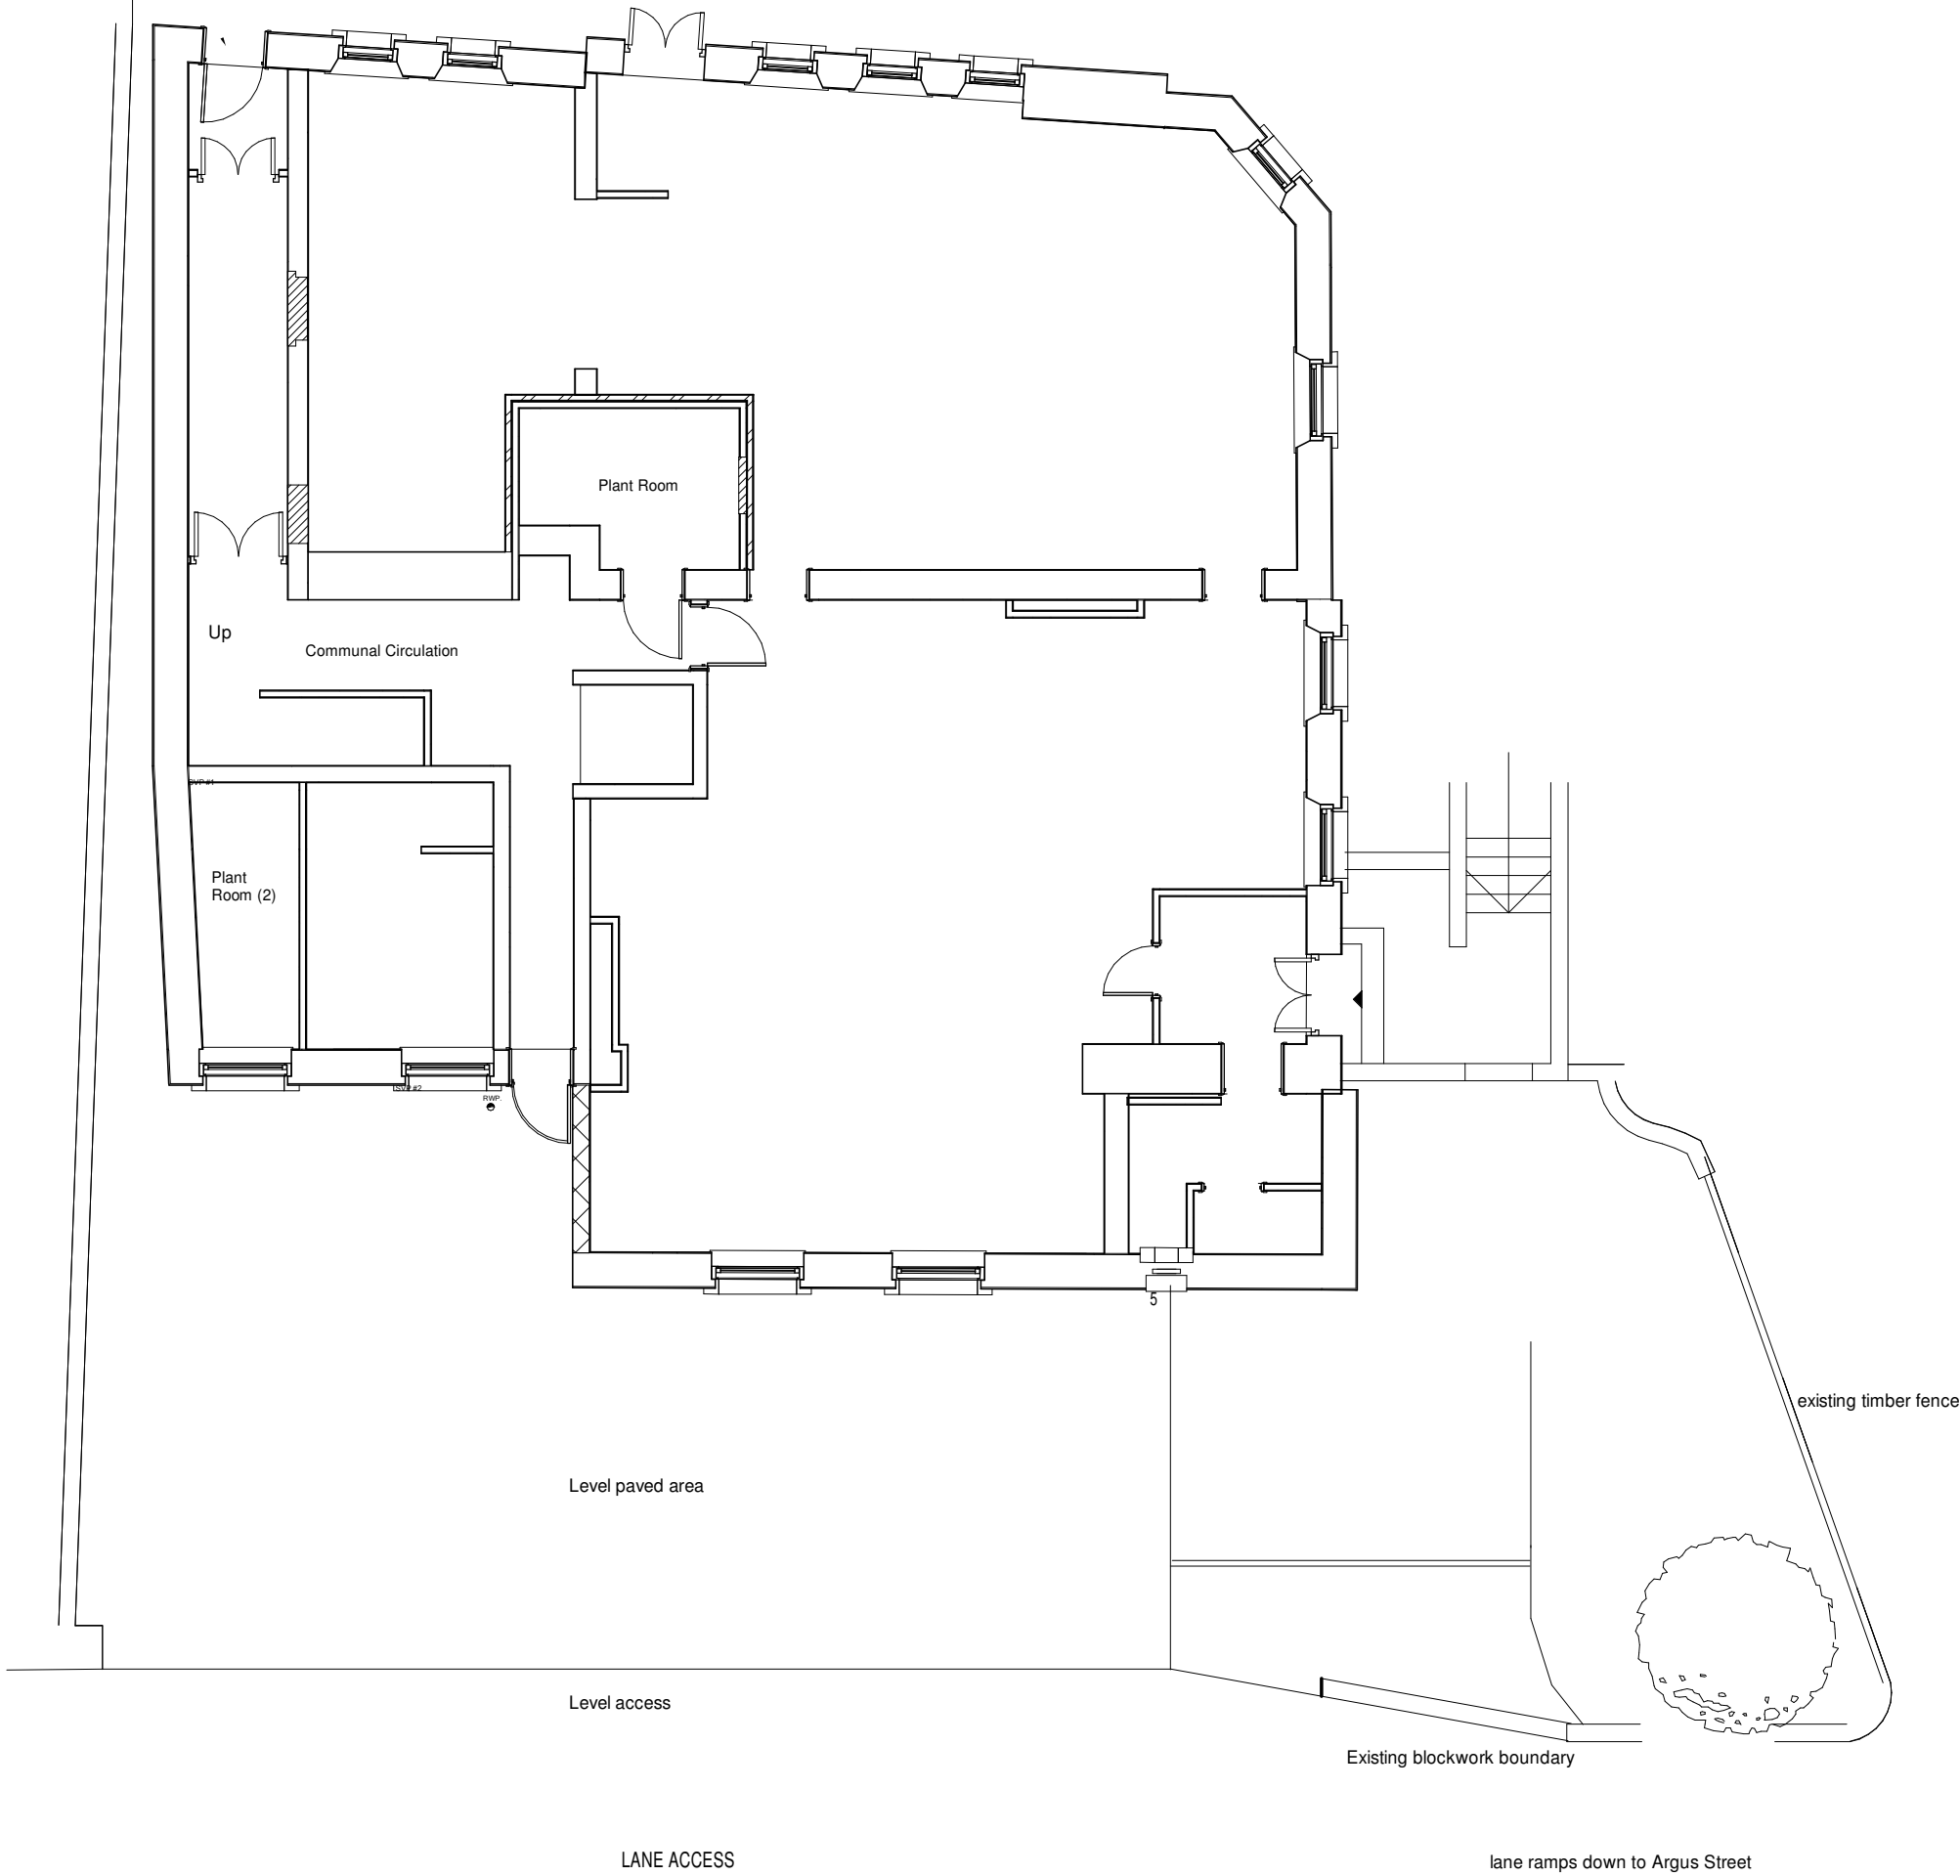

Stanwell Architects

Project

The Mackintosh

Date	Drawing No.	Drawn by	Scale (@ A3)
Sept 21	F101	GCP	1 : 100
Client	Drawing Name		REV
Linda Hamer	Ground Floor Plan- Existing		1

gary@stanwellarchitects.co.uk M:07980865879

Company No.:13506844 Reg address:7 Herbert Terrace, Penarth, CF64 2AH

Purpose of Drawing: **PLANNING**