




FRONT ELEVATION

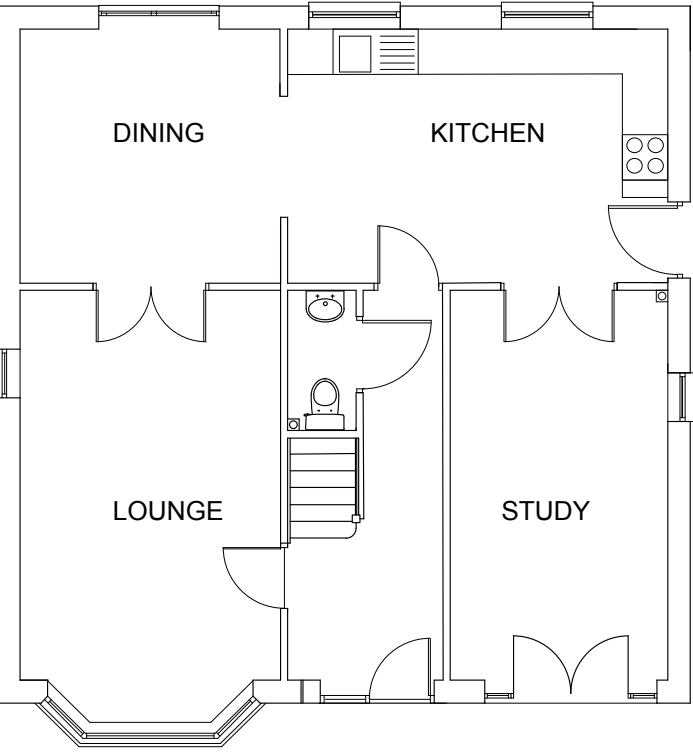

GROUND FLOOR PLAN

INDICITIVE SKETCH FOR 231sq.m HOUSE  
SCALE 1 :100


War Meml

161


FFYNON BEILI

GARDEN

PLOT 1

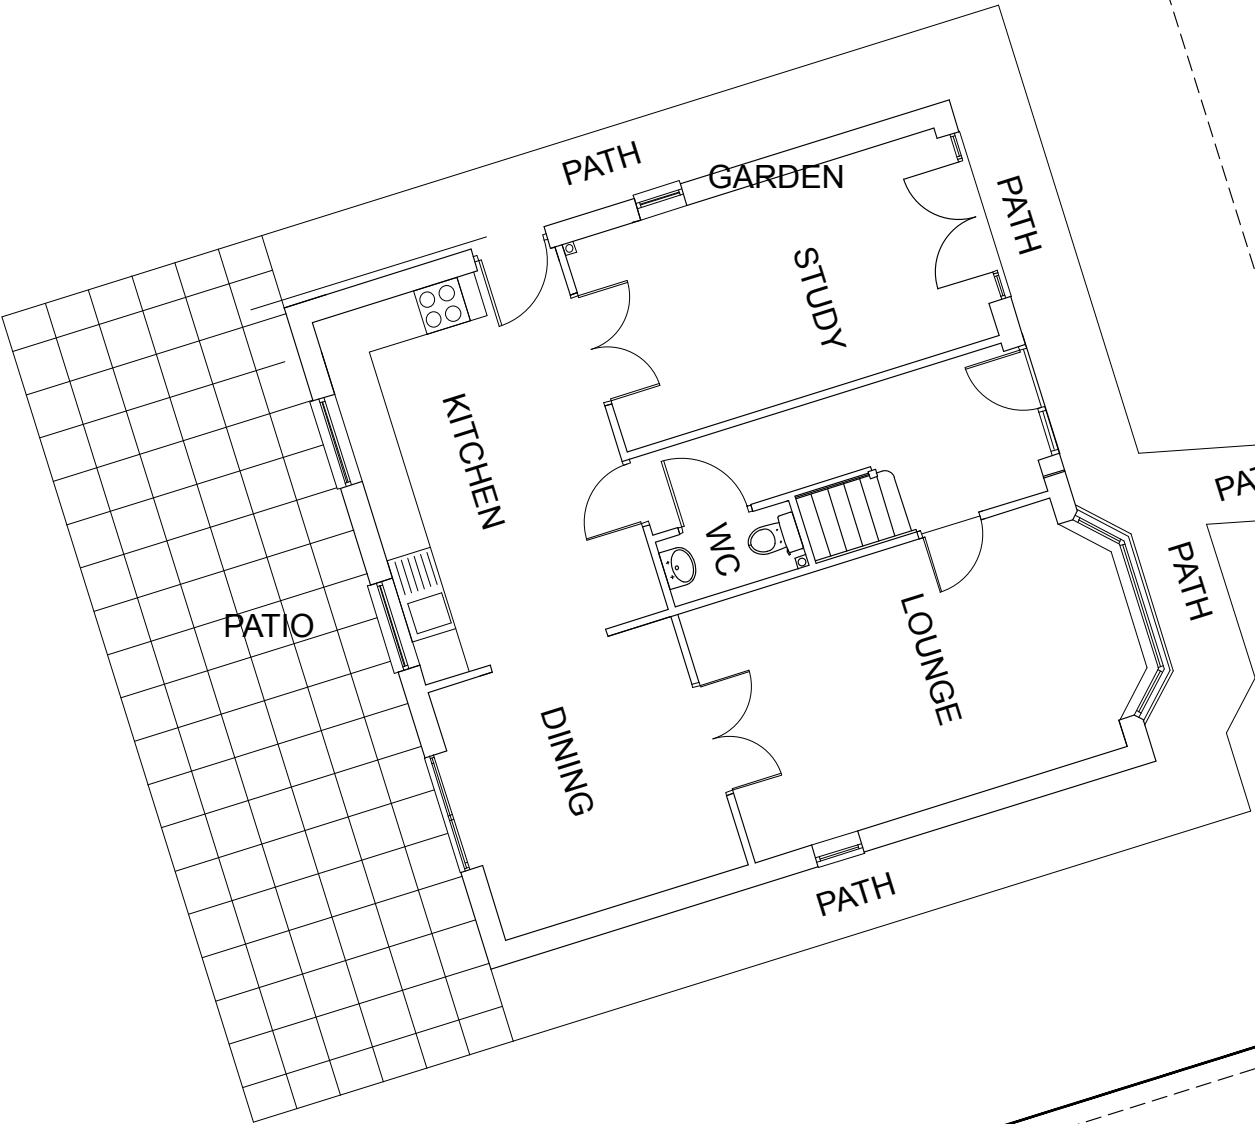

PLOT 2

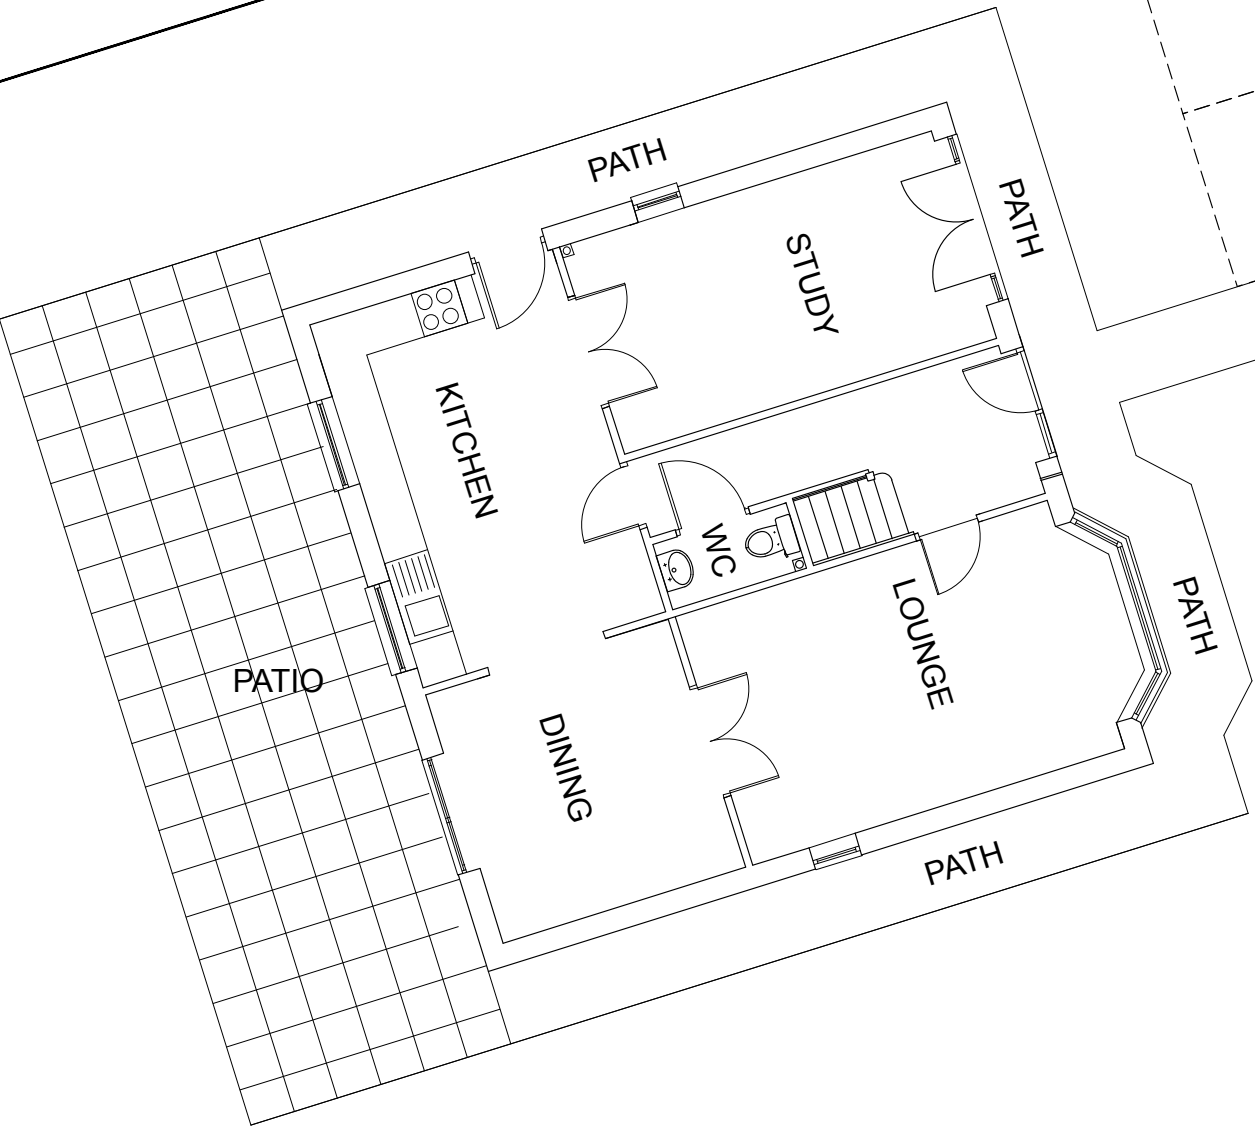

GARDEN

2.4m x 43m VISIBILITY SPLAY

PRIVATE DRIVE


LANE WIDEND TO 4.5m

RIGHT OF WAY

2.4m x 43m VISIBILITY SPLAY

ROCK LANE

TURNING HEAD

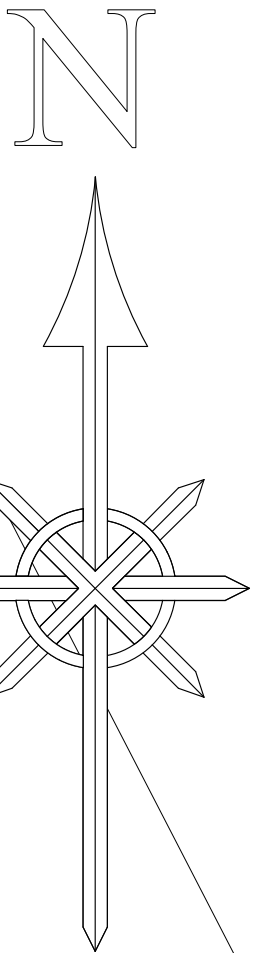

This drawing, the works and concepts depicted are the copyright of Stephen George Architects and may not be reproduced or made use of, either directly or indirectly, without express written consent.  
Do not scale off this drawing.  
All heights, levels, sizes and dimensions to be checked on site before any work is put to hand.

REVISION  
A. SCALE CHANGED TO 1:100, ADJ. 24.06.16  
B. NORTH ARROW ADDED. SMH 22.07.16

SGA

STEPHEN GEORGE ARCHITECTS  
25 COURTLAND TERRACE  
MERTHYR TYDFIL  
CF47 8DT

TEL 01685 311974  
FAX 01685 389347  
sga@gearchitects.co.uk

Client  
JASON WALTERS

Project  
FFYNON BEILI  
WELL STREET, MERTHYR TYDFIL

Drawing Title  
RESIDENTIAL DEVELOPMENT  
SKETCH 1

|         |         |       |     |
|---------|---------|-------|-----|
| CAD ref | 7680-01 | Drawn | SMH |
|---------|---------|-------|-----|

|      |          |       |            |
|------|----------|-------|------------|
| Date | May 2016 | Scale | 1:100 @ A1 |
|------|----------|-------|------------|

|             |      |             |    |          |   |
|-------------|------|-------------|----|----------|---|
| Project No. | 7680 | Drawing No. | 01 | Revision | B |
|-------------|------|-------------|----|----------|---|