



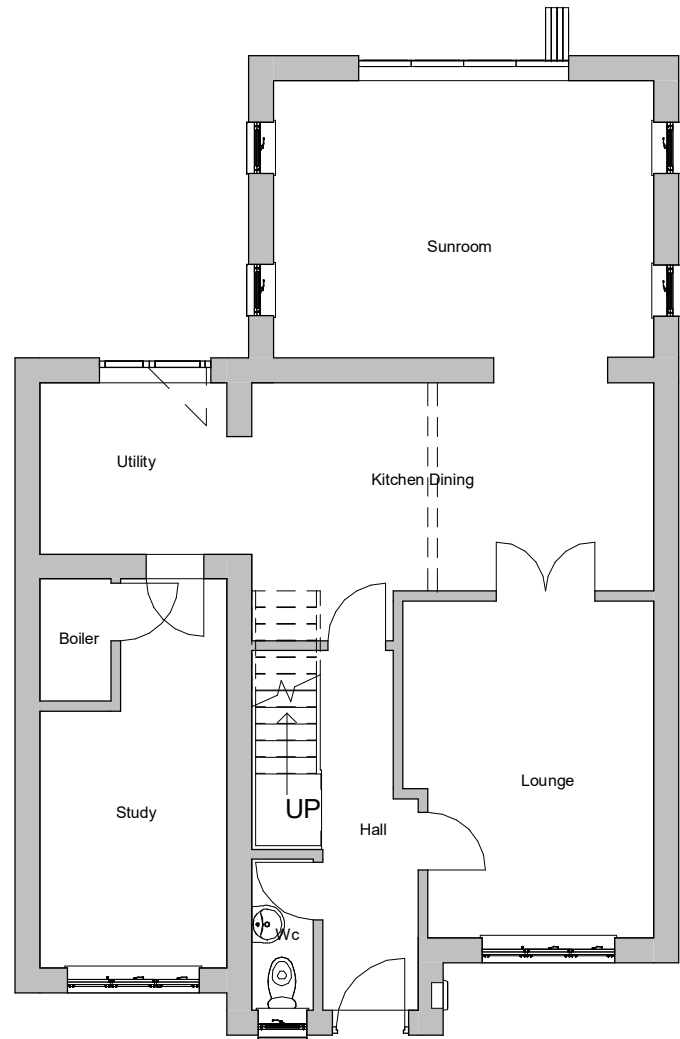


1 Existing Ground Floor
1 : 100

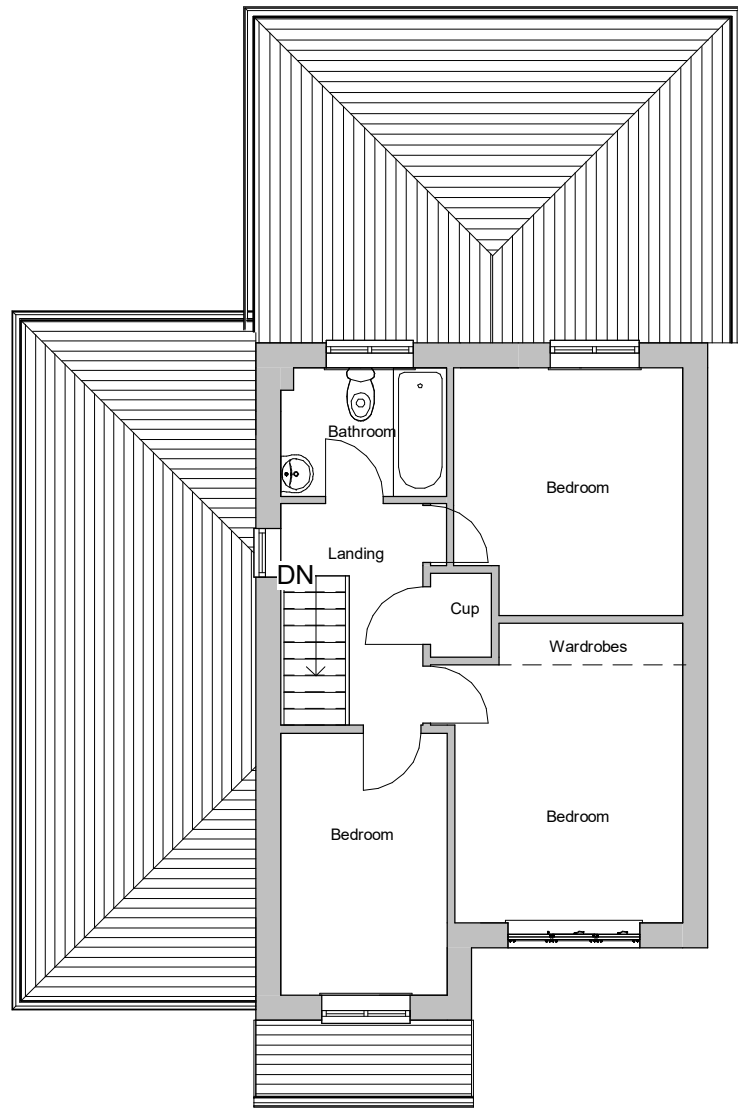

2 Existing First Floor
1 : 100




4 Existing Rear Elevation
1 : 100

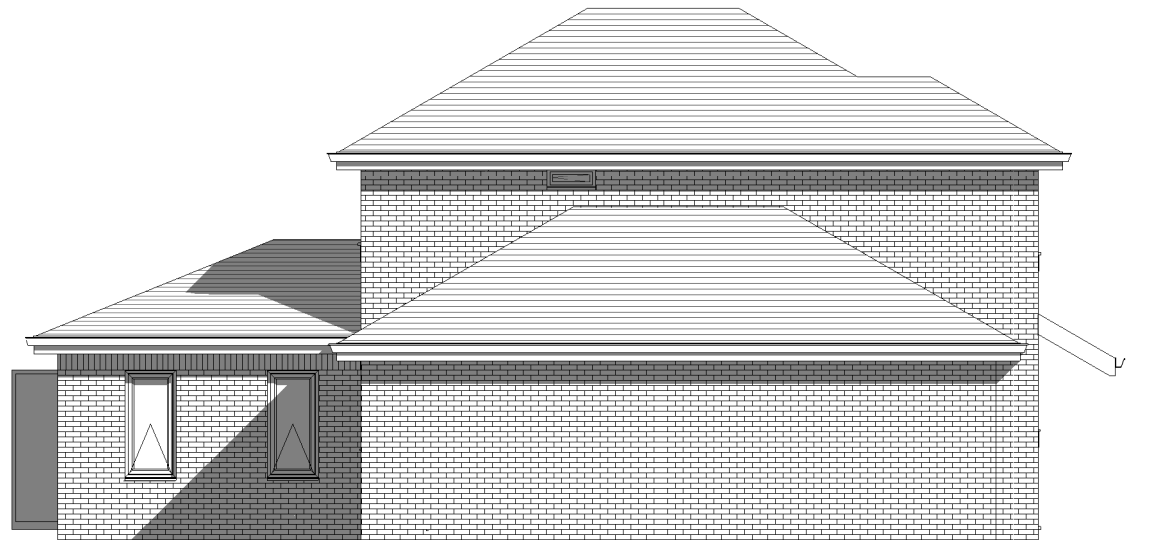

5 Existing Side 1 Elevation
1 : 100




3 Existing Front Elevation
1 : 100

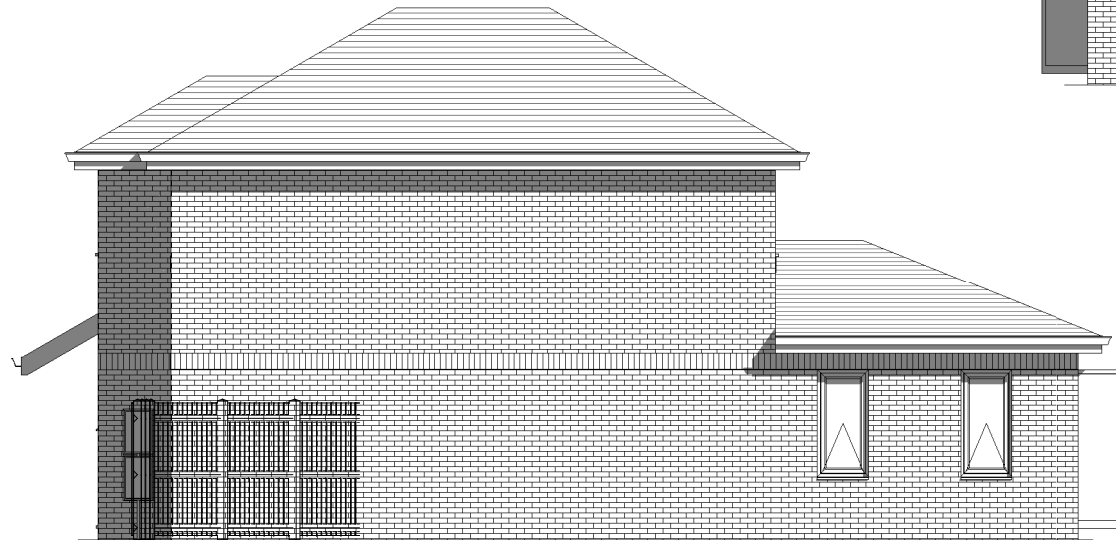


6 Existing Side 2 Elevation
1 : 100

PROJECT Single storey extension to side		SHEET Existing Plans & Elevations		
INDIGO DESIGN (Part of 3dcadwales Ltd) 5 Ashlea Drive, Merthyr Tydfil, CF47 0NY Tele 01685 385746 Mob - 07940913216 Email: philip@3dcadwales.co.uk		Address 37 The Hawthorns, Pant, Merthyr Tydfil. CF48 2EJ		
This Drawing is Copyright, Dimensions to be checked on site and not scaled from this drawing		Checked by JH	Drawn by PH	Scale (@ A3) 1 : 100
		Rev No A	Description Issue	Date 22/07/2021
PURPOSE OF ISSUE Planning Approval	DRWAING NUMBER TH-01			

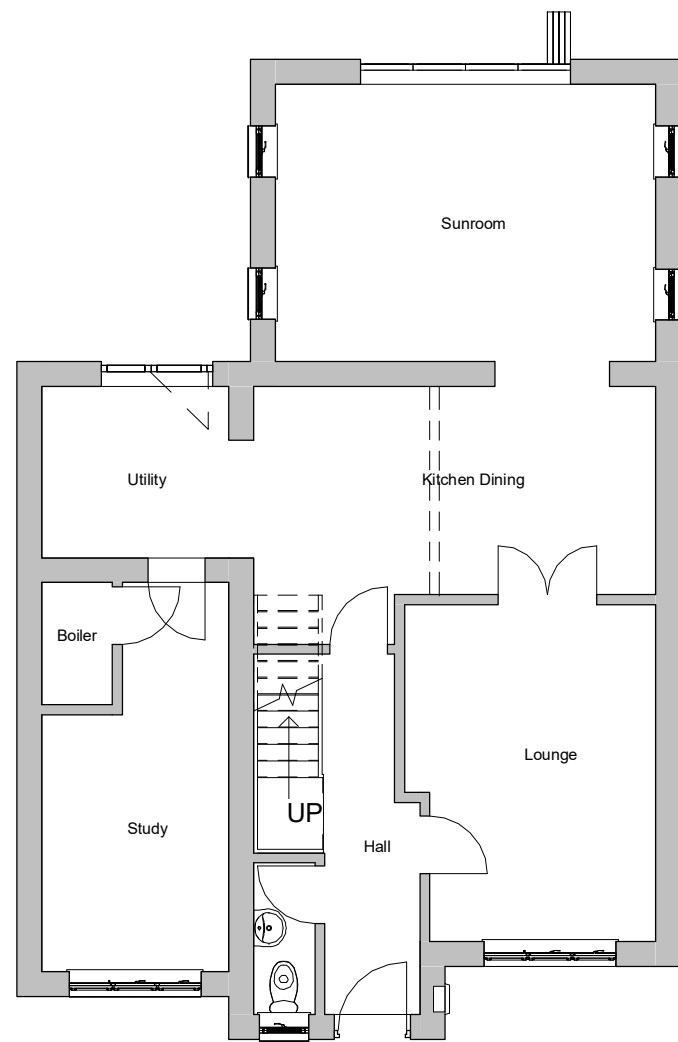


1 Proposed Ground Floor
1 : 100

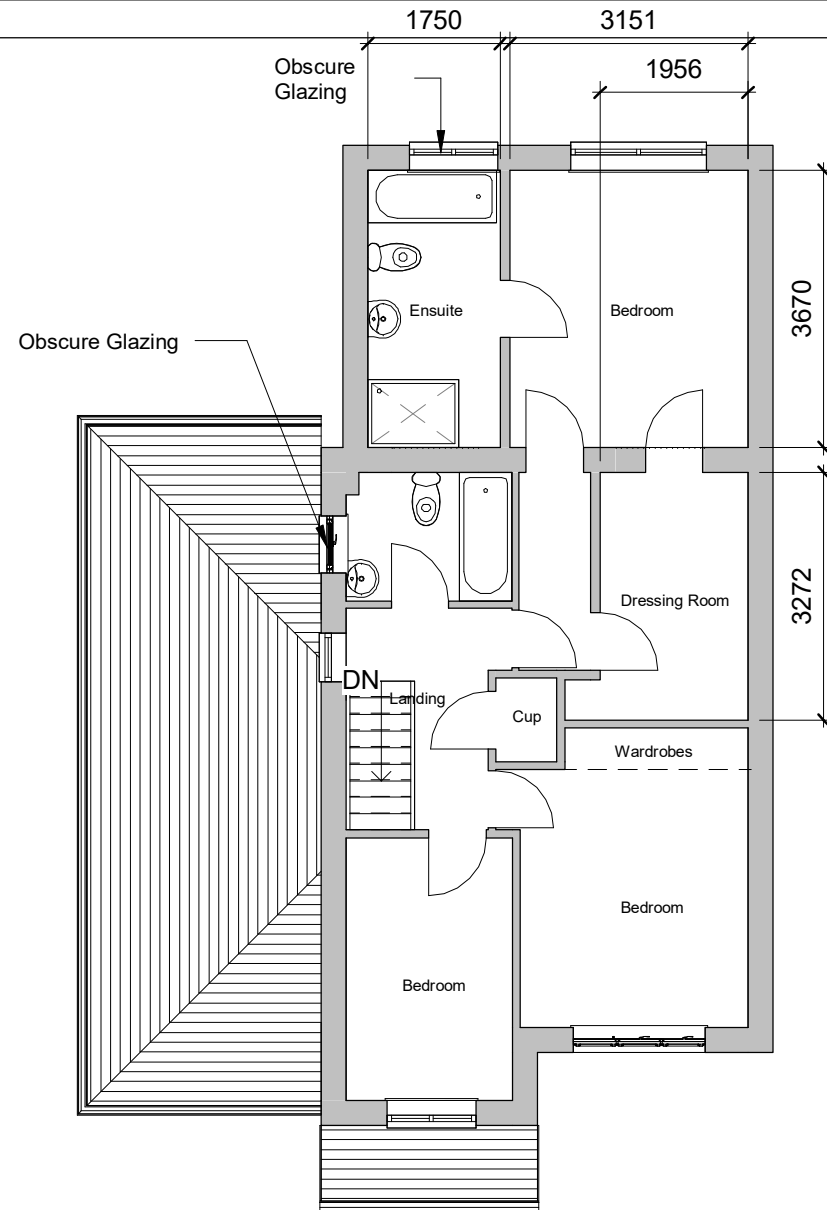

2 Proposed First Floor
1 : 100



4 Proposed Front Elevation
1 : 100

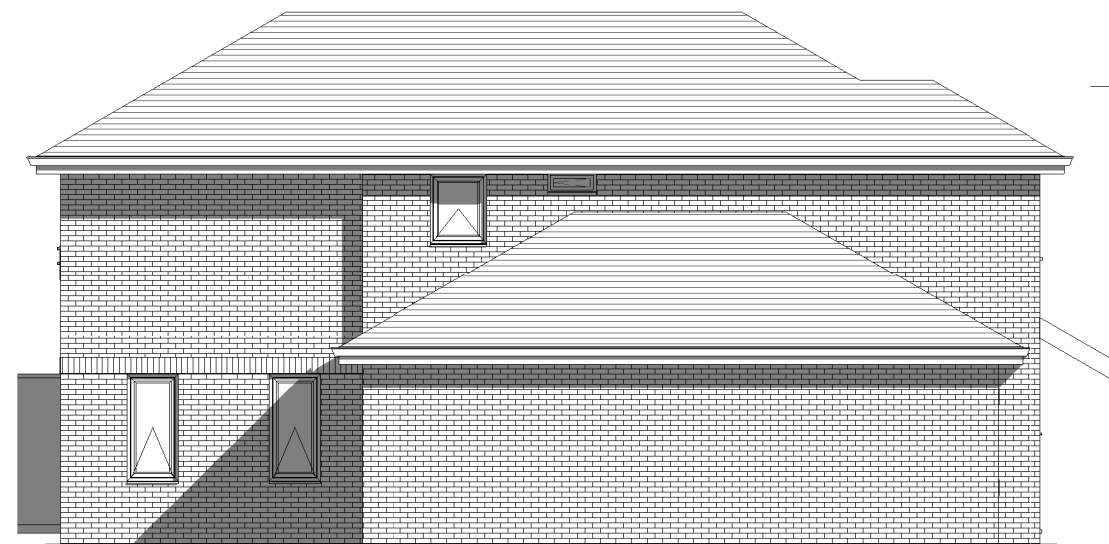


5 Proposed Side 1 Elevation
1 : 100

All finishes to match existing




3 Proposed Rear Elevation
1 : 100

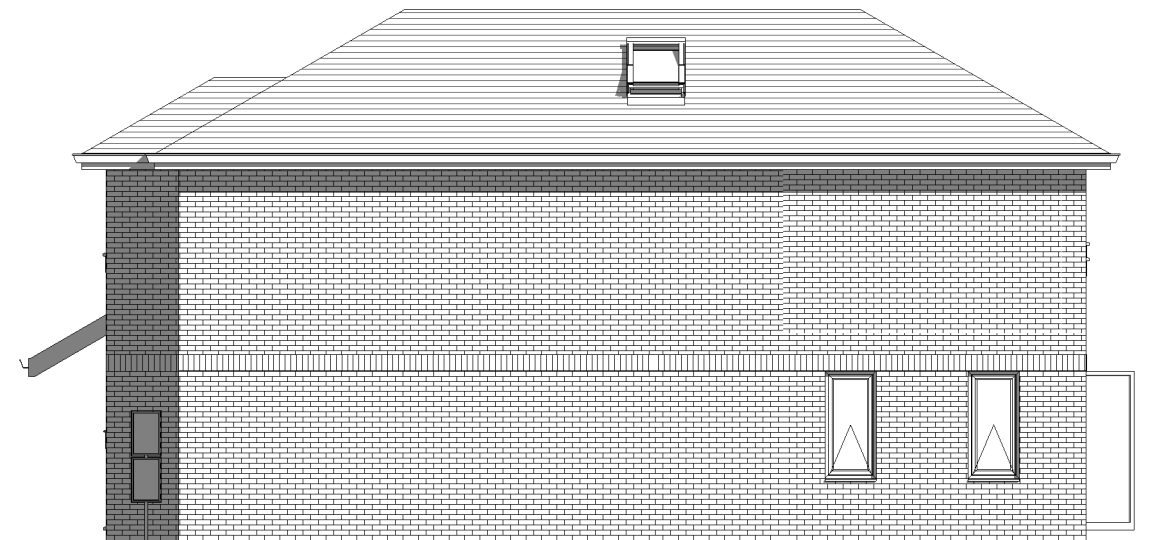


6 Proposed Side 2 Elevation
1 : 100

PROJECT Single storey extension to side		SHEET Proposed Plans & Elevations		
INDIGO DESIGN (Part of 3dcadwales Ltd) 5 Ashlea Drive, Merthyr Tydfil, CF47 0NY Tele 01685 385746 Mob - 07940913216 Email: philip@3dcadwales.co.uk		Address 37 The Hawthorns, Pant, Merthyr Tydfil. CF48 2EJ		
This Drawing is Copyright, Dimensions to be checked on site and not scaled from this drawing		Checked by JH	Drawn by PH	Scale (@ A3) 1 : 100
		Rev No A	Description Issue	Date 22/07/2021
PURPOSE OF ISSUE Planning Approval	DRAWING NUMBER TH-02			

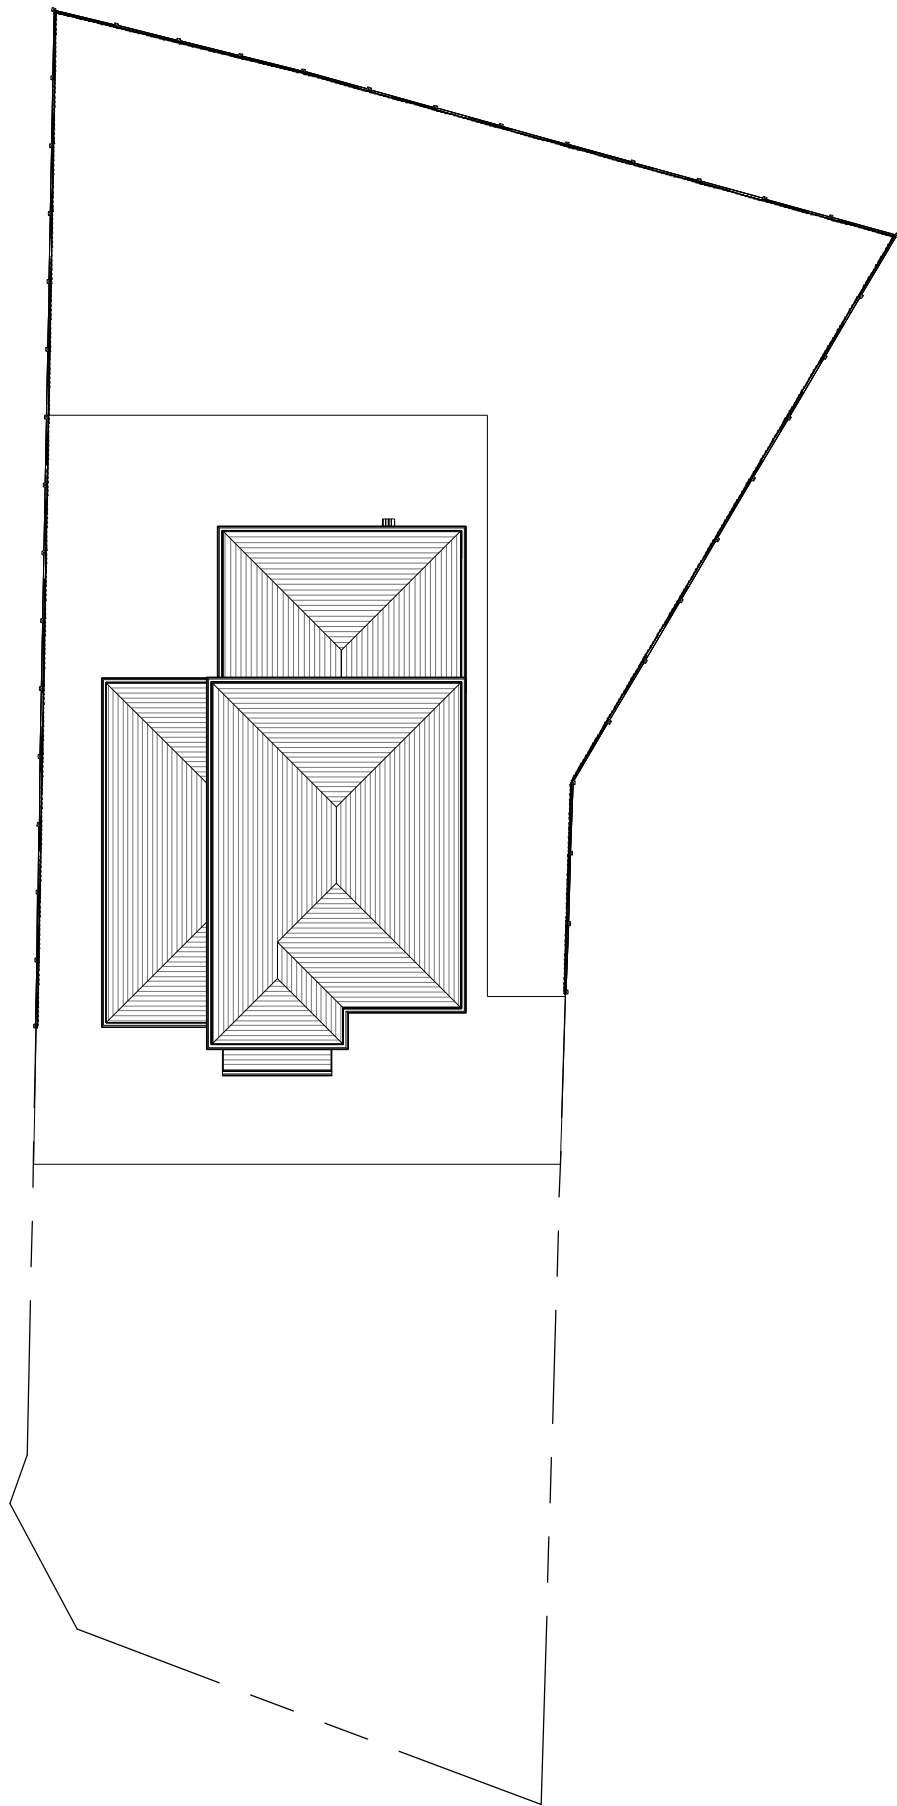

1 Existing Site
1 : 200

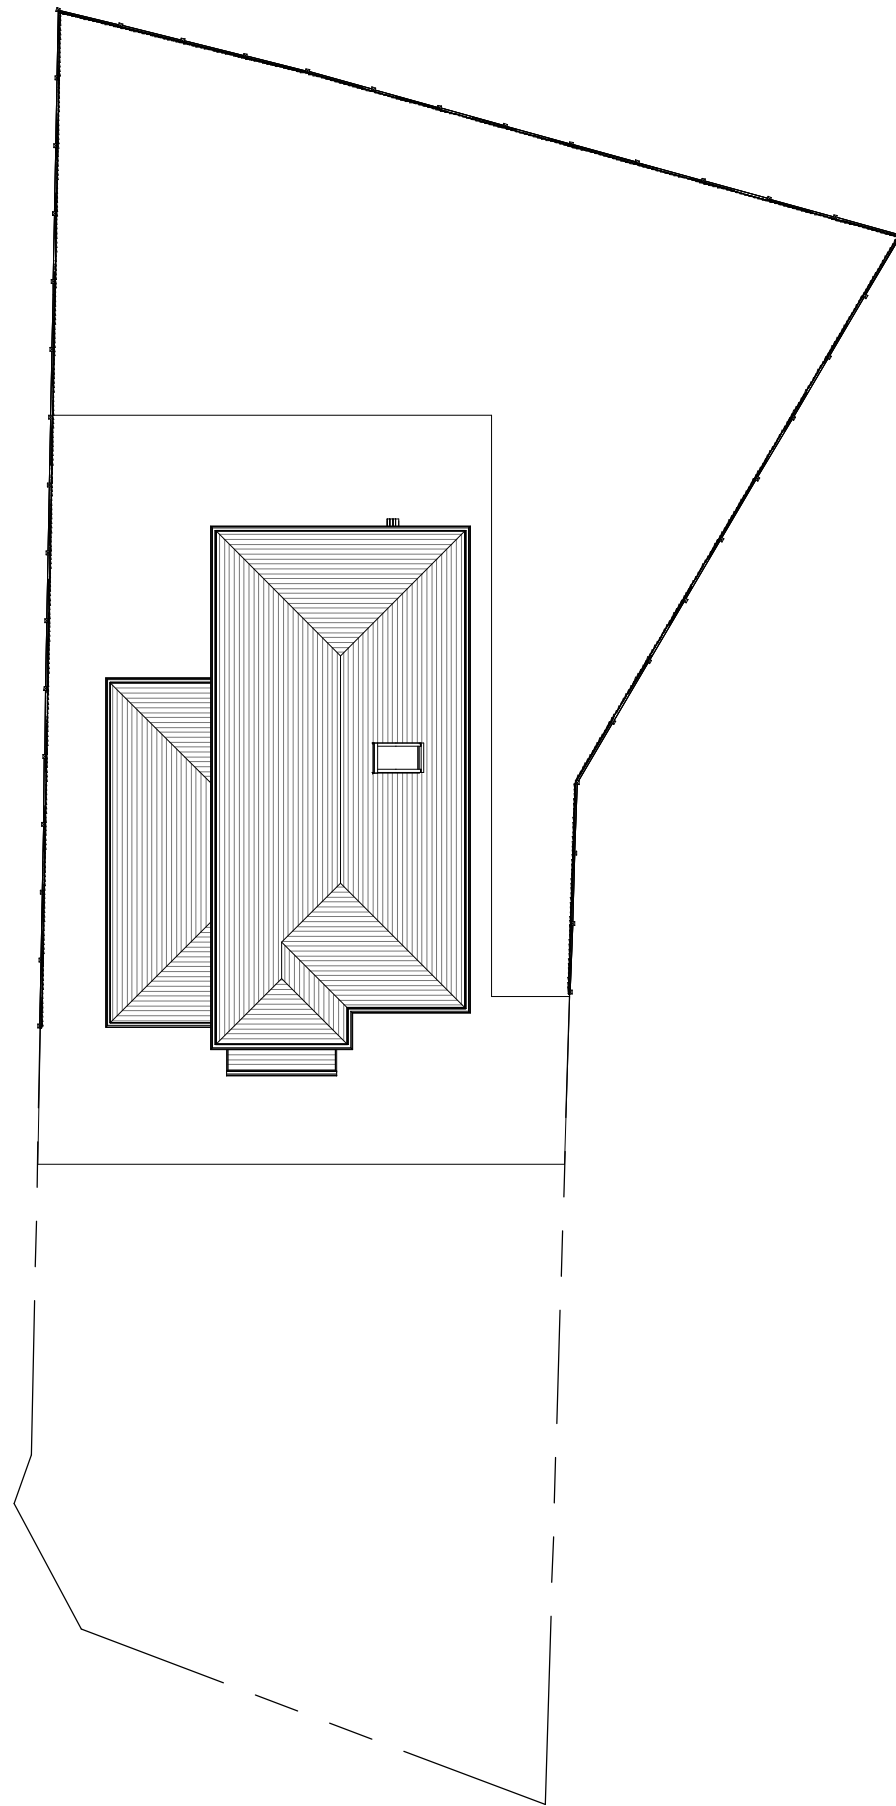

2 Proposed Site
1 : 200

INDIGO DESIGN (Part of 3dcadwales Ltd) 5 Ashlea Drive,
Merthyr Tydfil, CF47 0NY Tele 01685 385746 Mob -
07940913216 Email: philip@3dcadwales.co.uk

This Drawing is Copyright,
Dimensions to be checked
on site and not scaled from
this drawing



PURPOSE OF ISSUE	DRWAING NUMBER
Planning Approval	TH-03


PROJECT
Single storey extension to side

SHEET
Site Plans

Address
37 The Hawthorns, Pant, Merthyr Tydfil. CF48 2EJ


Checked by	Drawn by	Scale (@ A3)
JH	PH	1 : 200

Rev No	Description	Date
A	Issue	22/07/2021

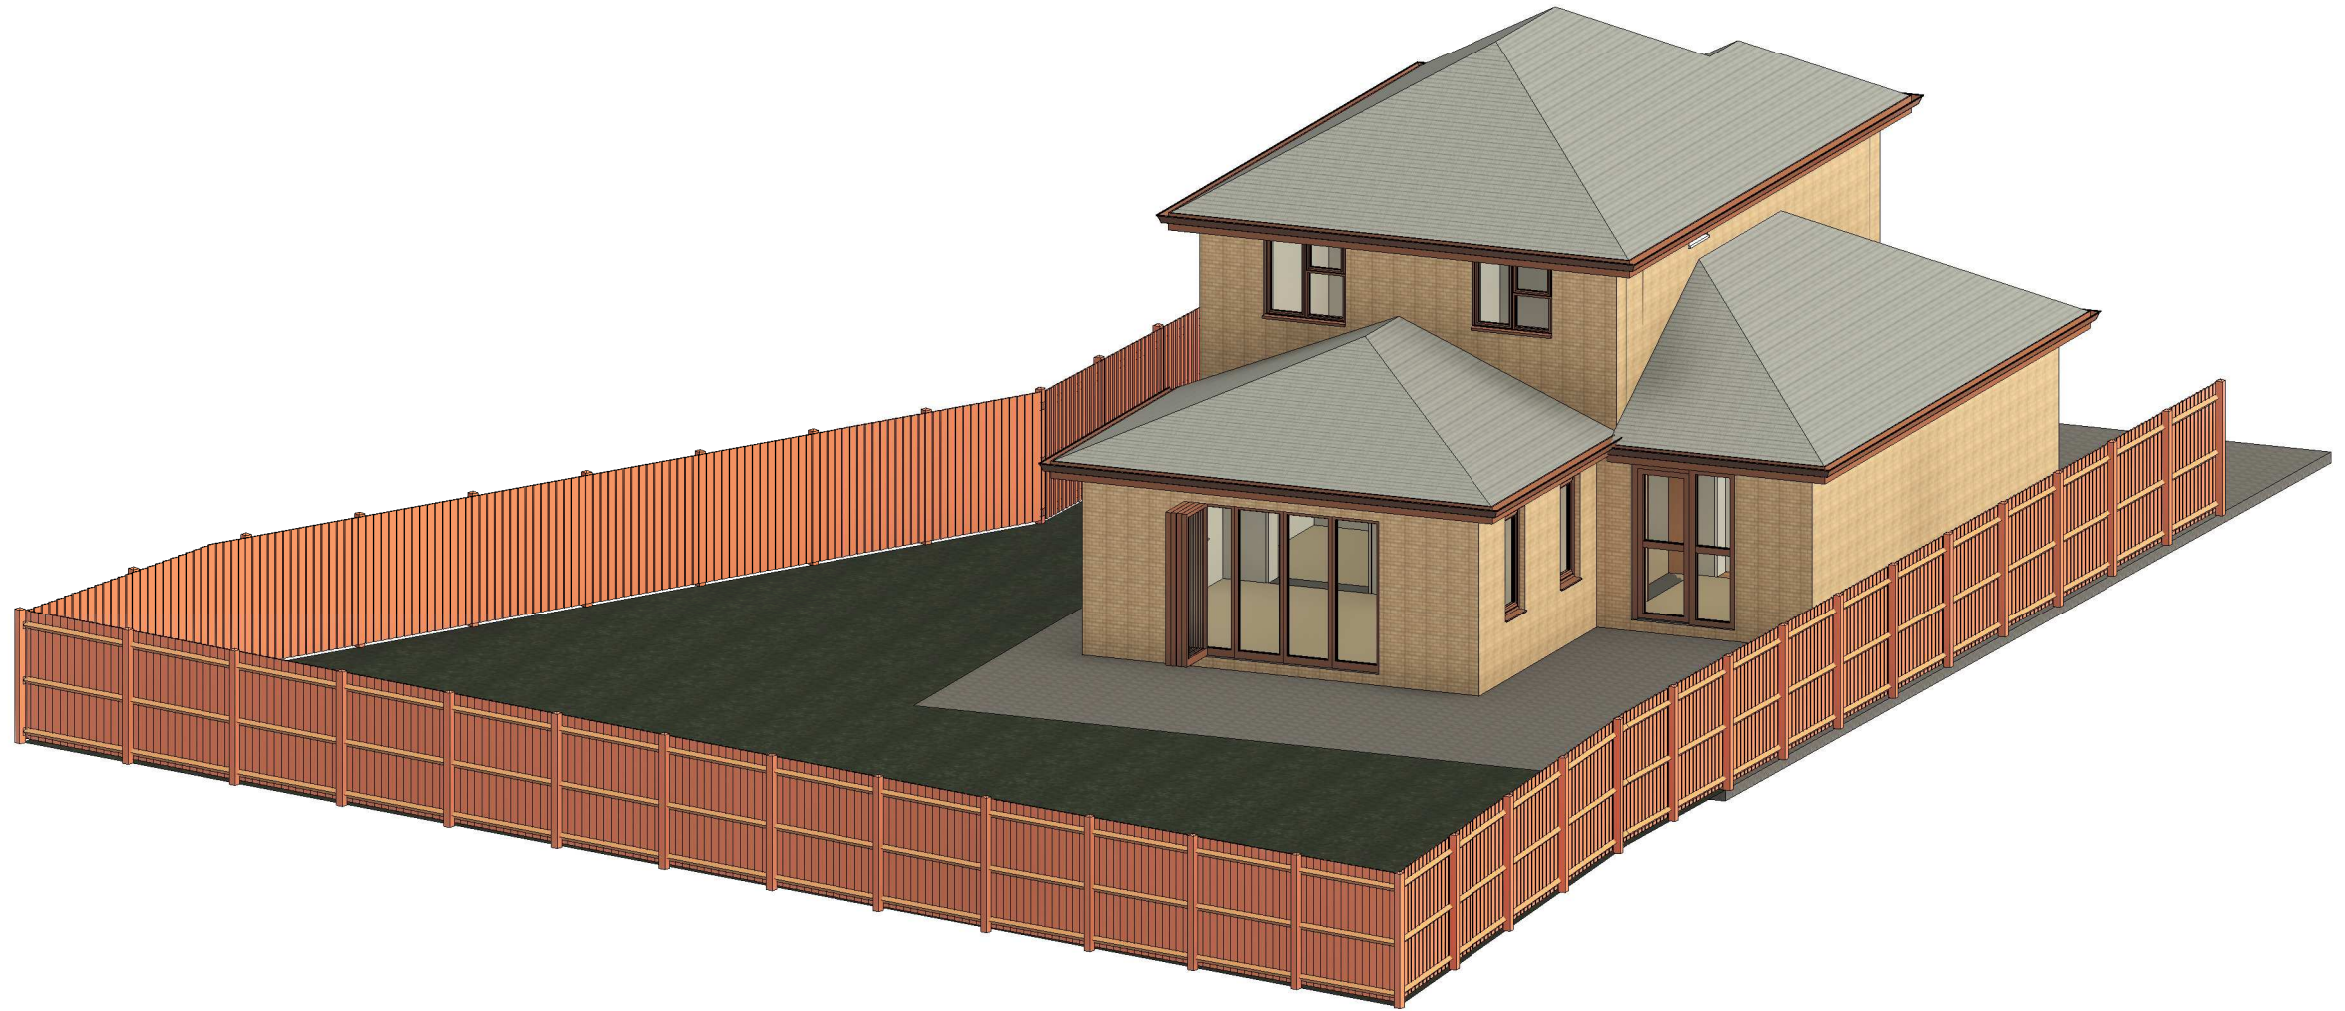

1 Existing Illustration

PROJECT Single storey extension to side		SHEET Existing Illustration		
INDIGO DESIGN (Part of 3dcadwales Ltd) 5 Ashlea Drive, Merthyr Tydfil, CF47 0NY Tele 01685 385746 Mob - 07940913216 Email: philip@3dcadwales.co.uk		Address 37 The Hawthorns, Pant, Merthyr Tydfil. CF48 2EJ		
This Drawing is Copyright, Dimensions to be checked on site and not scaled from this drawing		Checked by JH	Drawn by PH	Scale (@ A3)
		Rev No A	Description Issue	Date 22/07/2021
PURPOSE OF ISSUE Planning Approval	DRAWING NUMBER TH-04			

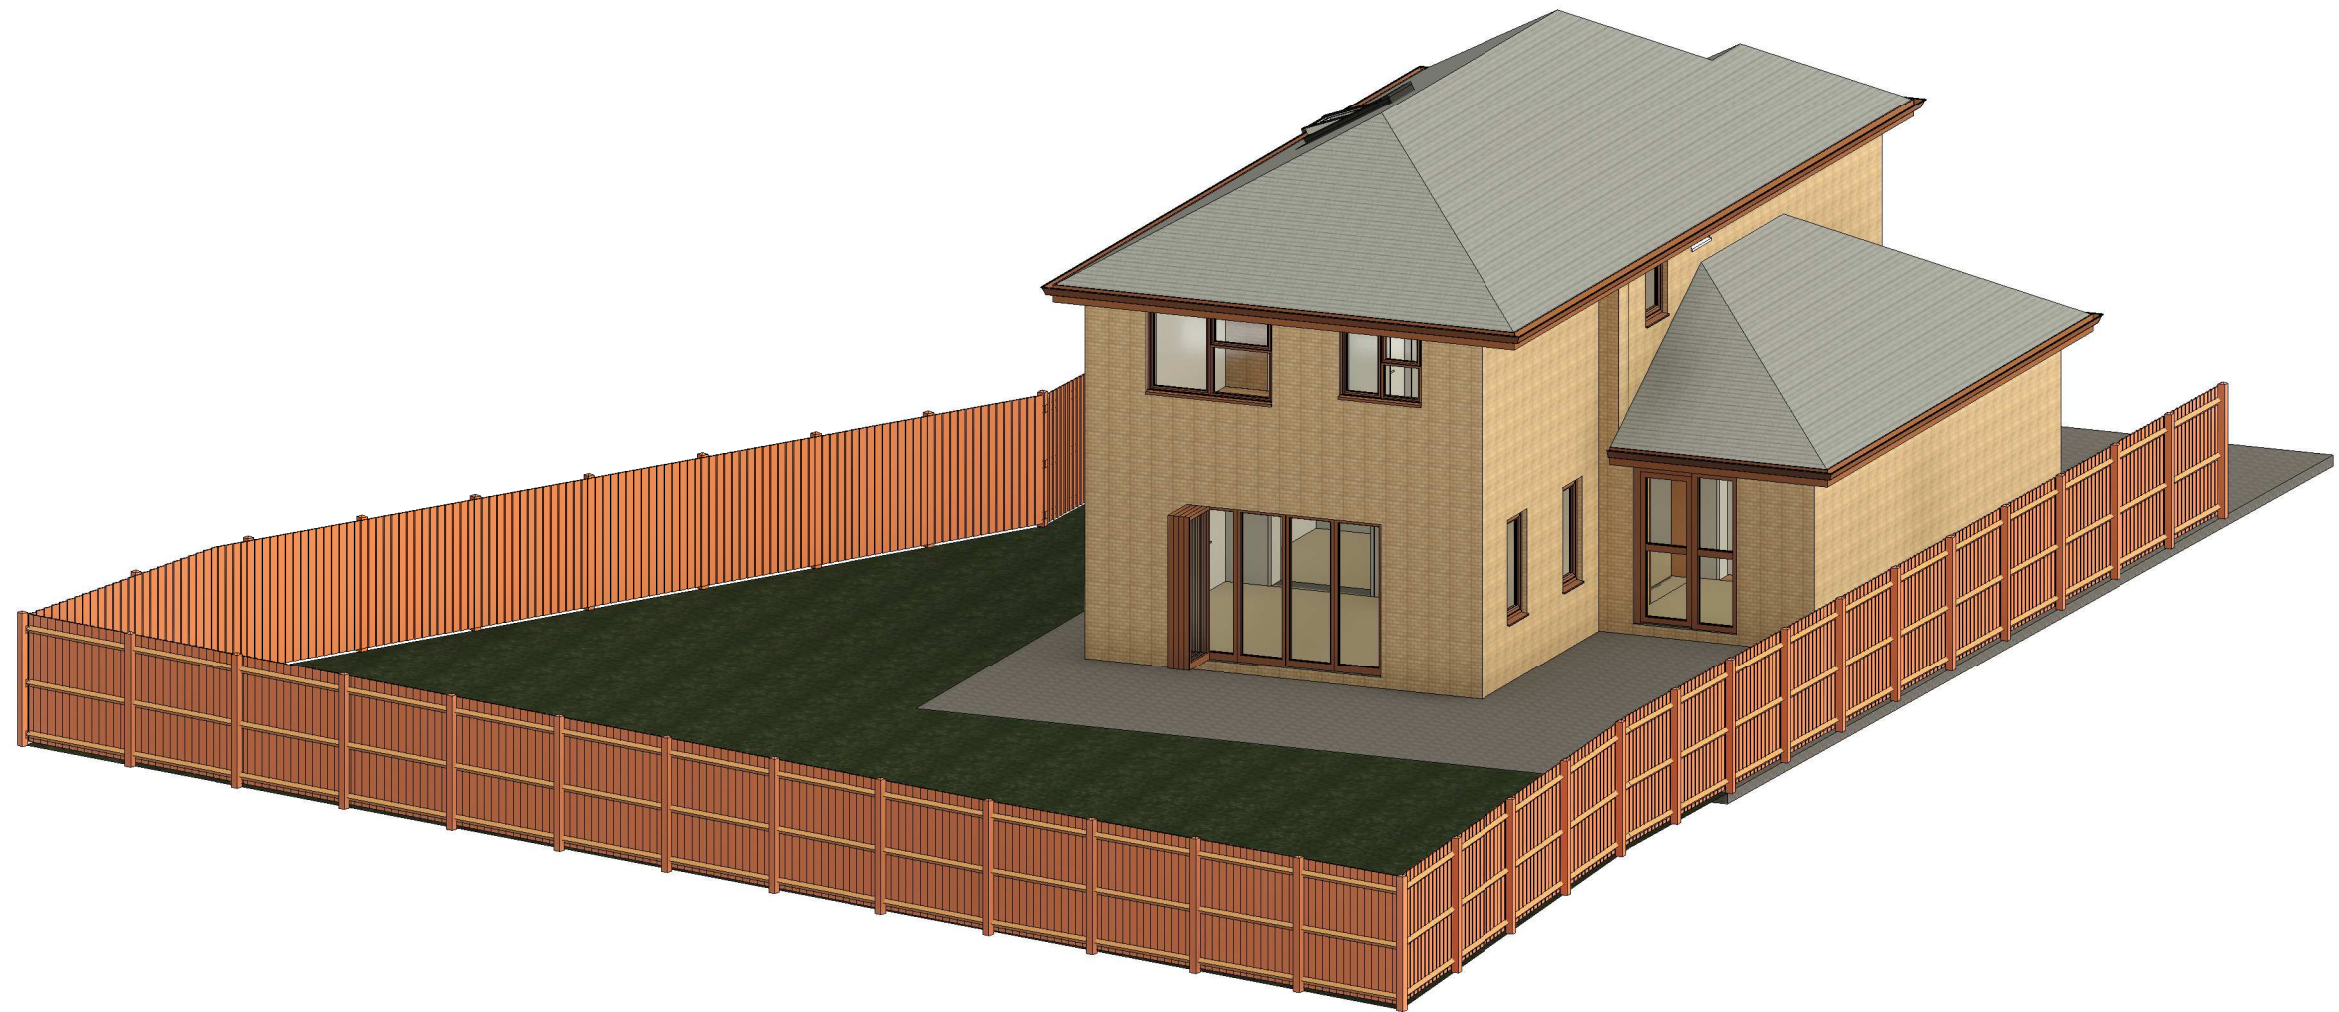

1 Proposed Illustration

PROJECT Single storey extension to side		SHEET Proposed Illustration		
INDIGO DESIGN (Part of 3dcadwales Ltd) 5 Ashlea Drive, Merthyr Tydfil, CF47 0NY Tele 01685 385746 Mob - 07940913216 Email: philip@3dcadwales.co.uk		Address 37 The Hawthorns, Pant, Merthyr Tydfil. CF48 2EJ		
This Drawing is Copyright, Dimensions to be checked on site and not scaled from this drawing		Checked by JH	Drawn by PH	Scale (@ A3)
		Rev No A	Description Issue	Date 22/07/2021
PURPOSE OF ISSUE Planning Approval	DRAWING NUMBER TH-05			