




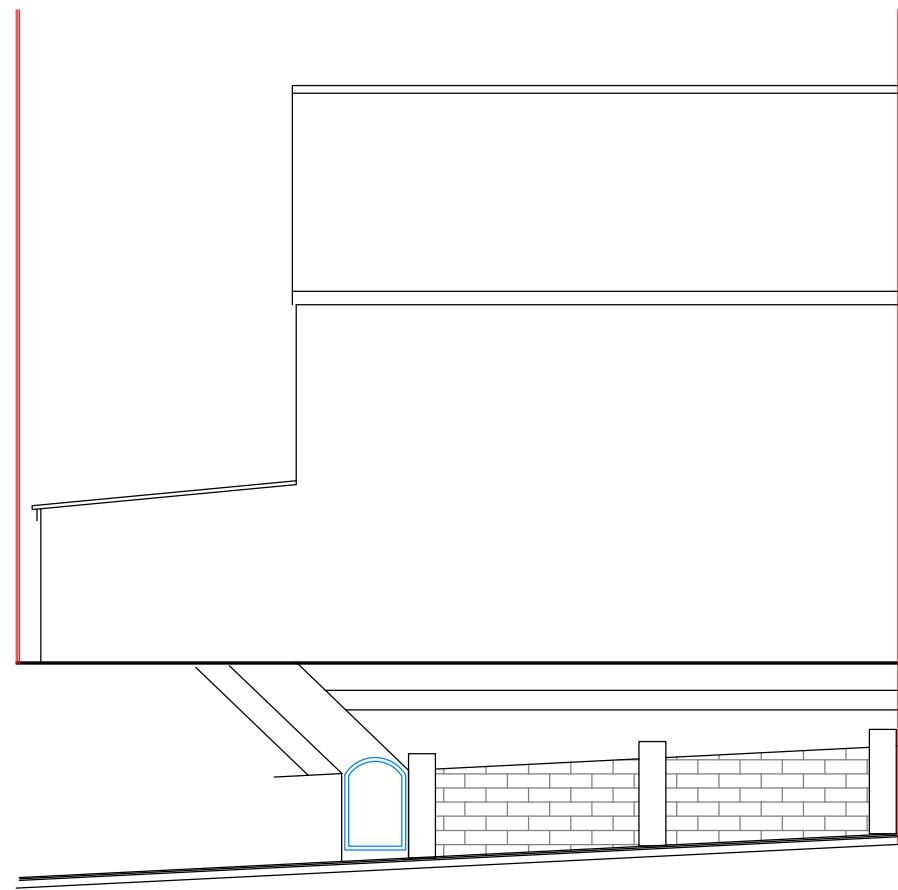


Existing Site Section
A-A
Scale 1:100

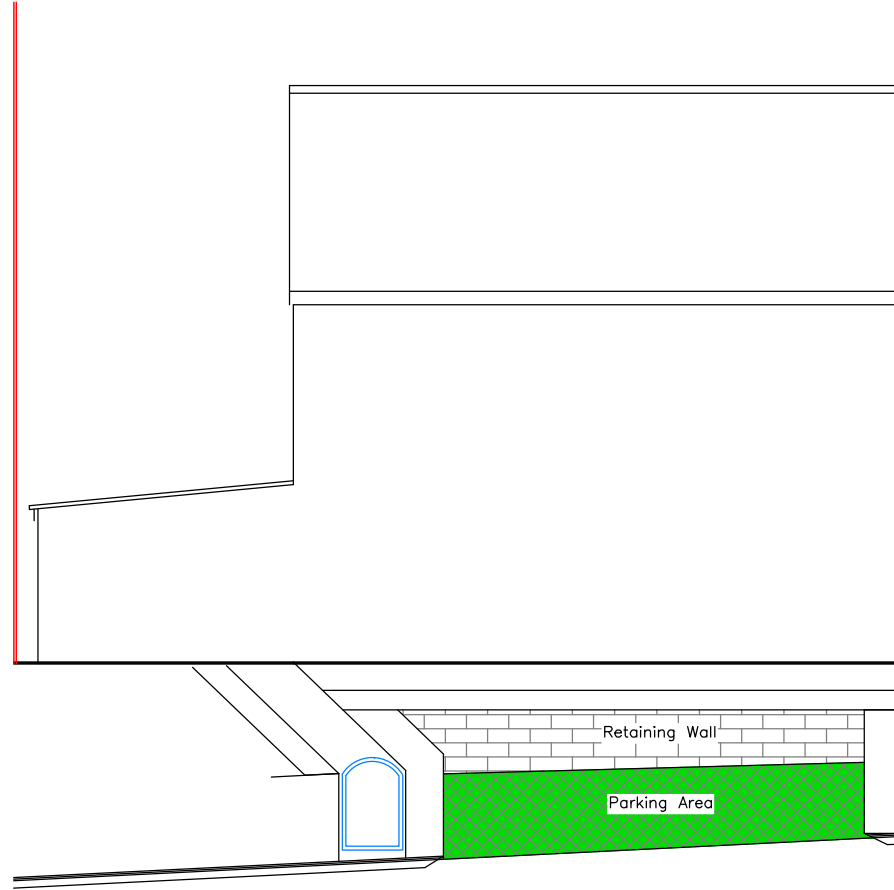



Proposed Site Section
A-A
Scale 1:100

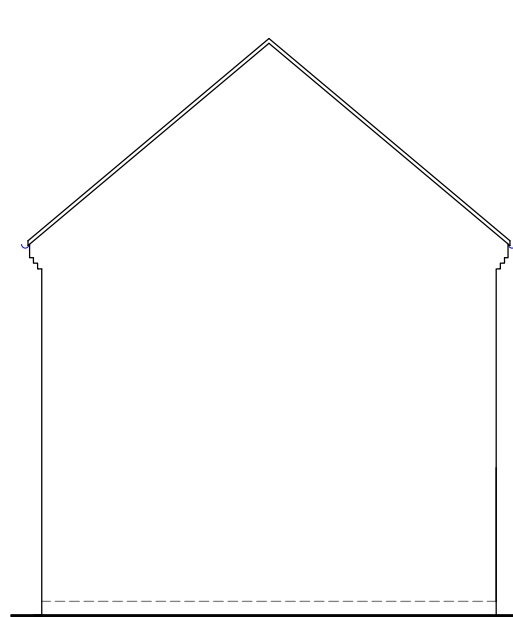


Proposed Site Section
A-A
Scale 1:100

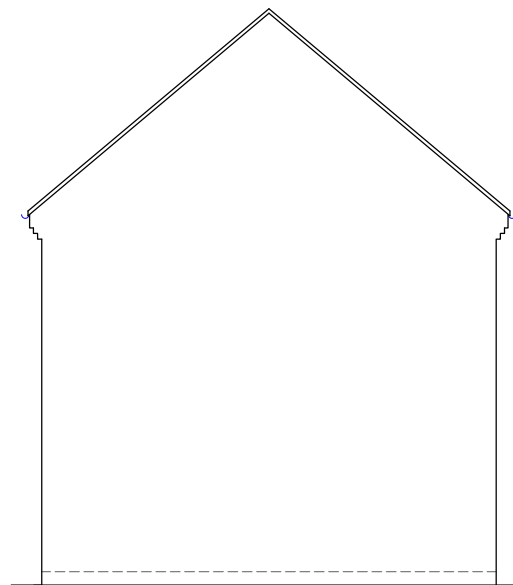



Existing Site Section
A-A
Scale 1:100

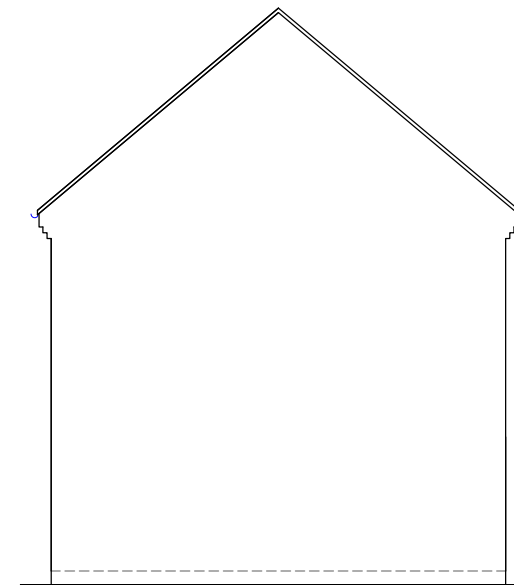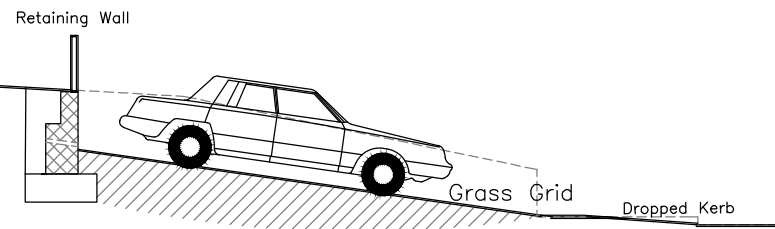


Proposed Site Section
B-B
Scale 1:100

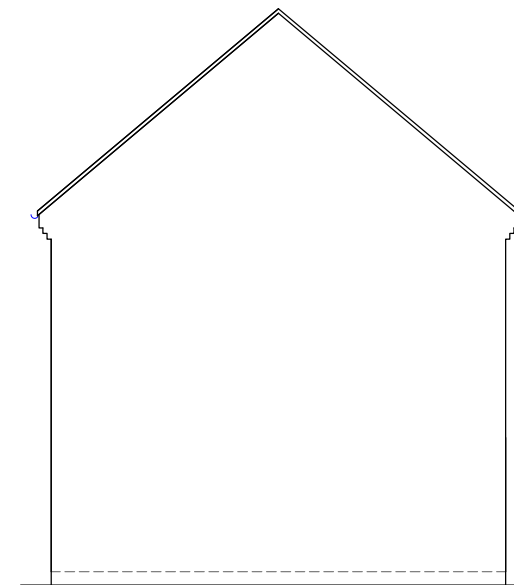

Existing Site Section
B-B
Scale 1:100

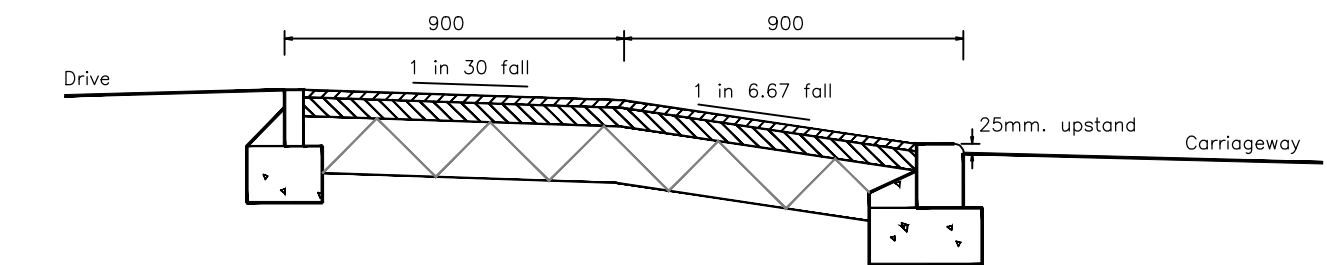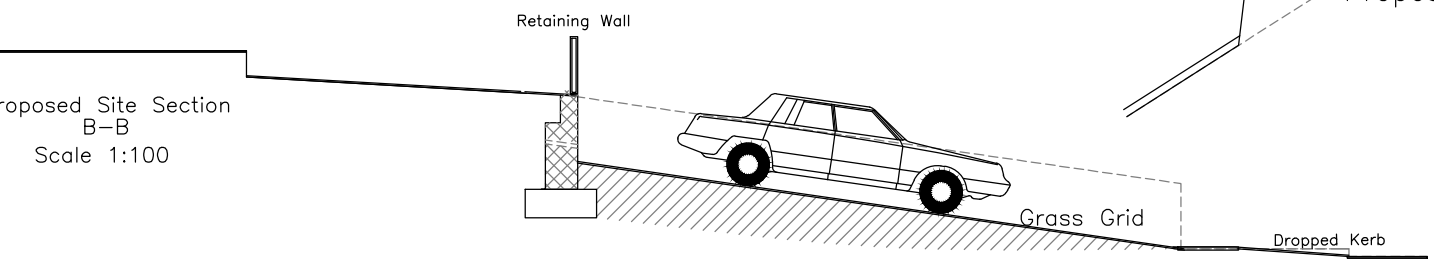



Proposed
Crossover
Scale 1:20

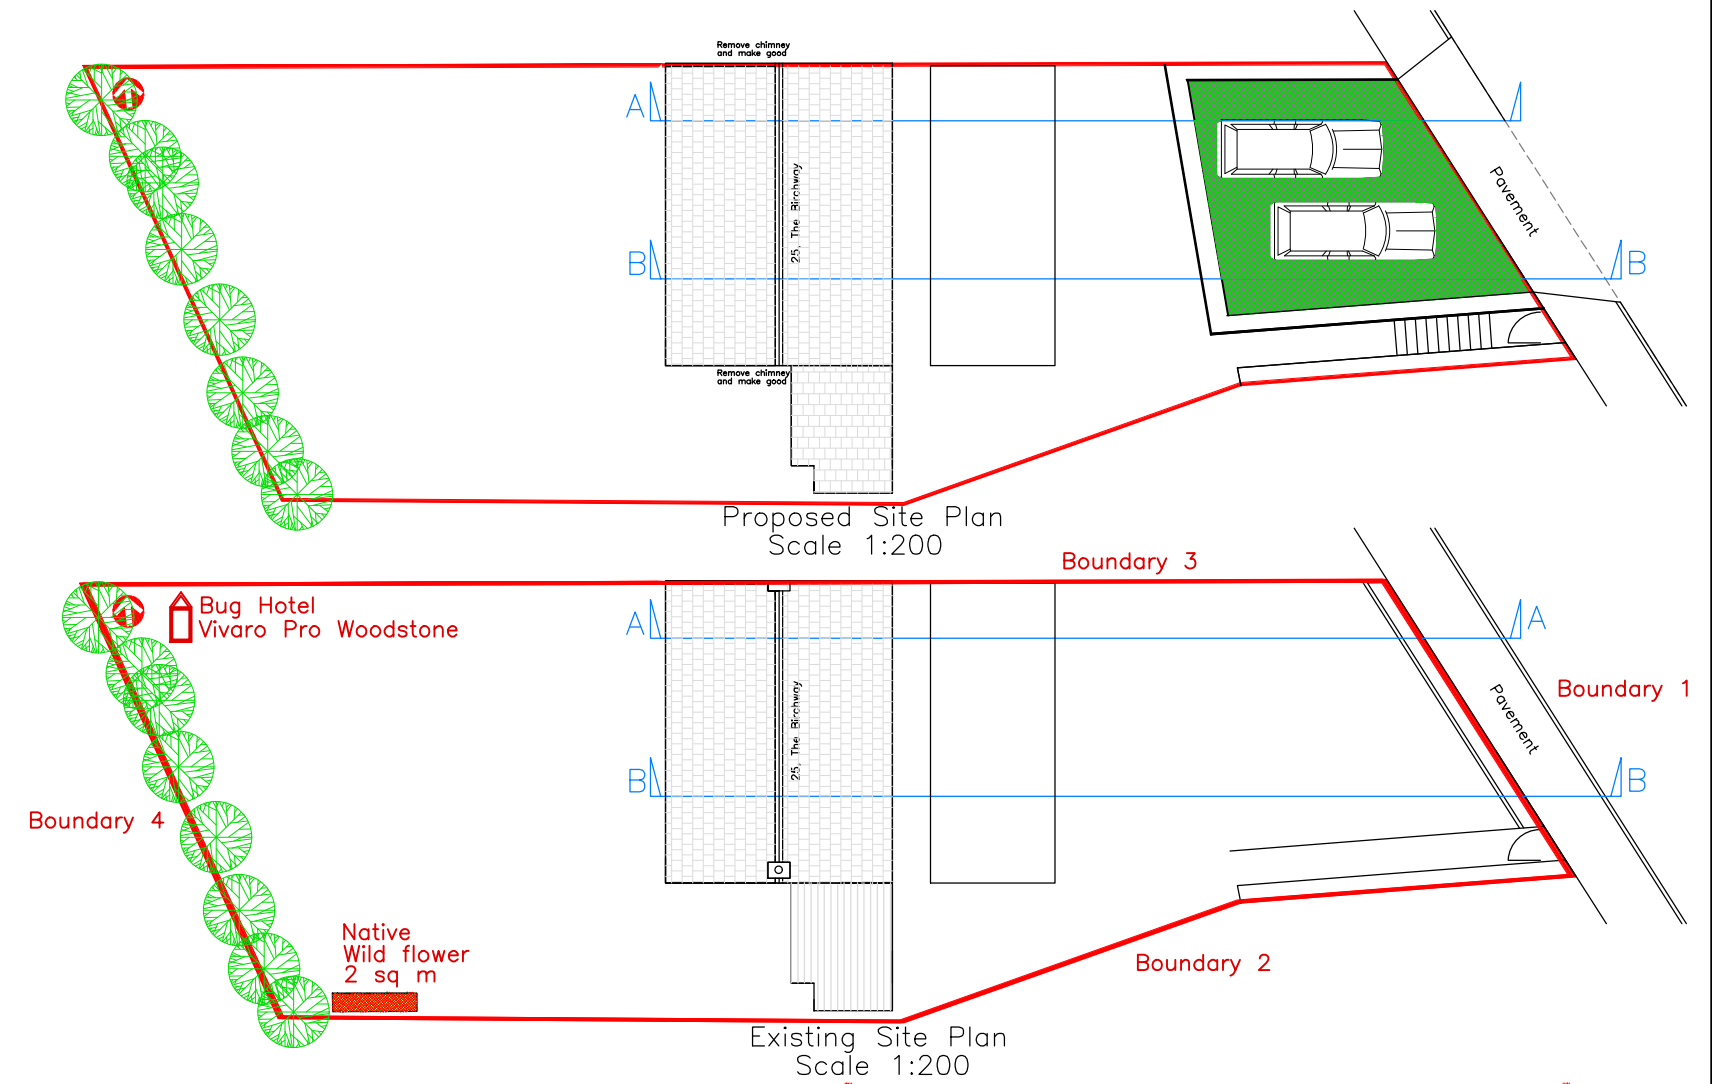

Existing Site Plan
Scale 1:200


SUPAGRID

QUICK INSTALL GUIDE

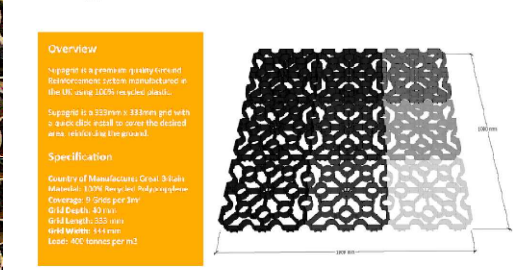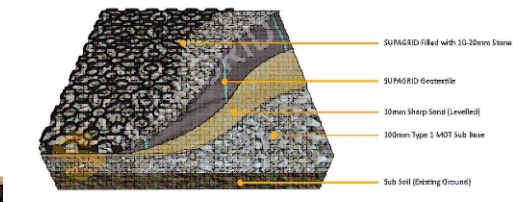

Grass Grid

Grass Grid

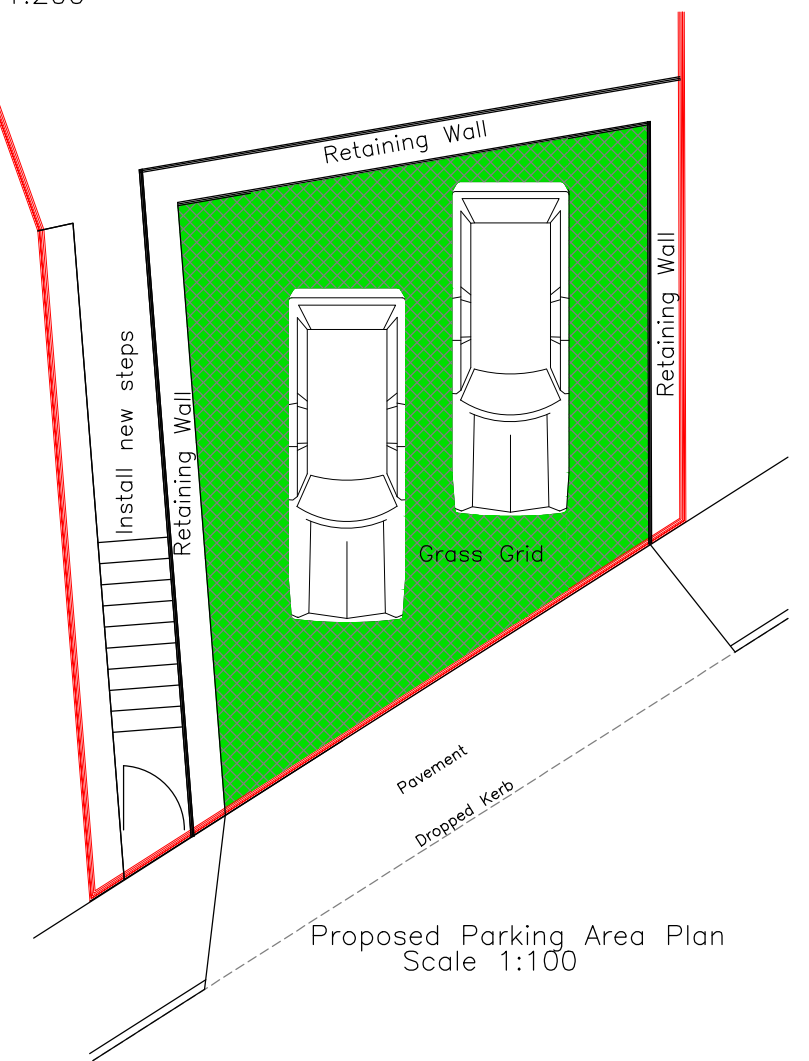

Proposed Parking Area Plan
Scale 1:100

Utopia Design Architectural Services			
Building Planning Application Support Paul Thomas: BSc (Hons) Email: utopiadads@hotmail.com Tel: 01685 559230 Mob: 07908 725065 Issued Only for Purpose Indicated Drawing Status: FOR PLAN/B CONTROL PURPOSES ONLY			
Client	25, The Birchway Trefechan Merthyr Tydfil CF48 2HA		
Project	Proposed New Vehicle Access for Parking Area & Reproiling of Ground with Associated Retaining Wall Raising of Lean-to Roof		
Drawn by	PT	Date	MAR 25
Title	Existing and Proposed Plans, Elevations & Sections		
Scale	1:50	1:100	1:200
Paper	A2		
Drwg No	BIRCHWAY 25 FP 01A		