
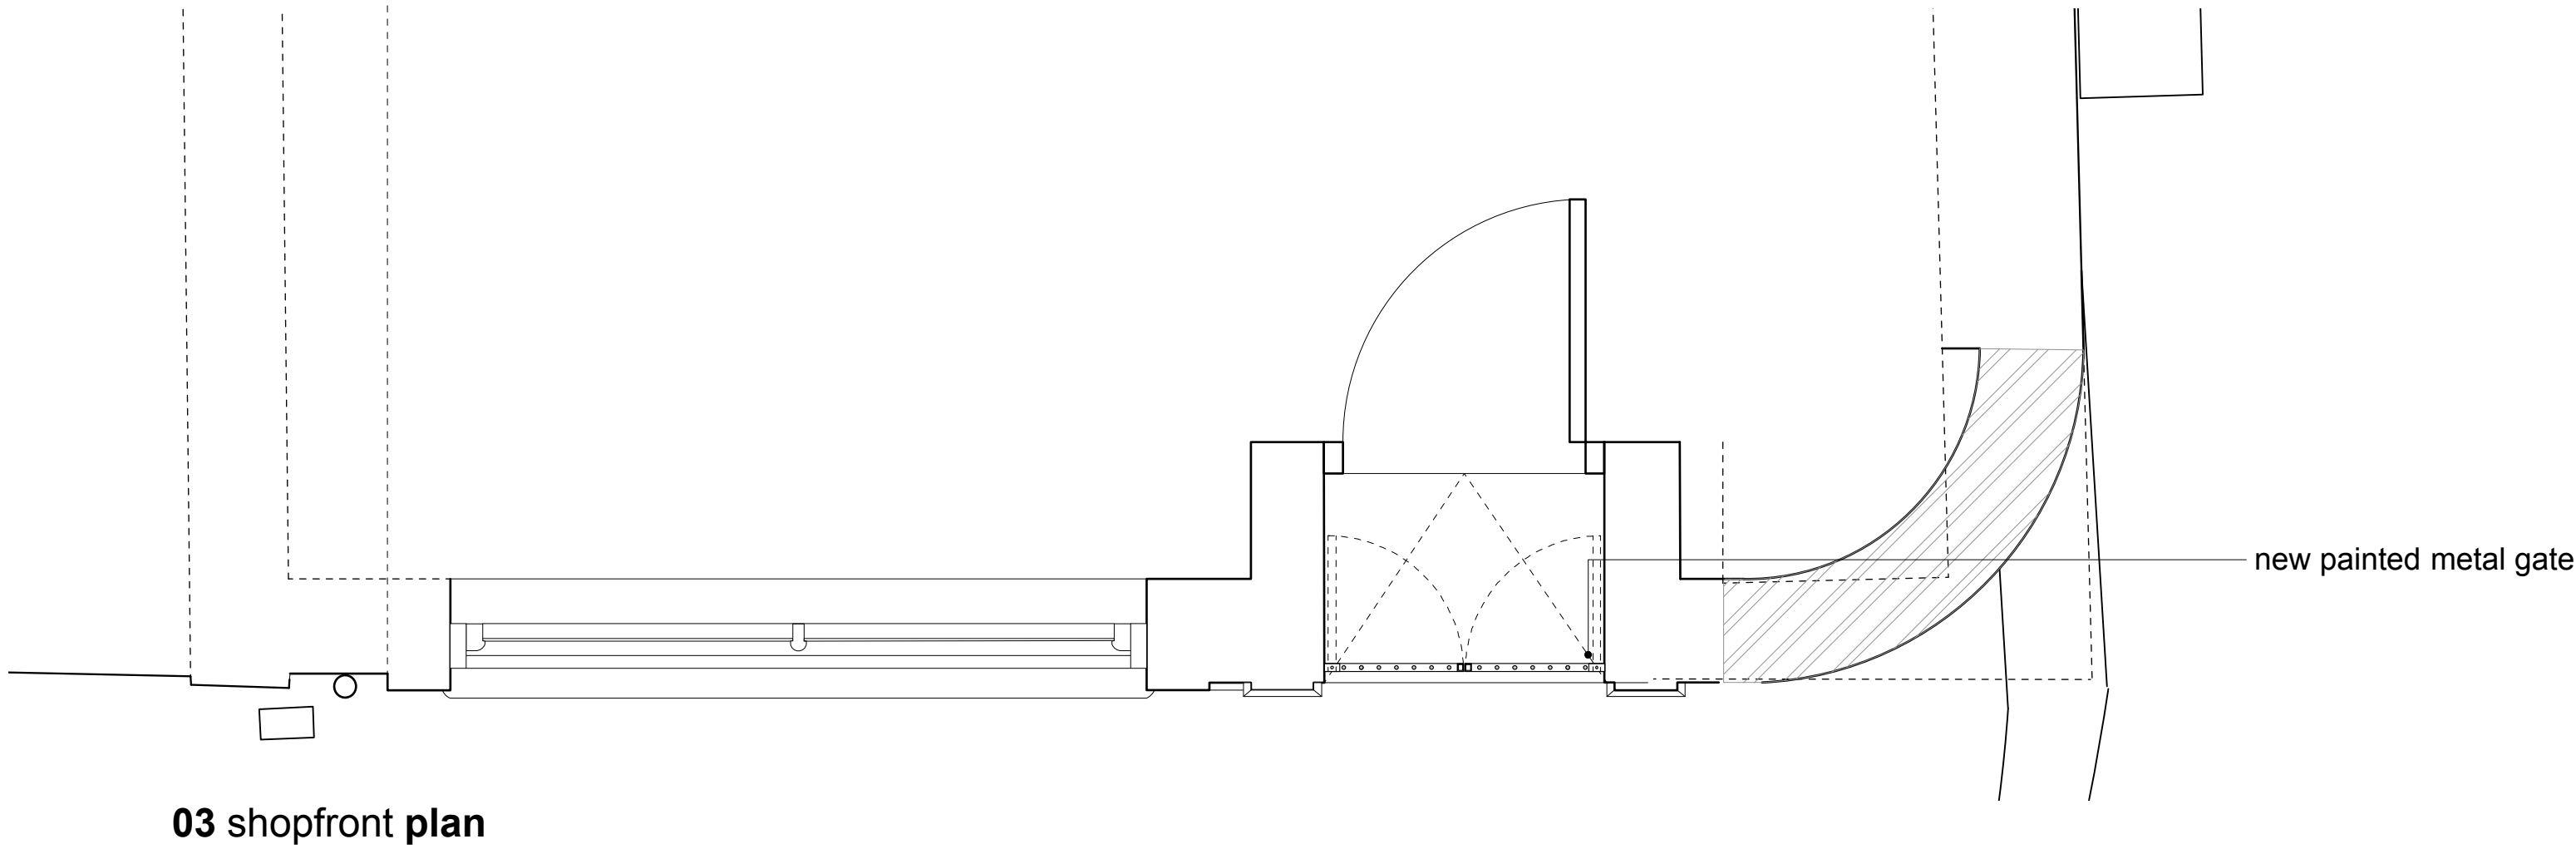


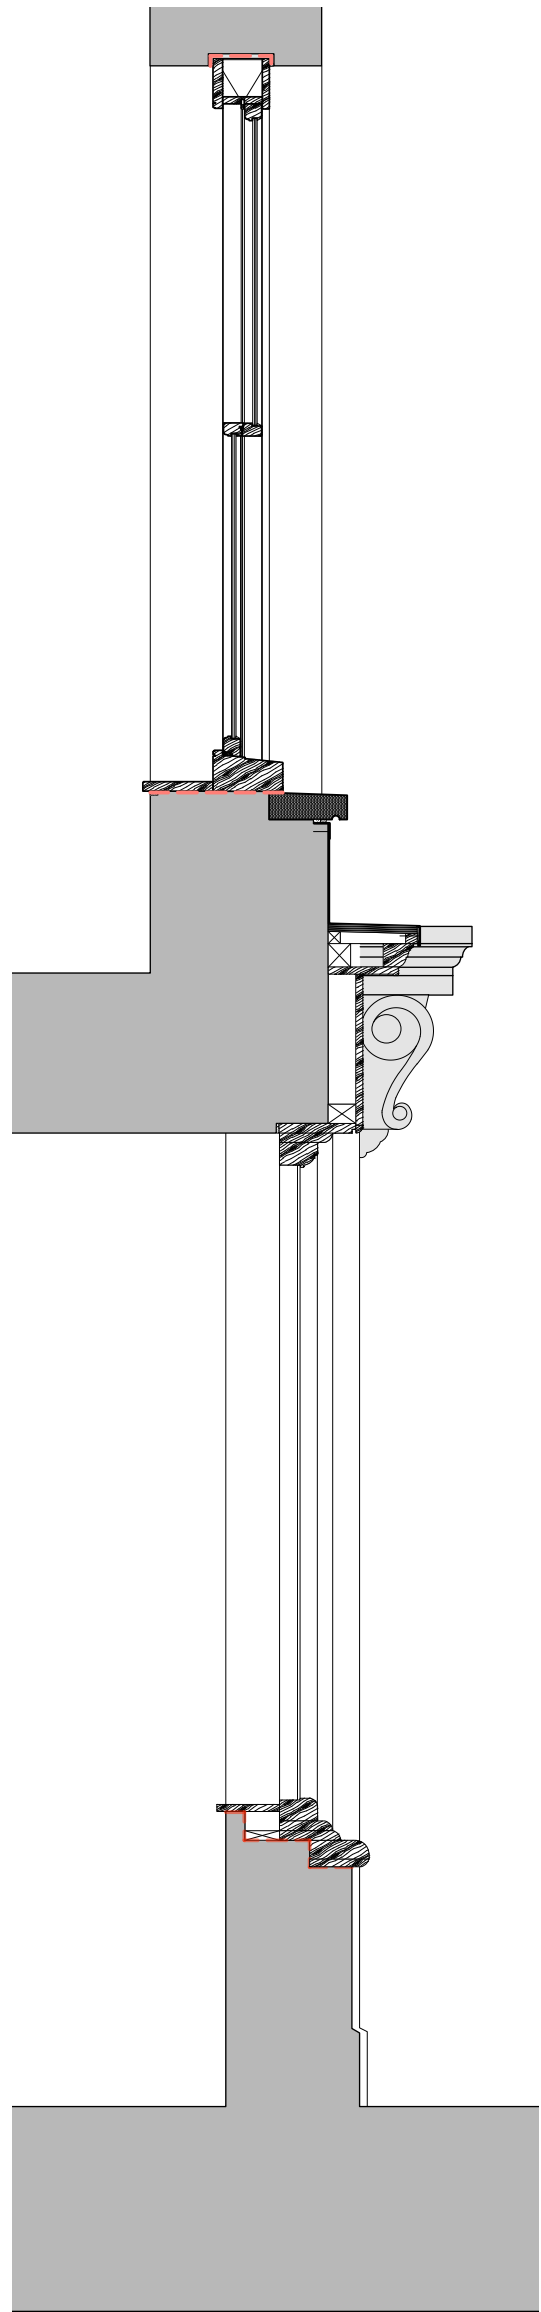

Rev	Date	Dwn	Chkd	Description	Rev	Date	Dwn	Chkd	Description
/	21.10.19	FS	CF	Drawings created.					
A	15.11.21	AK	CF	Metal gate included to front elevation: width of door opening amended following acquisition of site dimension.					

6 King Street Bristol BS1 4EQ
 T 0117 929 9293 E info@fm-architects.co.uk
 F 0117 929 9295 W fm-architects.co.uk

• All drawings are copyright.
 • Report all discrepancies to project administrator
 • Do not scale drawing for construction purposes
 • All dimensions to be checked on site

0

 10m @ A1
 1:100 @ A3

North

ferguson mann architects					
Job Title Merthyr Tydfil THI			Drawing Title 74 High Street		
Client Merthyr Tydfil County Borough Council			Proposed Shopfront Elevation		
Scale 1:50 @ A1 1:100 @ A3	Date 21.10.19	Dwn FS	Chkd CF	Job No 10647-07	Drawing No PL 004
				Rev A	

PLANNING