




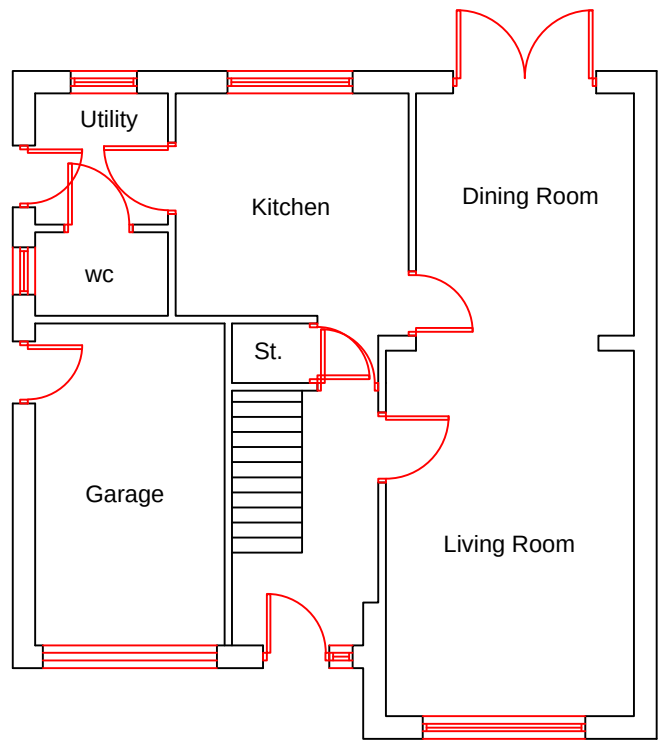


Existing Ground Floor
Scale 1:100

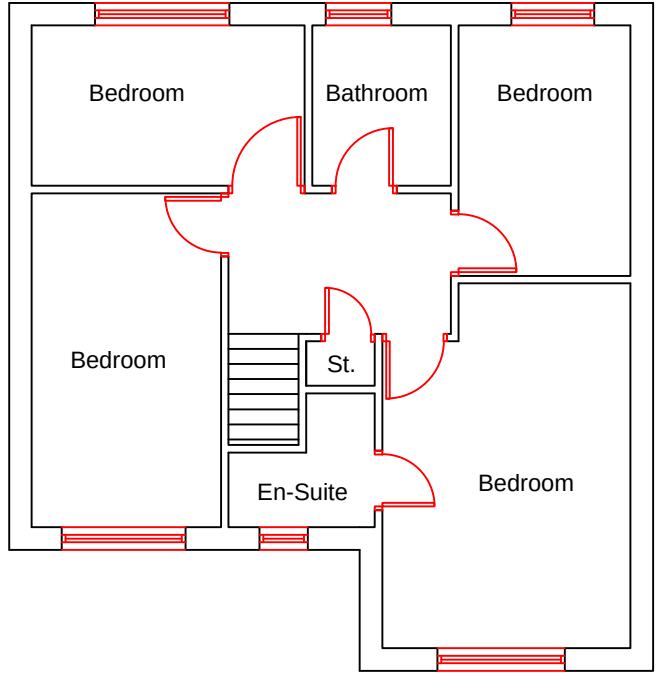

Existing First Floor
Scale 1:100

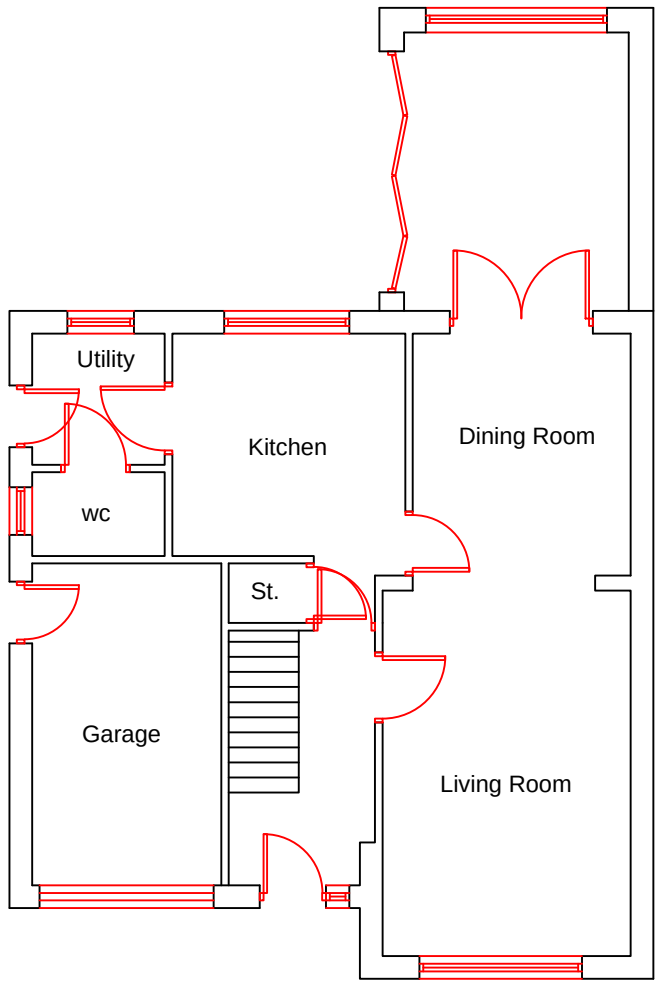

Proposed Ground Floor
Scale 1:100

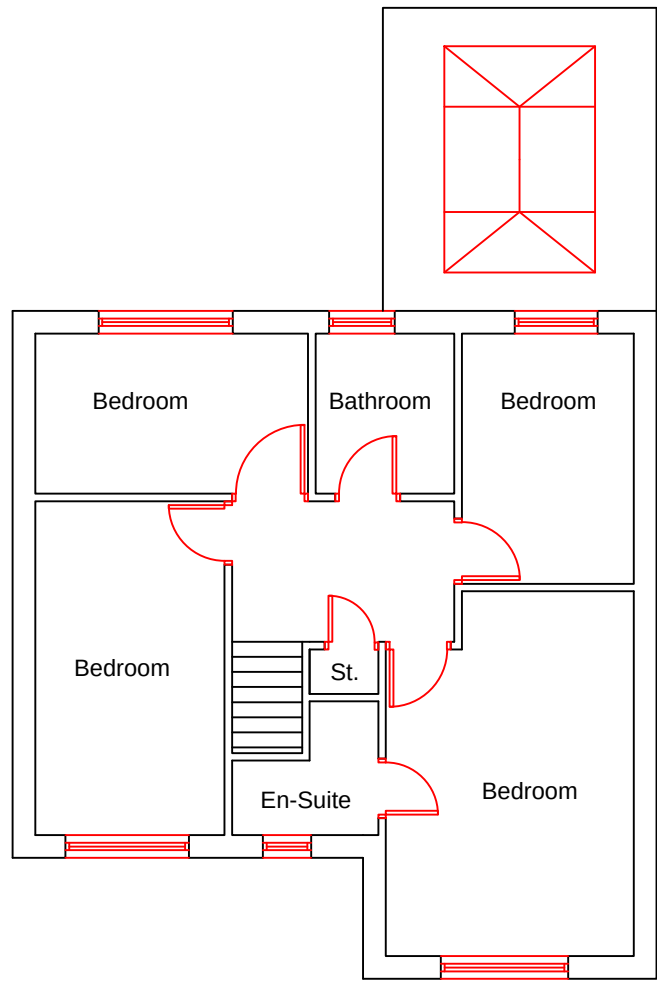


Proposed First Floor
Scale 1:100




OS Map
Scale 1:1250




Existing South East Elevation
Scale 1:100

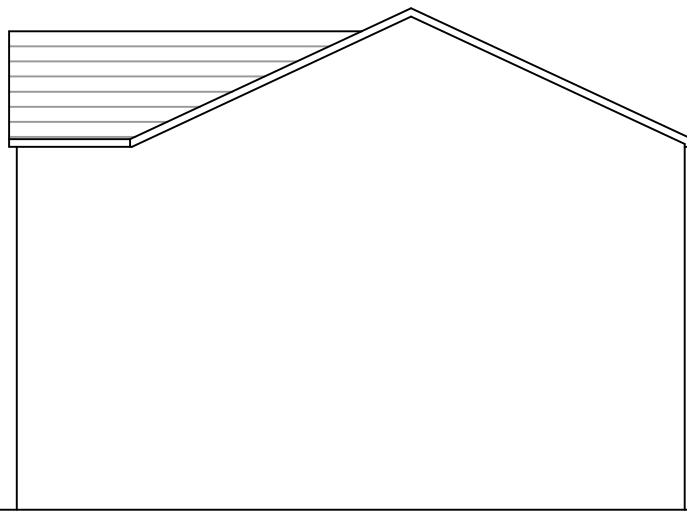

Existing North East Elevation
Scale 1:100

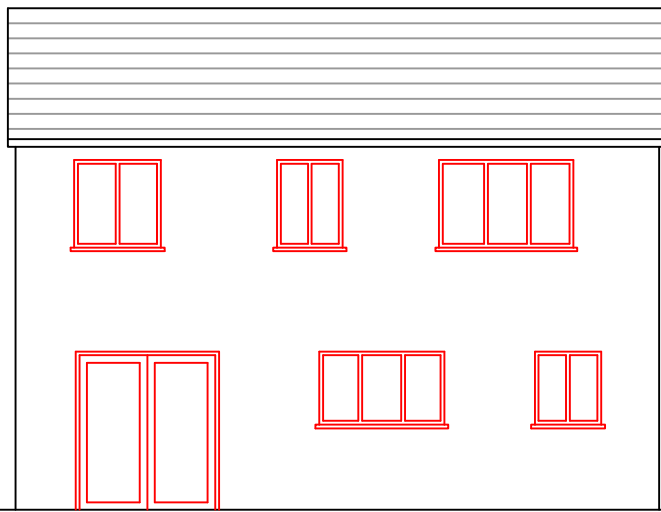


Existing North West Elevation
Scale 1:100

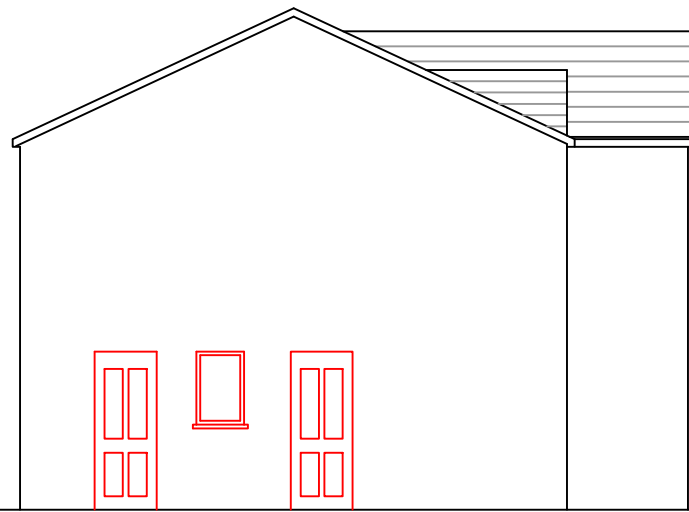

Existing South West Elevation
Scale 1:100




Proposed South East Elevation
Scale 1:100

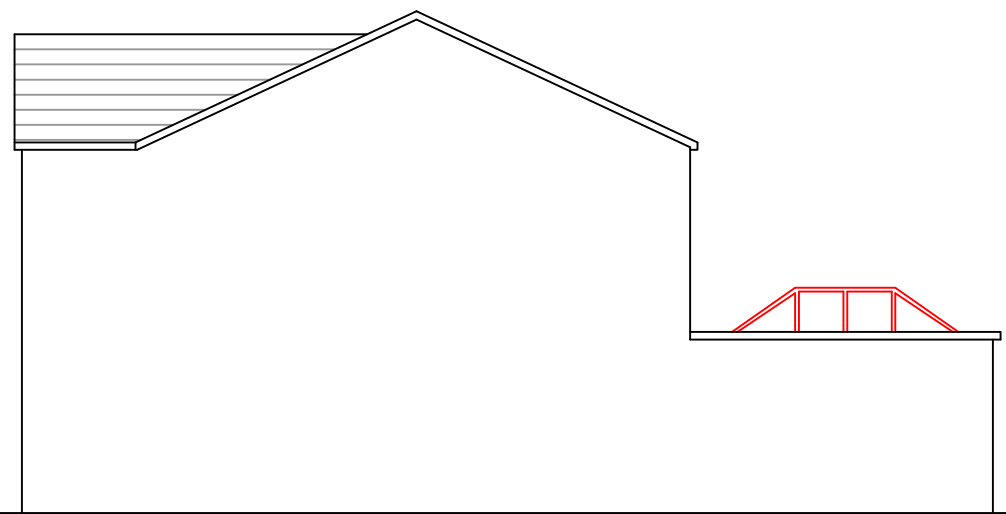

Proposed North East Elevation
Scale 1:100



Proposed North West Elevation
Scale 1:100

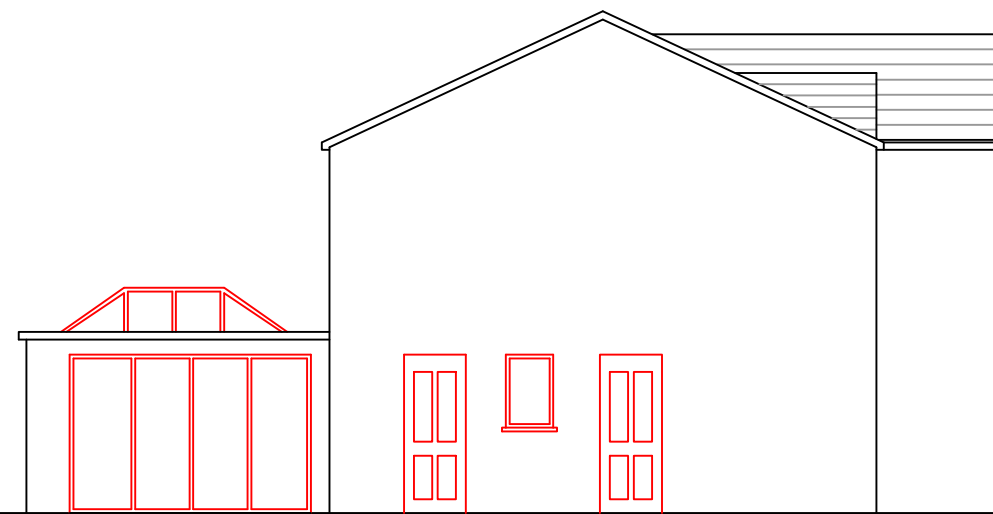

Proposed South West Elevation
Scale 1:100

Aesthetic Notes - Main Dwelling:

Existing Dwelling

Walls - Red Brickwork finish

Main Roof - Pitched roof with concrete tiles.

Eaves, gutters, rwp and soffits - White pvc.

Windows & Doors - Double glazed White Upvc

Proposed

Extension Walls - Brickwork finish to match

existing extension

Roof - Flat roof - finish tbc with double galzed

sky lantern

Eaves, gutters, rwp and soffits - White pvc to

match existing dwelling.

Windows & Doors - Double glazed White Upvc.

Notes:
All dimensions must be checked on site and not scaled from this drawing.

This drawing has been prepared for planning purposes only.

Planning Application - Proposed rear extension to 42 Llwyn Yr Eos

Applicant:
Mrs Thomas


Address:
42 Llwyn yr Eos
Merthyr Tydfil

Date: Mar 2022


Scale: As Shown

dwg no: 2022-001 - Llwyn

Rev: -

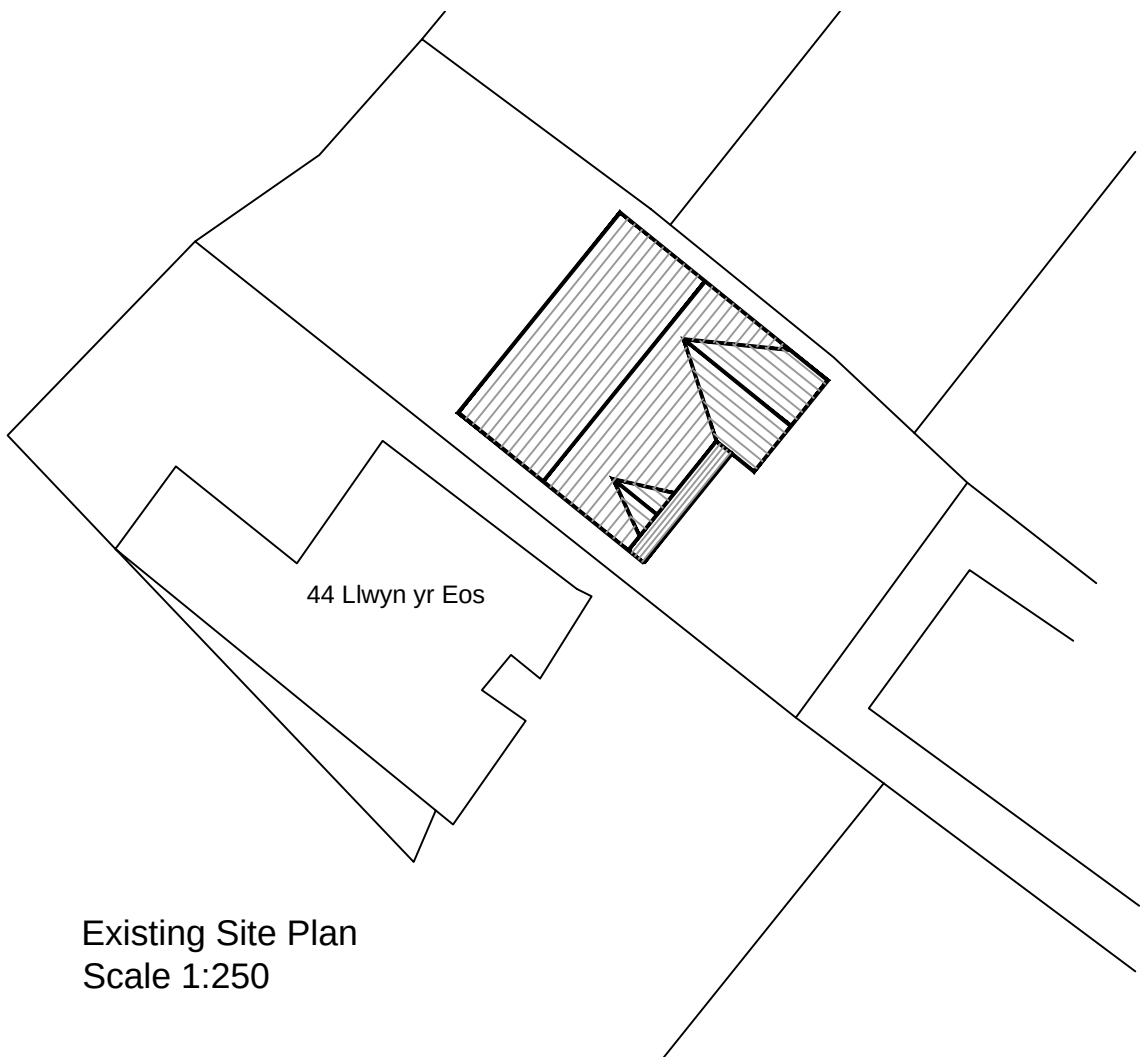

Existing Site Plan
Scale 1:250

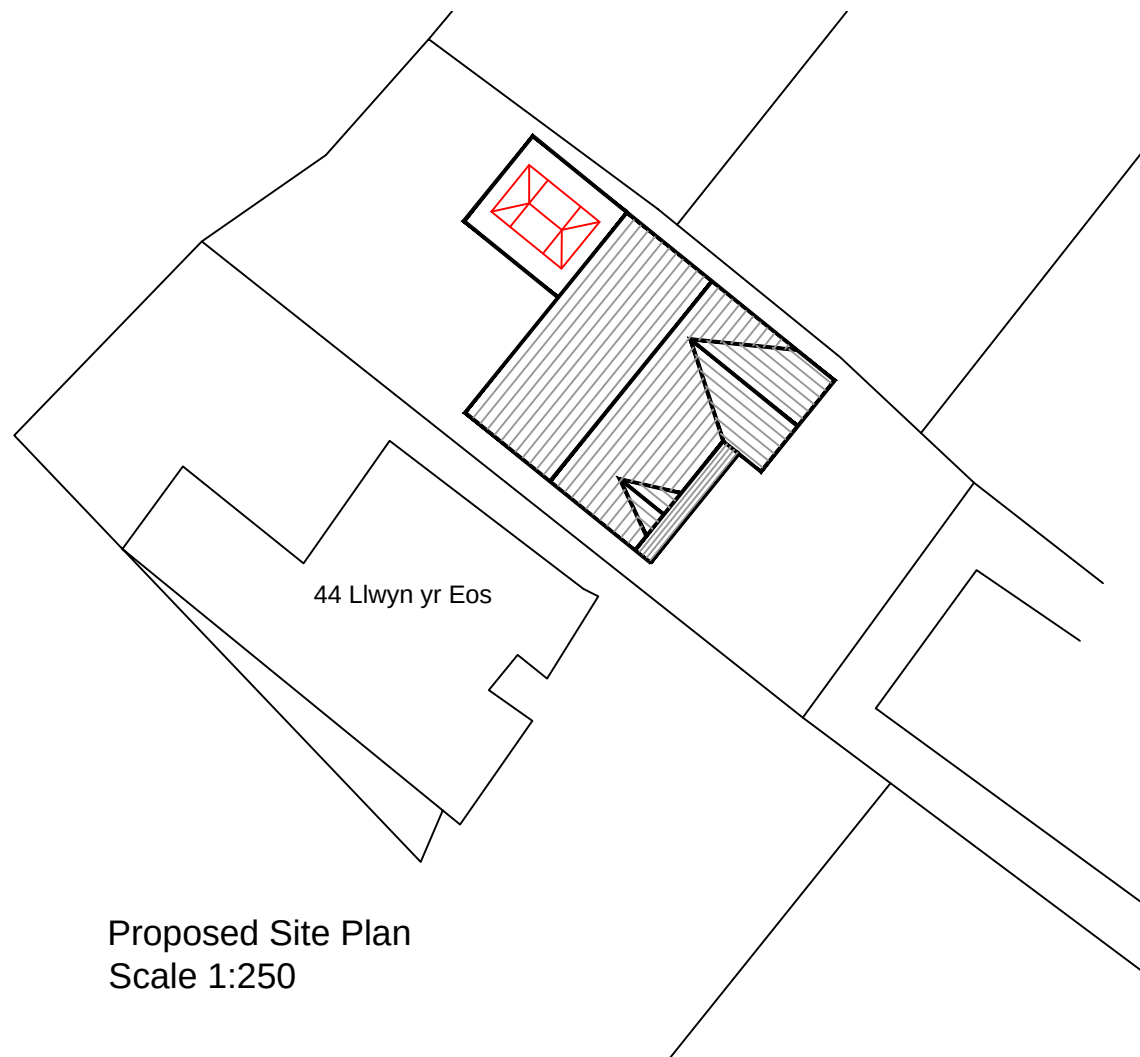

Proposed Site Plan
Scale 1:250