


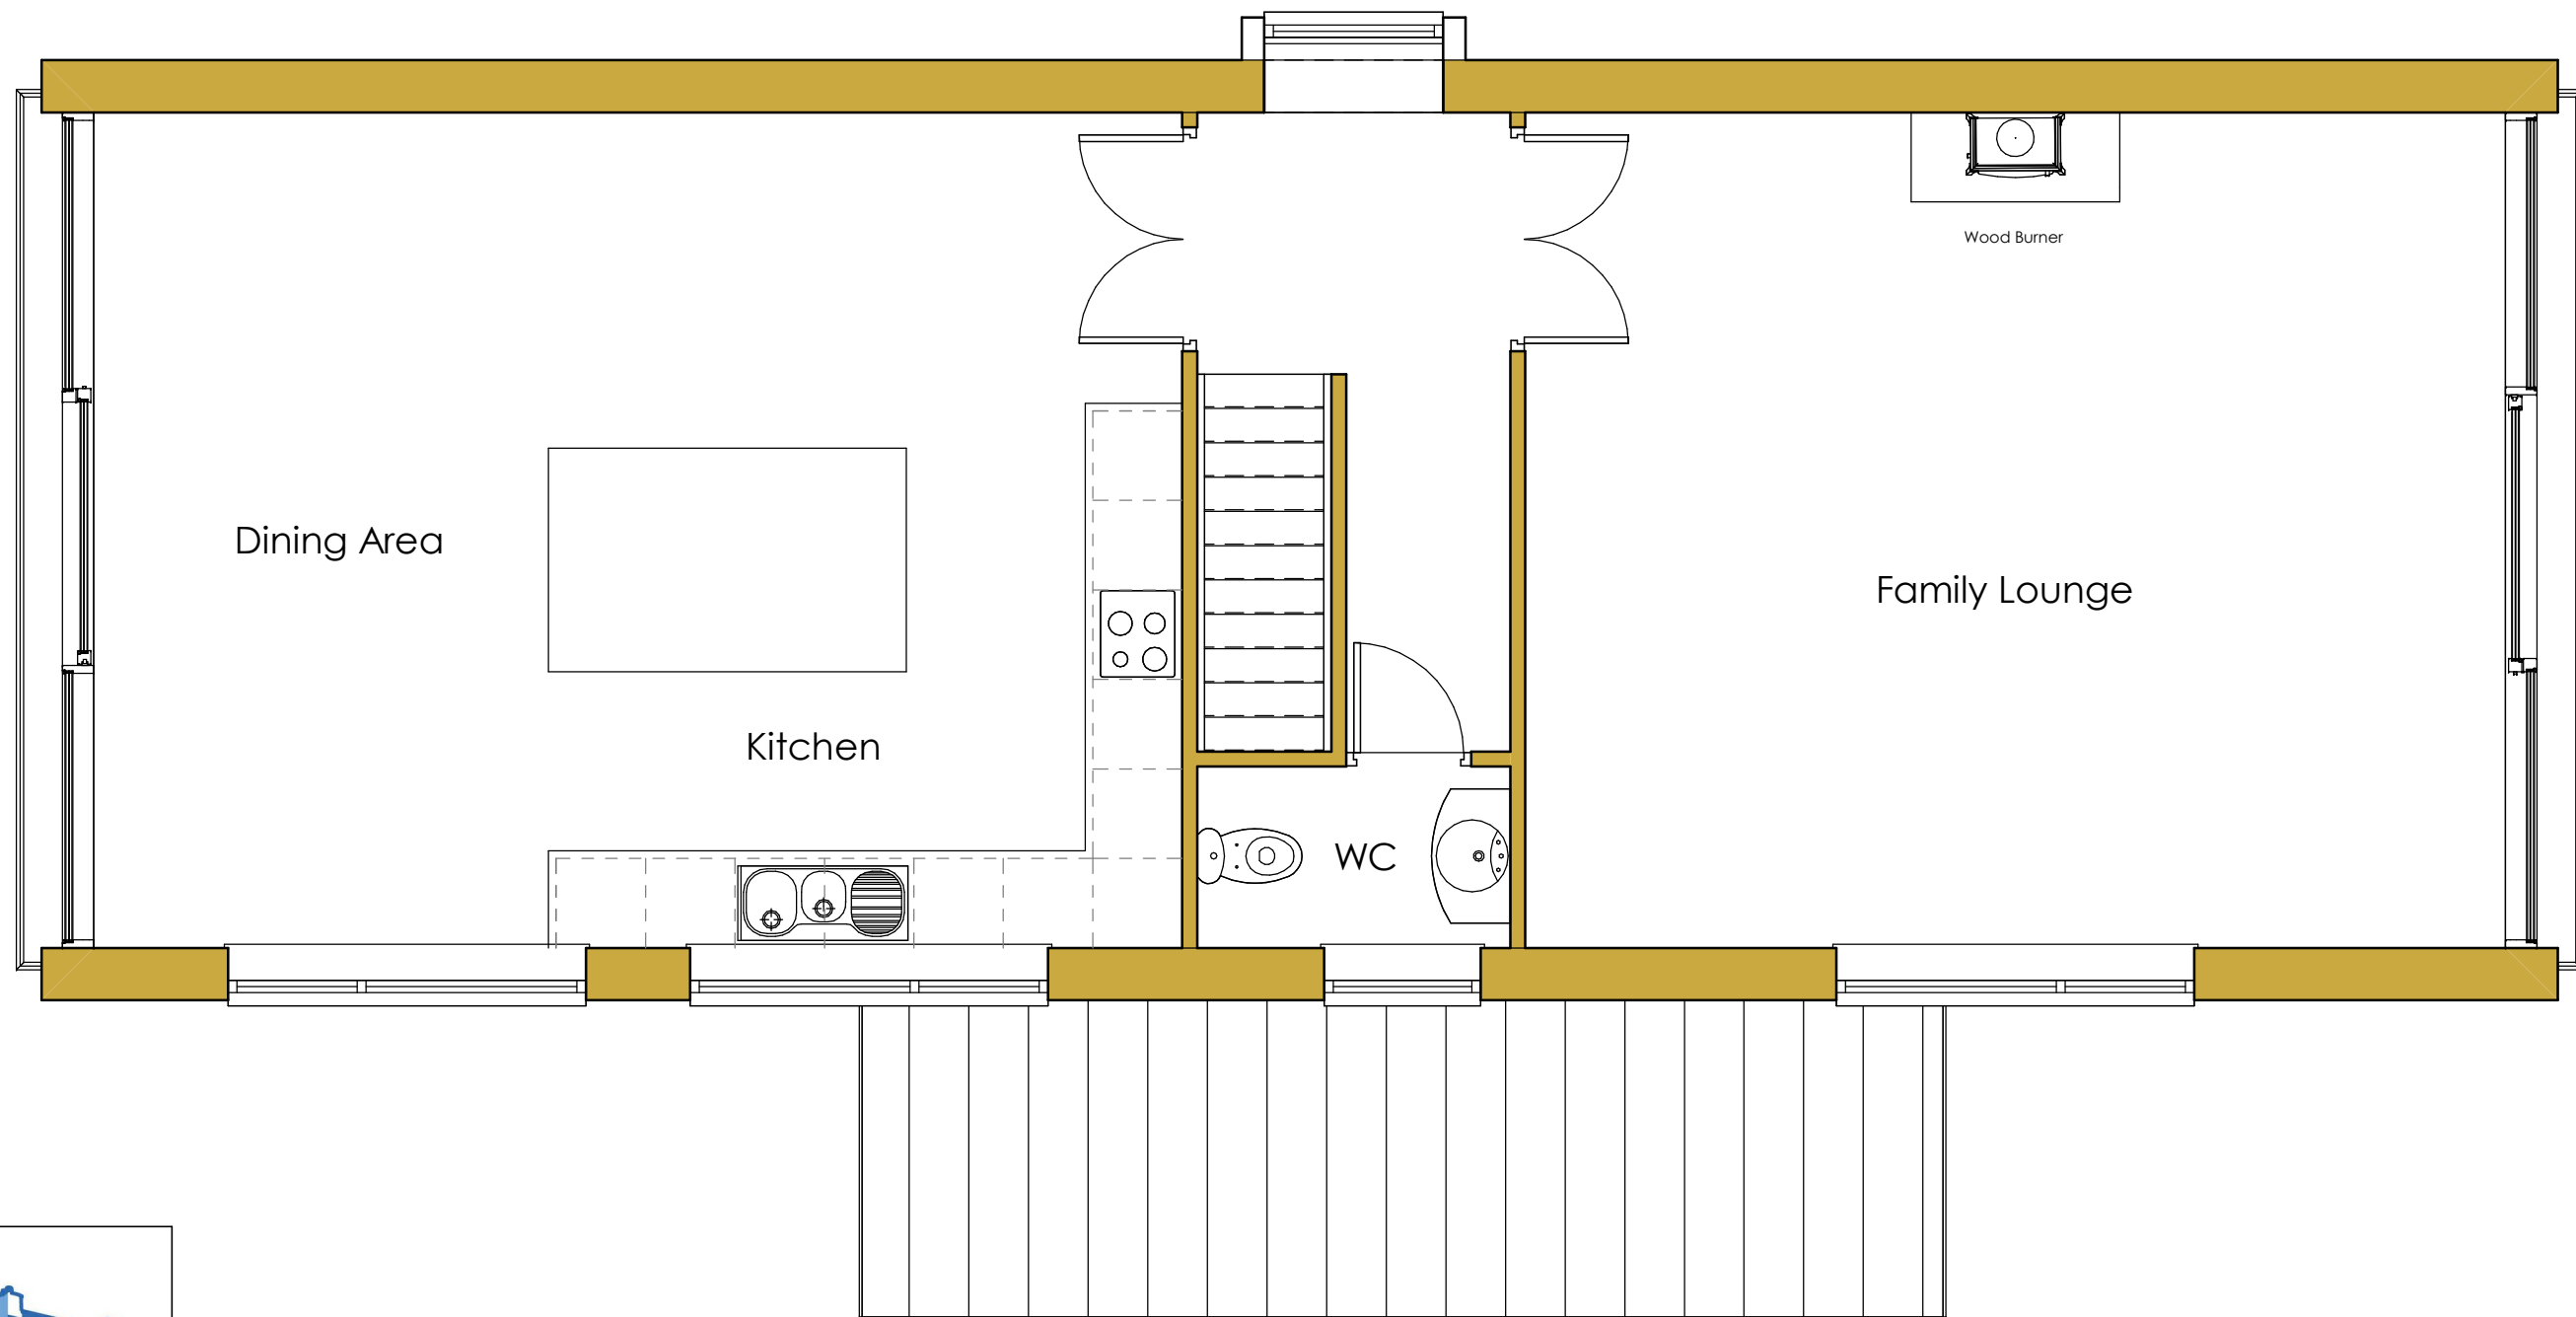

The Planning Studio, Hayston Bridge
 Johnston, Haverfordwest
 Pembrokeshire SA62 3HJ
 01437 891 817
 07515 851 704
 andrew@haystonplanning.co.uk
 www.planningpembrokeshire.co.uk

No.	Description	Date

**Provision of Dwelling with Ecological Enhancements
 Yard / Parking Area South of Unit 7
 EFI Industrial Estate, Merthyr Tydfil CF47 8RB**

for Mr Chris Marshall

Proposed First Floor Plan			
Project number	AVH_695	04	Scale - A3 @ 1 : 50
Date	17.12.2020		
Drawn by	'		
Checked by	'		