


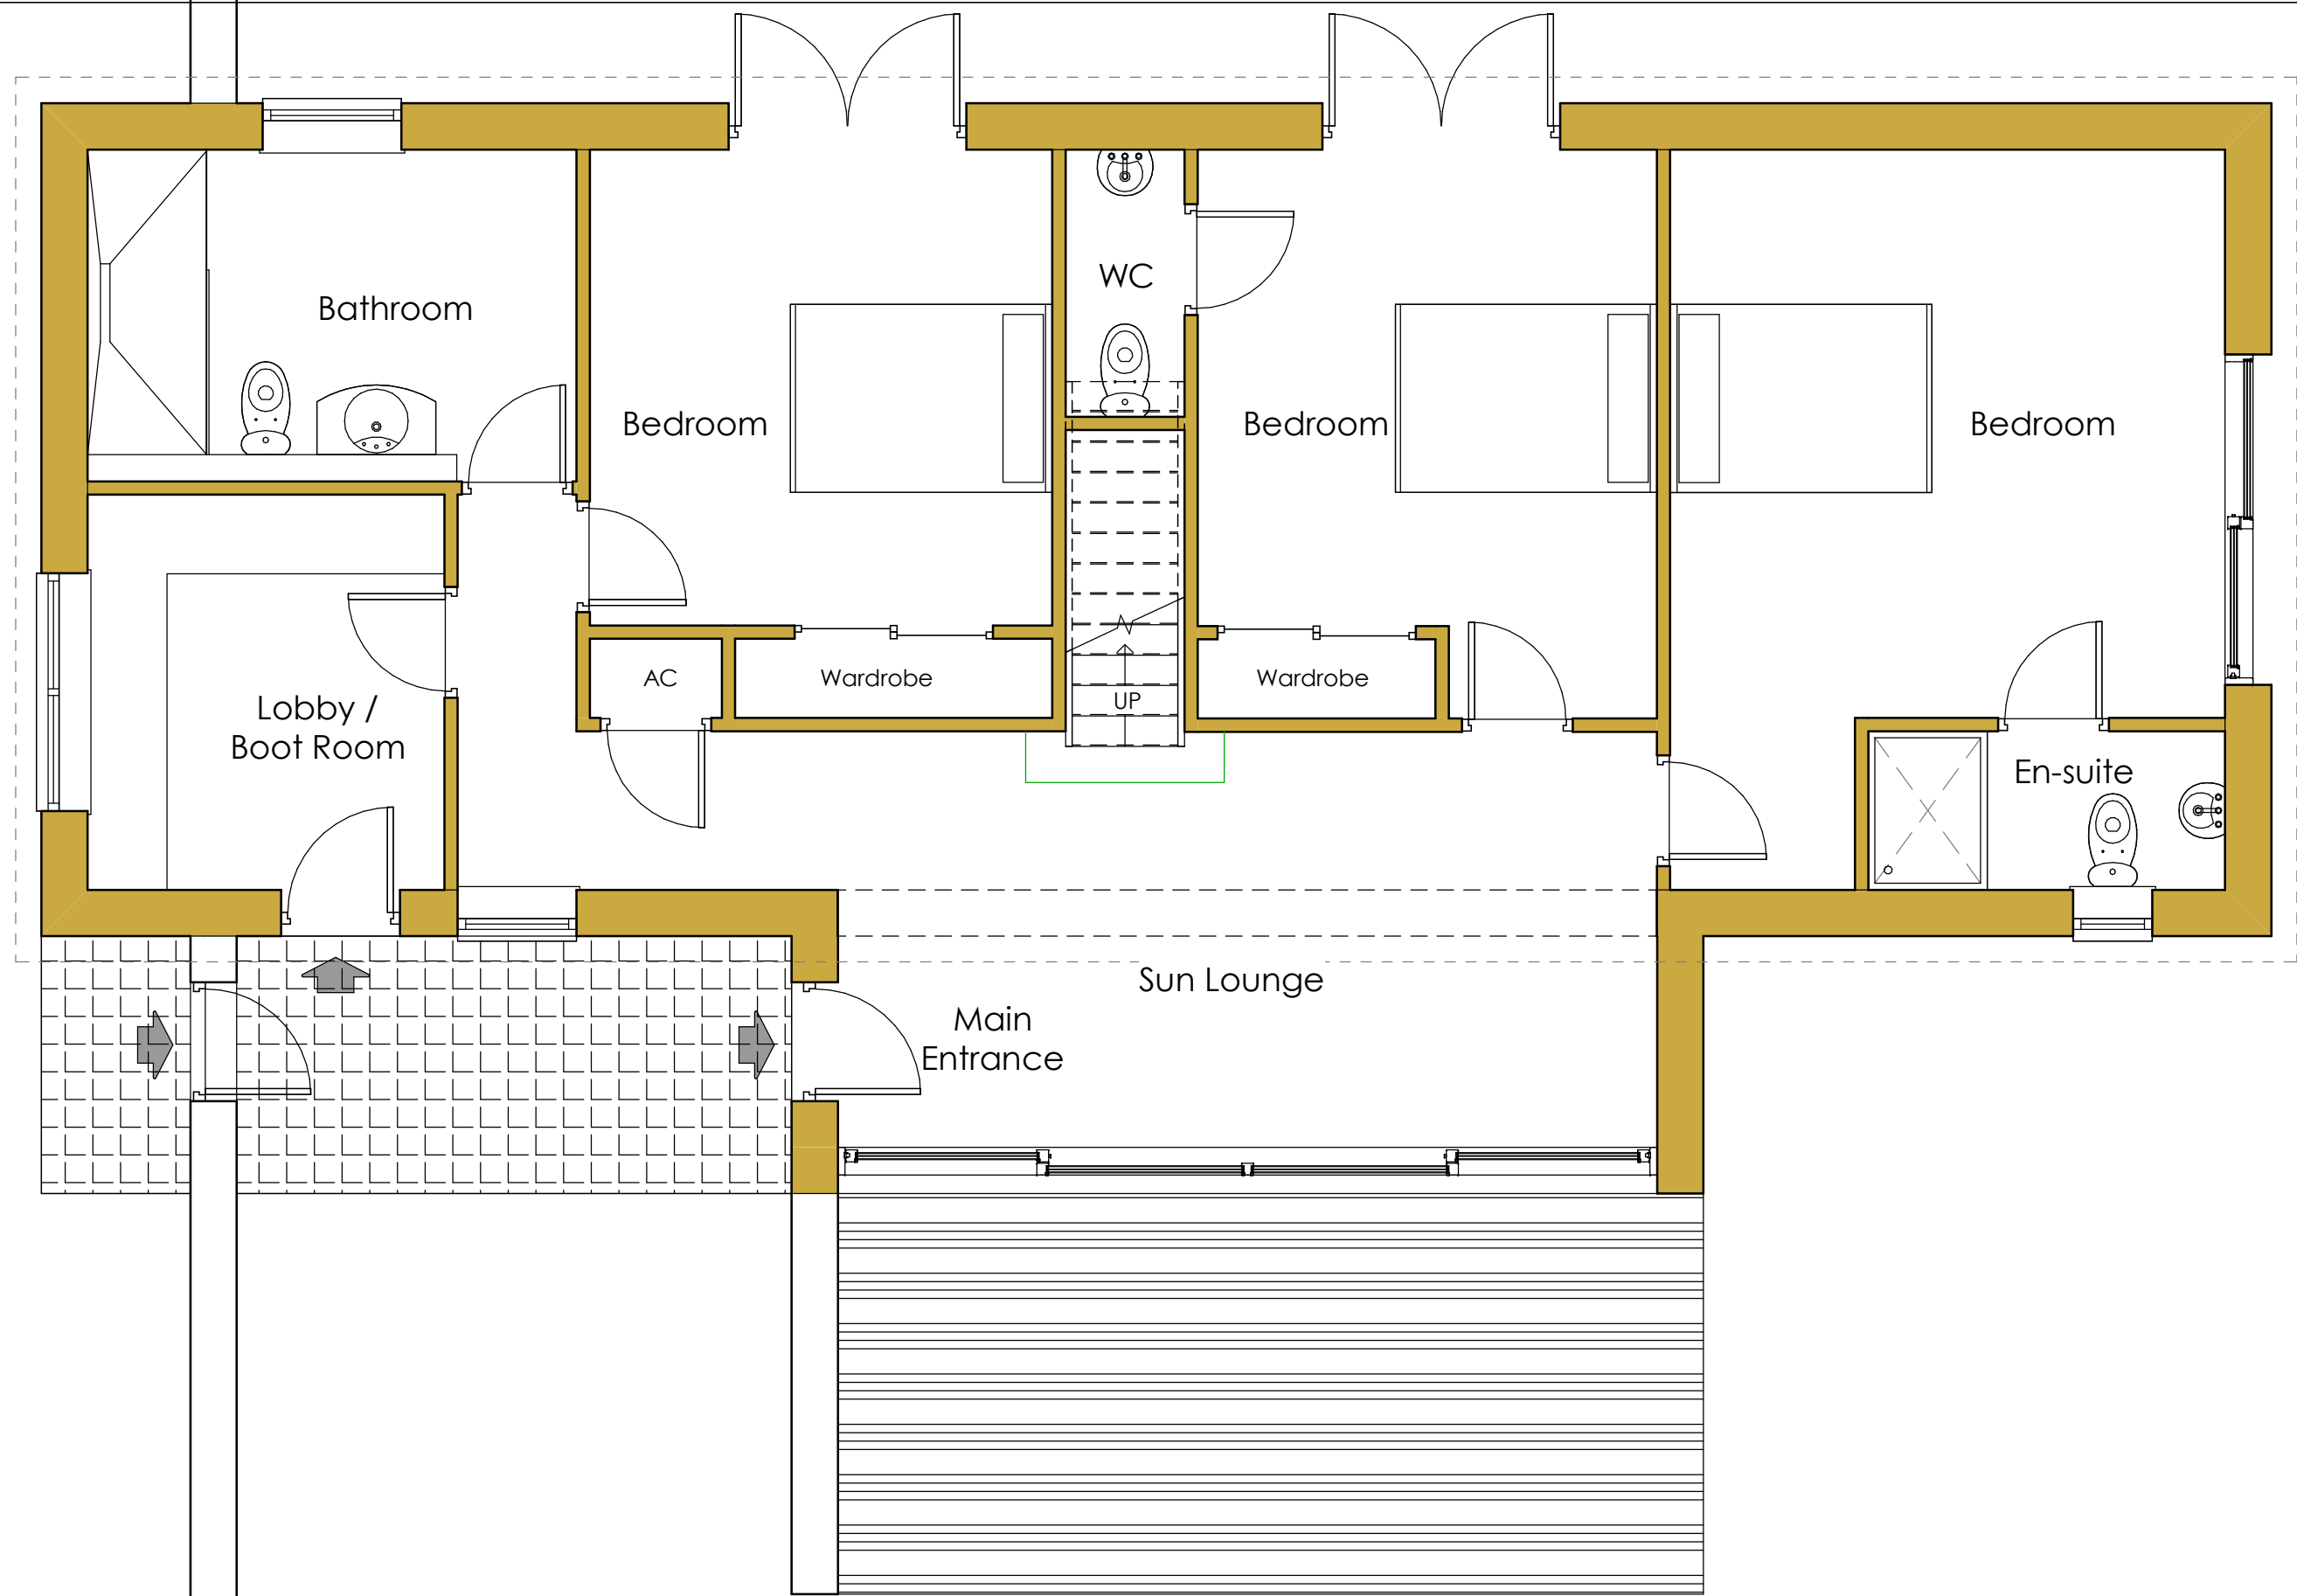

The Planning Studio, Hayston Bridge
 Johnston, Haverfordwest
 Pembrokeshire SA62 3HJ
 01437 891 817
 07515 851 704
 andrew@haystonplanning.co.uk
 www.planningpembrokeshire.co.uk

No.	Description	Date

Provision of Dwelling (Live / Work) with Ecological Enhancements
Yard / Parking Area South of Unit 7
EFI Industrial Estate, Merthyr Tydfil CF47 8RB
for Mr Chris Marshall

Proposed Ground Floor Plan			
Project number	AVH_695	03a	Scale - A3 @ 1 : 50
Date	17.12.2020		
Drawn by	'		
Checked by	'		