


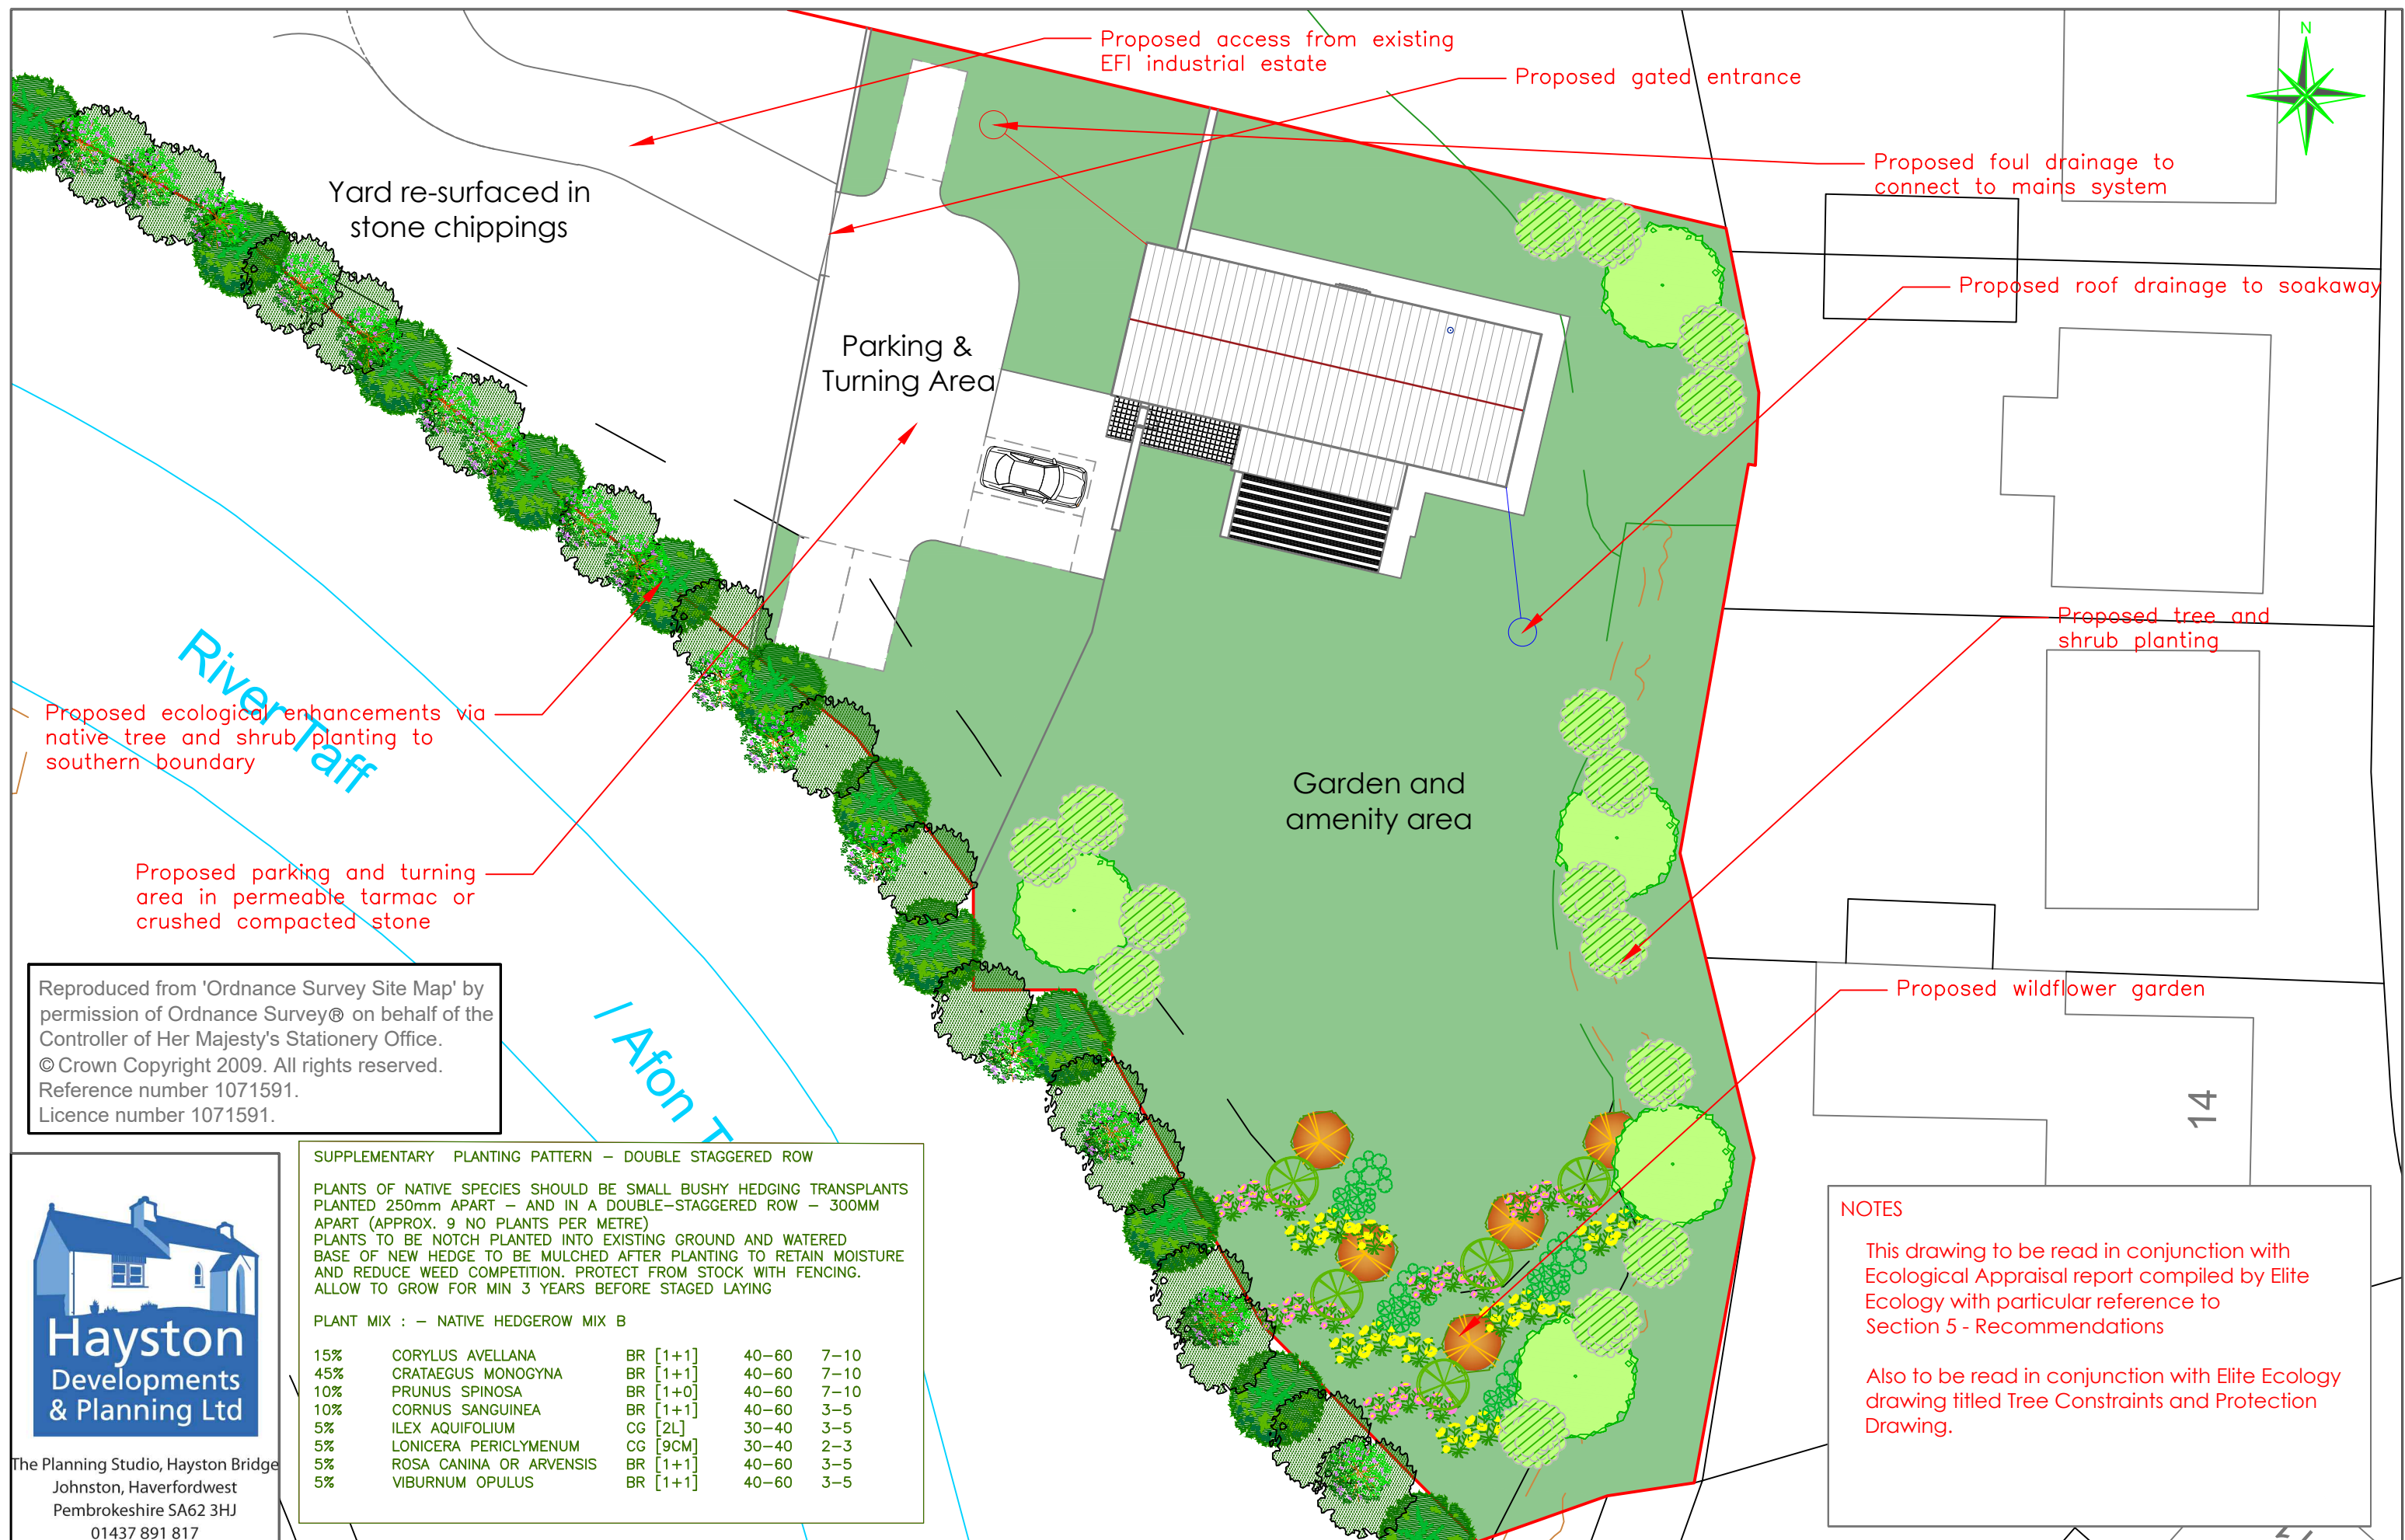

Reproduced from 'Ordnance Survey Site Map' by
permission of Ordnance Survey® on behalf of the
Controller of Her Majesty's Stationery Office.
© Crown Copyright 2009. All rights reserved.
Reference number 1071591.
Licence number 1071591.



The Planning Studio, Hayston Bridge
Johnston, Haverfordwest
Pembrokeshire SA62 3HJ
01437 891 817
07515 851 704
andrew@haystonplanning.co.uk
www.planningpembrokeshire.co.uk

SUPPLEMENTARY PLANTING PATTERN – DOUBLE STAGGERED ROW

PLANTS OF NATIVE SPECIES SHOULD BE SMALL BUSHY HEDGING TRANSPLANTS PLANTED 250mm APART – AND IN A DOUBLE-STAGGERED ROW – 300MM APART (APPROX. 9 NO PLANTS PER METRE)

PLANTS TO BE NOTCH PLANTED INTO EXISTING GROUND AND WATERED BASE OF NEW HEDGE TO BE MULCHED AFTER PLANTING TO RETAIN MOISTURE AND REDUCE WEED COMPETITION. PROTECT FROM STOCK WITH FENCING. ALLOW TO GROW FOR MIN 3 YEARS BEFORE STAGED LAYING

PLANT MIX : – NATIVE HEDGEROW MIX B

15%	CORYLUS AVELLANA	BR [1+1]	40-60	7-10
45%	CRATAEGUS MONOGYNA	BR [1+1]	40-60	7-10
10%	PRUNUS SPINOSA	BR [1+0]	40-60	7-10
10%	CORNUS SANGUINEA	BR [1+1]	40-60	3-5
5%	ILEX AQUIFOLIUM	CG [2L]	30-40	3-5
5%	LONICERA PERICLYMENUM	CG [9CM]	30-40	2-3
5%	ROSA CANINA OR ARVENSIS	BR [1+1]	40-60	3-5
5%	VIBURNUM OPULUS	BR [1+1]	40-60	3-5

NOTES

This drawing to be read in conjunction with Ecological Appraisal report compiled by Elite Ecology with particular reference to Section 5 - Recommendations

Also to be read in conjunction with Elite Ecology drawing titled Tree Constraints and Protection Drawing.

Provision of Dwelling (Live/Work) with Ecological Enhancements
Yard / Parking Area South of Unit 7
EFI Industrial Estate, Merthyr Tydfil CF47 8RB

Designed by

Checked by

File name
AVH_695

Date	24.04.2021
------	------------

Scale
A3 - 1:250

Client	Mr Chris Marshall
--------	-------------------

Drawing Title

Site Plan

Dwg No.

02b