



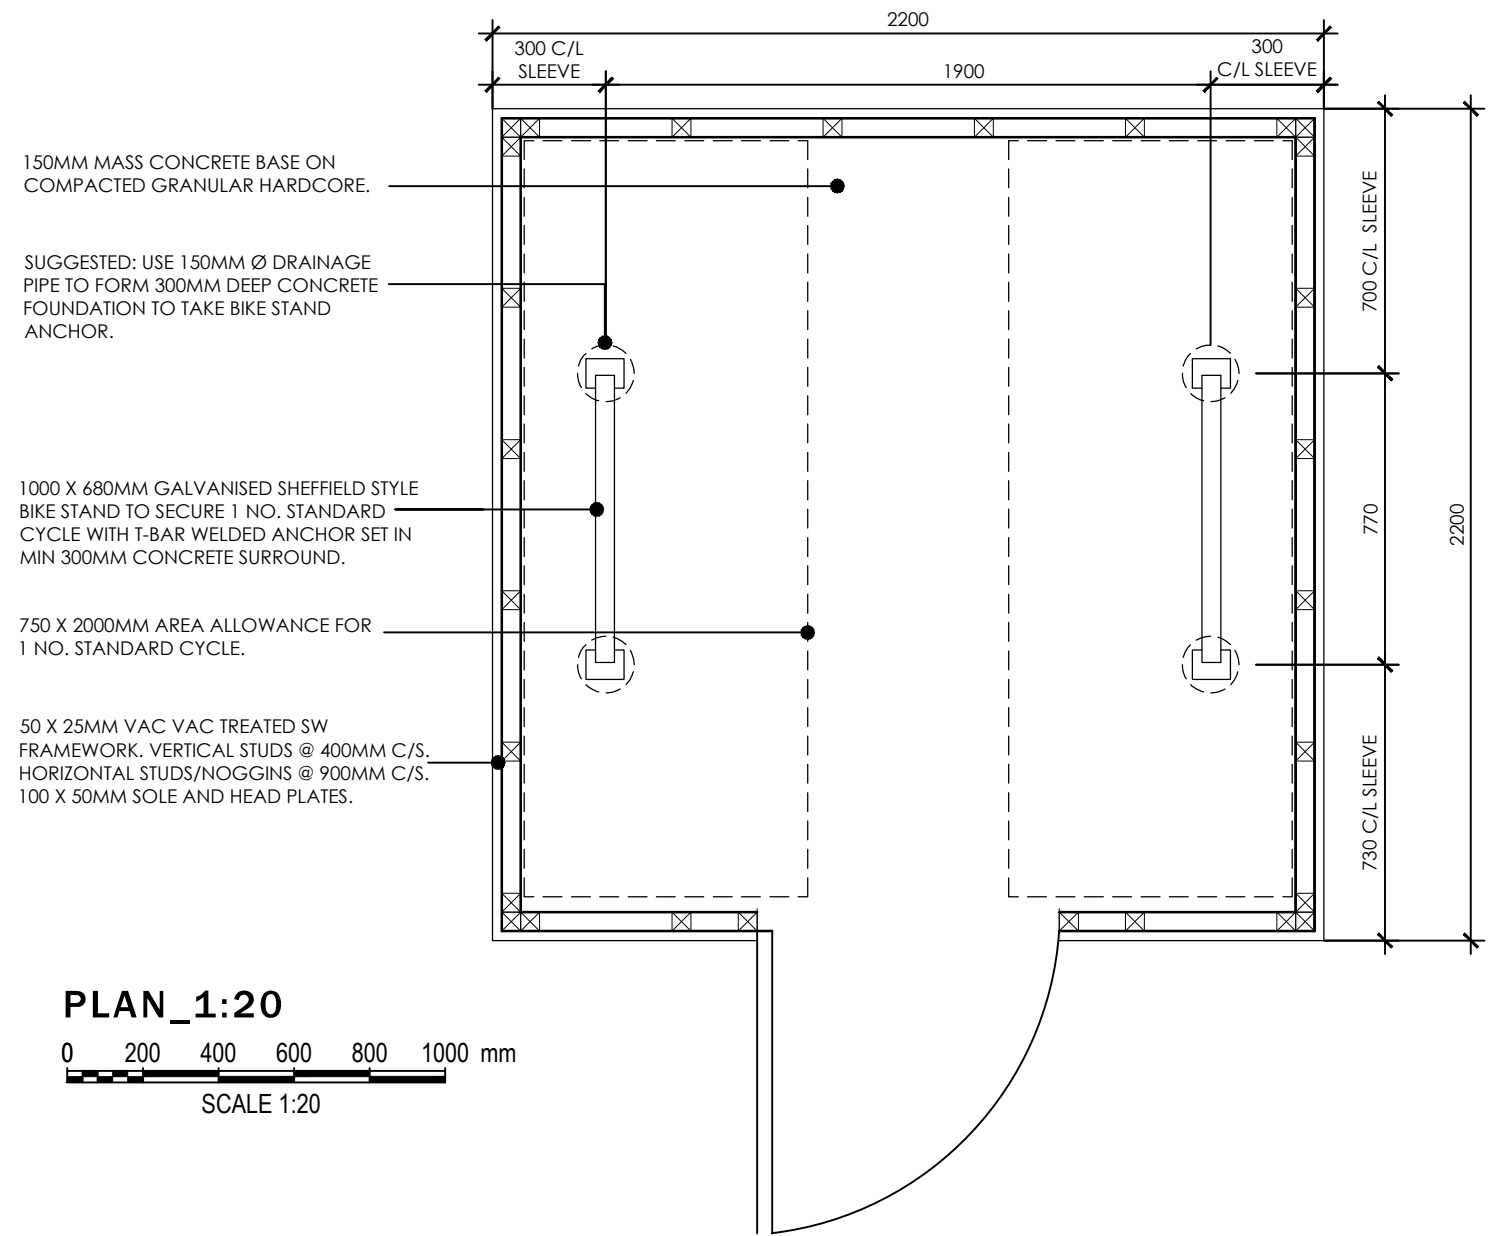


PLAN_1:20


0 200 400 600 800 1000 mm
SCALE 1:20

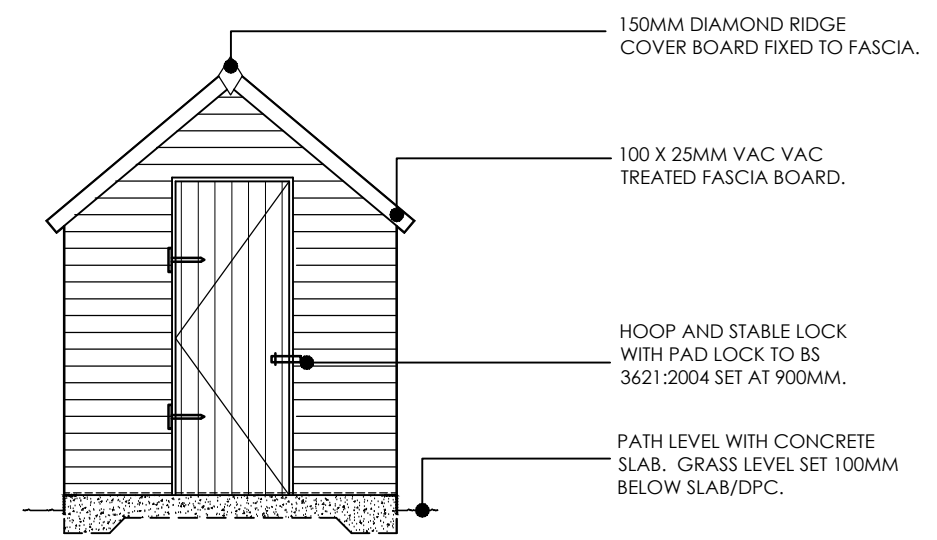

FRONT ELEVATION_1:50

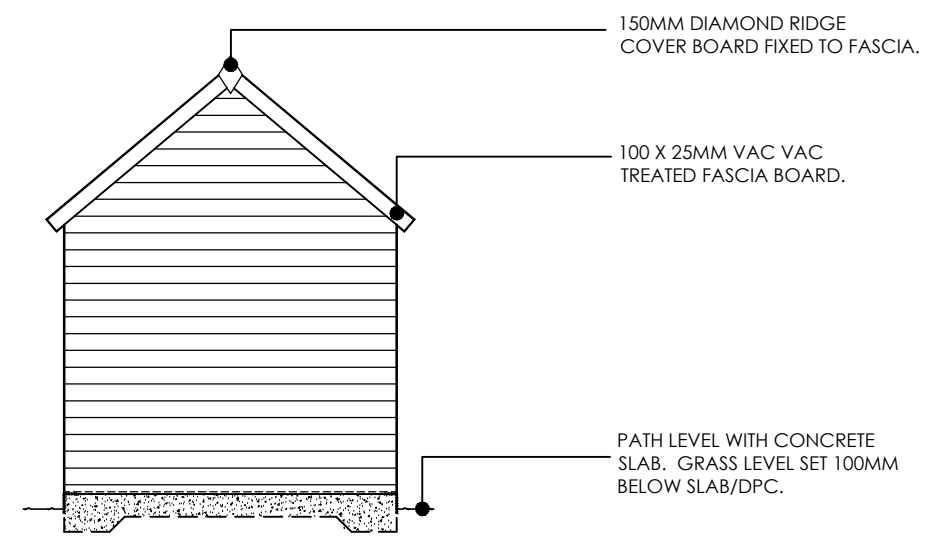

REAR ELEVATION_1:50

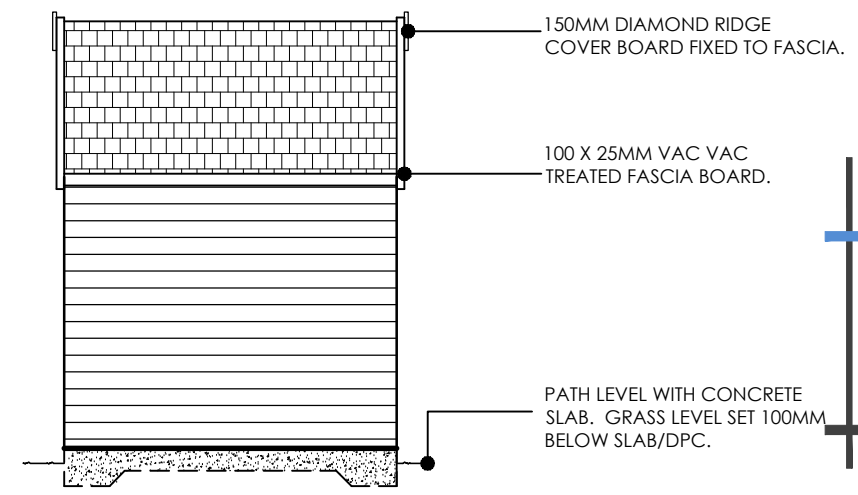

SIDE ELEVATION_1:50



LeTruccodesign

ARCHITECTURE

Suite 7, 35 Stow Park Circle
Newport, NP20 4HF

Tel: 07710390800 / 07710390801
info@letruccodesign.co.uk
www.letruccodesign.co.uk

Drawing Purpose
PLANNING

Do not scale from this drawing.
 The users of this drawing shall check all dimensions & report all errors and omissions to LeTruco Design.

This drawing is copyright. It must not be copied, used or disclosed to third parties without prior permission of LeTruco Design.

			Revisions	
Client	Drawing No	Scale	Revision	
MDL / MVH	LT2202.04.05	1:20/50@A3		
Job Title	Drawing Title	Date	Checked	
Kingsley Terrace, Aberfan	Shed details for 5p 3b House	Jan 23	KML	

Do not scale from this drawing.
The users of this drawing shall check all dimensions & report all errors and omissions to LeTrucco Design.
This drawing is copyright. It must not be copied, used or disclosed to third parties without prior permission of LeTrucco Design.