



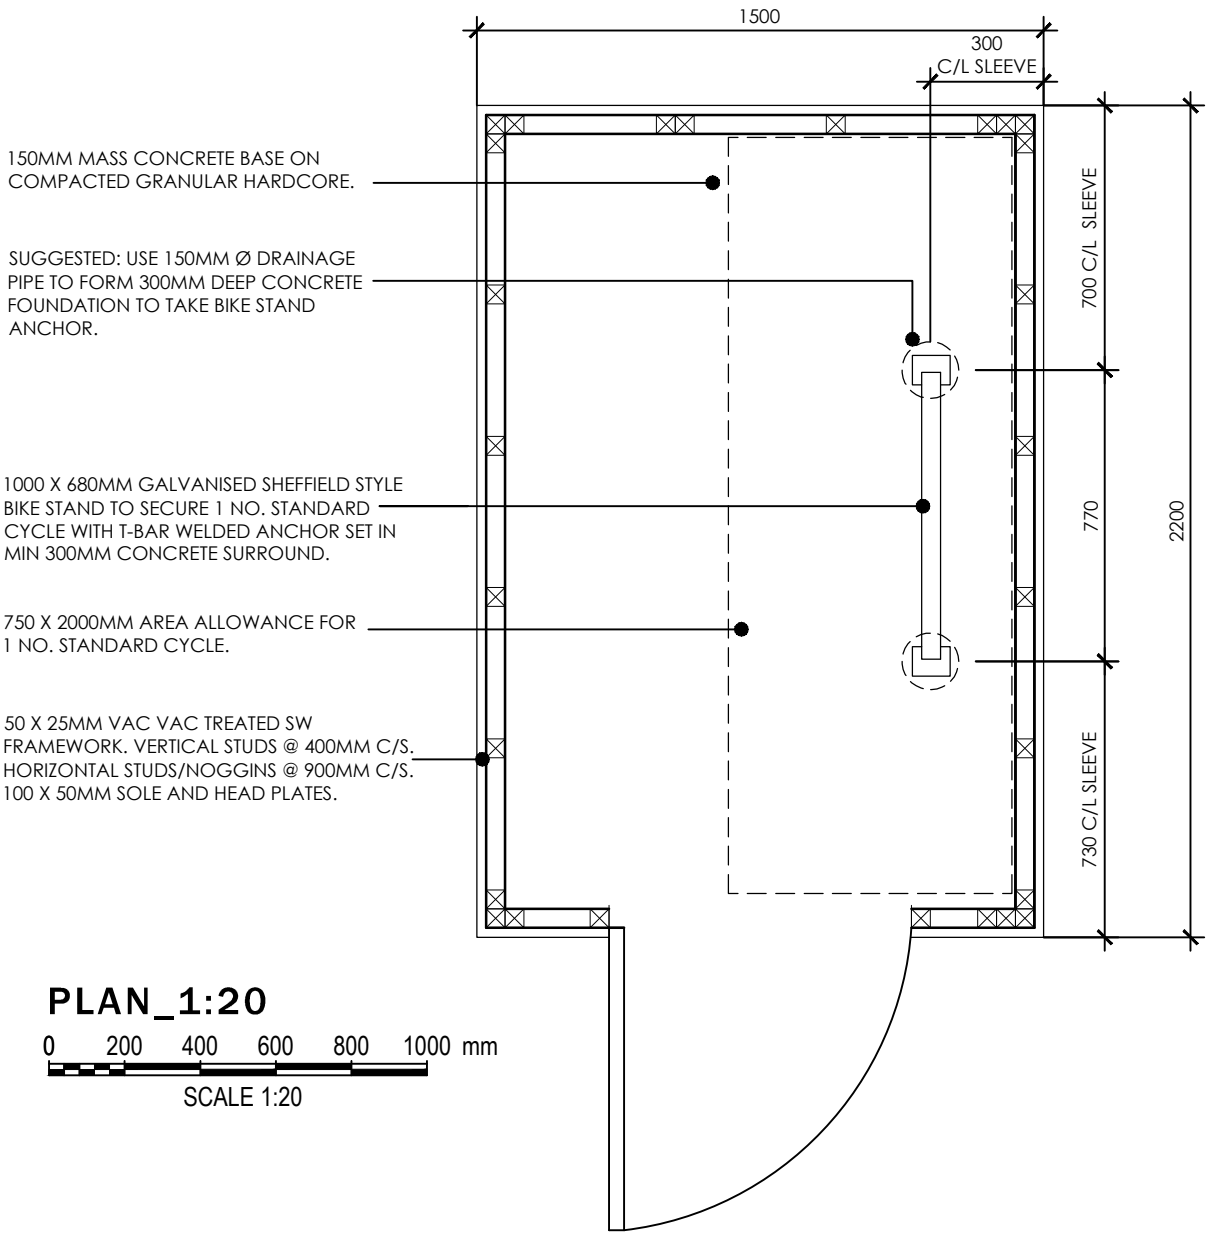


PLAN_1:20

0 200 400 600 800 1000 mm


SCALE 1:20

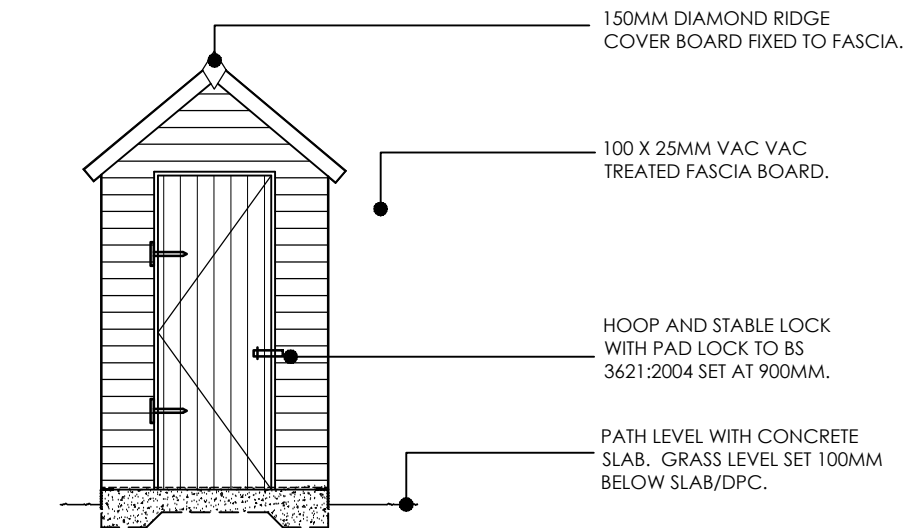

FRONT ELEVATION_1:50

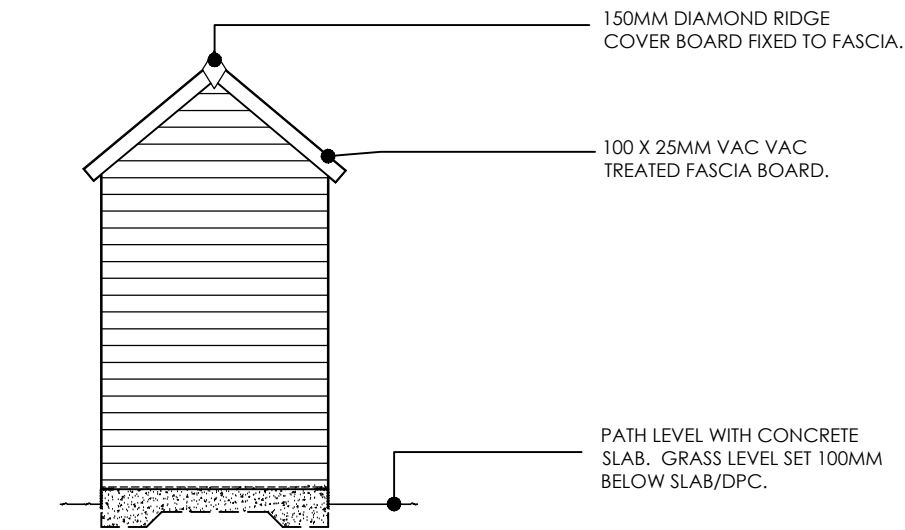

REAR ELEVATION_1:50

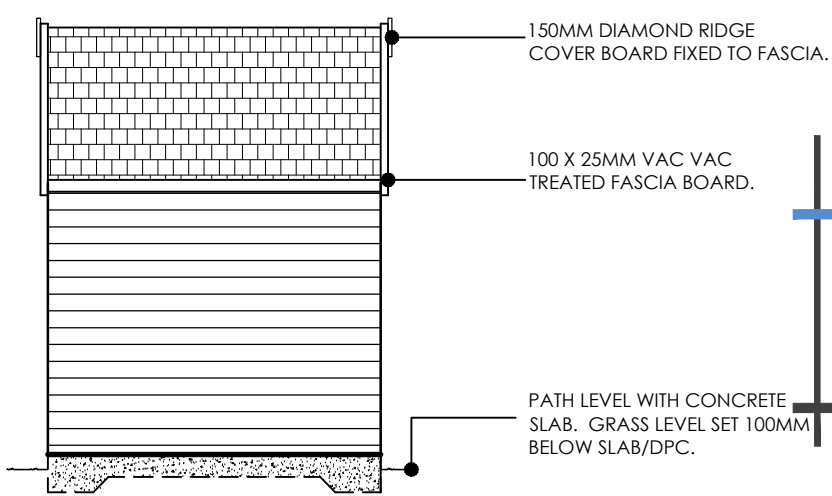

SIDE ELEVATION_1:50



LeTruccodesign
ARCHITECTURE

Suite 7, 35 Stow Park Circle
Newport, NP20 4HF

Tel: 07710390800 / 07710390801
info@letruccodesign.co.uk
www.letruccodesign.co.uk

Drawing Purpose
PLANNING

Revisions			
Scale	Revision	Checked	
1:20/50@A3		KML	
Drawing No	Drawing Title	Date	
LT2202.04.06	Shed details for 4p 2b House	Jan 23	
Client	Job Title		
MDL / MVH	Kingsley Terrace, Aberfan		

Do not scale from this drawing.
The users of this drawing shall check all dimensions & report all errors and omissions to LeTrucco Design.

This drawing is copyright. It must not be copied, used or disclosed to third parties without prior permission of LeTrucco Design.