




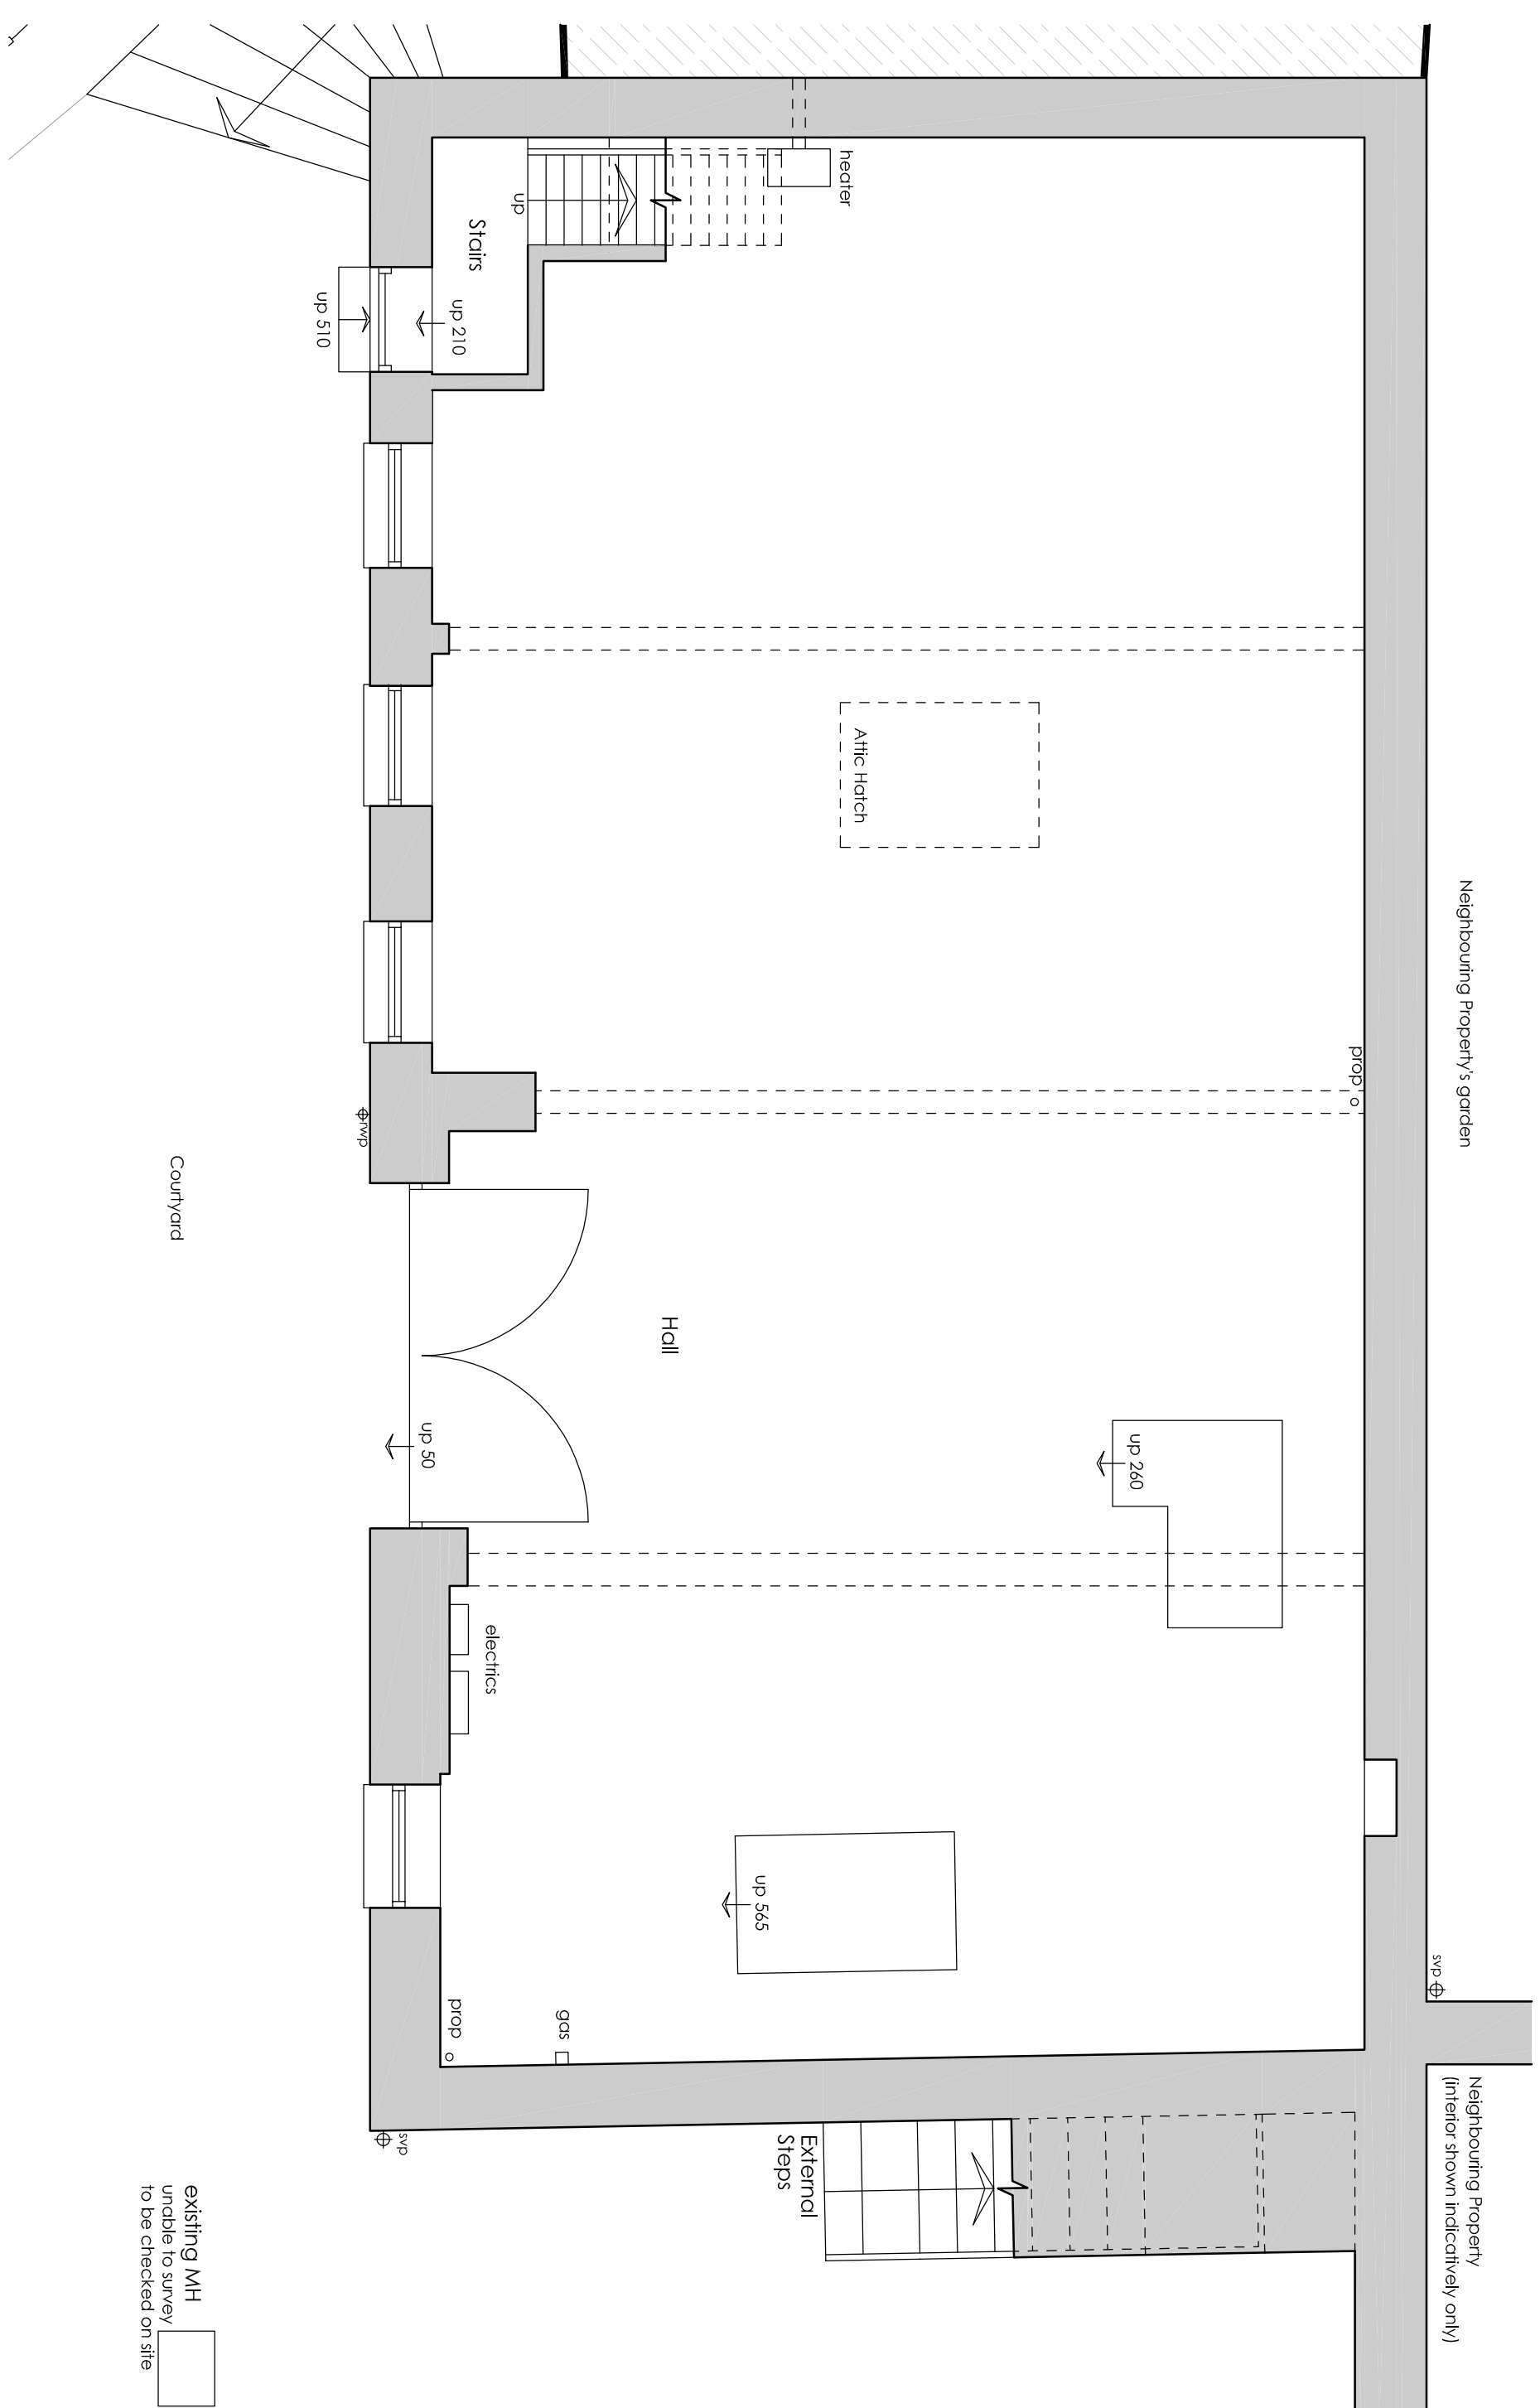

EXISTING GROUND FLOOR PLAN
SCALE 1:50

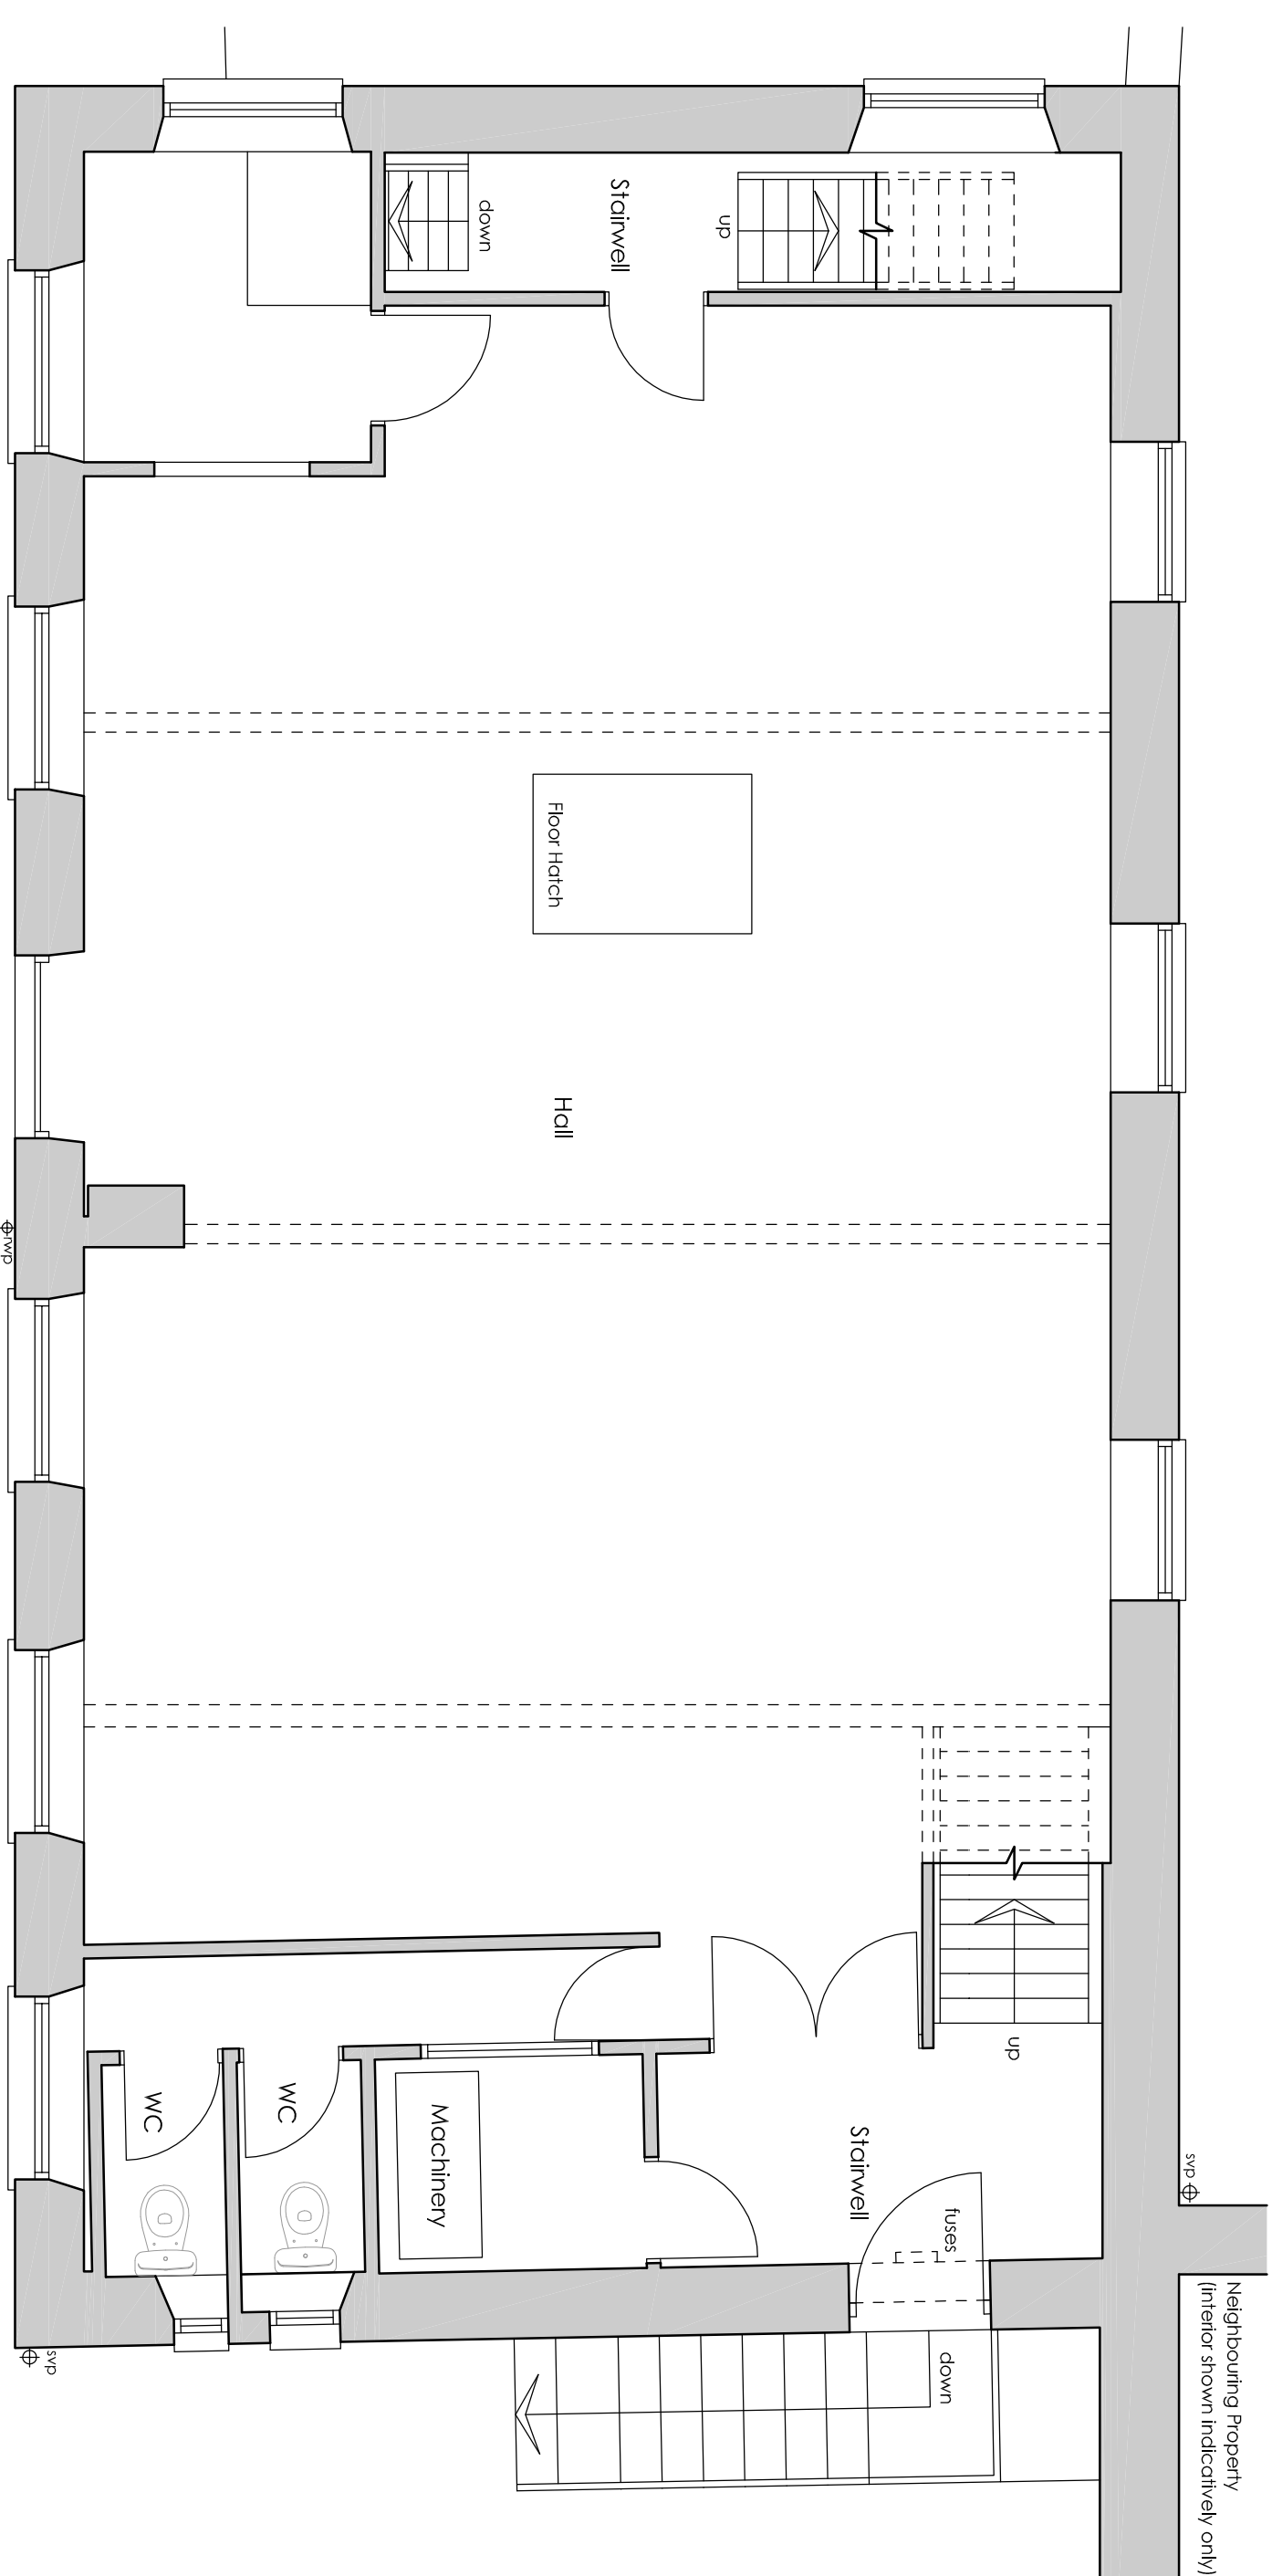

EXISTING FIRST FLOOR PLAN
SCALE 1:50

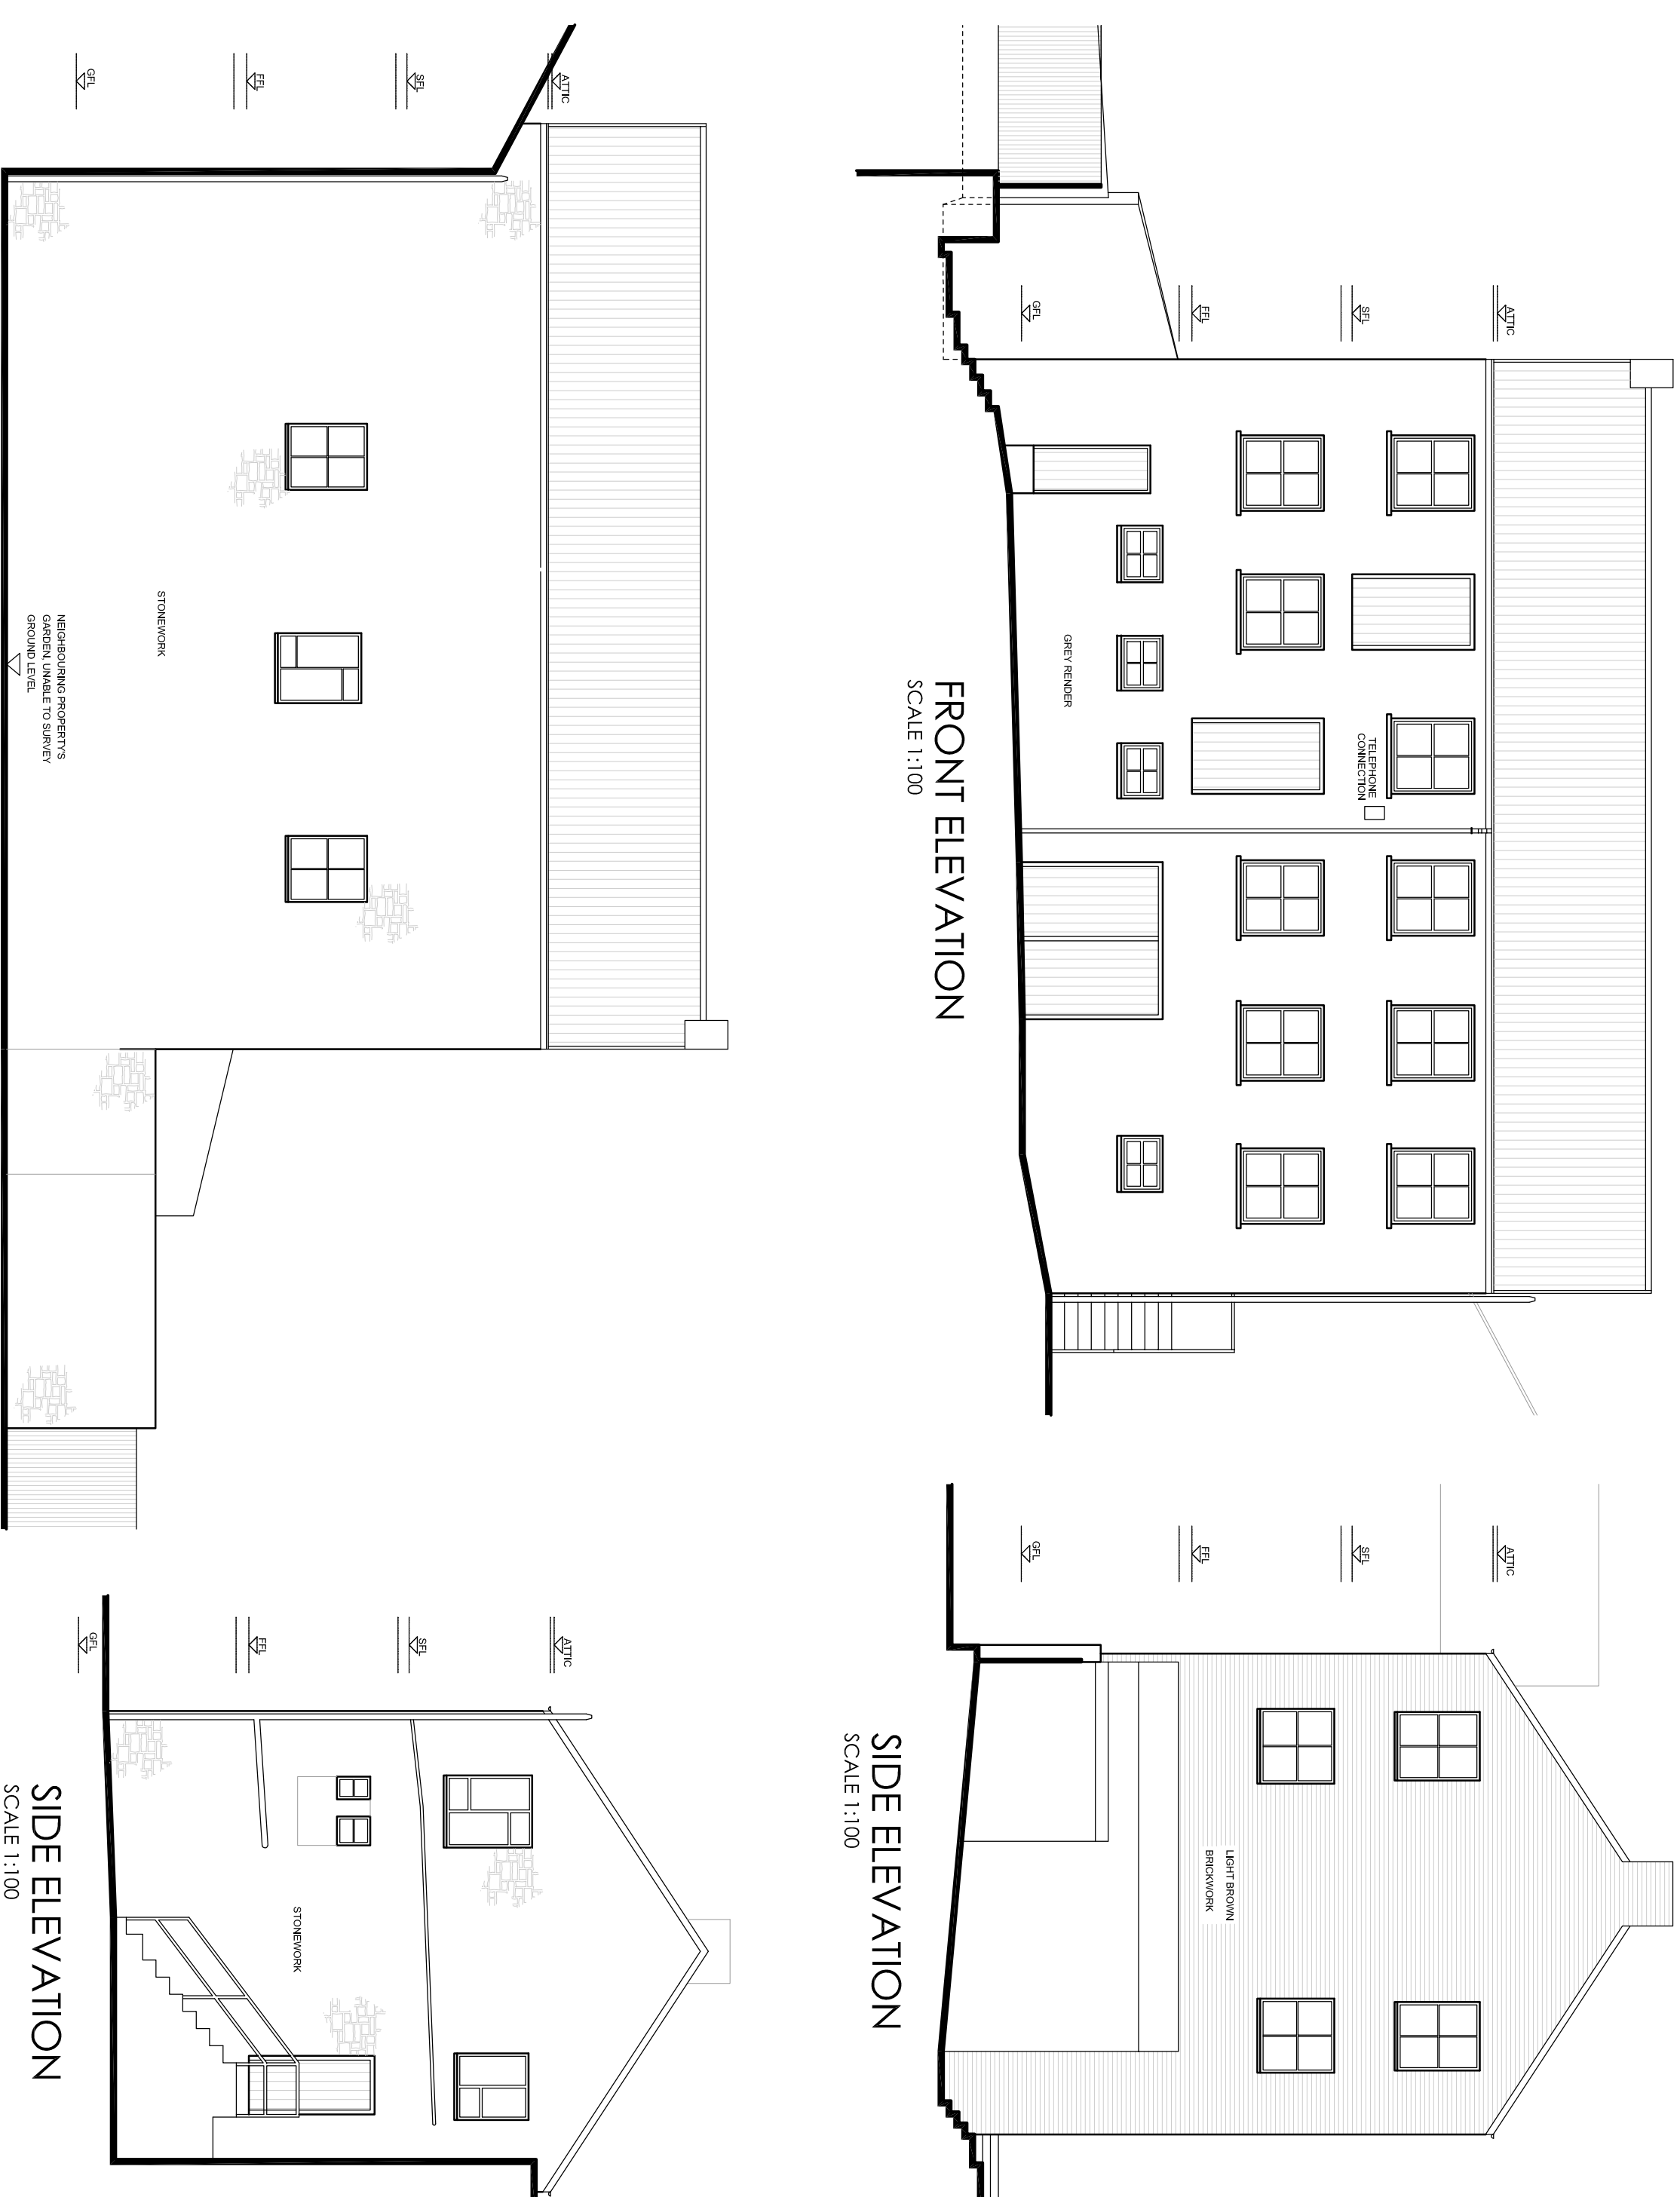


FRONT ELEVATION
SCALE 1:100

SIDE ELEVATION
SCALE 1:100

REAR ELEVATION
SCALE 1:100

SIDE ELEVATION
SCALE 1:100

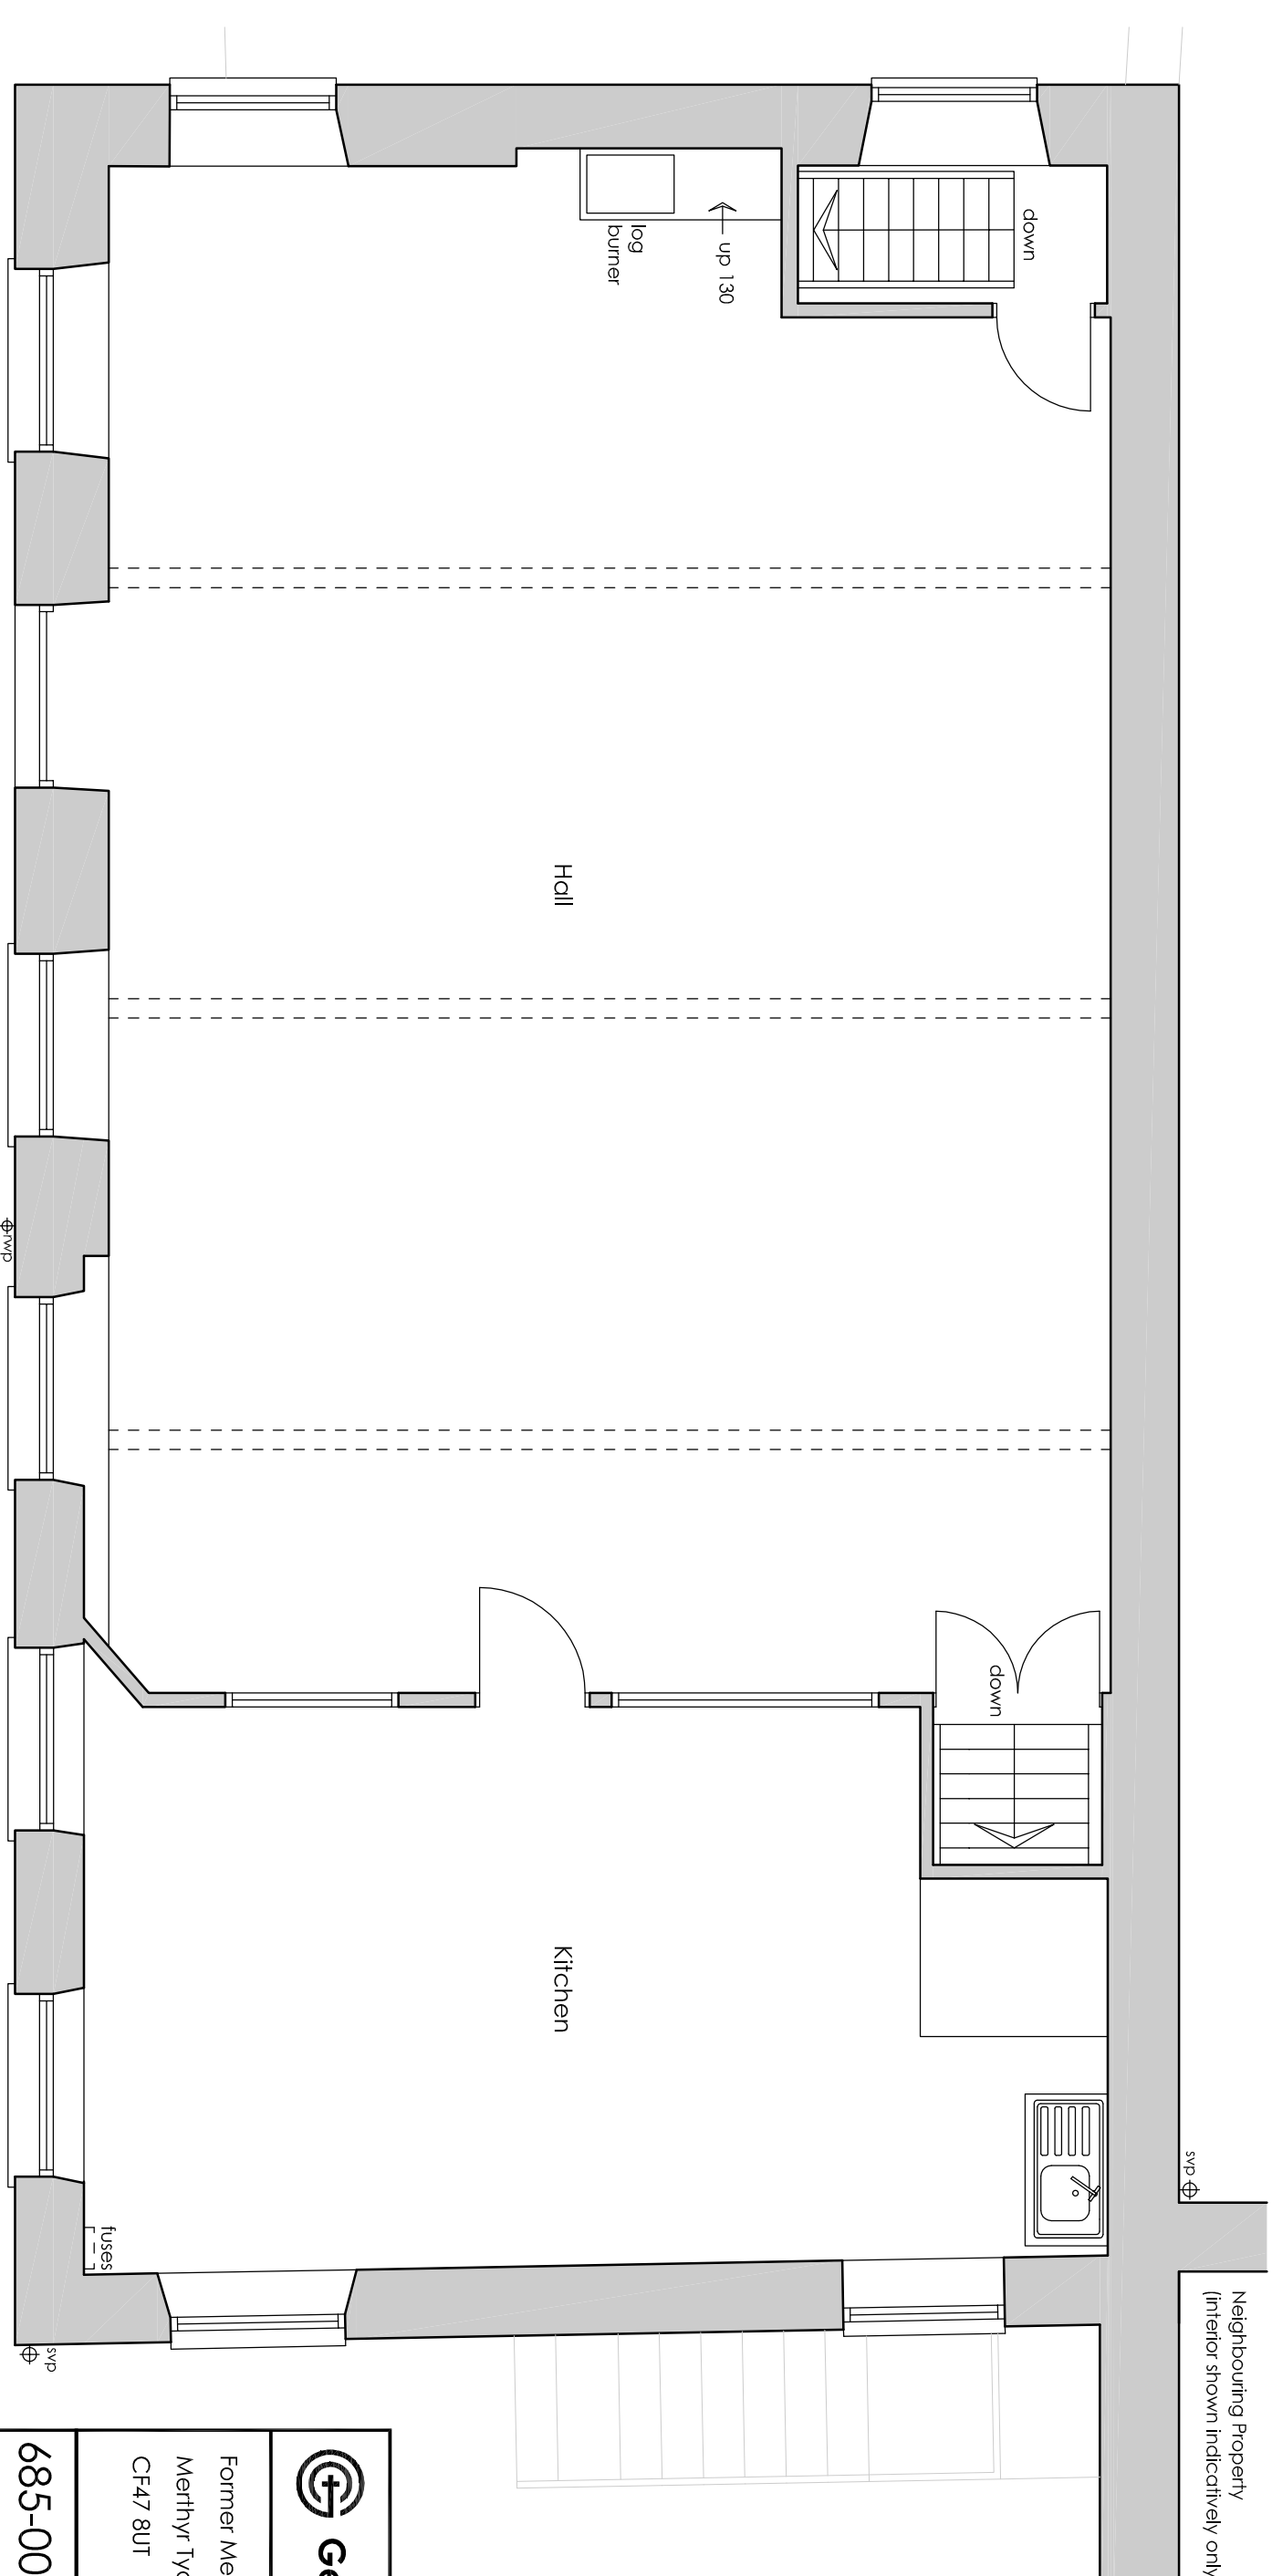

EXISTING SECOND FLOOR PLAN
SCALE 1:50