



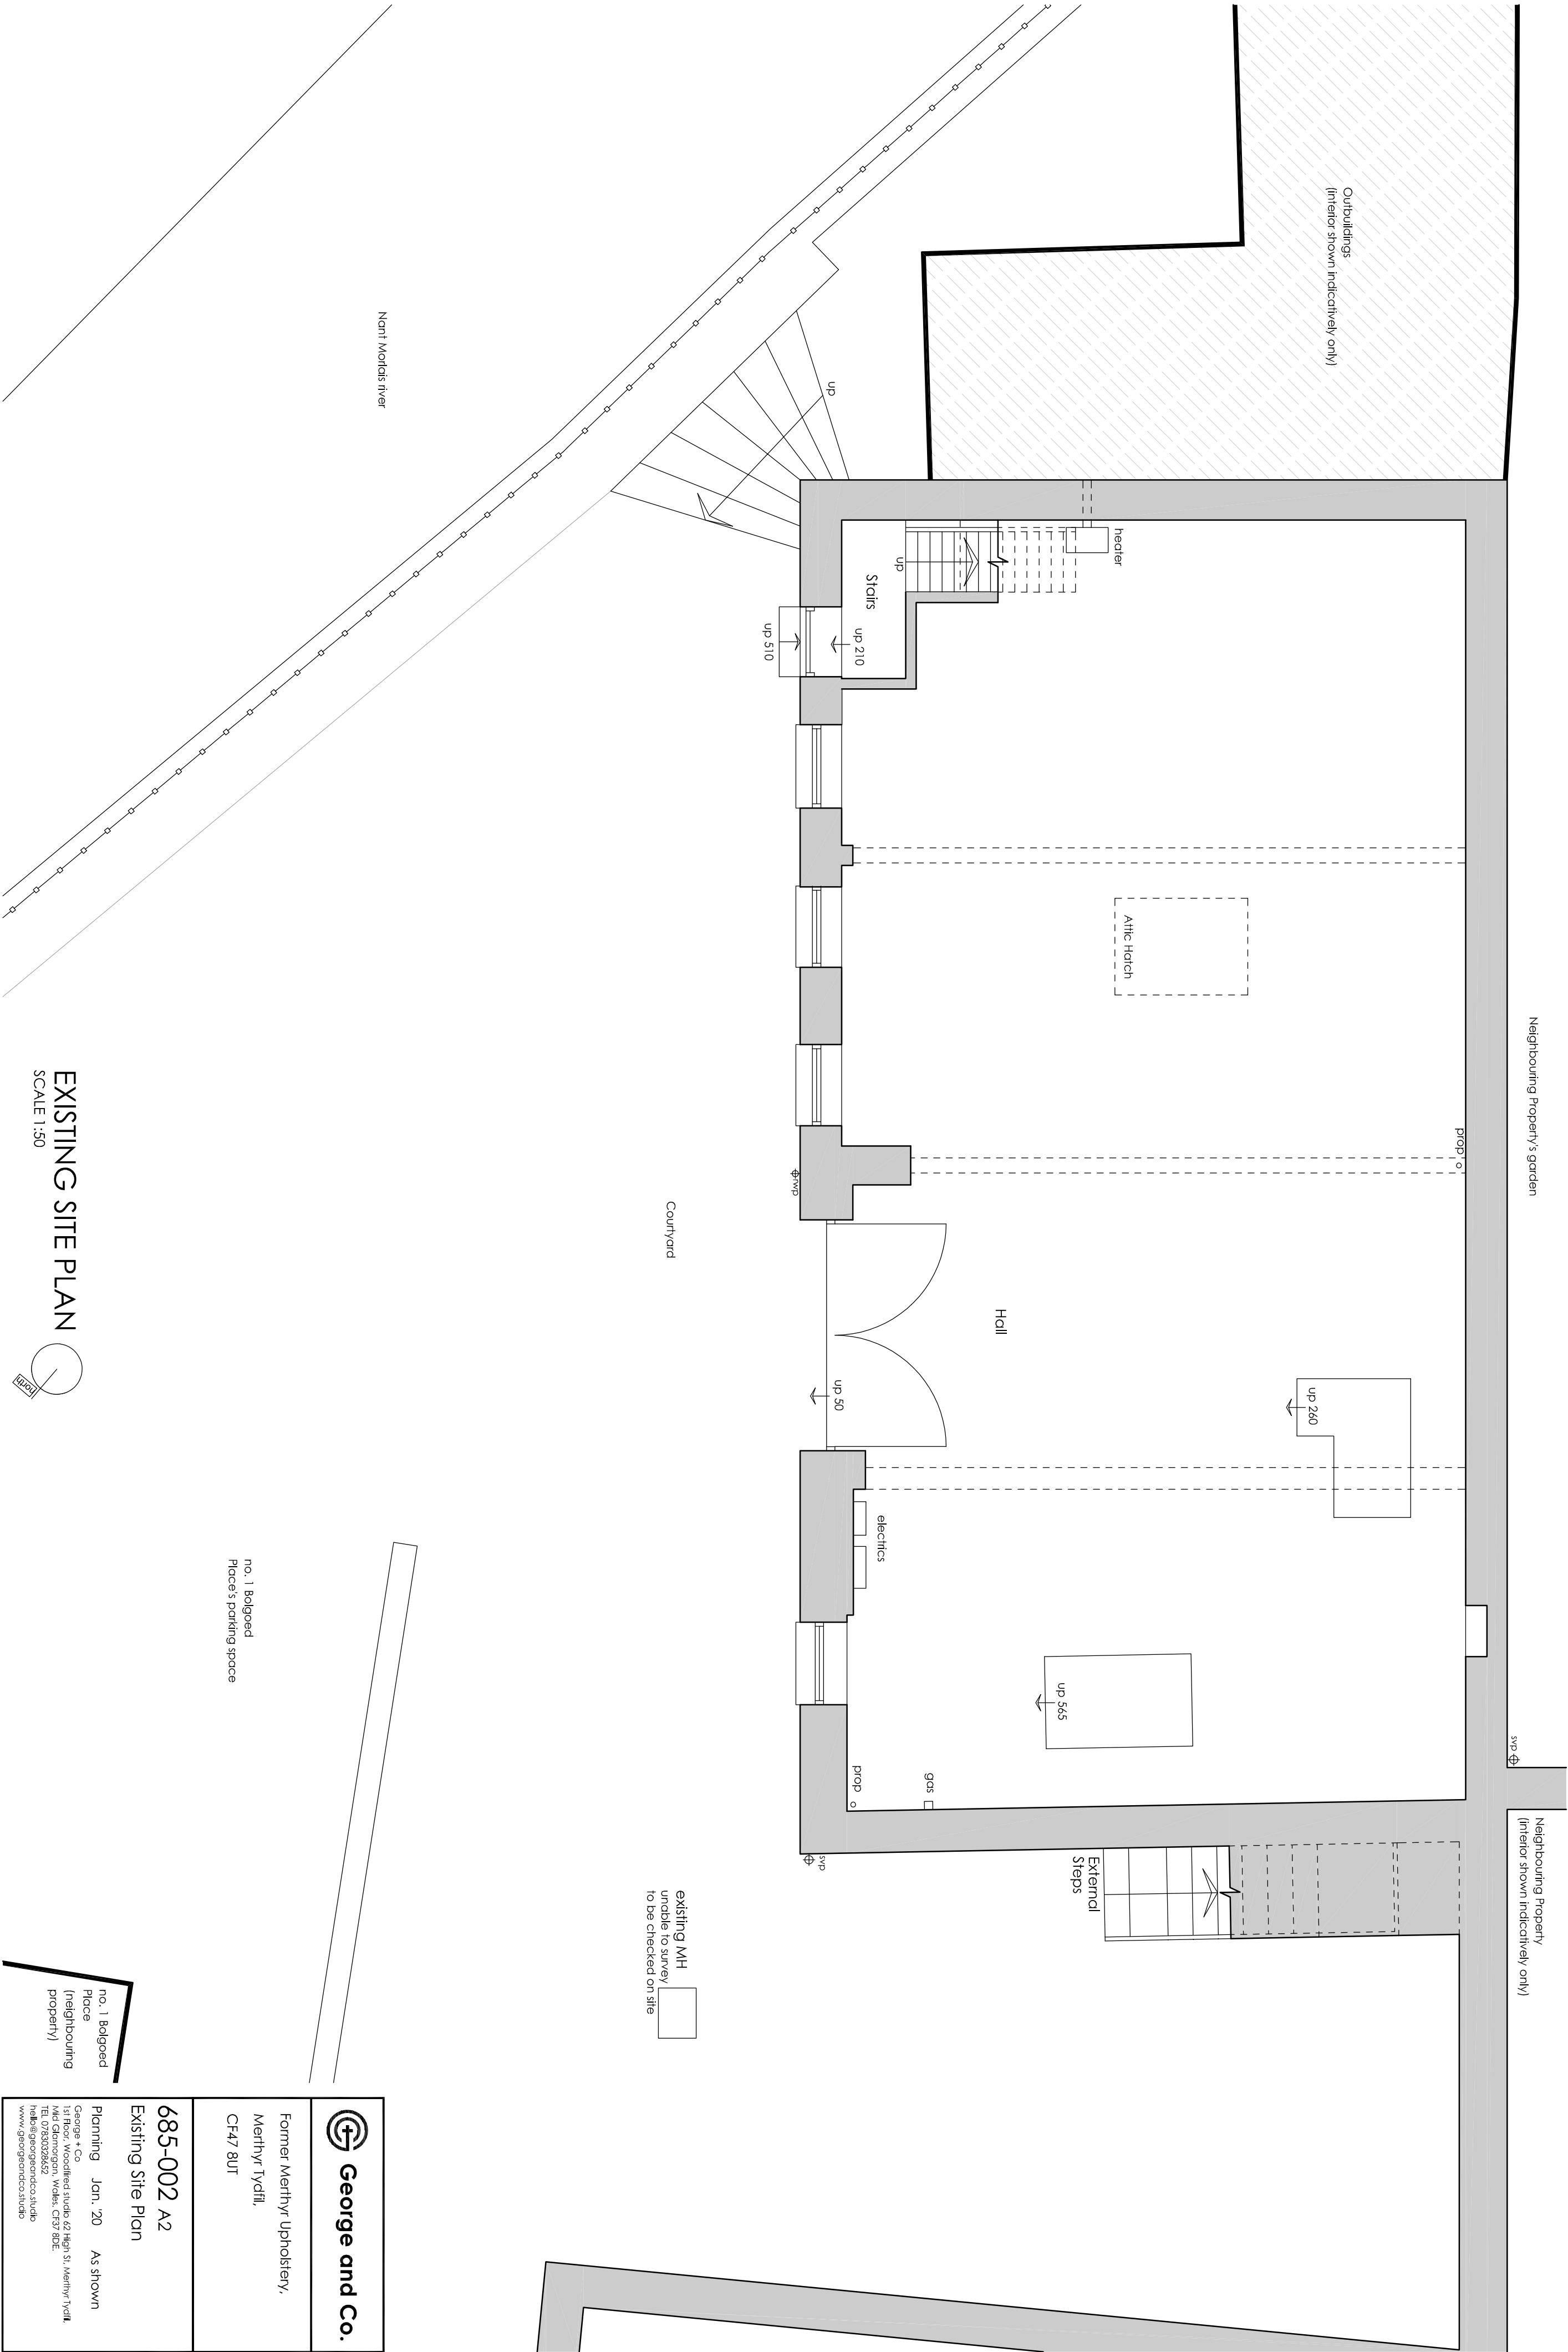

EXISTING SITE PLAN

SCALE 1:50

 

**George and Co.**

Former Merthyr Upholstery,  
Merthyr Tydfil,  
CF47 8UT

**685-002 A2**

Existing Site Plan

Planning Jan. '20 As shown  
George & Co.  
131-133, Wyndford Street, Merthyr Tydfil  
Mid Glamorgan, Wales, CF37 8DE  
TEL: 07830328652  
hiallo@georgeandco.studio  
www.georgeandco.studio