


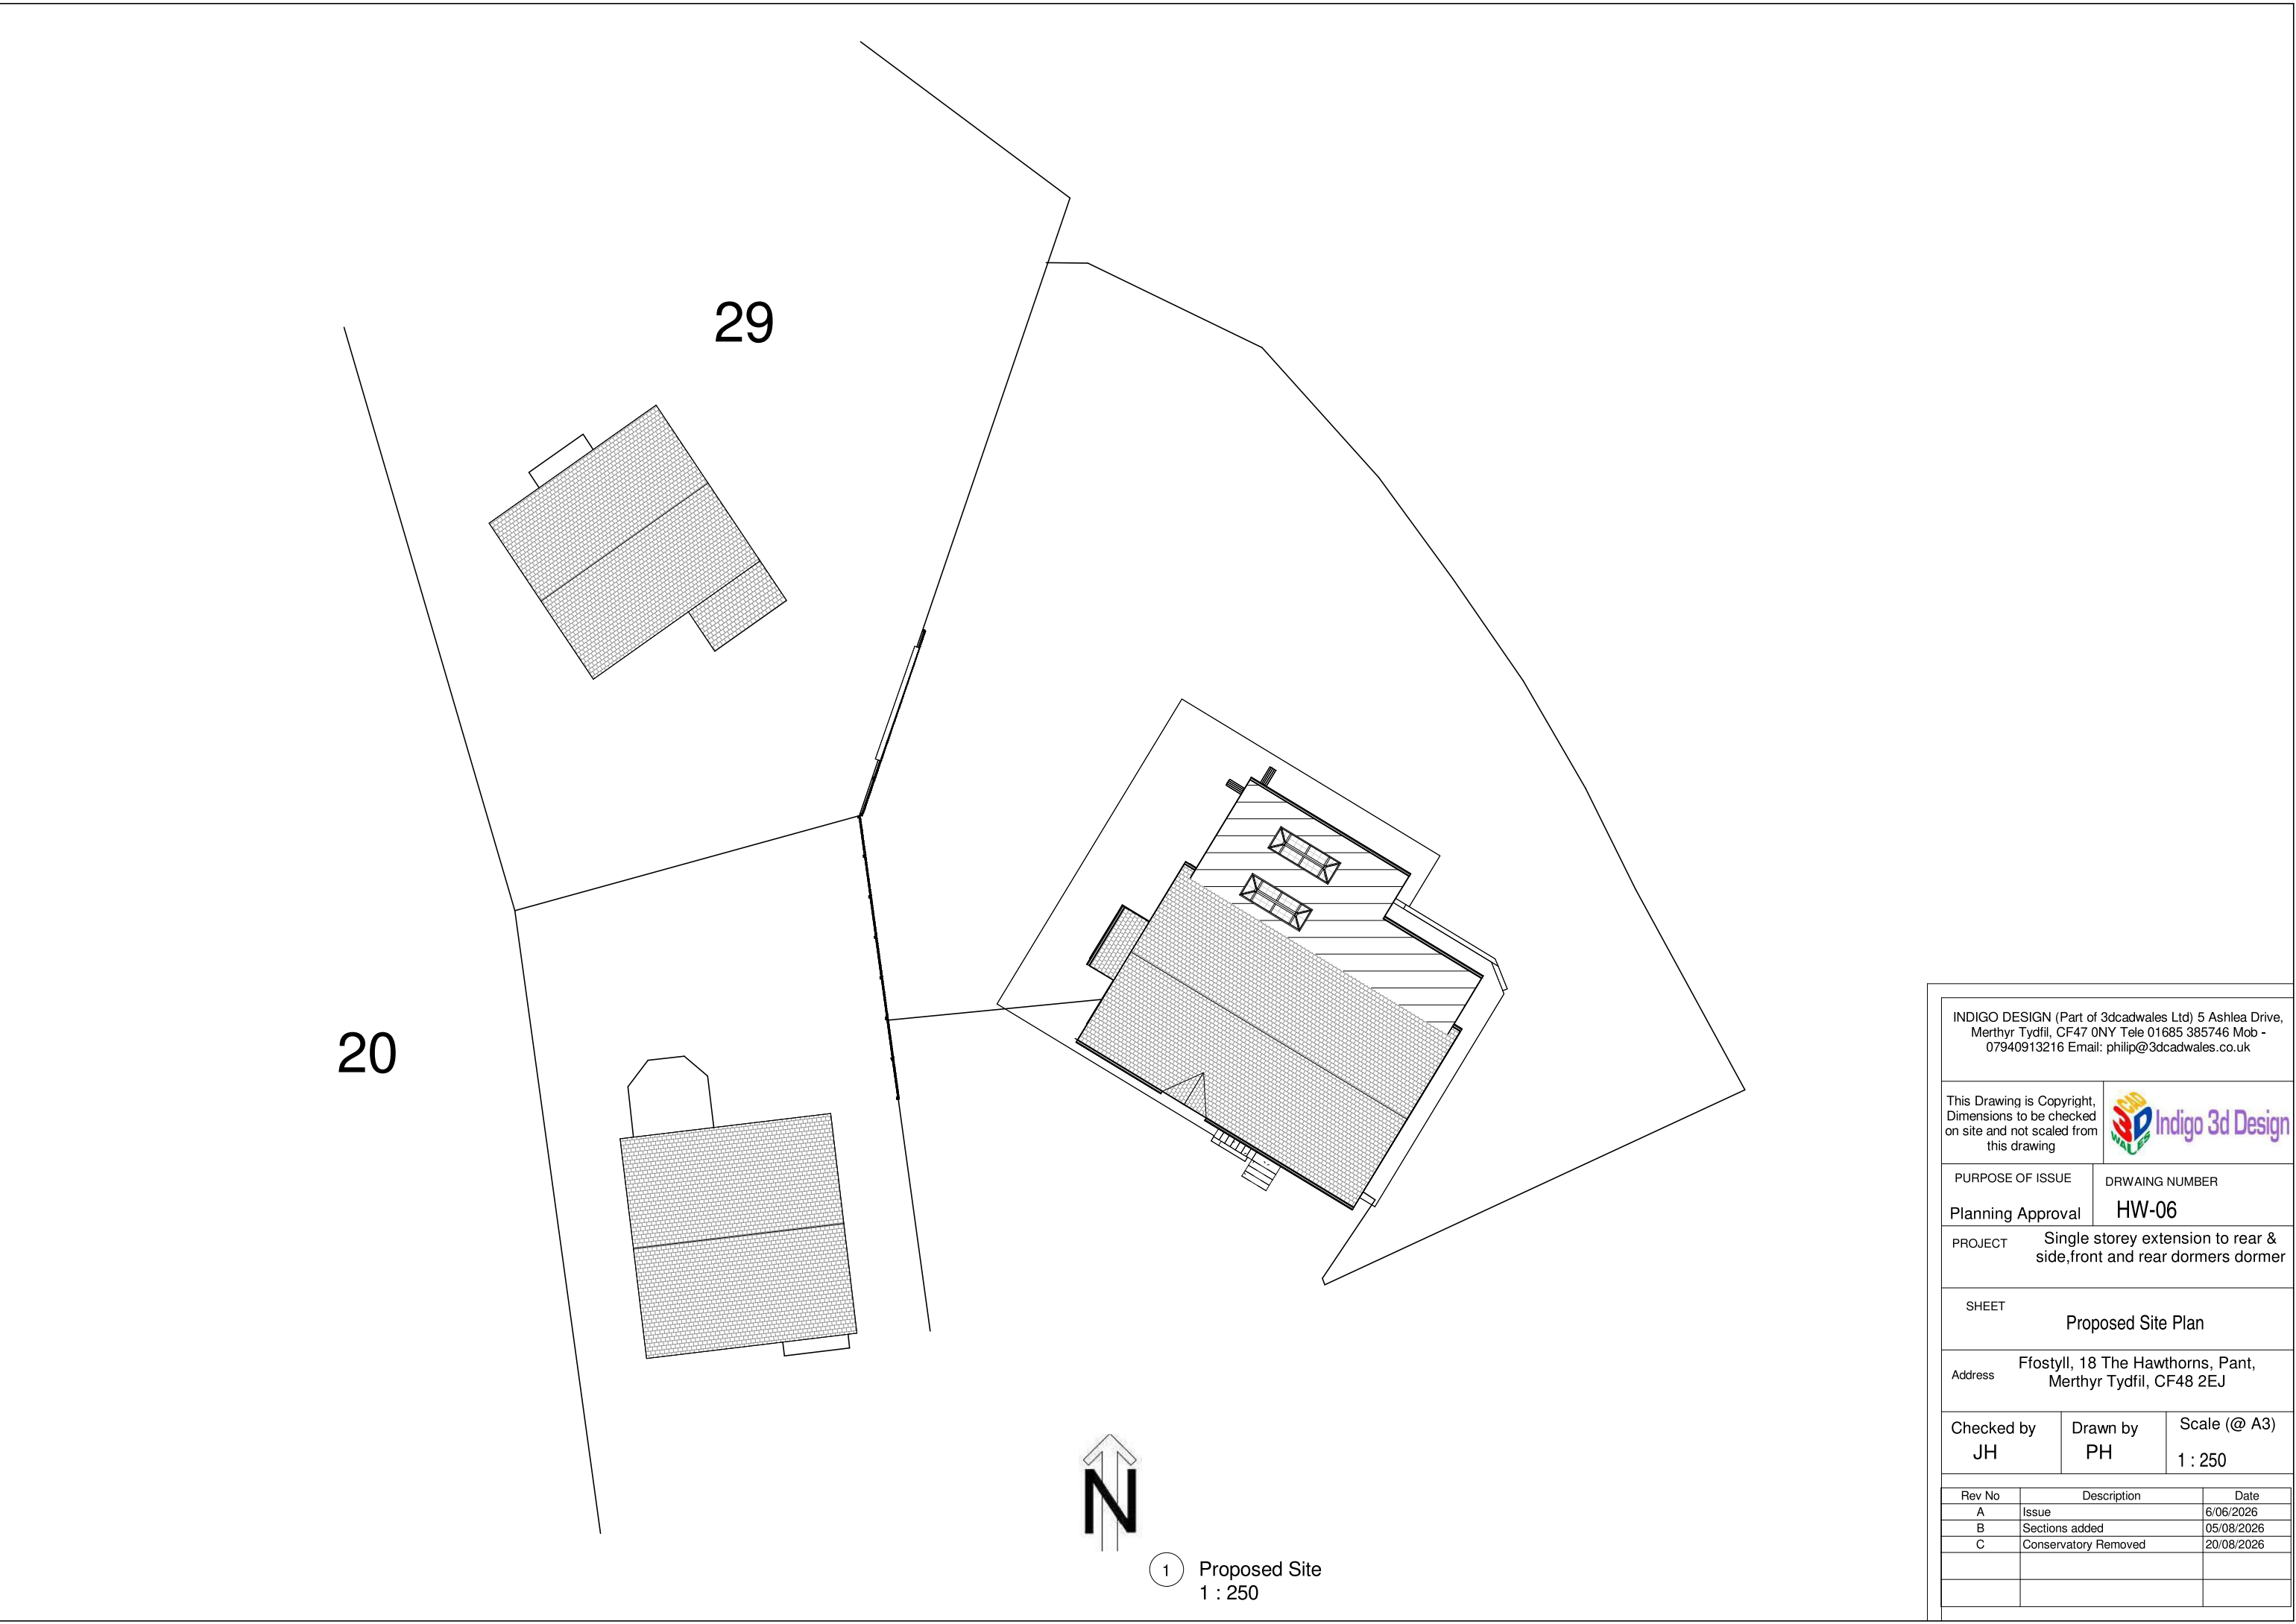

INDIGO DESIGN (Part of 3dcadwales Ltd) 5 Ashlea Drive,  
Merthyr Tydfil, CF47 0NY Tele 01685 385746 Mob -  
07940913216 Email: philip@3dcadwales.co.uk

This Drawing is Copyright,  
Dimensions to be checked  
on site and not scaled from  
this drawing



|                   |                |
|-------------------|----------------|
| PURPOSE OF ISSUE  | DRWAING NUMBER |
| Planning Approval | HW-06          |

|         |                                                                         |
|---------|-------------------------------------------------------------------------|
| PROJECT | Single storey extension to rear &<br>side,front and rear dormers dormer |
|---------|-------------------------------------------------------------------------|

|       |                    |
|-------|--------------------|
| SHEET | Proposed Site Plan |
|-------|--------------------|

|         |                                                               |
|---------|---------------------------------------------------------------|
| Address | Ffostyll, 18 The Hawthorns, Pant,<br>Merthyr Tydfil, CF48 2EJ |
|---------|---------------------------------------------------------------|

|            |          |              |
|------------|----------|--------------|
| Checked by | Drawn by | Scale (@ A3) |
| JH         | PH       | 1 : 250      |

| Rev No | Description          | Date       |
|--------|----------------------|------------|
| A      | Issue                | 6/06/2026  |
| B      | Sections added       | 05/08/2026 |
| C      | Conservatory Removed | 20/08/2026 |
|        |                      |            |
|        |                      |            |