


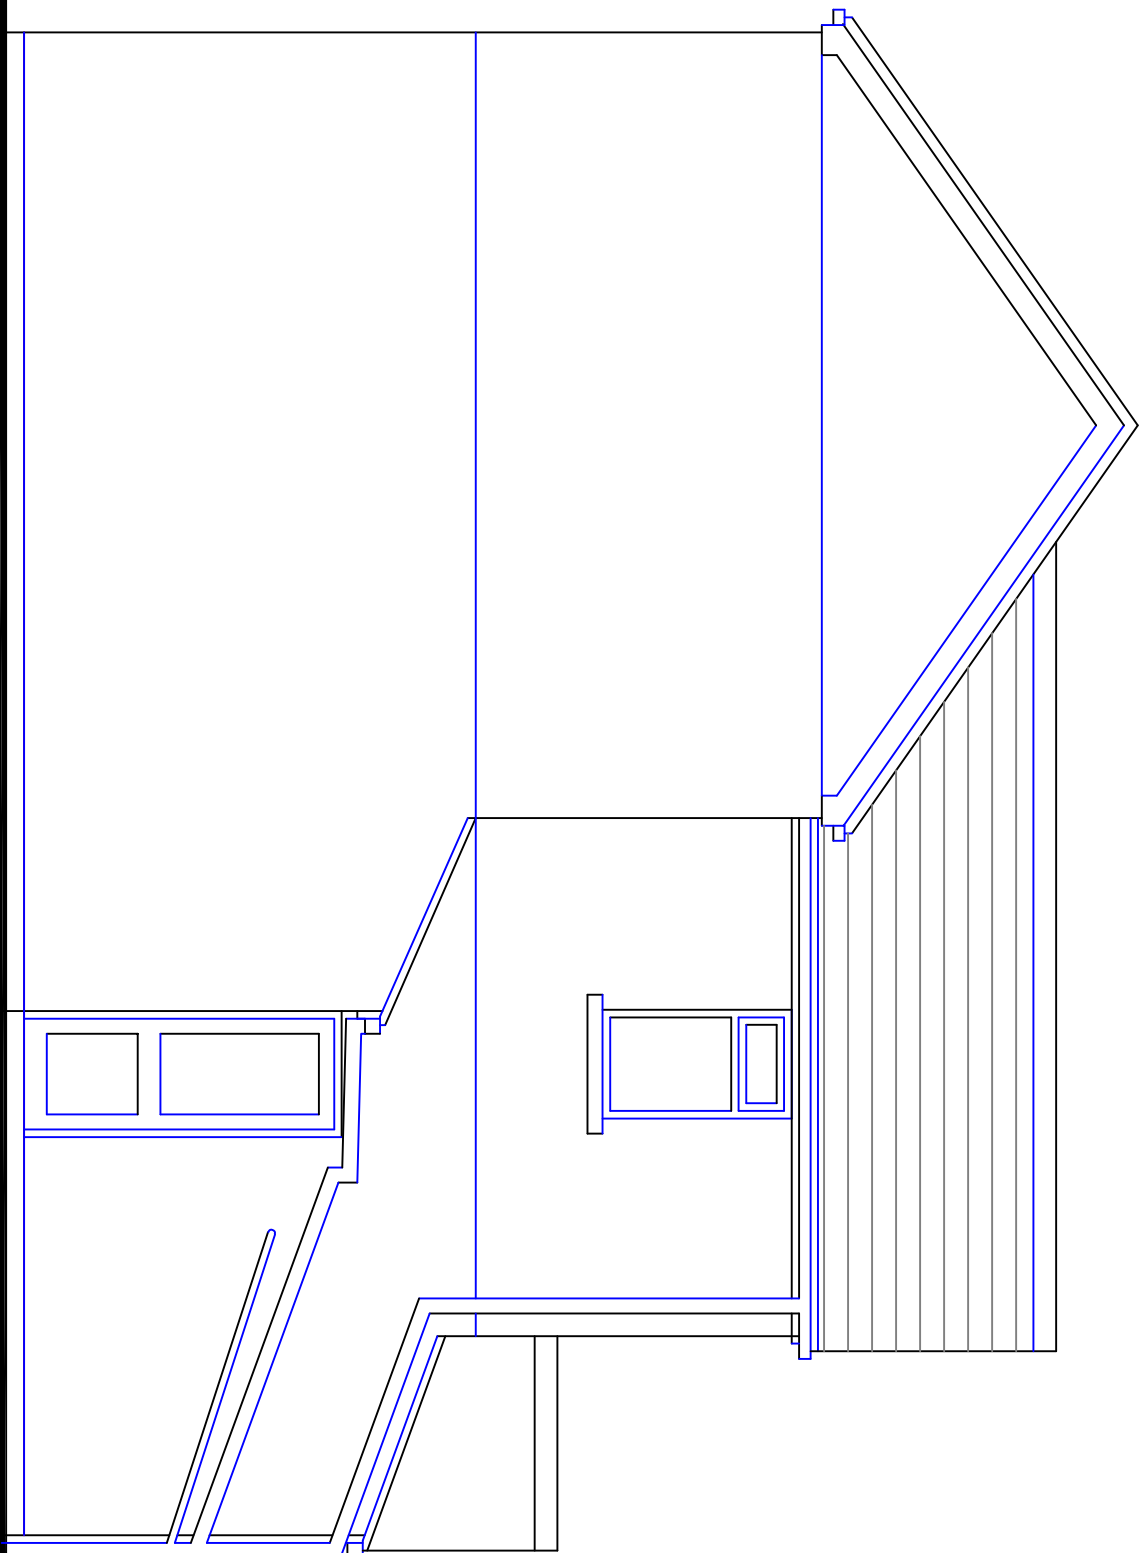

Existing exposed surface and fall water drains white or grey circular section pipes connecting with below ground drains via direct connection or grated gullies.

Existing vertical wall face between mono pitched roofs finished in decorated render.
Walls generally, pebble dashed render - with drips formed at FFL and roof level.

Perimeter of side and rear elevations finished in concrete paving slabs stepping down to gravel pathways into green house and raised planter areas of rear garden.



ORIEL DESIGN LIMITED
The Studio, No. 1, Sycamore Street,
Taffs Well, CF15 7PU
tel: 029 2038 8663 email: info@orielarchitects.co.uk

ALTERATION & EXTENSION WORKS
LENA HOUSE, BELLE VIEW TERRACE
MERTHYR VALE

EXIST. SIDE ELEVATION 2

Dwg No. 1016/18 | Rev: A | Scale: 1:50@A3 | Date: Dec. 2023

DO NOT SCALE THIS DRAWING IS COPYRIGHT

Existing Side Elevation 2