


REVISIONS

Rev: A 23/02 Revised Layout
Rev: B 01/03 Planning Update

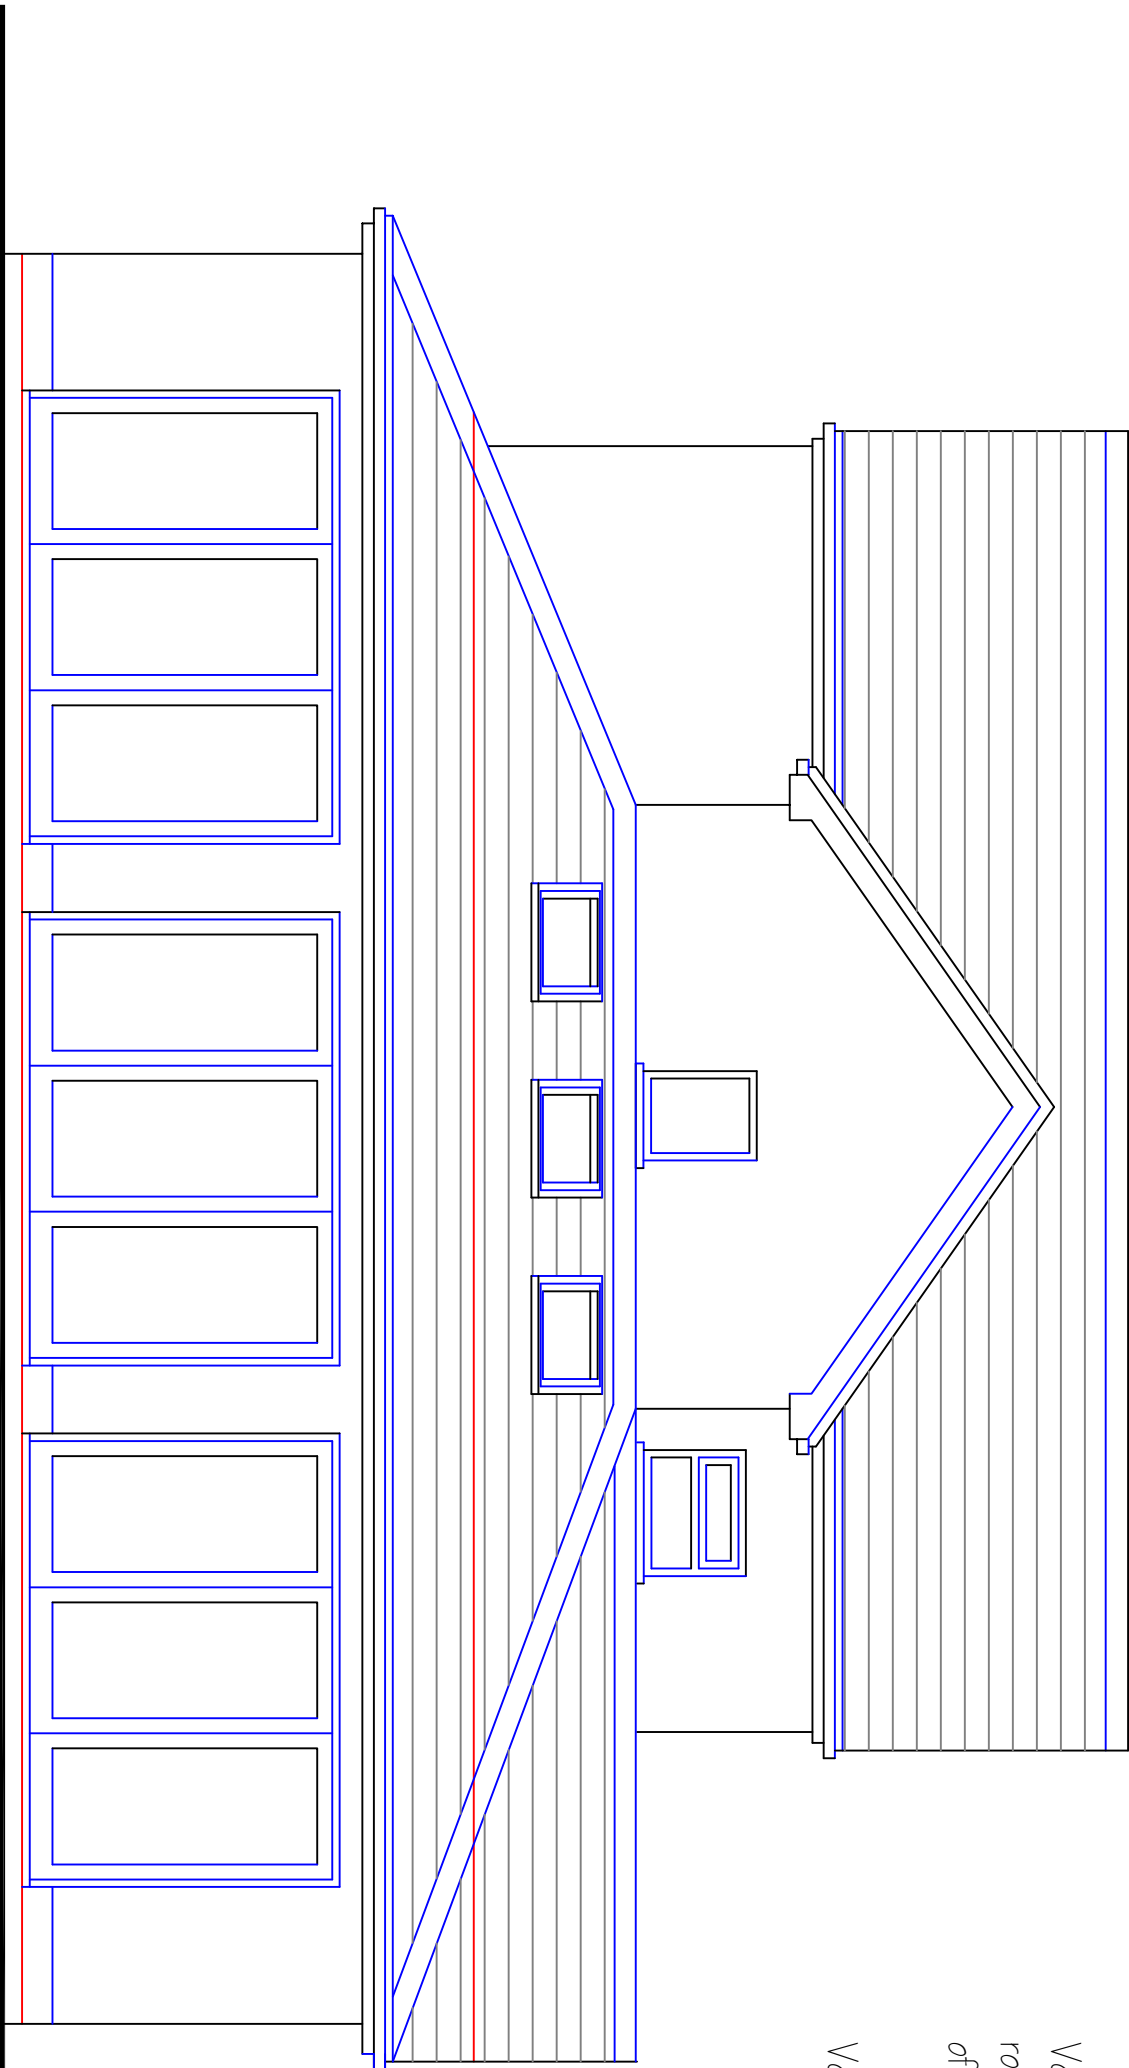

Velux rooflights to be fitted within new mono pitched roof and used to ensure natural light into kitchen area of new extension / accommodation.

Verge feature used to highlight rear extension entrance

New patio doors to be coloured UPVC double glazed units suitable for severely exposed location.
Units to include trickle ventilators with frame heads.

Proposed Rear Elevation



ORIEL DESIGN LIMITED
The Studio, No. 1, Sycamore Street,
Taffs Well, CF15 7PU
tel: 029 2038 8663 email: info@orielarchitects.co.uk

ALTERATION & EXTENSION WORKS
LENA HOUSE, BELLE VIEW TERRACE
MERTHYR VALE

PROP. REAR ELEVATION

Dwg No. 1016/27 Rev: B Scale: 1:50@A3 Date: Dec. 2023
DO NOT SCALE THIS DRAWING IS COPYRIGHT