



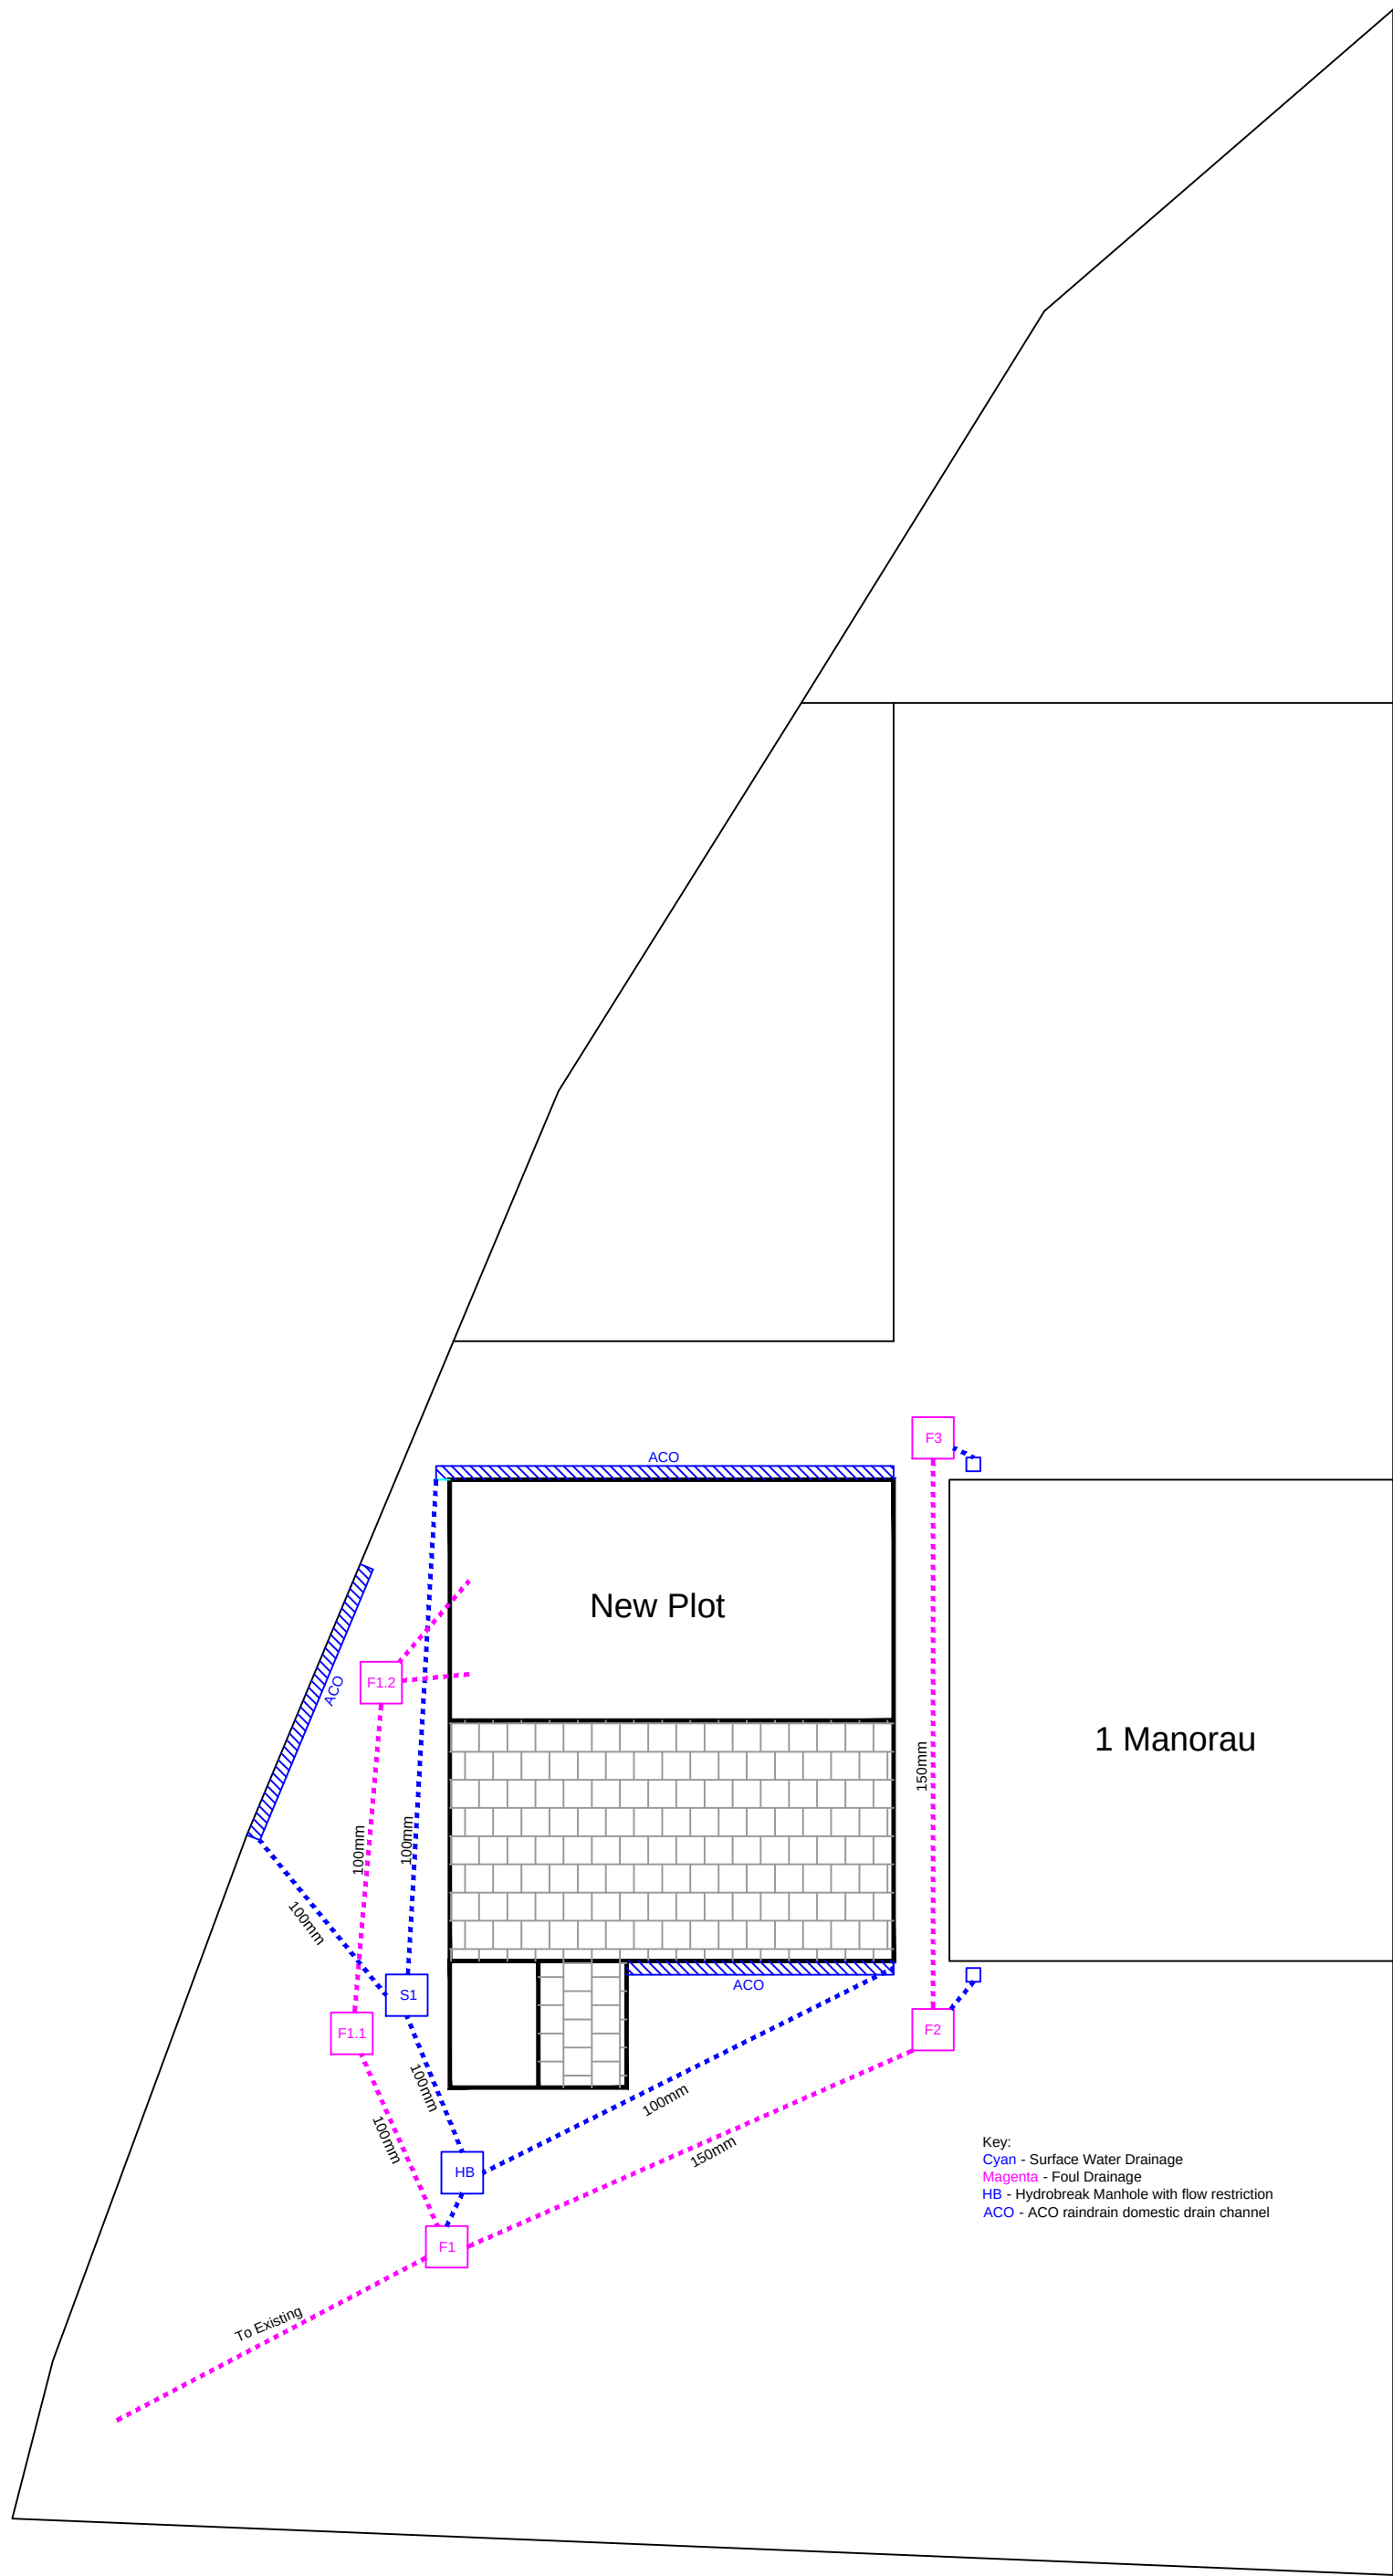

Proposed Drainage Layout
Scale 1:100

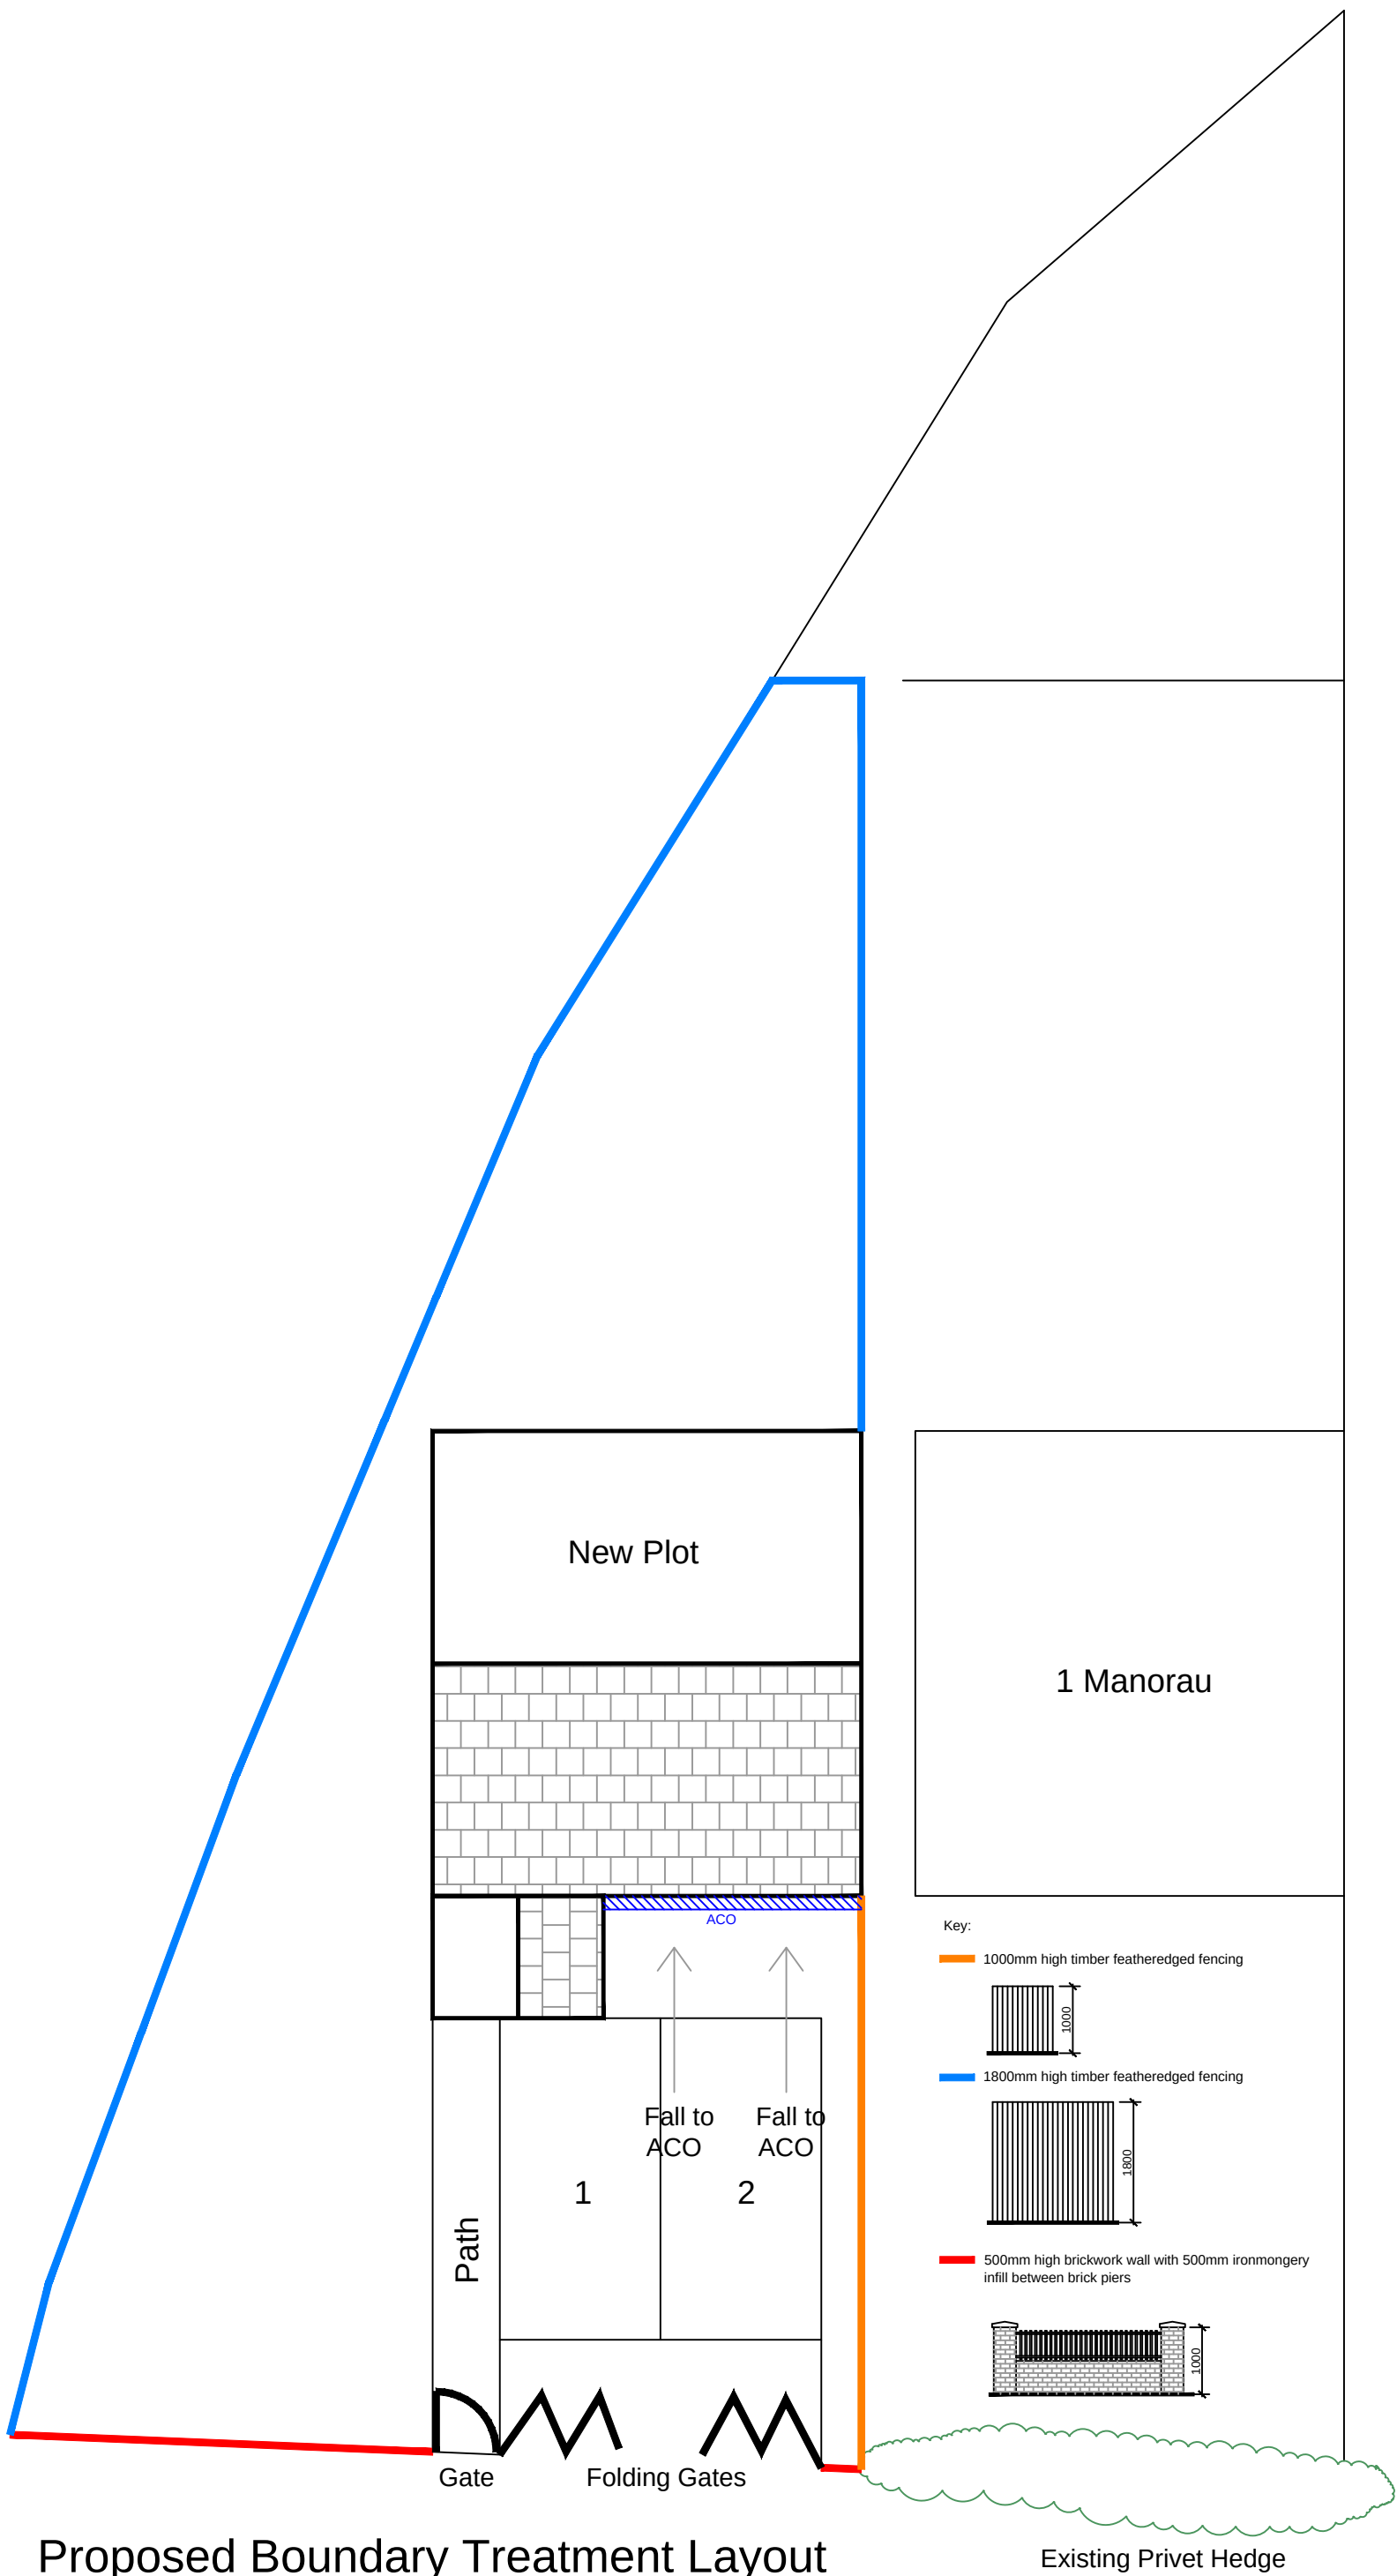

Proposed Boundary Treatment Layout
Scale 1:100

Notes: All dimensions must be checked on site by the contractor and not scaled from this drawing. All working dimensions must be taken from checked & / or verified by the main contractor on site prior to commencement or items for works. All work must comply with the current building regulations, local authorities laws stipulations & requirements of statutory bodies. The drawing is copyright	
Proposed Drainage and Boundary Treatment Plans for Discharge of Conditions Application	
Applicant: Morgan Jones	
Address: 1 Manorau, Queensroad, Merthyr Tydfil	
Date: March 2025	
Scale: As Shown	
dwg no: 2025-001 - Man	Rev: