




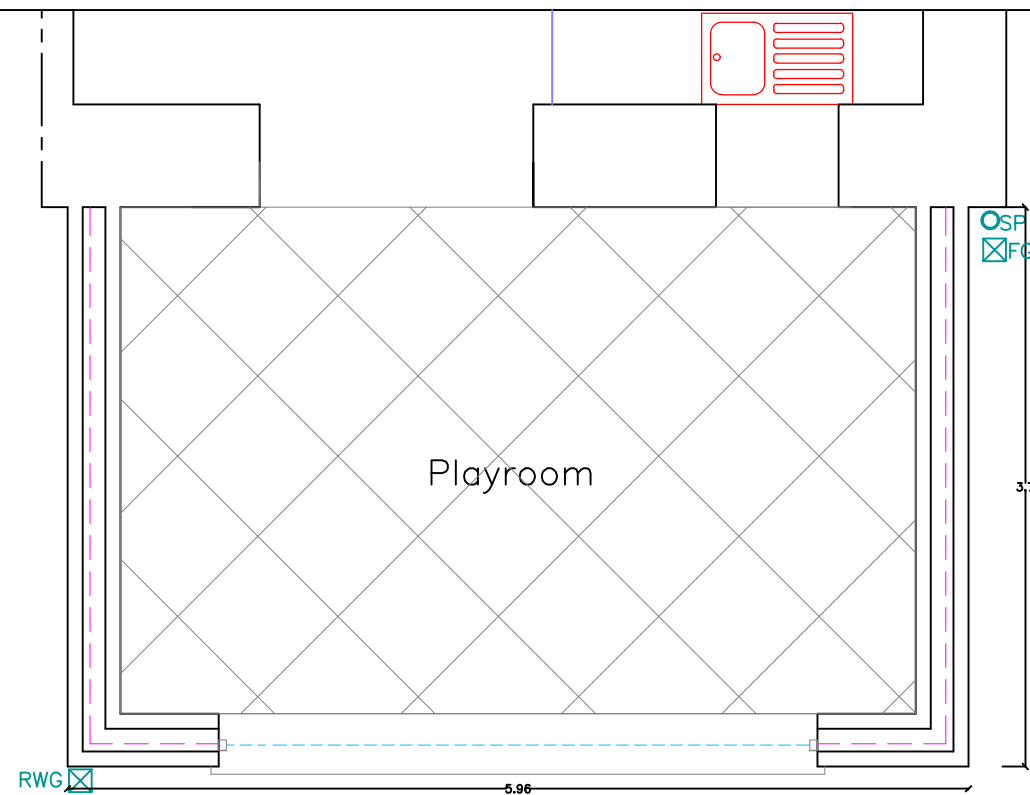

Proposed Lower Ground Floor Plan
1:50

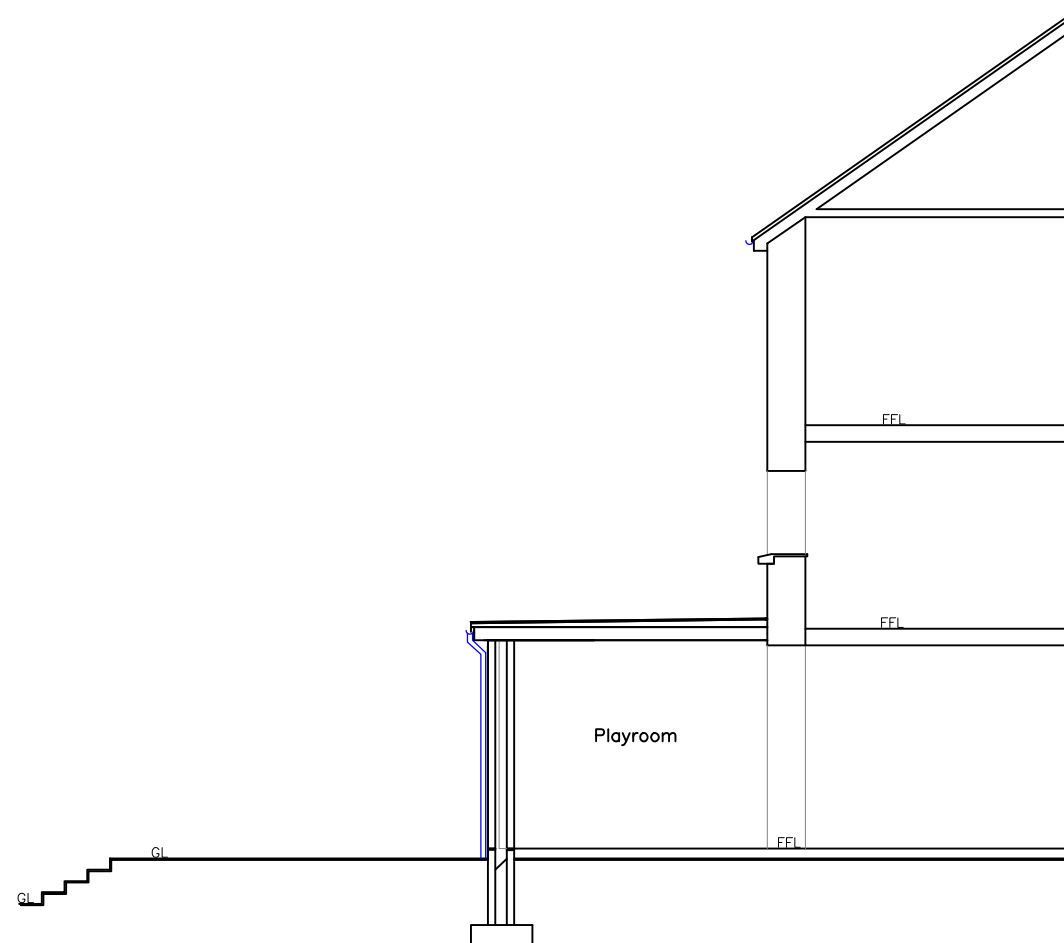


Proposed Section
1:100

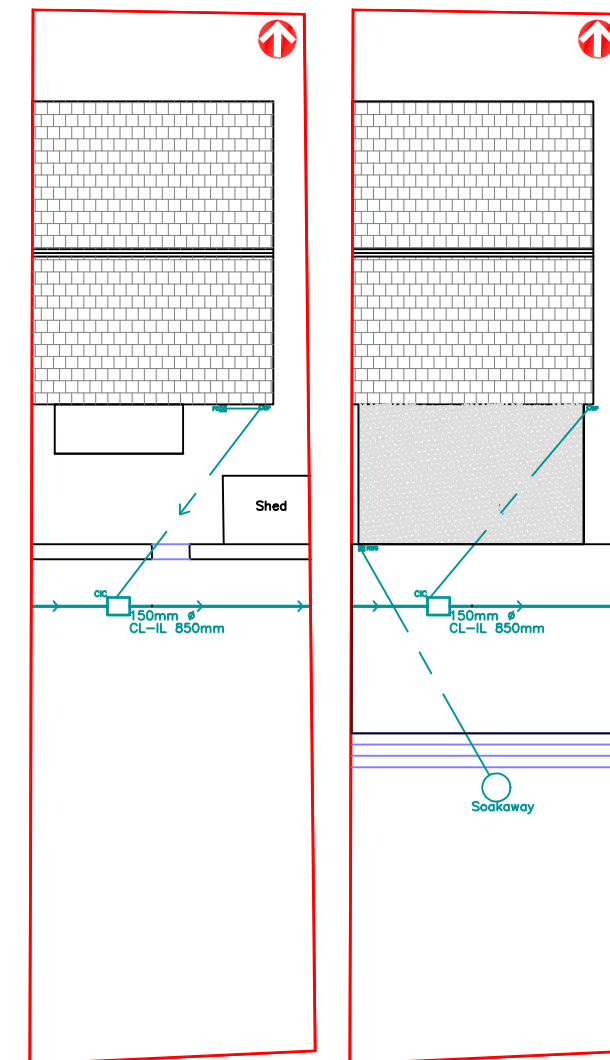


Existing Block Plan
1:200


Proposed Block Plan
1:200

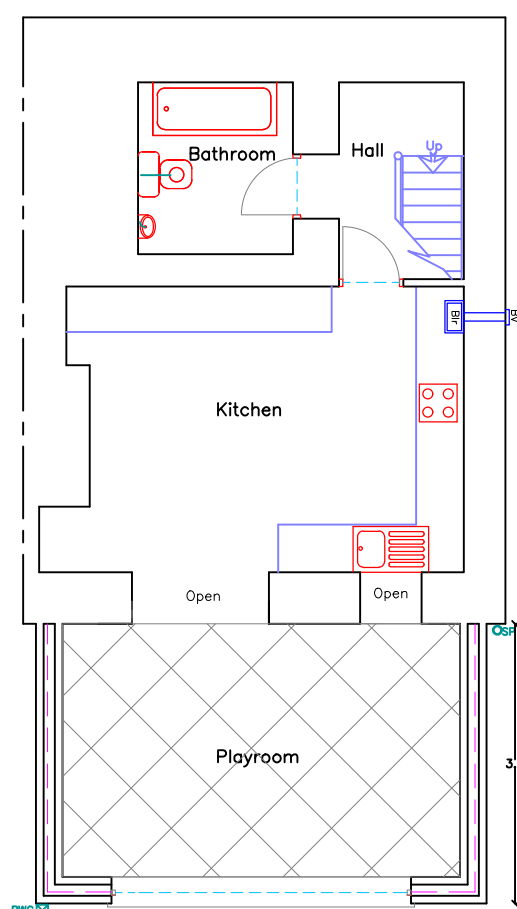


Proposed Lower Ground Floor Plan
1:100

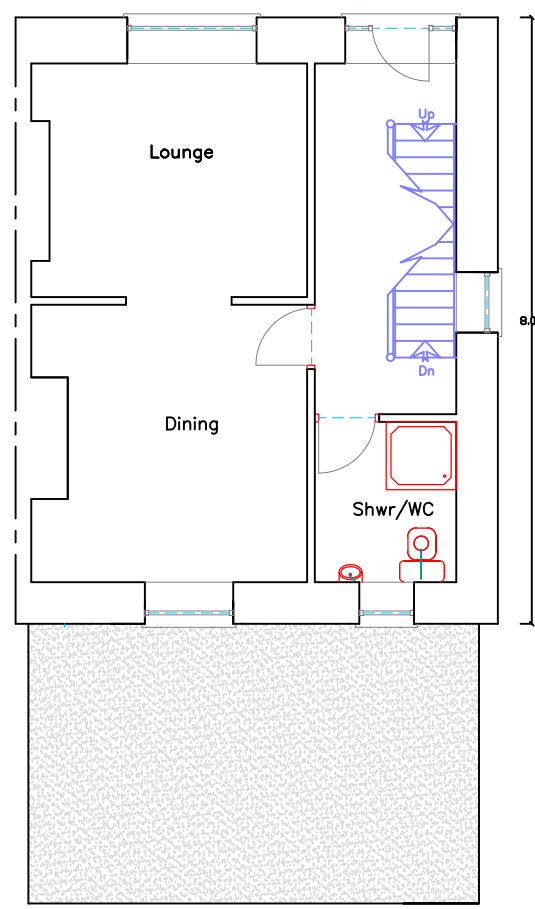


Proposed Ground Floor Plan
1:100

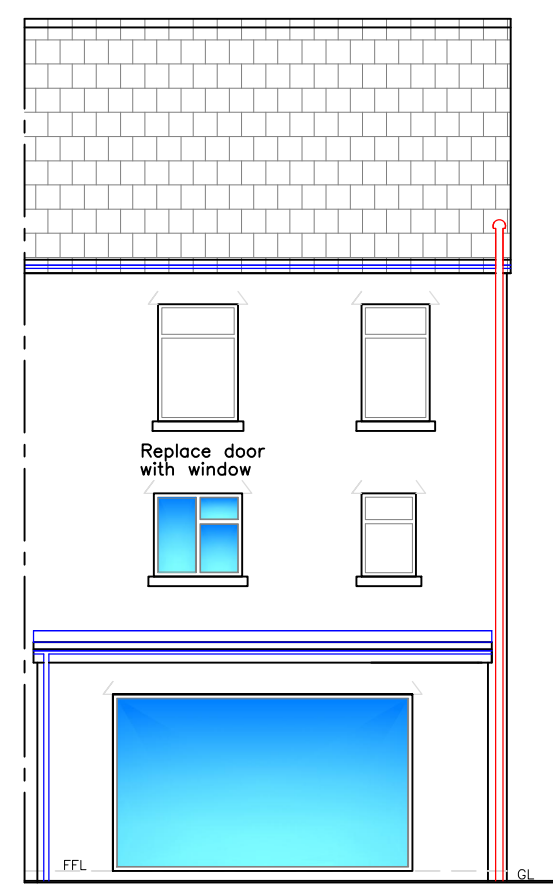


Proposed Rear Elevation
1:100

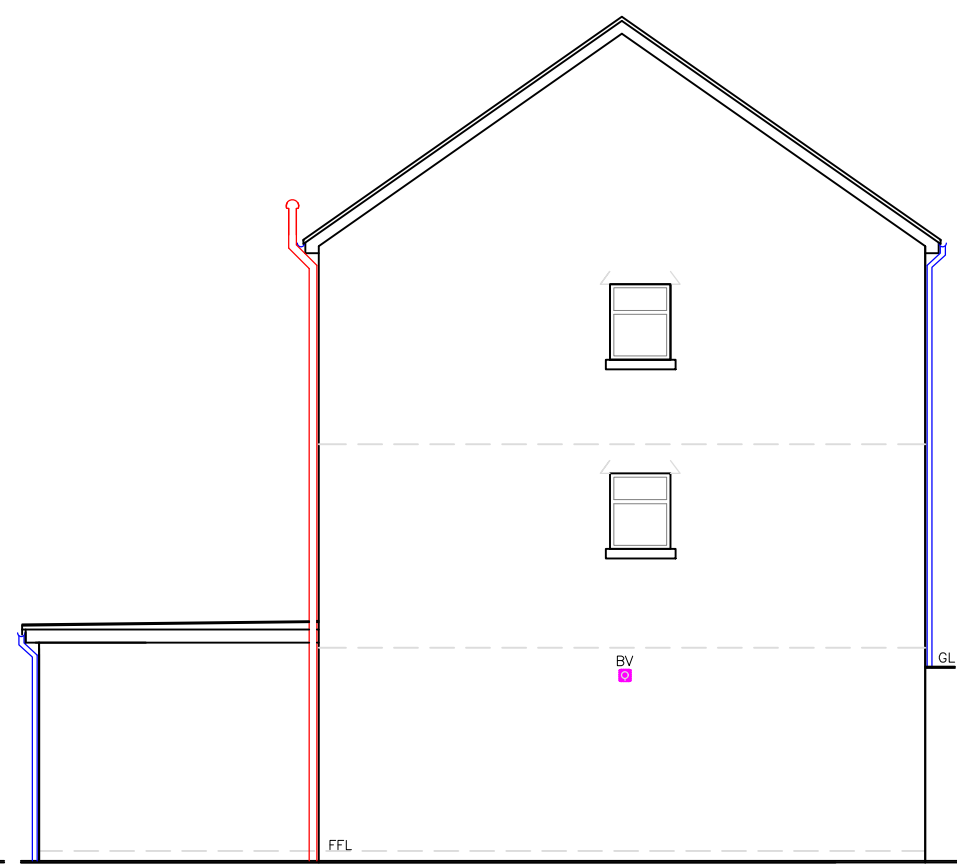


Proposed Side Elevation
1:100

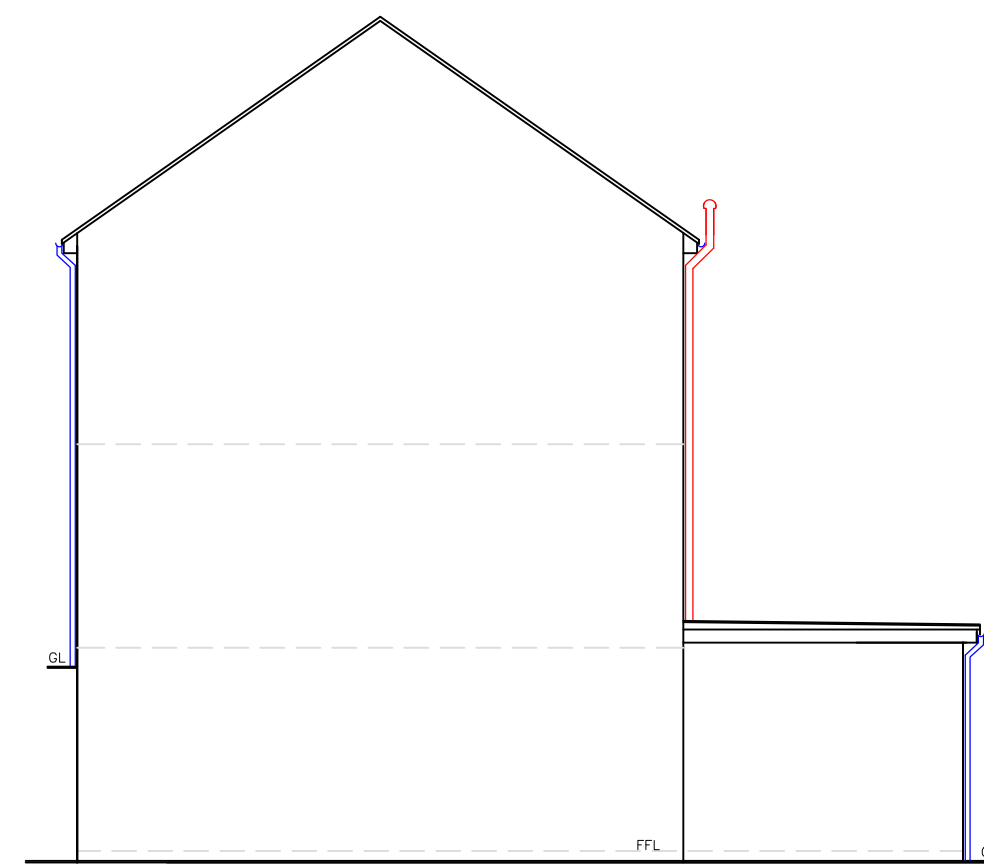


Proposed Side Elevation
1:100

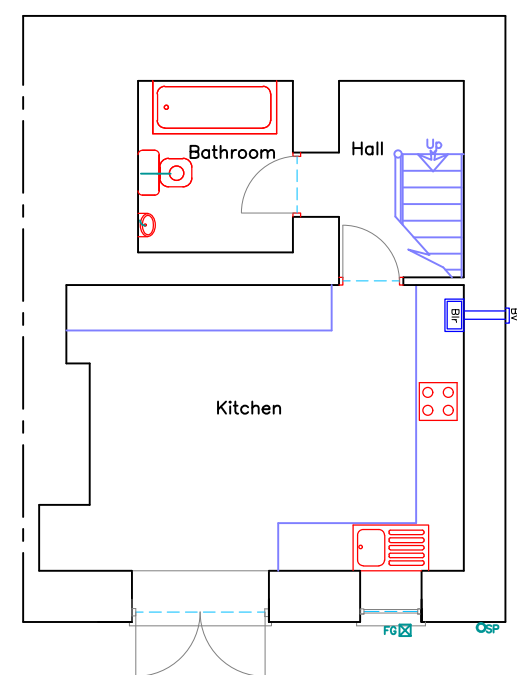


Existing Lower Ground Floor Plan
1:100

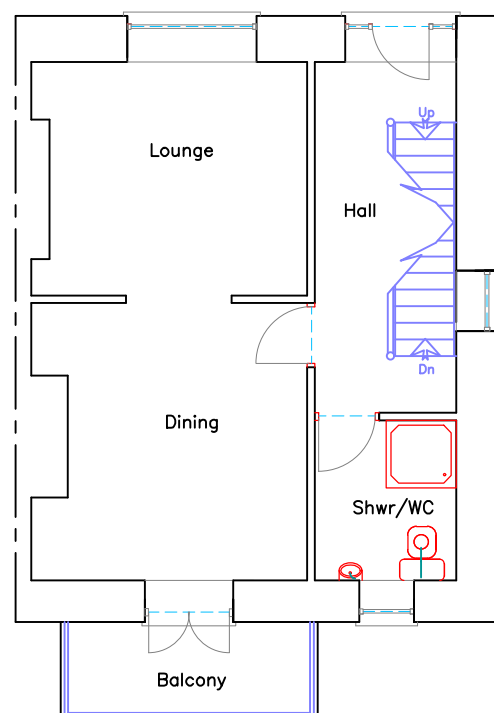


Existing Ground Floor Plan
1:100

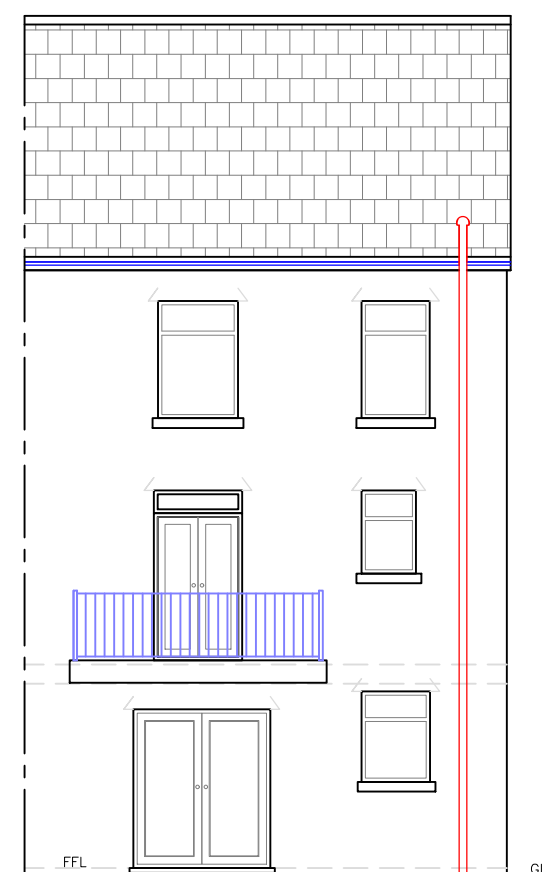

Existing Rear Elevation
1:100

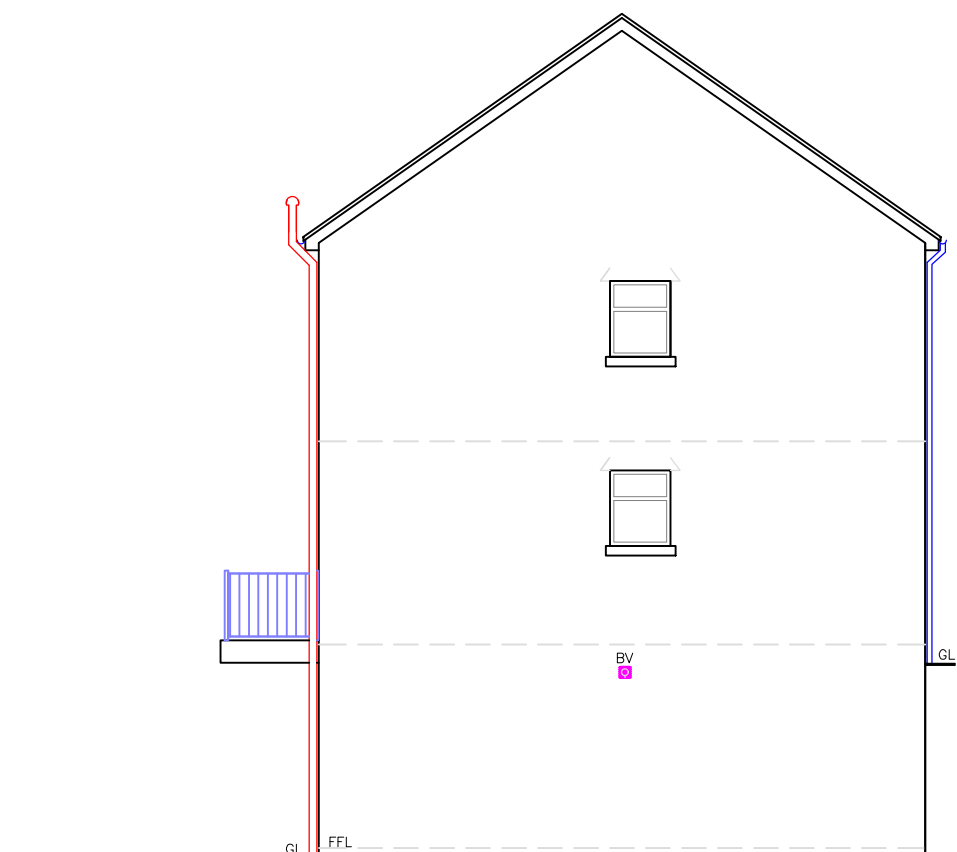

Existing Side Elevation
1:100

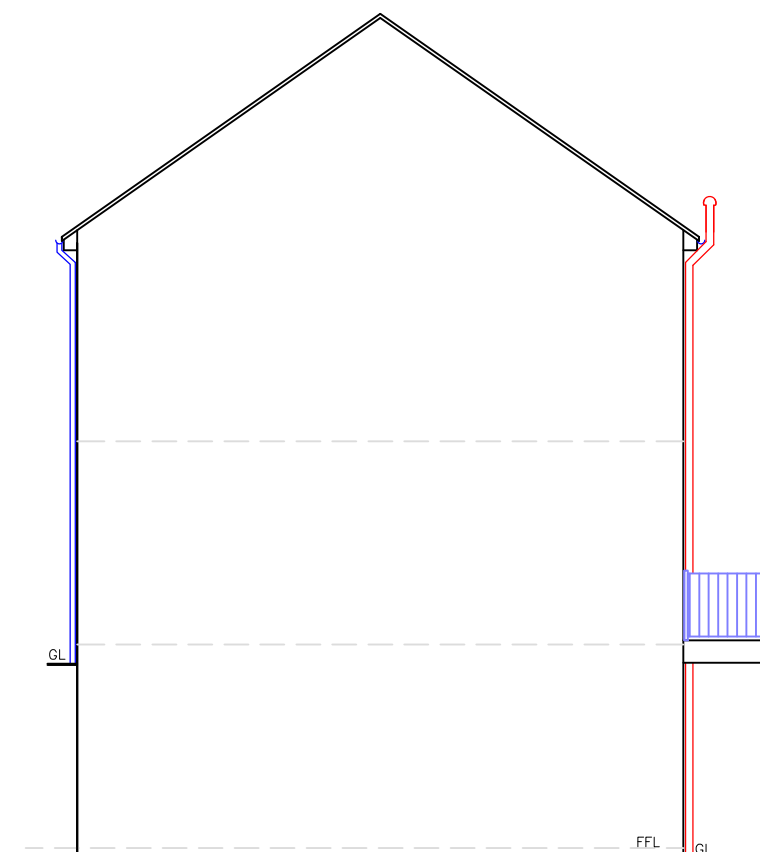

Existing Side Elevation
1:100

Utopia Design Architectural Services			
Building Planning Application Support Paul Thomas: BSc (Hons) Tel: 01685 559230, Mob: 07908 725065			
Issued Only for Purpose Indicated			
Drawing Status: FOR PLANNING/BUILD CONTROL PURPOSES ONLY			
Address 17, Woodland Place Bedlinog Merthyr Tydfil CF46 6TN			
Project Proposed Single Storey Rear Extension with Alterations			
Drawn by PT	Paper A2	Date DEC 22	
Title	Scale 1:50 1:100		
Existing & Proposed Plans, Elevations and Section Details			Drwg No WOODLAND 17 01