


NOTES

rev	amendments	date	by
A -	Issued for planning	09.06.26	NH

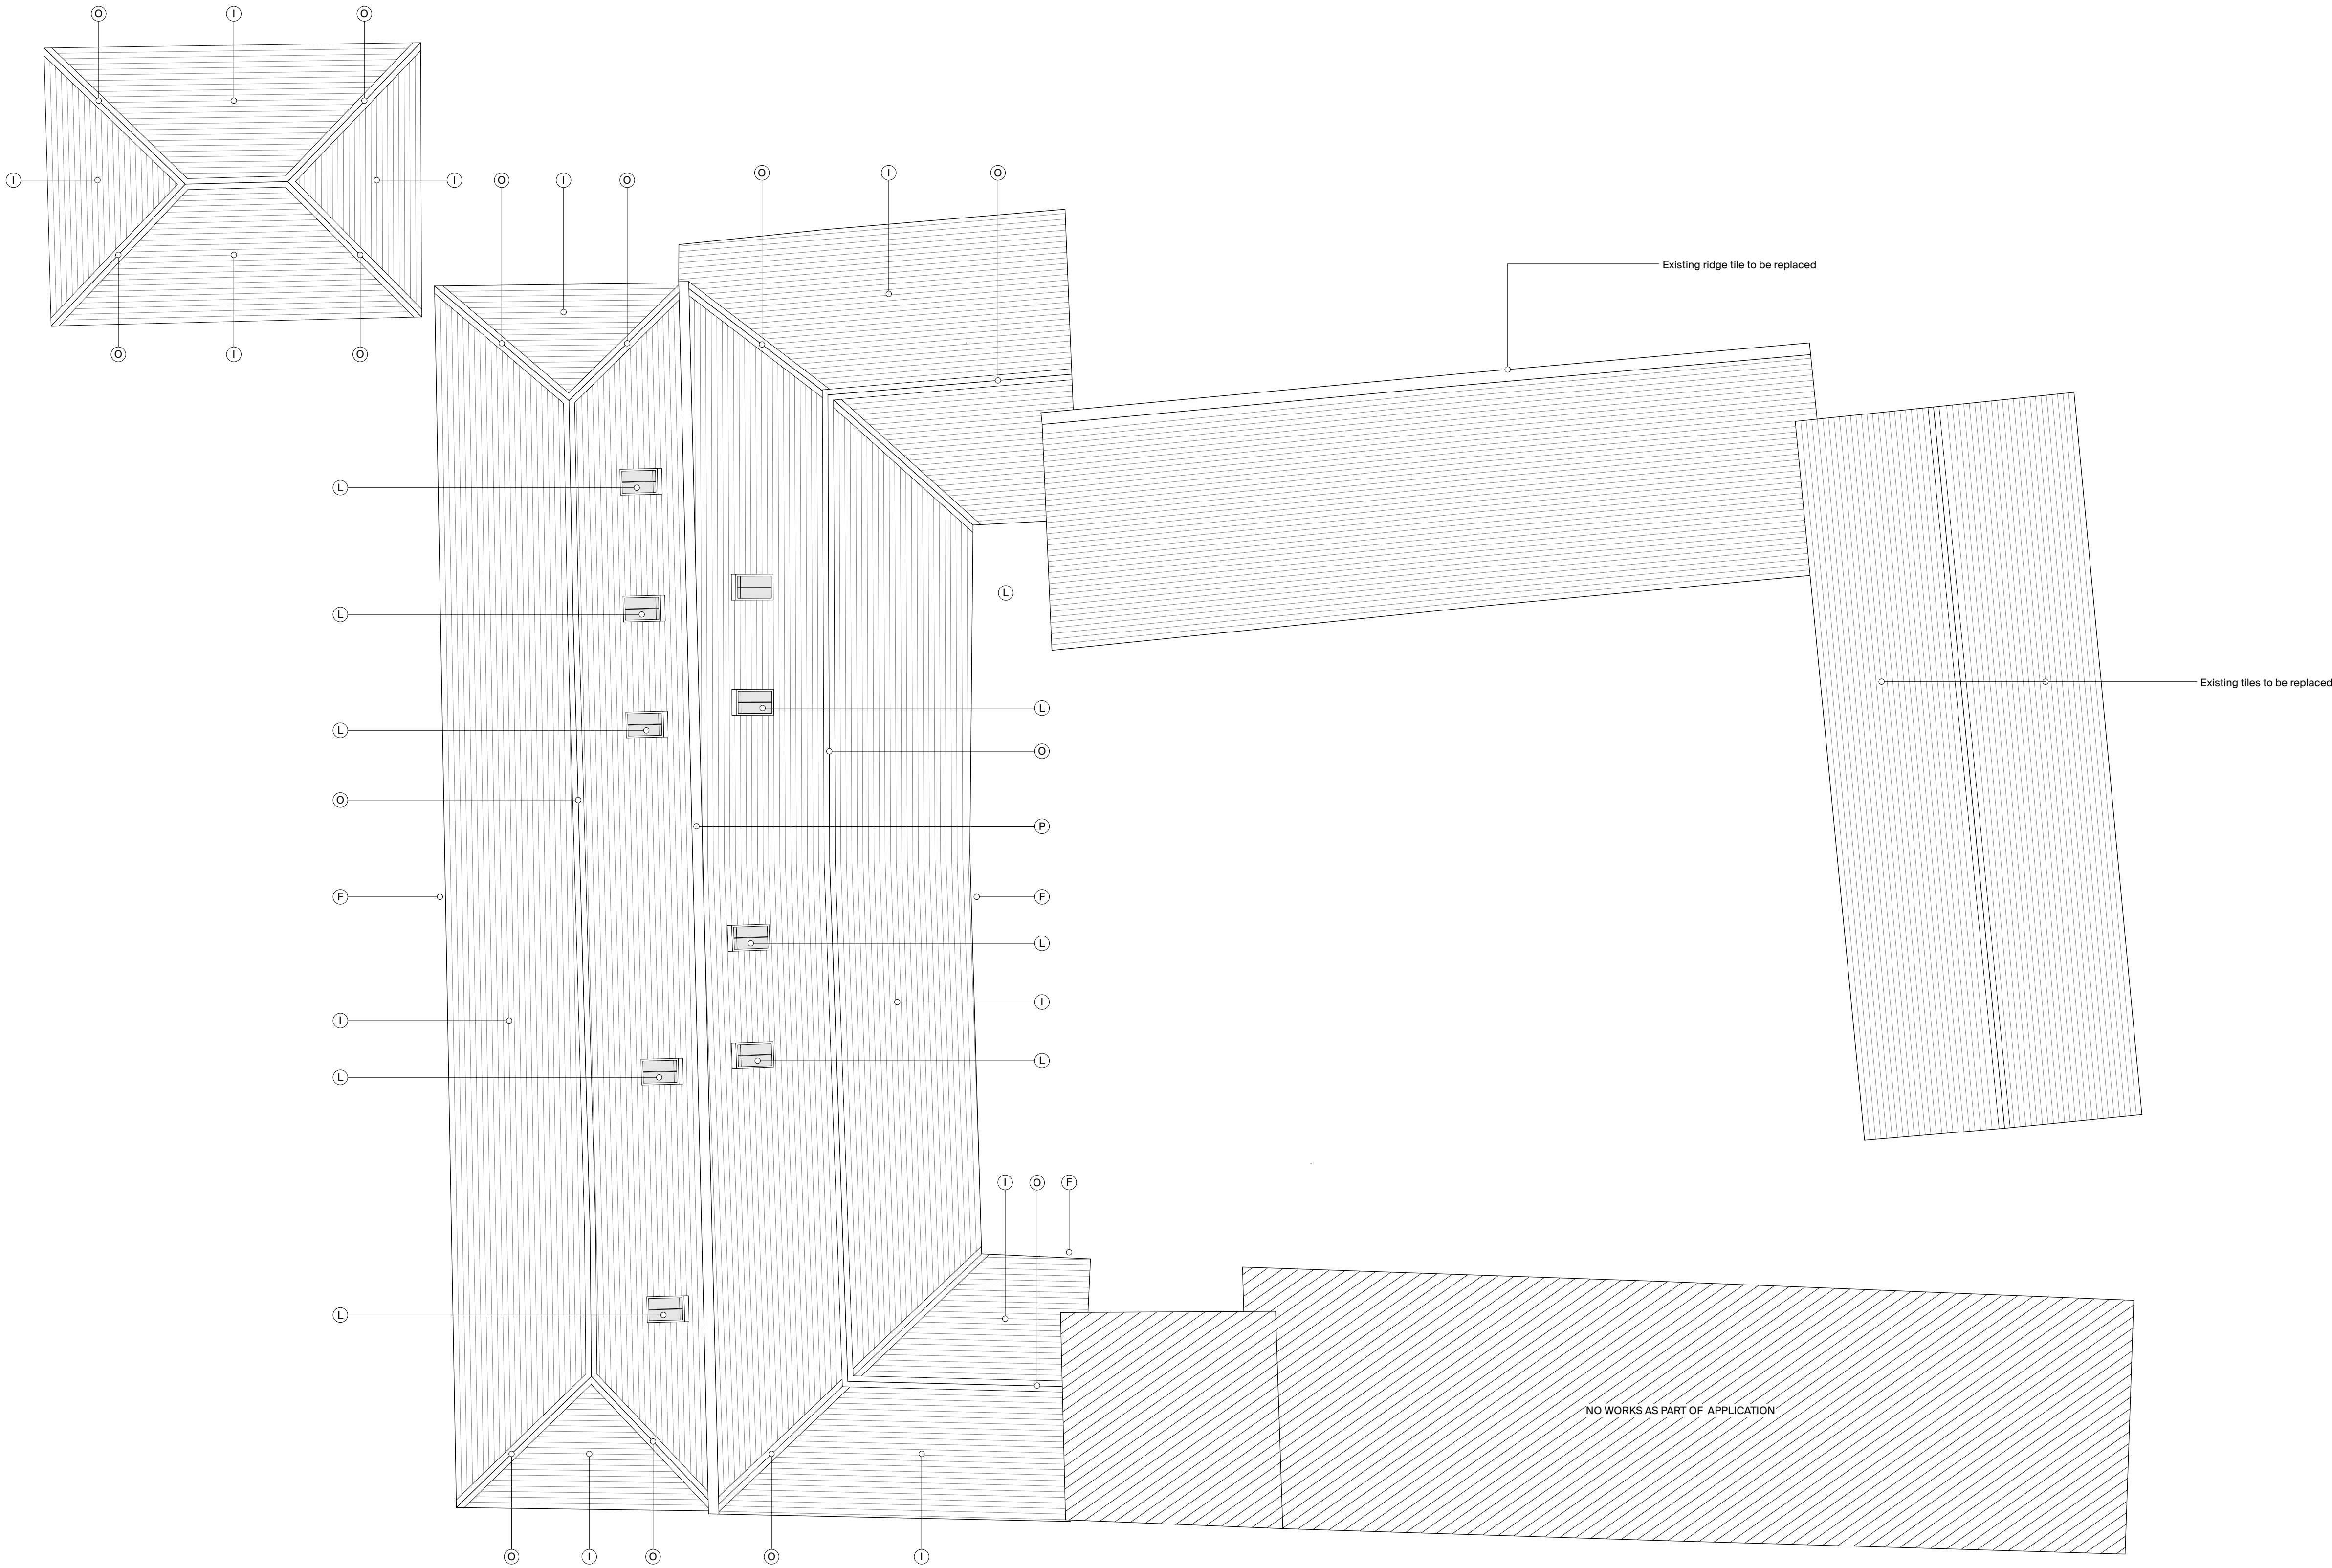

KEY:

- (A) Existing Masonry Wall Construction
- (B) New Brickwork
- (C) Replacement Windows and Doors
- (D) New Door to match Replacement Doors
- (E) New Composite Doors and Windows
- (F) Existing Metal Rainwater Goods
- (G) Replacement Metall Rainwater Goods to match existing
- (H) New Steel Rainwater Goods
- (I) Existing Slate Roof Tiles
- (J) New Slate Roof Tiles to match existing
- (K) New Standing Seam Cladding
- (L) Rooflights
- (M) Flue Pipe
- (N) Air source heat pump
- (O) Existing ridge tiles
- (P) Existing valley gutter
- (Q) Proposed ridge tile & lead flashing - to match existing

Rural Office

Rural Office
Yr Egin, College Rd.
Carmarthen, SA31 3EQ

rural-office.co.uk
enquiries@rural-office.co.uk
01559 505 008

project
Pandy Farm


client
Mr K Jones

drawing title
Existing roof plan

drawing status
Planning

scale	date	drawn by	checked by
1:100 @ A1	00.00.00	KR	

job no.	drawing no.	revision
179	3-0104	A

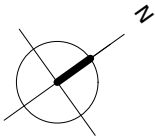

Existing roof plan
Scale: 1:100