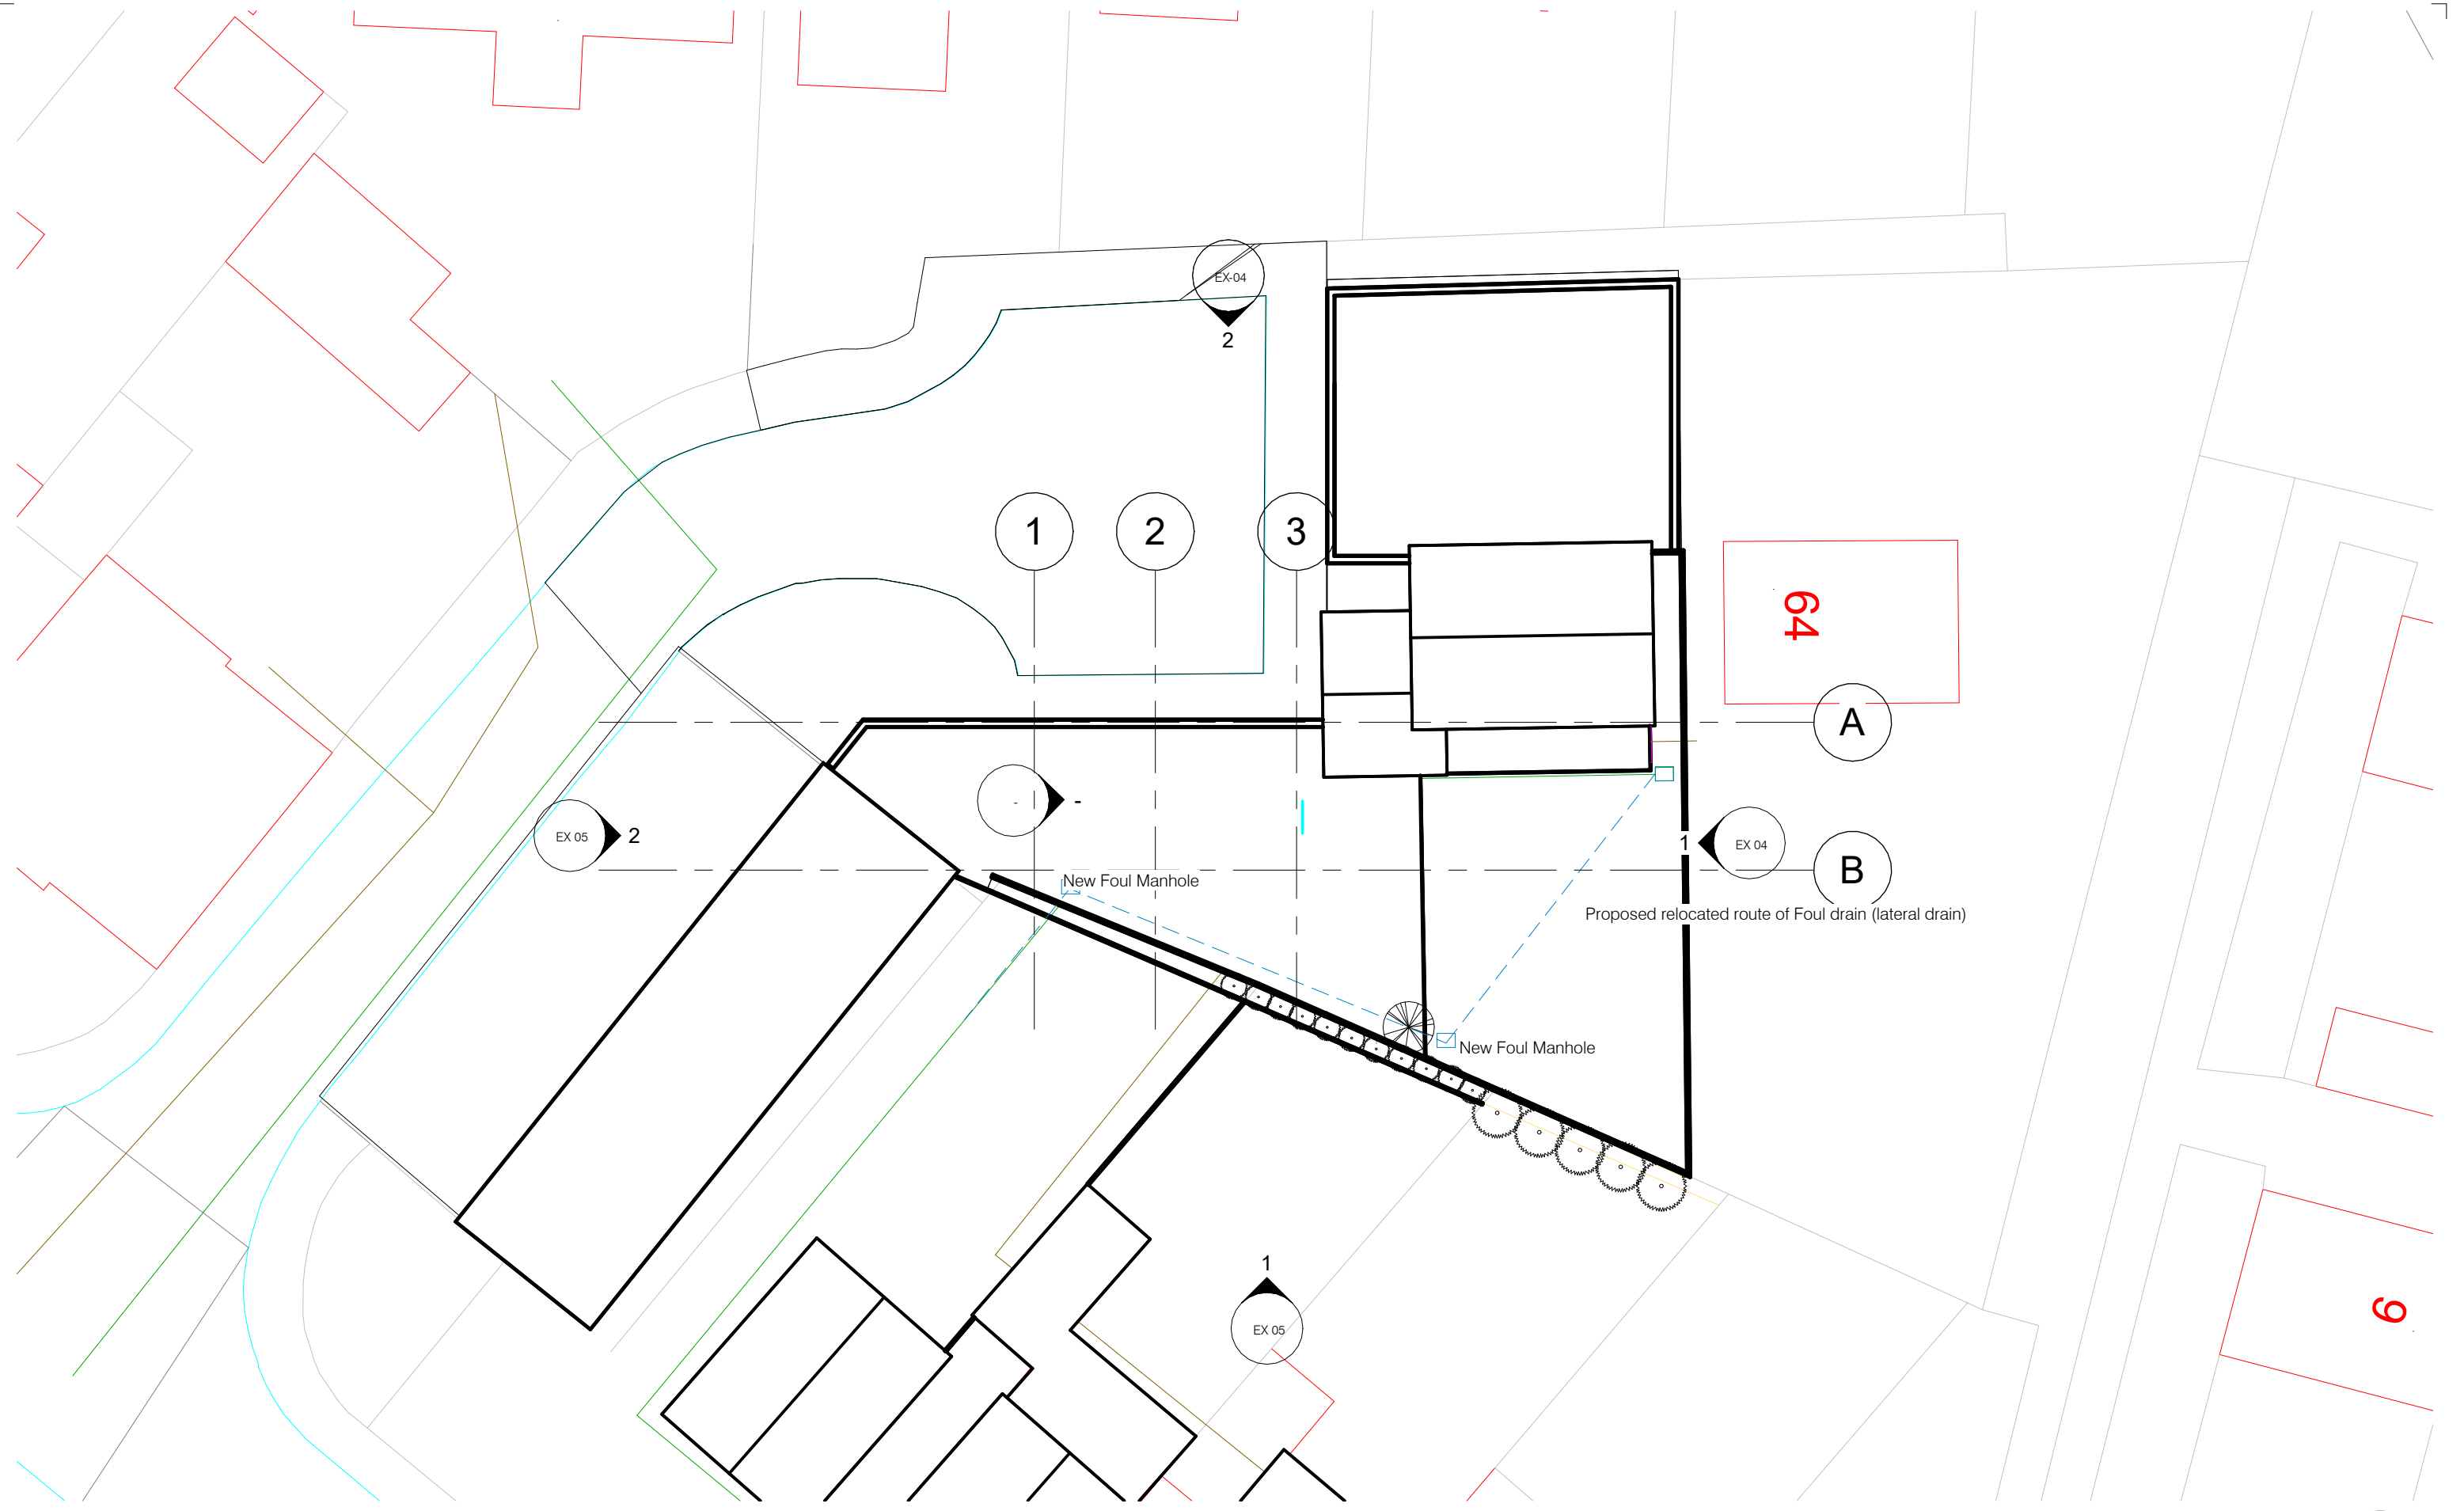


Revision	Date	Description	Issued

This drawing is covered by copyright which remains with DPH Architect Ltd. and must not be reproduced in any form without their express permission. This drawing should not be scaled for construction purposes, use figured dimensions only.

Client			
MATTHEW PHILIPS			
Project			
63 BRECON RISE, PANT, MERTHYR TYDFIL, CF48 2EE			
Drawing			
CONTEXTUAL SITE PLAN - EXISTING			
Scale @ A3	Date	Drawn	Checked
1 : 200	01/07/25	DPH	Checker
Job No.	Dwg No.	Revision	Status
140	EX 01		PLANNING

DPH
ARCHITECT

6 WEST GROVE
Newport S. Wales NP10 8FY
T. +44 (0) 1633 81 71 71
www.kwlarchitects.co.uk